


NORTH EASTERN RAILWAY

VARANASI DIVISION

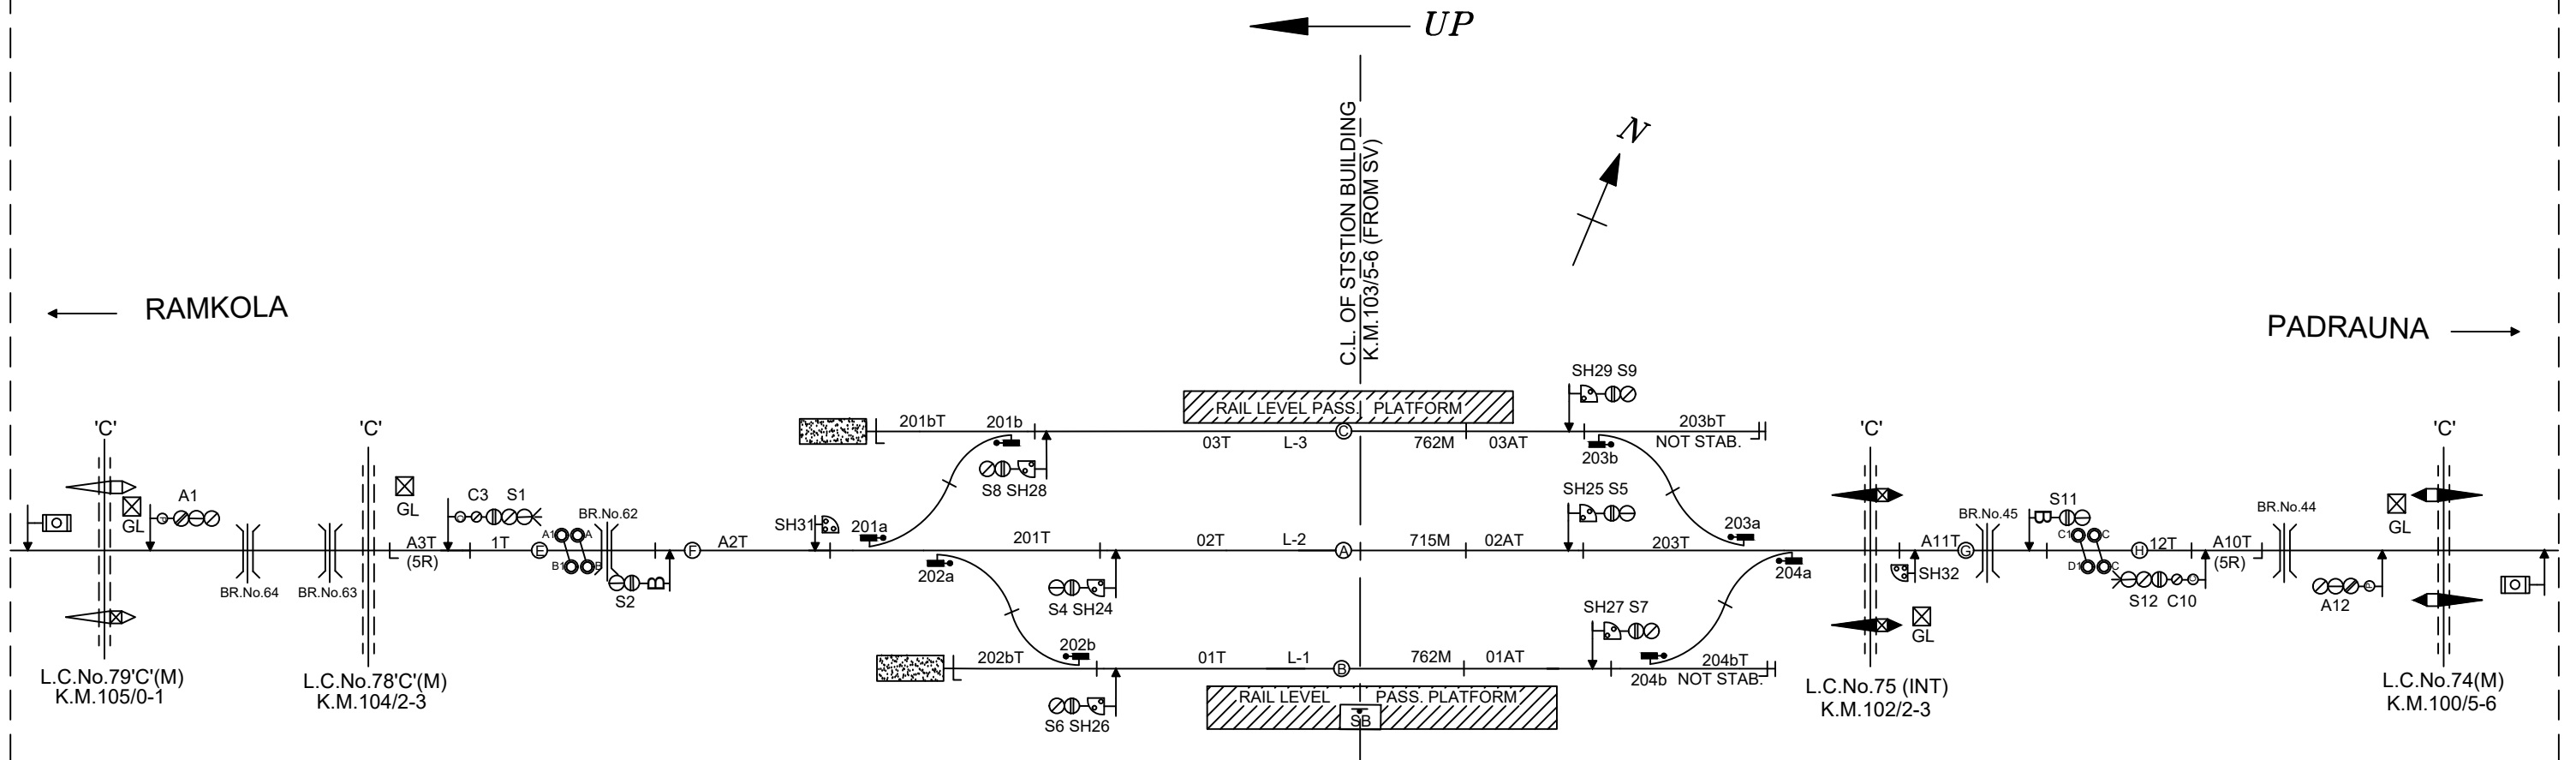

NOTE-

- NOTE
1. GAUGE - B.G.
 2. CLASS - B
 3. STANDARD OF INTERLOCKING - II
 4. BLOCK WORKING -
 - i. S/L BLOCK PANNEL (SSBPAC) WITH AXLE COUNTER (DUAL SSDAC) ON SECTION BARHARAGANJ-RAMKOLA
 - ii S/L BLOCK PANNEL (SSBPAC) WITH AXLE COUNTER (DUAL SSDAC) ON SECTION BARHARAGANJ-PADRAUNA

NOT TO SCALE BASED ON RD No. SR.DSTE/BSB/BAGJ/2023(RD)/184 ALT-'A'

MINIATURE PLAN

BARHARAGANJ
(BAGJ)