


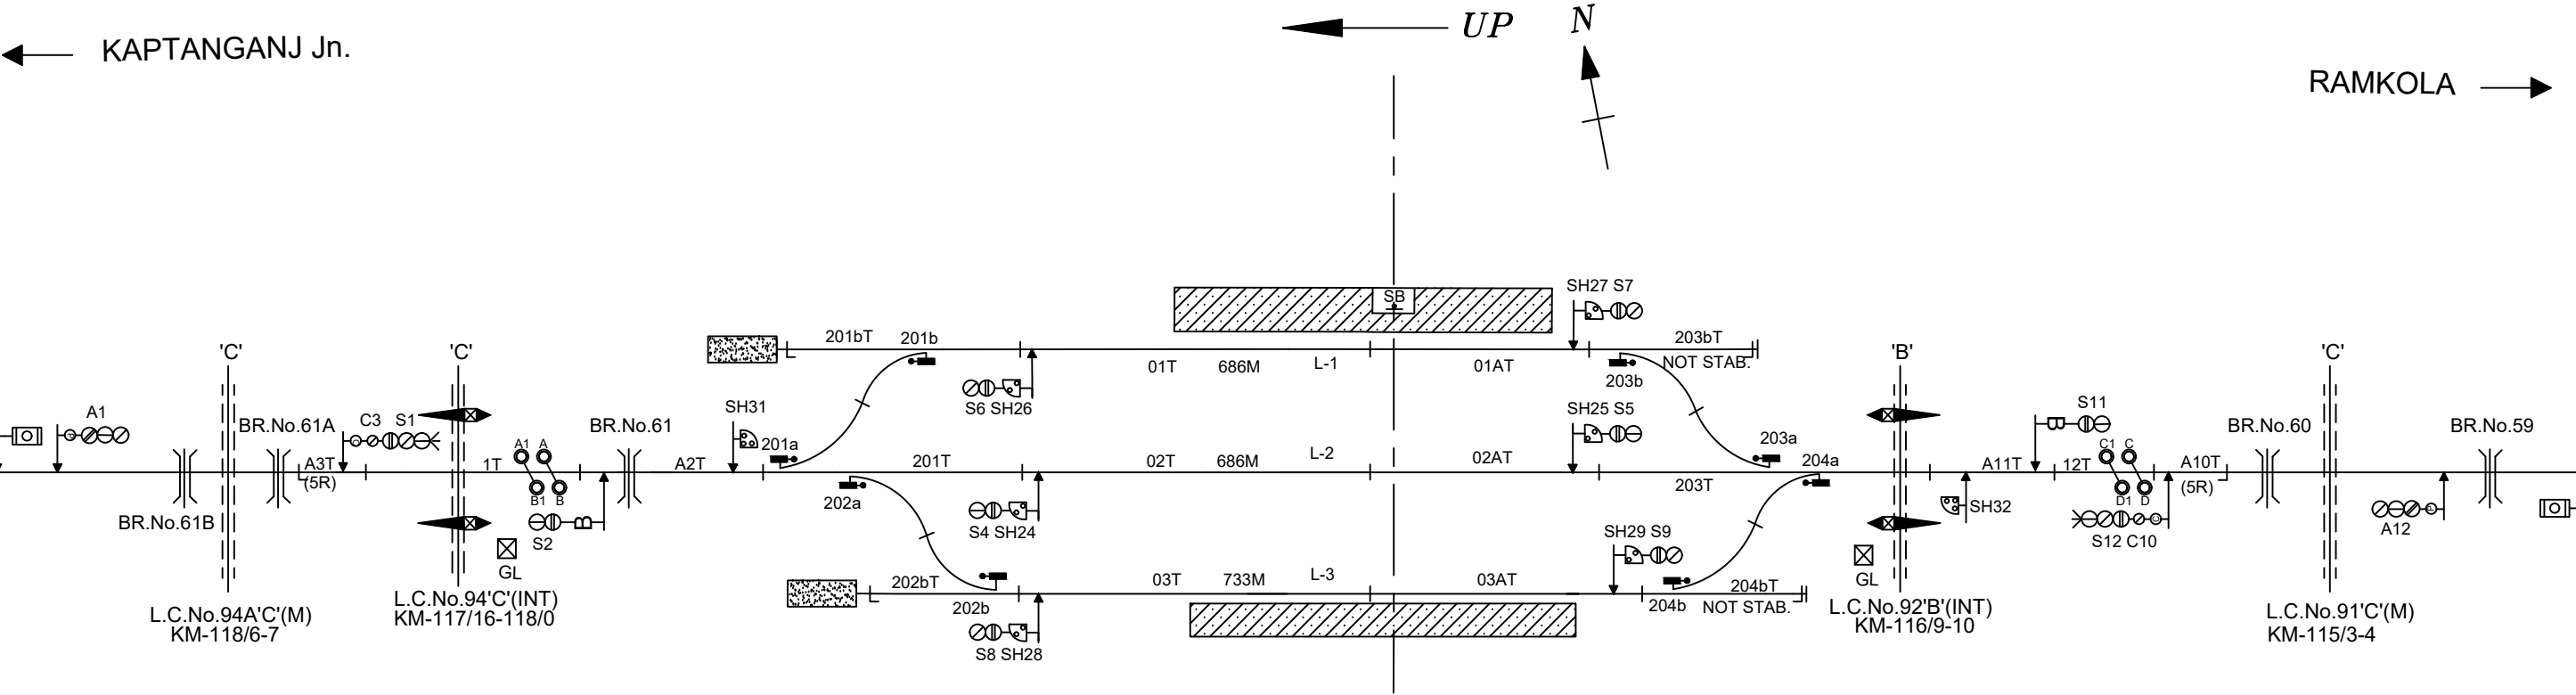

NOTE-
1. GAUGE - B.G.
2. CLASS - B
3. STANDARD OF INTERLOCKING - II
4. BLOCK WORKING -
i. S/L BLOCK PANNEL (SSBPAC) WITH AXLE COUNTER (DUAL SSDAC) ON SECTION LAKSHMIGANJ - RAMKOLA
ii. S/L BLOCK PANNEL (SSBPAC) WITH AXLE COUNTER (DUAL SSDAC) ON SECTION LAKSHMIGANJ - KAPTANGANJ Jn

MINIATURE PLAN

LAKSHMIGANJ
(LIJ)