NORTH EASTERN RAILWAY

VARANASI DIVISION

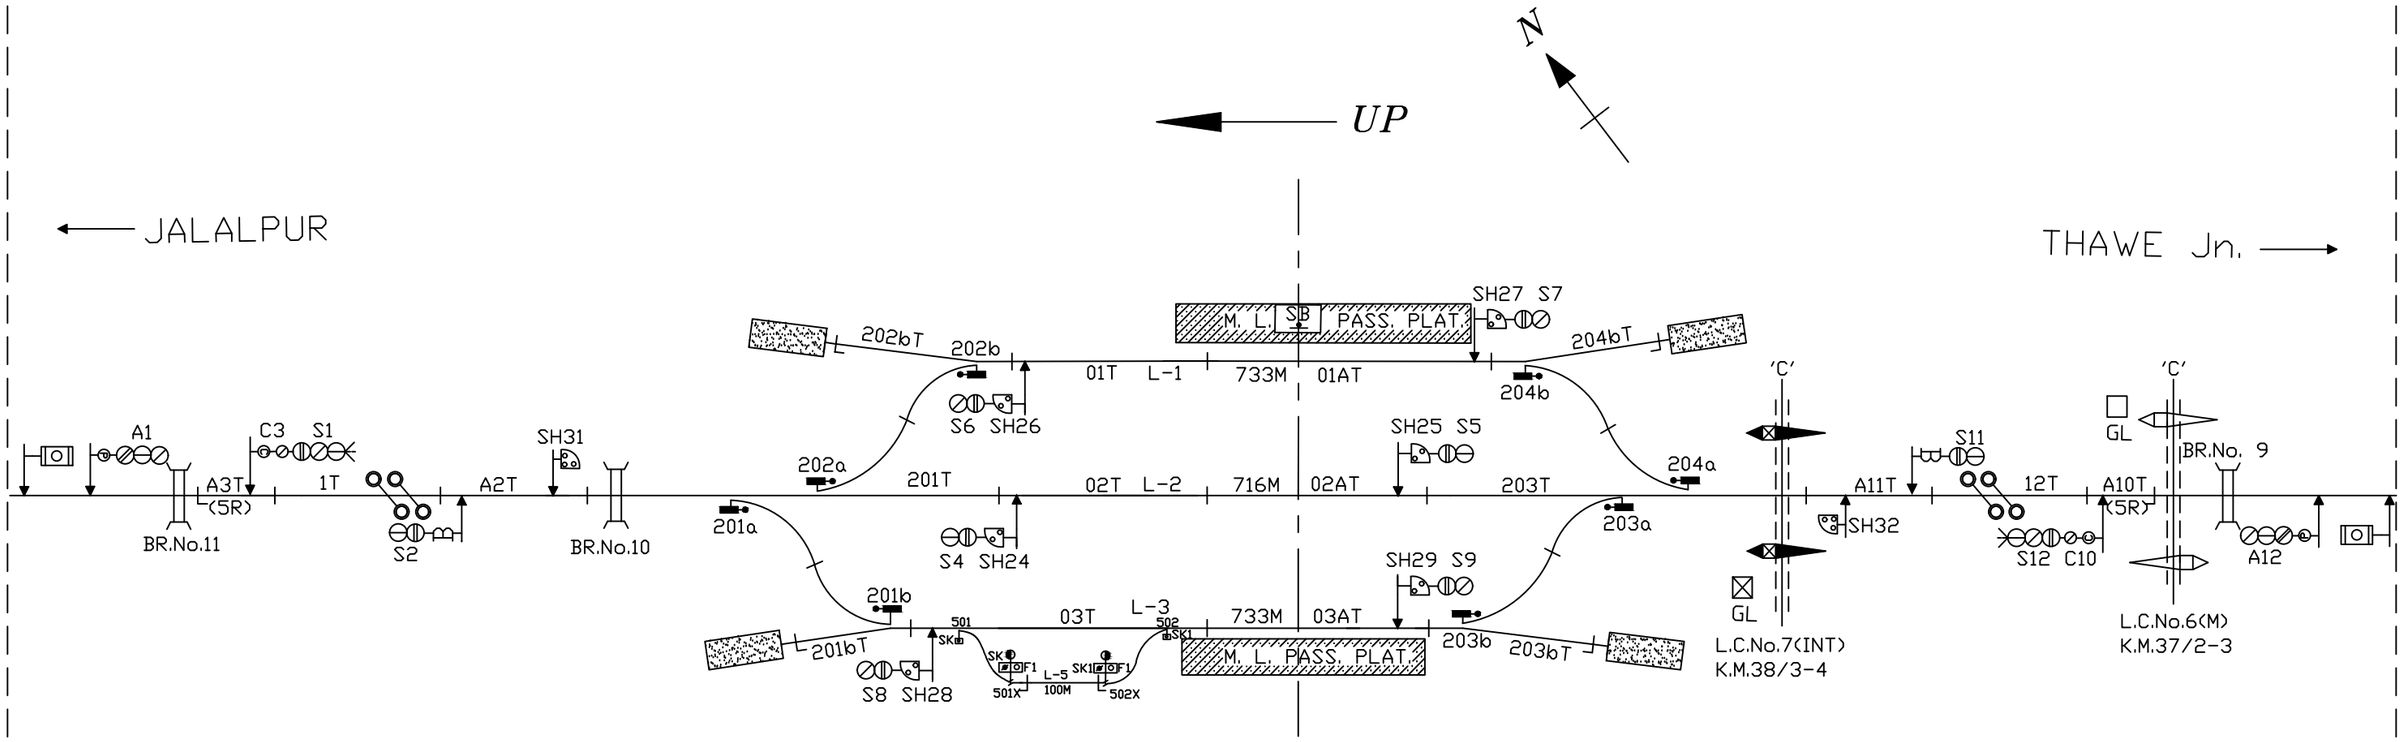

NOTE-

1. GAUGE - B.G.
2. CLASS - B
3. STANDARD OF INTERLOCKING - III
4. BLOCK WORKING -
   i. DIADO TOKENLESS BLOCK INSTT. WITH A/C ON S/L SECTION SASAMUSA - THAWE Jn.
   ii DIADO TOKENLESS BLOCK INSTT. WITH A/C ON S/L SECTION SASAMUSA - JALALPUR

NOT TO SCALE BASED ON RD No. SR.DSTE/BSB/2018(RD)/85 ALT-'C'

MINIATURE PLAN

SASAMUSA

(SSU)