


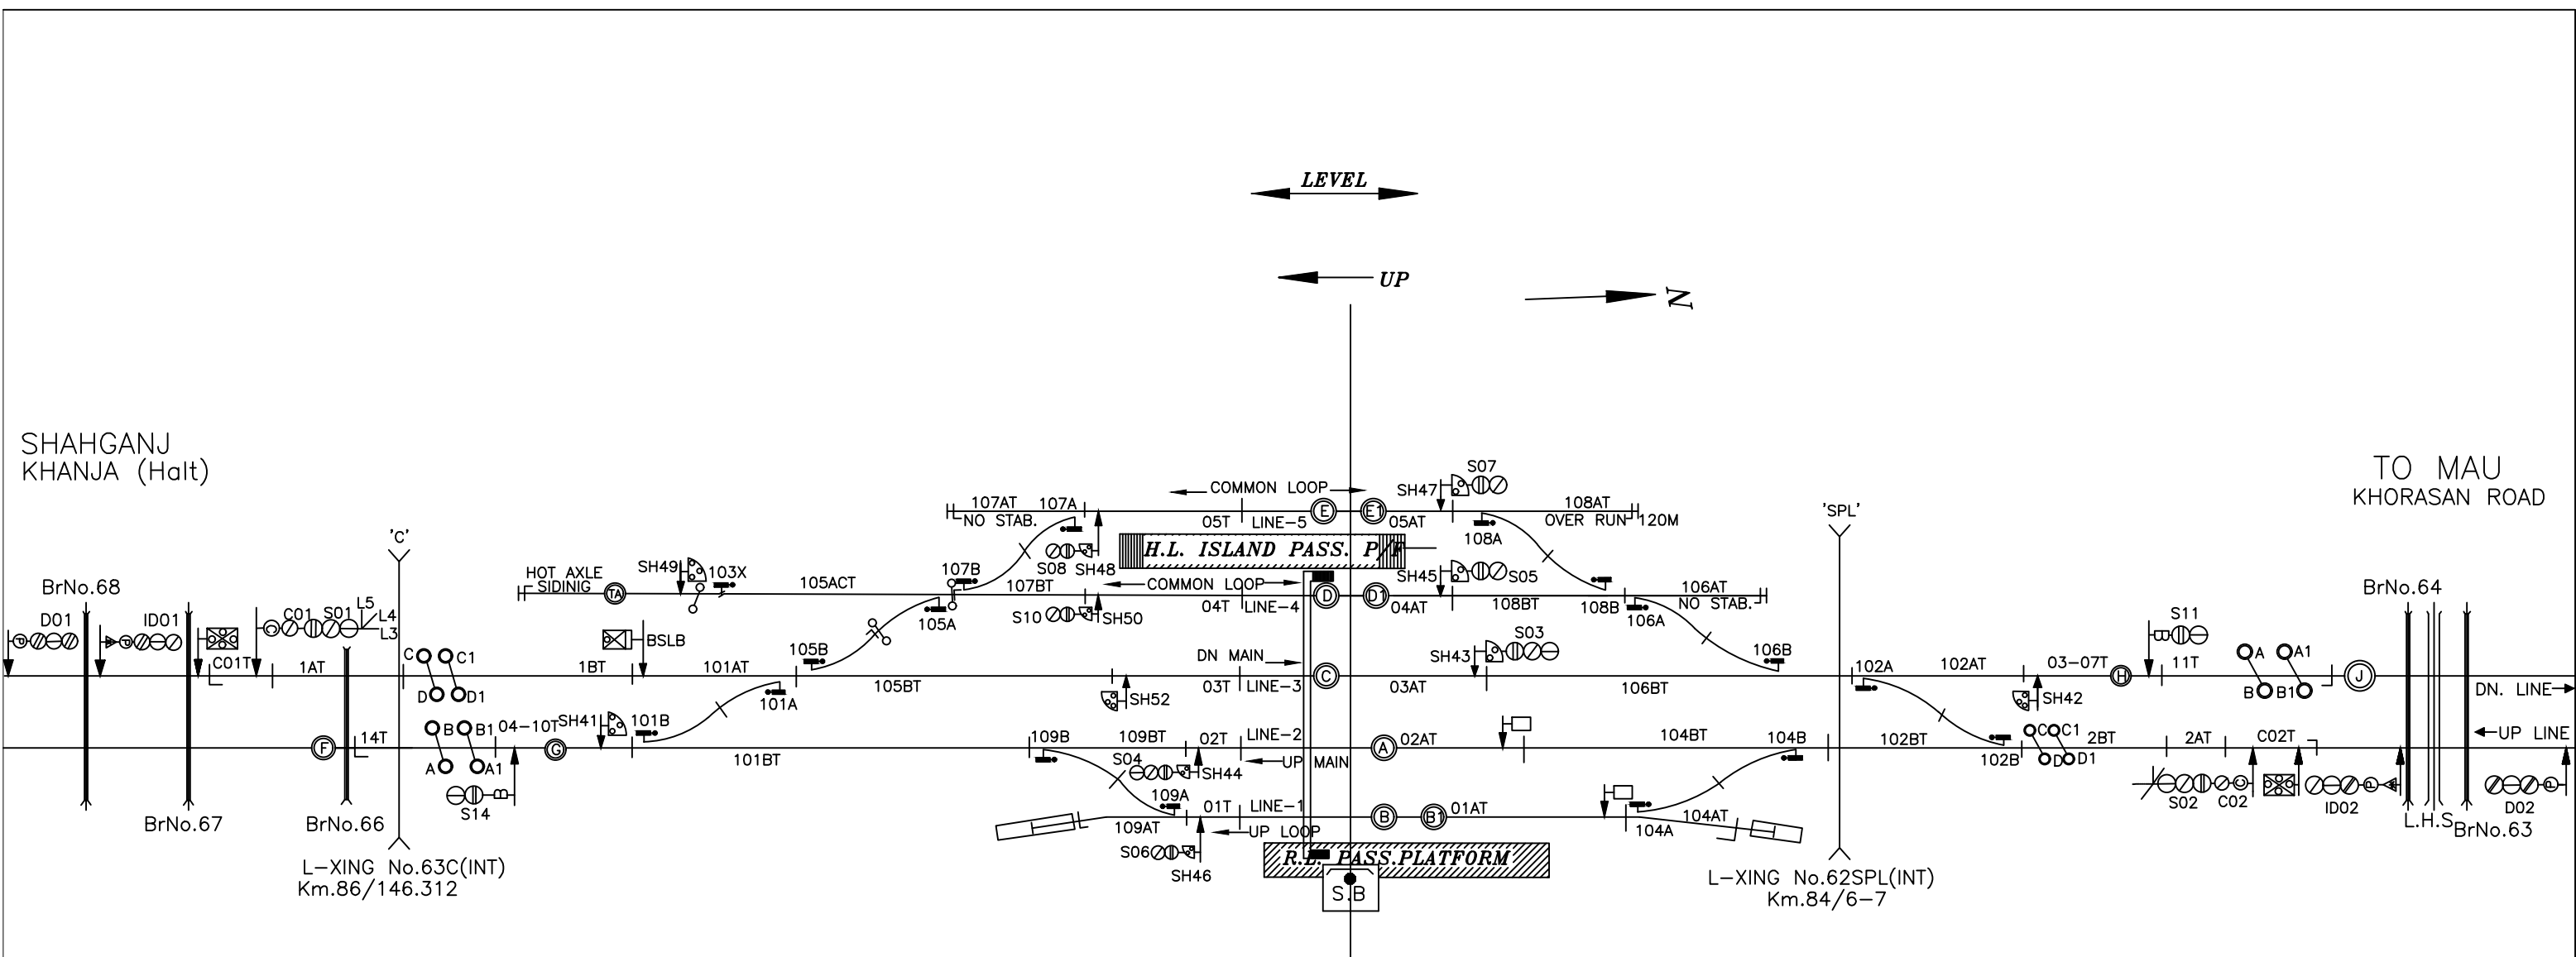

NOTE—

1. GAUGE — B.G.
2. CLASS — B
3. STANDARD OF INTERLOCKING — II WITH III EQUIPMENT
4. BLOCK WORKING —
 - i. BLOCK PANEL SSBPAC WITH HASSDAC ON DOUBLE LINE SECTION DIDARGANJ ROAD — KHORASON ROAD
 - ii BLOCK PANEL SSBPAC WITH HASSDAC ON DOUBLE LINE SECTION DIDARGANJ ROAD — SHAHGANJ Jn.

MINIATURE PLAN
DIDARGANJ ROAD (DJD)