


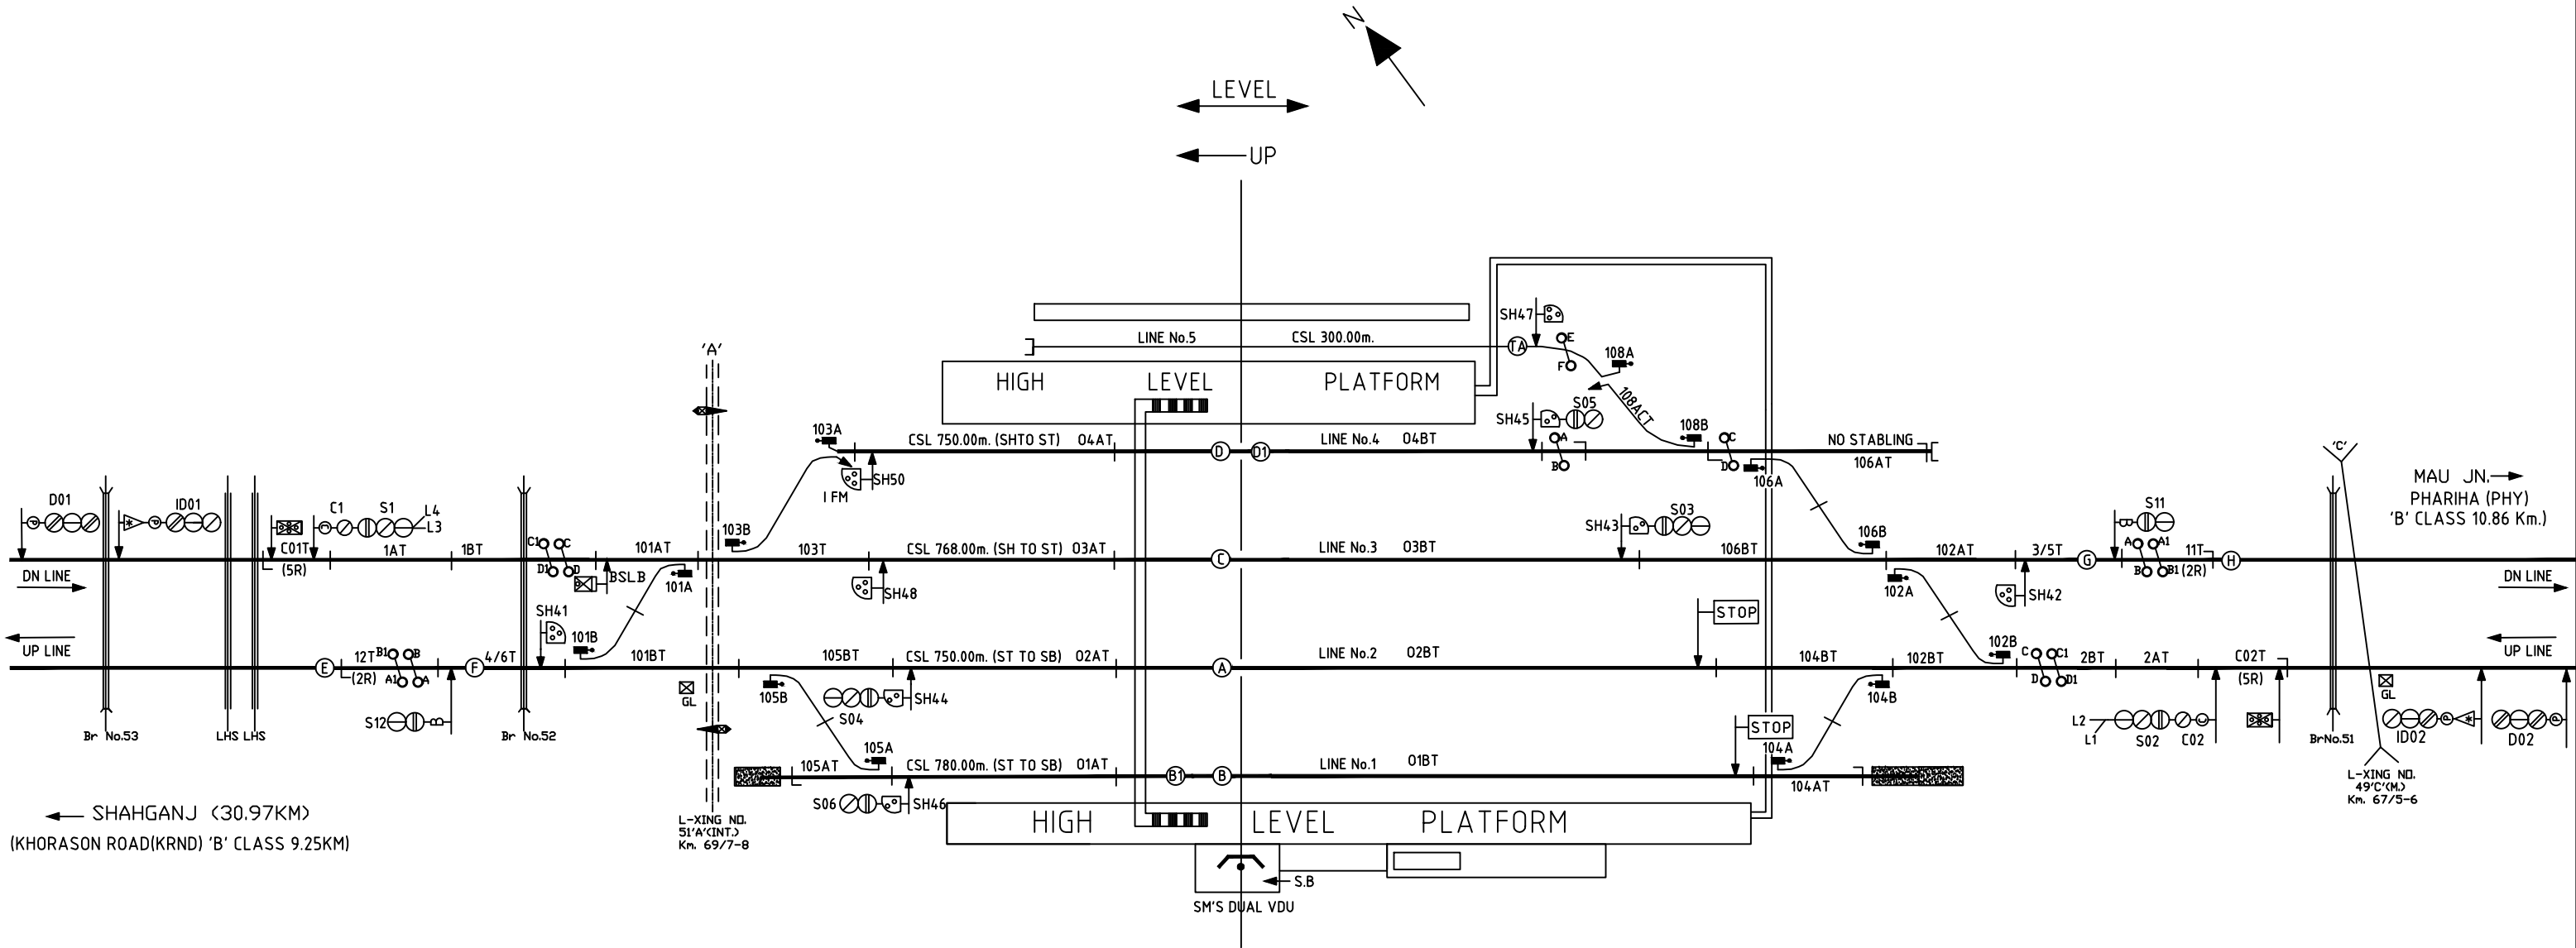

NOTE-

- 1. GAUGE - B.G.
- 2. CLASS - B
- 3. STANDARD OF INTERLOCKING - II WITH III EQUIPMENT
- 4. BLOCK WORKING -
 - i. BLOCK PANEL SSBPAC WITH HASSDAC ON DOUBLE LINE SECTION SARAI MIR - PHARIHA
 - ii. BLOCK PANEL SSBPAC WITH HASSDAC ON DOUBLE LINE SECTION SARAI MIR - KHORASON ROAD

NOT TO SCALE BASED ON RD No. Sr.DSTE/BSB/SMZ/2023/209 ALT-'A'

MINIATURE PLAN

SARAI MIR

(SMZ)