
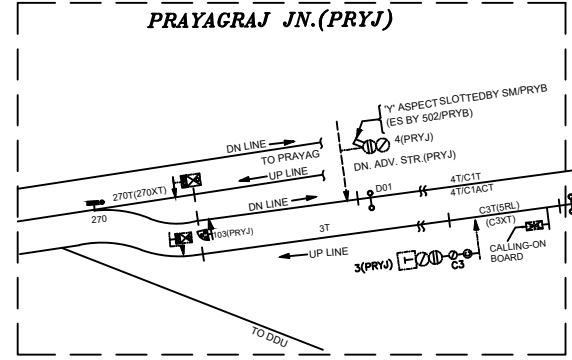


NORTH EASTERN RAILWAY

प्रयागराज रामबाग स्टेशन
PRAYAGRAJ RAMBAG STATION

VARANASI DIVISION

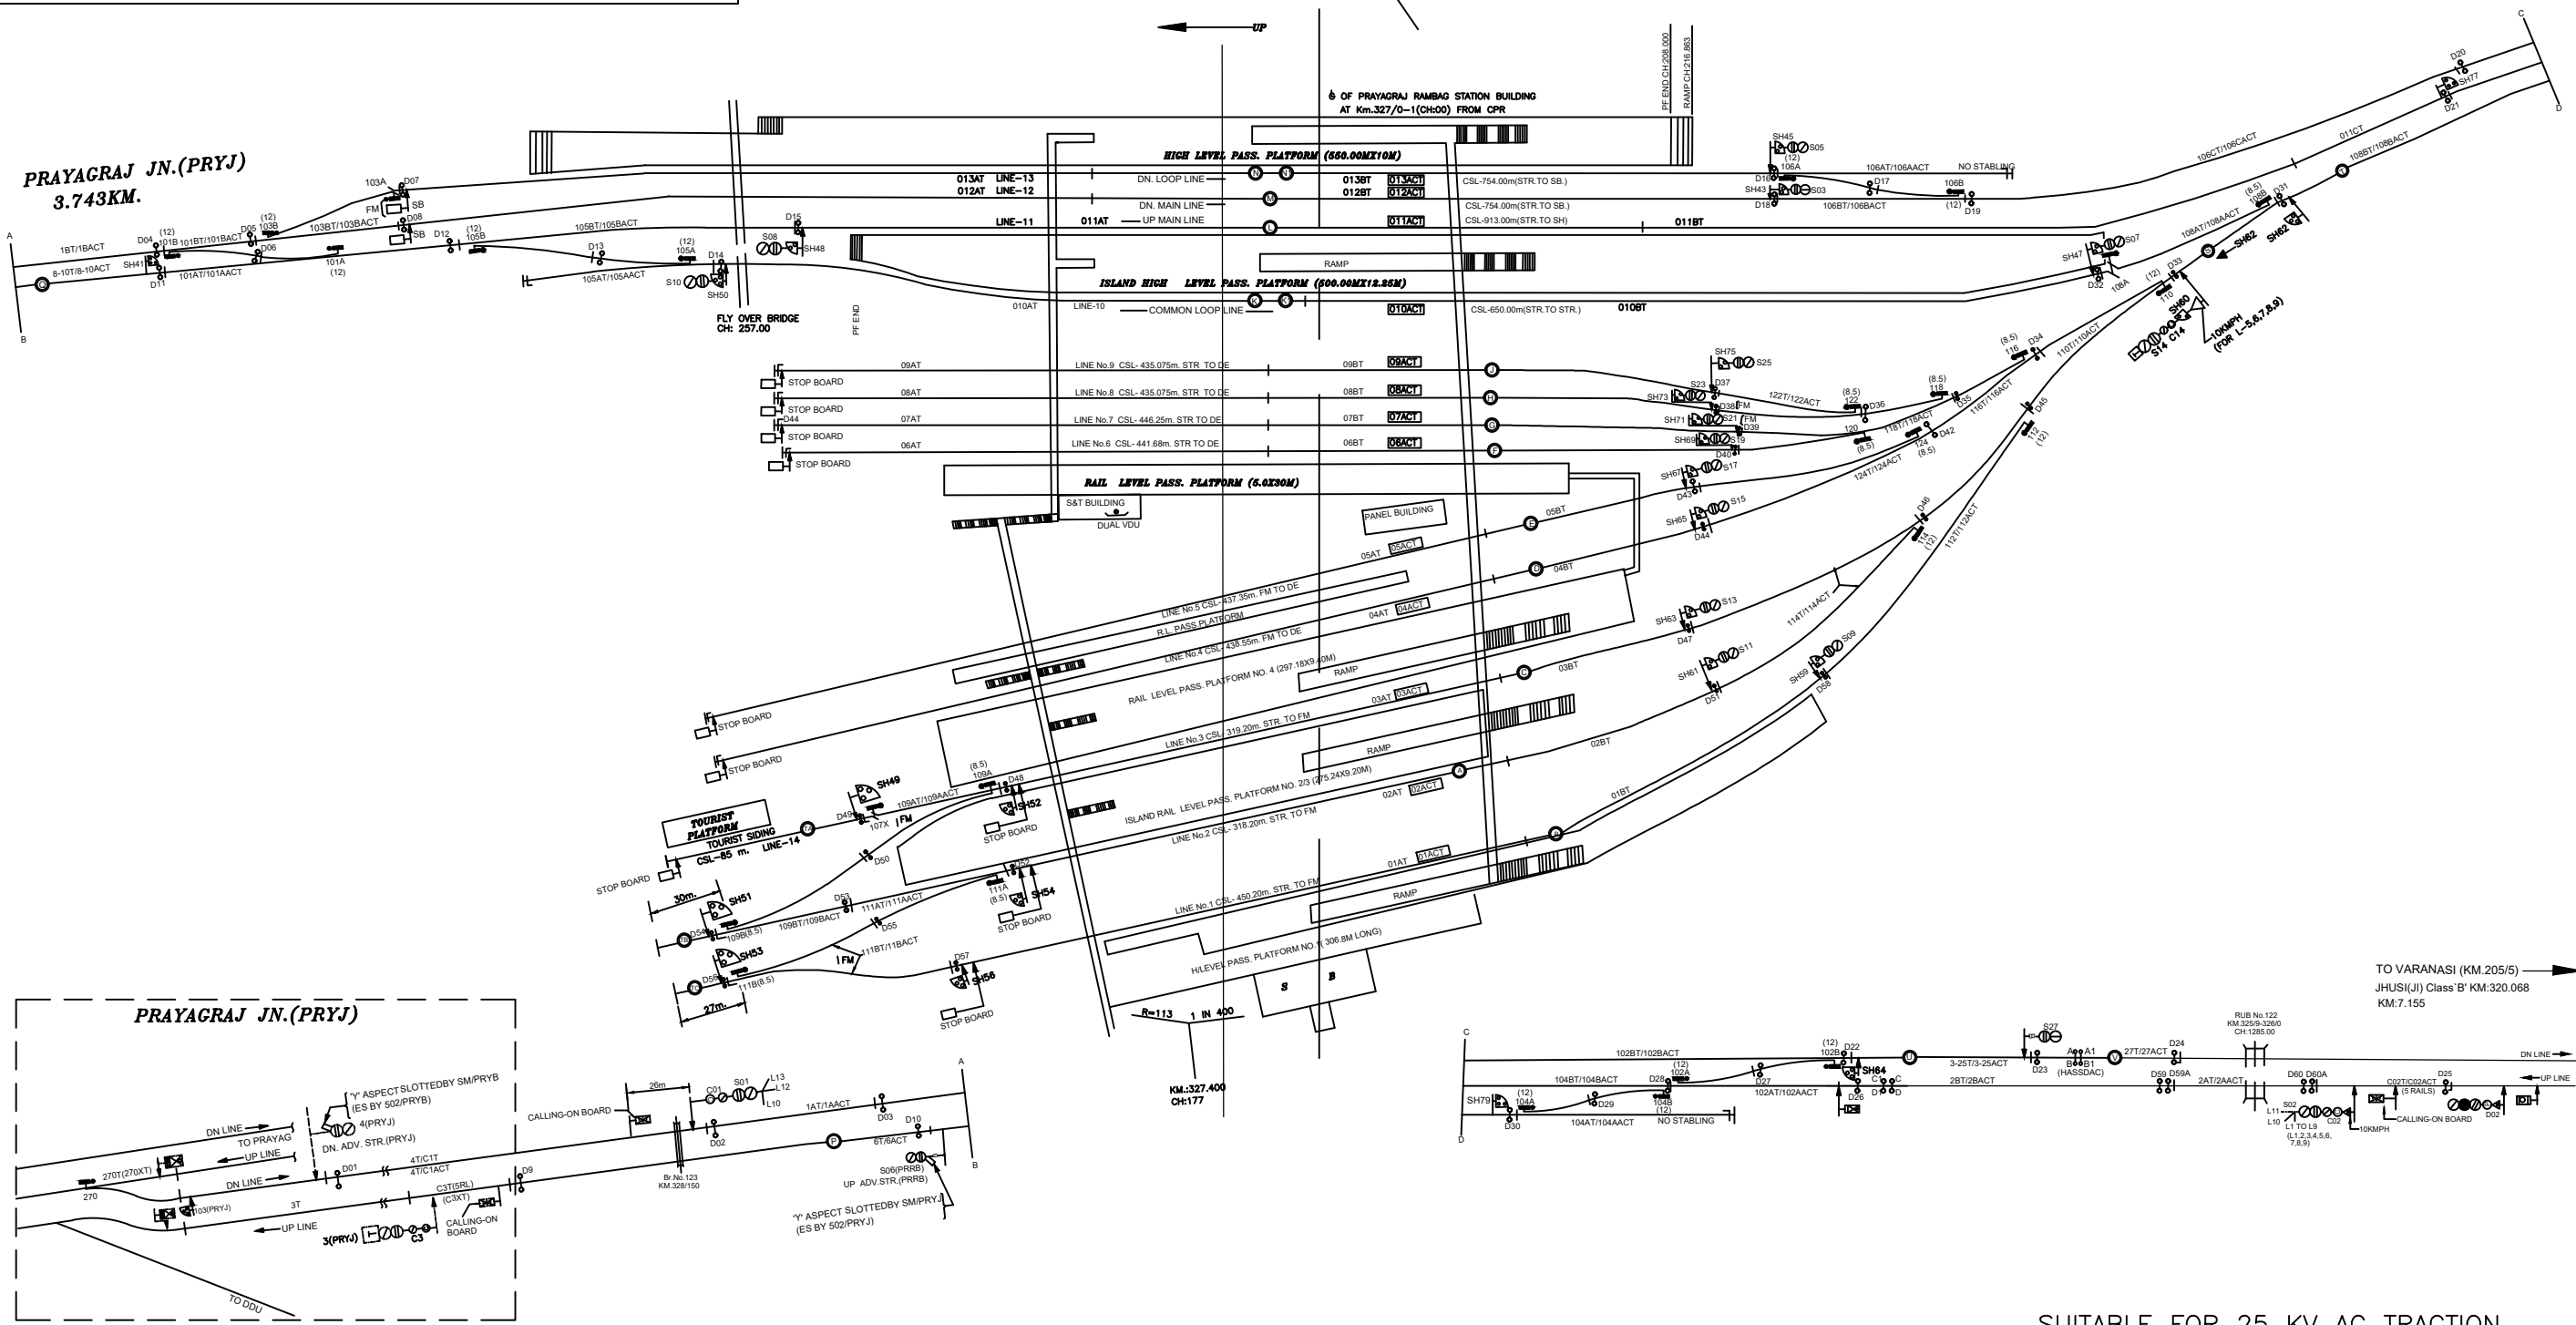

NOTE-

1. GAUGE - B.G.
2. CLASS - B
3. STANDARD OF INTERLOCKING - I WITH II EQUIPMENT (E.I.)
4. BLOCK WORKING -
i. BLOCK WORKING BPAC USING SSBPAC WITH HASSDAC ON DOUBLE LINE SECTION PRAYAGRAJ RAMBAGH-JHUSHI
ii. CONTINUOUS TRACK CKT SLOTTING ON DOUBLE LINE SECTION PRAYAGRAJ RAMBAGH - PRAYAGRAJ Jn.

NOT TO SCALE BASED ON RD No. NER/BSB/PRRB/2024(RD)/221 ALT-NILL

SUITABLE FOR 25 KV AC TRACTION

MINIATURE PLAN

PRAYAGRAJ RAMBAG

(PRRB)