


NORTH EASTERN RAILWAY

VARANASI DIVISION

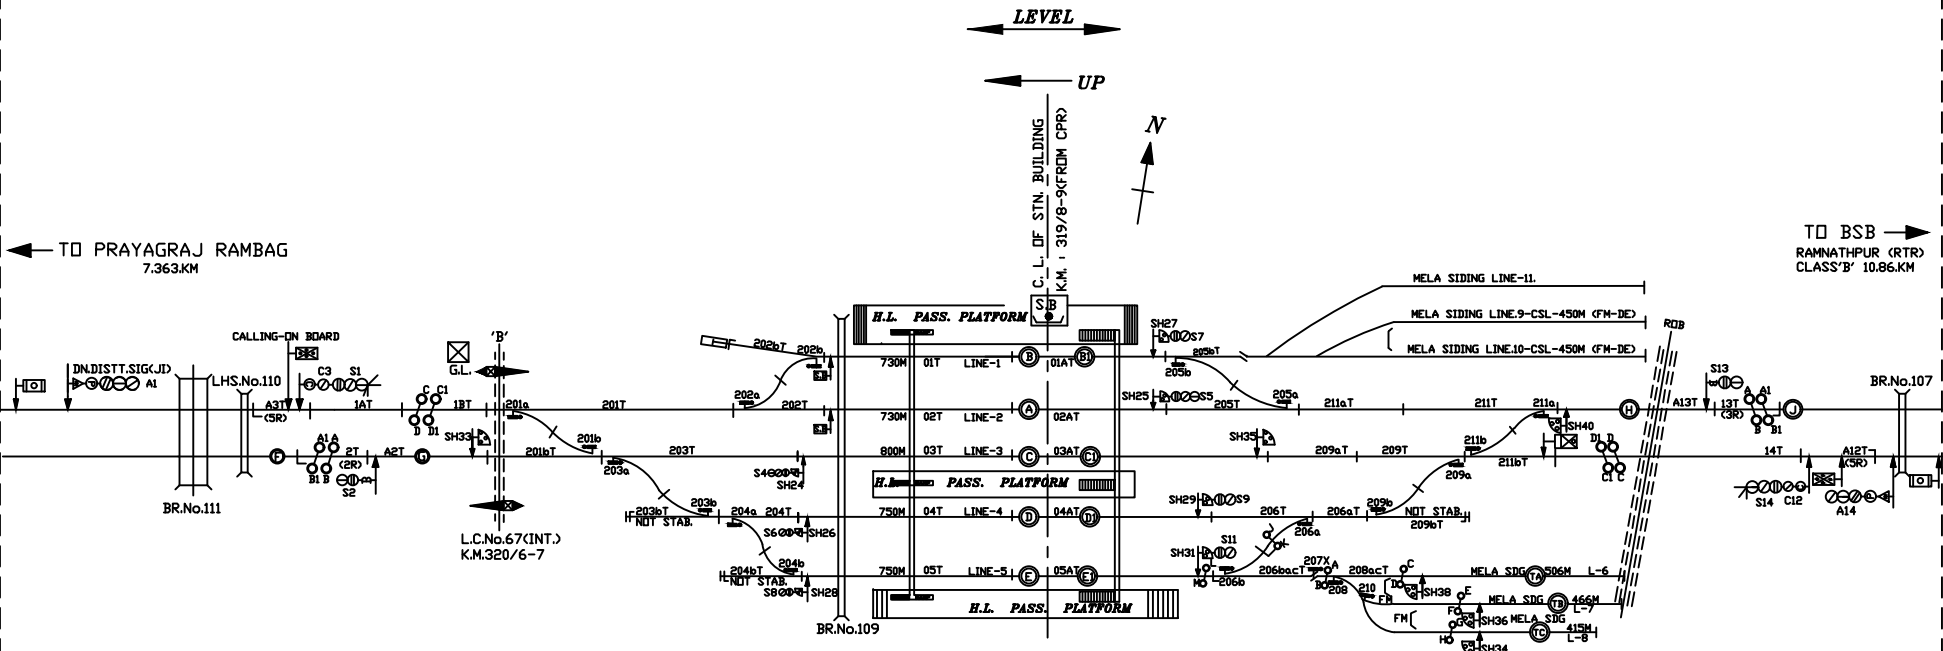

NOTE-

1. GAUGE - B.G.
2. CLASS - B
3. STANDARD OF INTERLOCKING - II (E.I.)
4. BLOCK WORKING -
 - i. BLOCK WORKING BY MEANS OF LOCK & BLOCK INSTRUMENT WITH HASSDAC ON DOUBLE LINE JHUNSI - RAMNATHPUR
 - ii. BLOCK WORKING BY MEANS OF SSBPAC WITH HASSDAC ON DOUBLE LINE JHUNSI - PRAYAGRAJ RAMBAG

NOT TO SCALE

BASED ON RD No. Sr.DSTE/BSB/JI/(RD)/2023/136

ALT-'B'

MINIATURE PLAN

JHUNSI
(JI)

JHUNSI
(JI)