PRODUCED BY AN AUTODESK STUDENT VERSION

NORTH EASTERN RAILWAY

VARANASI DIVISION

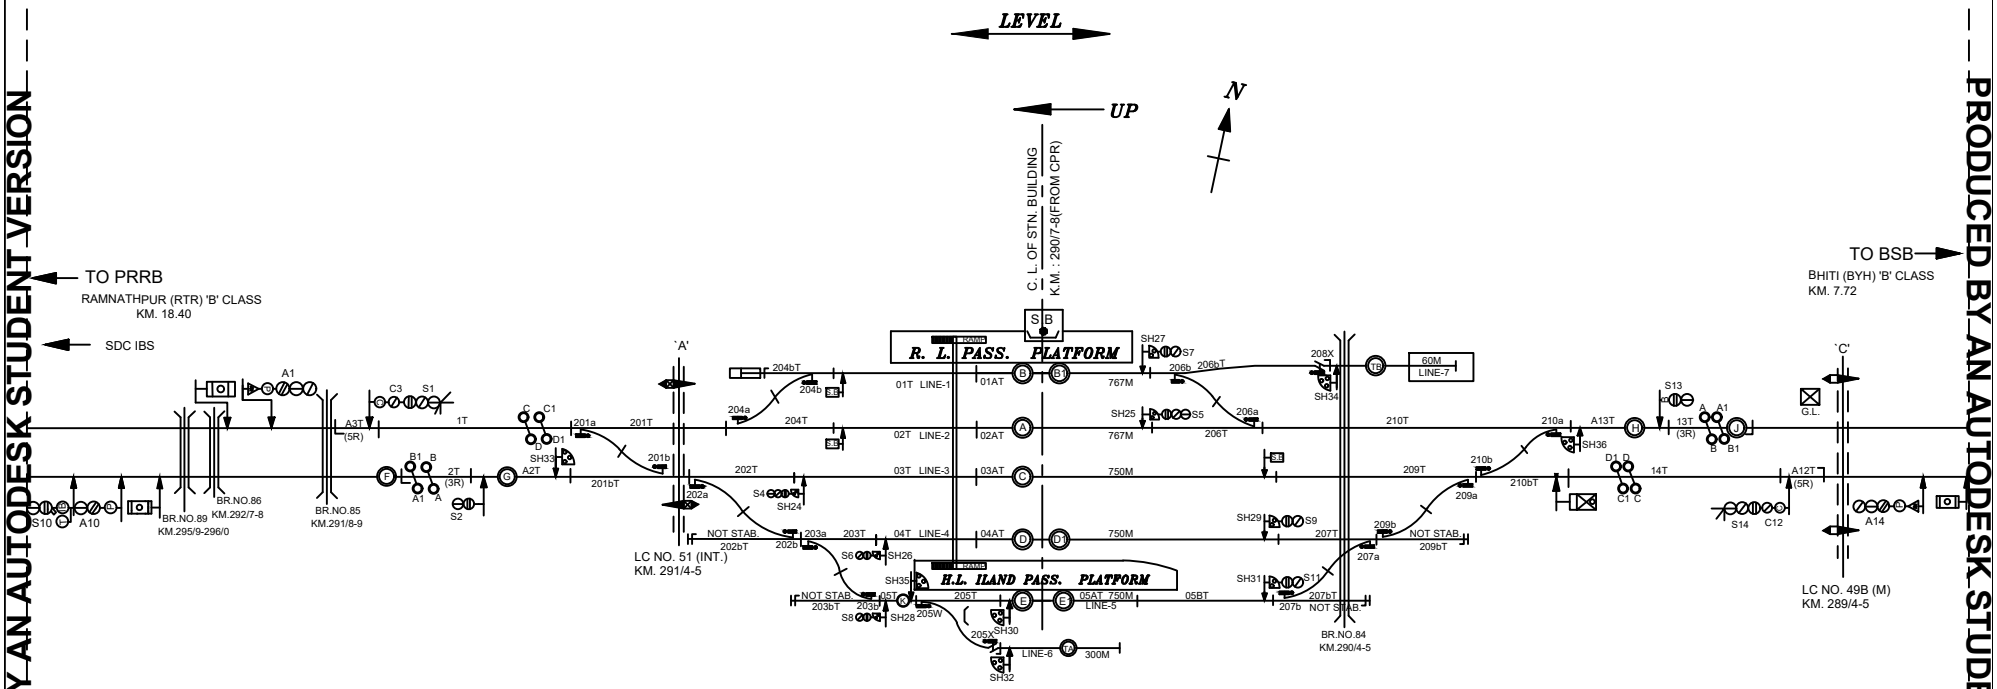

NOTE-
1. GAUGE - B.G.
2. CLASS - B
3. STANDARD OF INTERLOCKING - II R (E.I.)
4. BLOCK WORKING -
   i. BLOCK WORKING BY BUILT INTO E.I. WITH HASSDAC ON DOUBLE LINE SECTION HANDIA KHAS - BHITTI
   ii BLOCK WORKING BY MEANS OF LOCK & BLOCK WORKING IBS WITH HASSDAC ON DOUBLE LINE SECTION HANDIA KHAS - RAMNATHPUR

NOT TO SCALE BASED ON RD No. Sr.DSTE/BSB/HDK/(RD)/2021/134 ALT- 'B'

MINIATURE PLAN

HANDIA KHAS

(HDK)

PRODUCED BY AN AUTODESK STUDENT VERSION

PRODUCED BY AN AUTODESK STUDENT VERSION