


NORTH EASTERN RAILWAY

VARANASI DIVISION

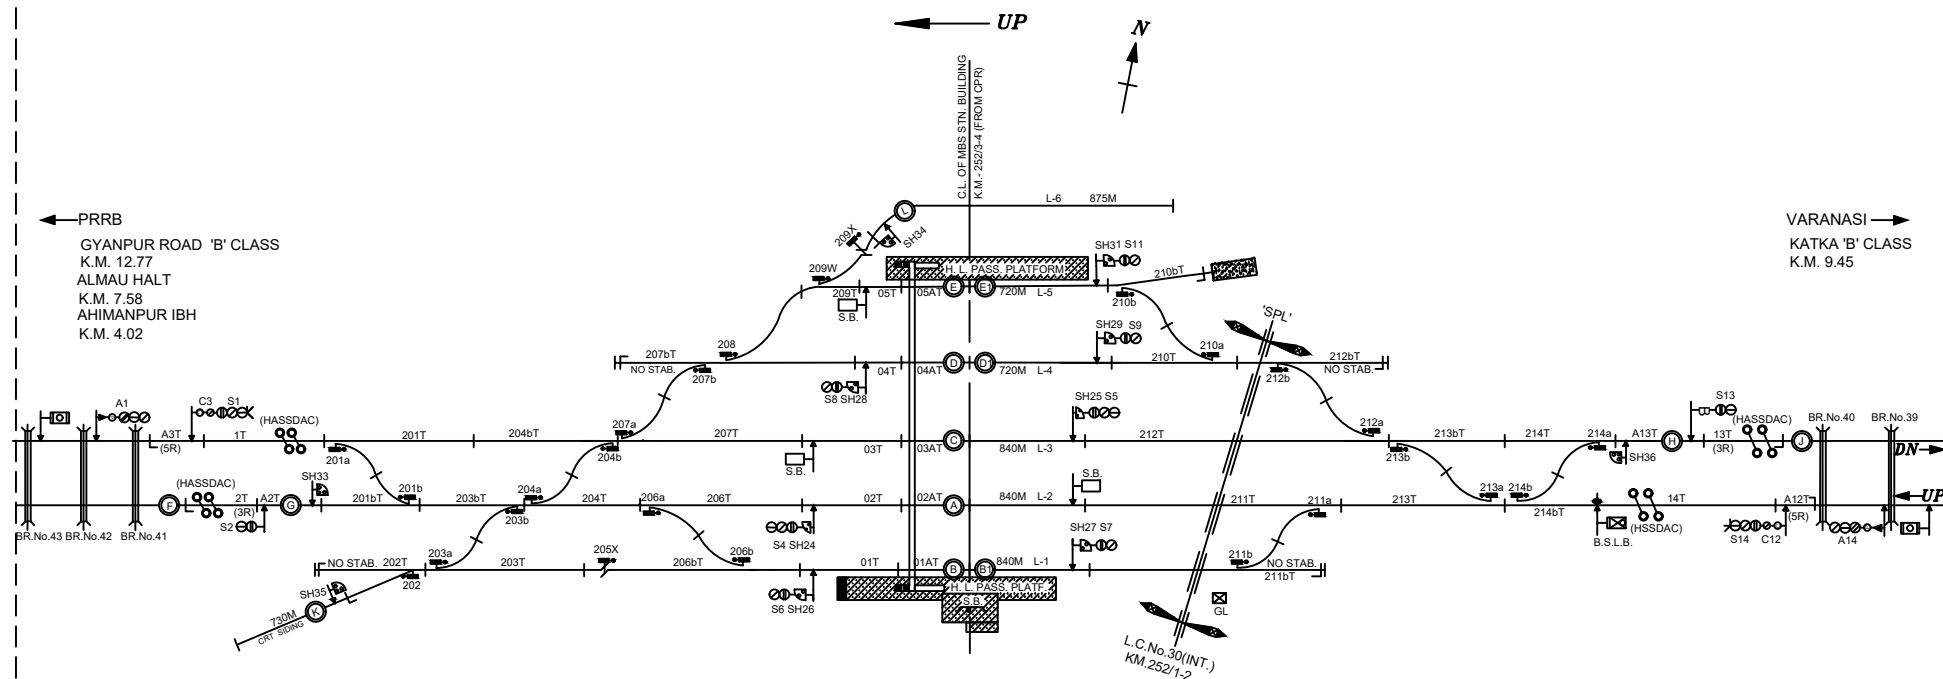

NOTE-

1. GAUGE - B.G.
2. CLASS - B
3. STANDARD OF INTERLOCKING - II (E.I.)
4. BLOCK WORKING -
 - i. DOUBLE LINE LOCK & BLOCK INSTT. WITH HASSDAC & IBS ON SECTION MADHOSINGH - GYANPUR ROAD
 - ii. DOUBLE LINE LOCK & BLOCK INSTT. WITH HASSDAC ON SECTION MADHOSINGH - KATKA

NOT TO SCALE BASED ON RD No. Sr.DSTE/BSB/MBS/(RD)/2020/122 ALT. - 'A'

MINIATURE PLAN

MADHOSINGH
(MBS)