NORTH EASTERN RAILWAY

VARANASI DIVISION

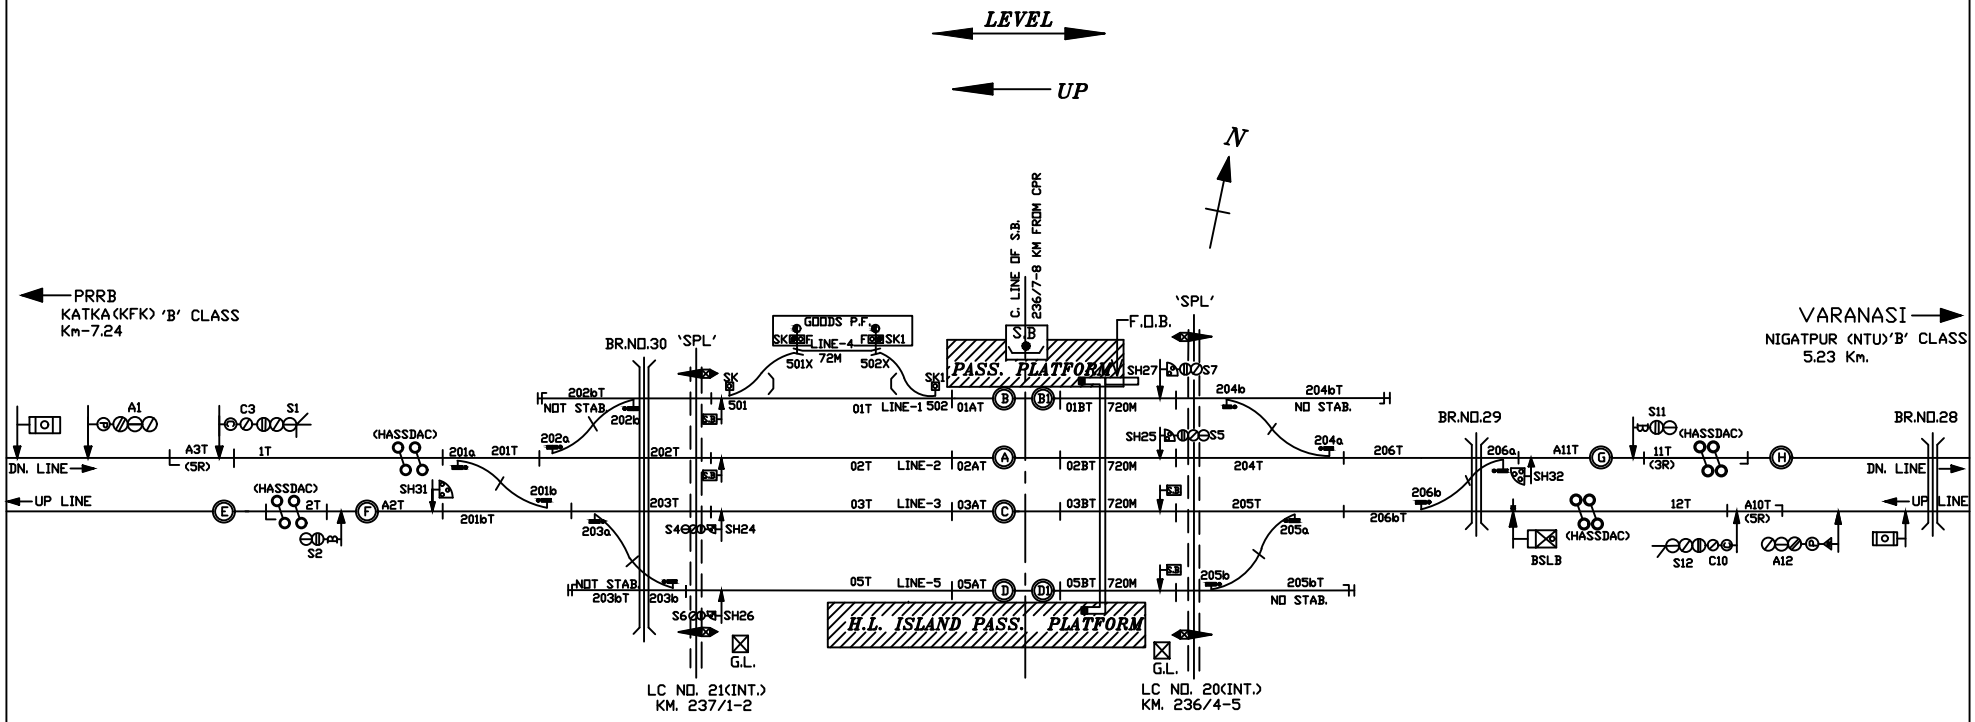

NOTE-
1. GAUGE - B.G.
2. CLASS - B
3. STANDARD OF INTERLOCKING - II Ⓡ (E.I.)
4. BLOCK WORKING -
   i. DOUBLE LINE LOCK & BLOCK INSTT. WITH HASSDAC ON SECTION KACHHWA ROAD - NIGATPUR
   ii DOUBLE LINE LOCK & BLOCK INSTT. WITH HASSDAC ON SECTION KACHHWA ROAD - KATKA

NOT TO SCALE BASED ON RD No. Sr.DSTE/BSB/KWH/2019(RD)/117 ALT-NILL

MINIATURE PLAN

KACHHWA ROAD

(KWH)