NORTH EASTERN RAILWAY

VARANASI DIVISION

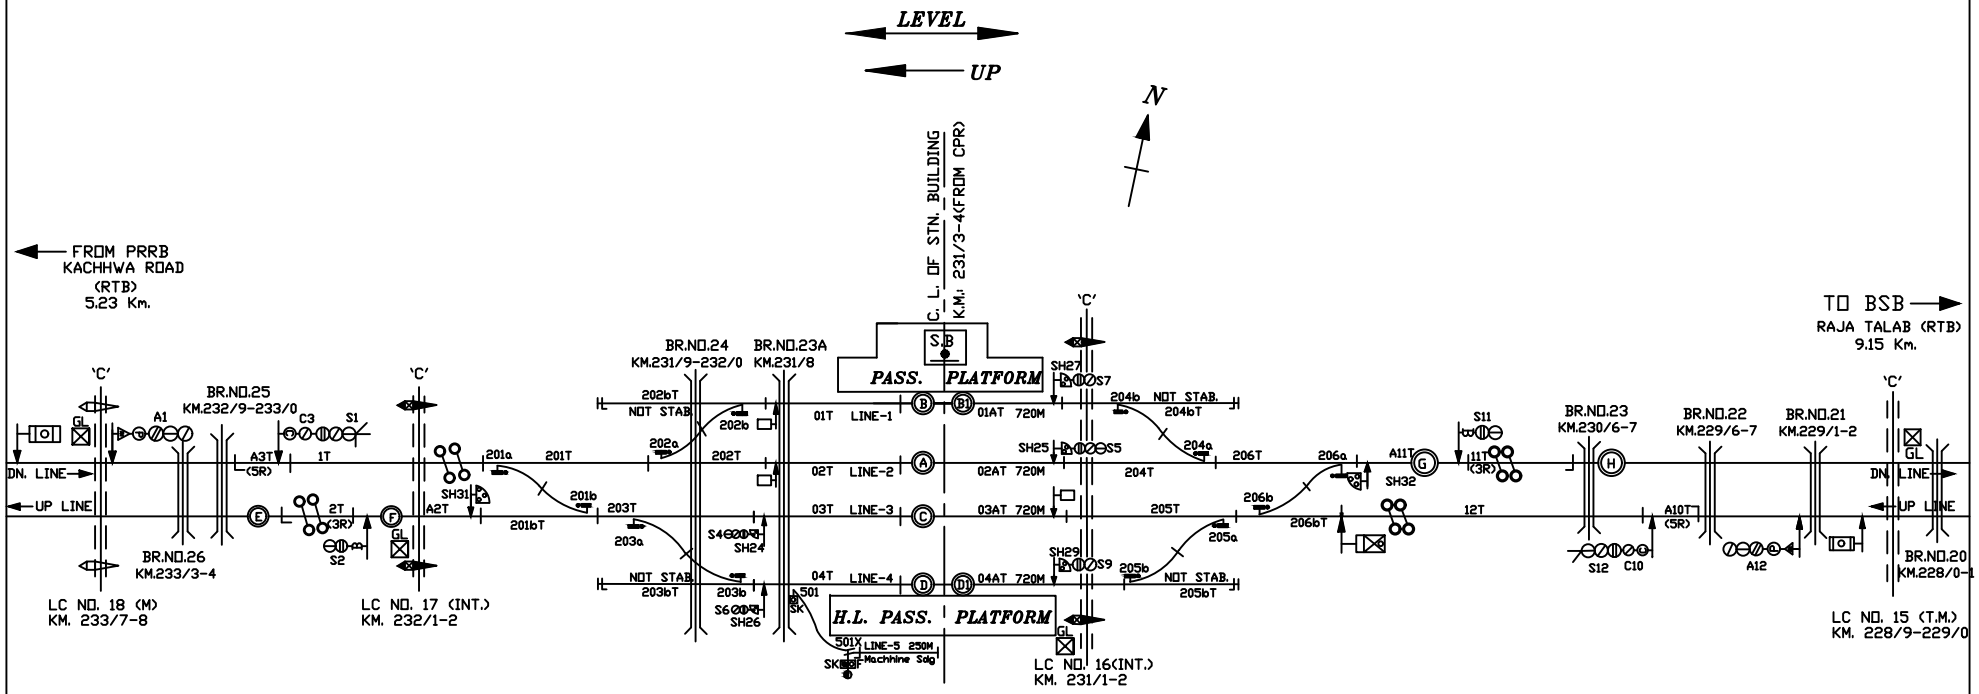

NOTE:-
1. GAUGE - B.G.
2. CLASS - B
3. STANDARD OF INTERLOCKING - II ® (E.I.)
4. BLOCK WORKING -
   i. DOUBLE LINE LOCK & BLOCK INSTT.WITH HASSDAC ON SECTION NIGATPUR - KACHHWA ROAD
   ii DOUBLE LINE LOCK & BLOCK INSTT.WITH HASSDAC ON SECTION NIGATPUR - RAJATALAB

NOT TO SCALE

BASED ON RD No. Sr.DSTE/BSB/NTU/2019(RD)/102 ALT-'A'

MINIATURE PLAN

NIGATPUR

(NTU)