NORTH EASTERN RAILWAY

VARANASI DIVISION

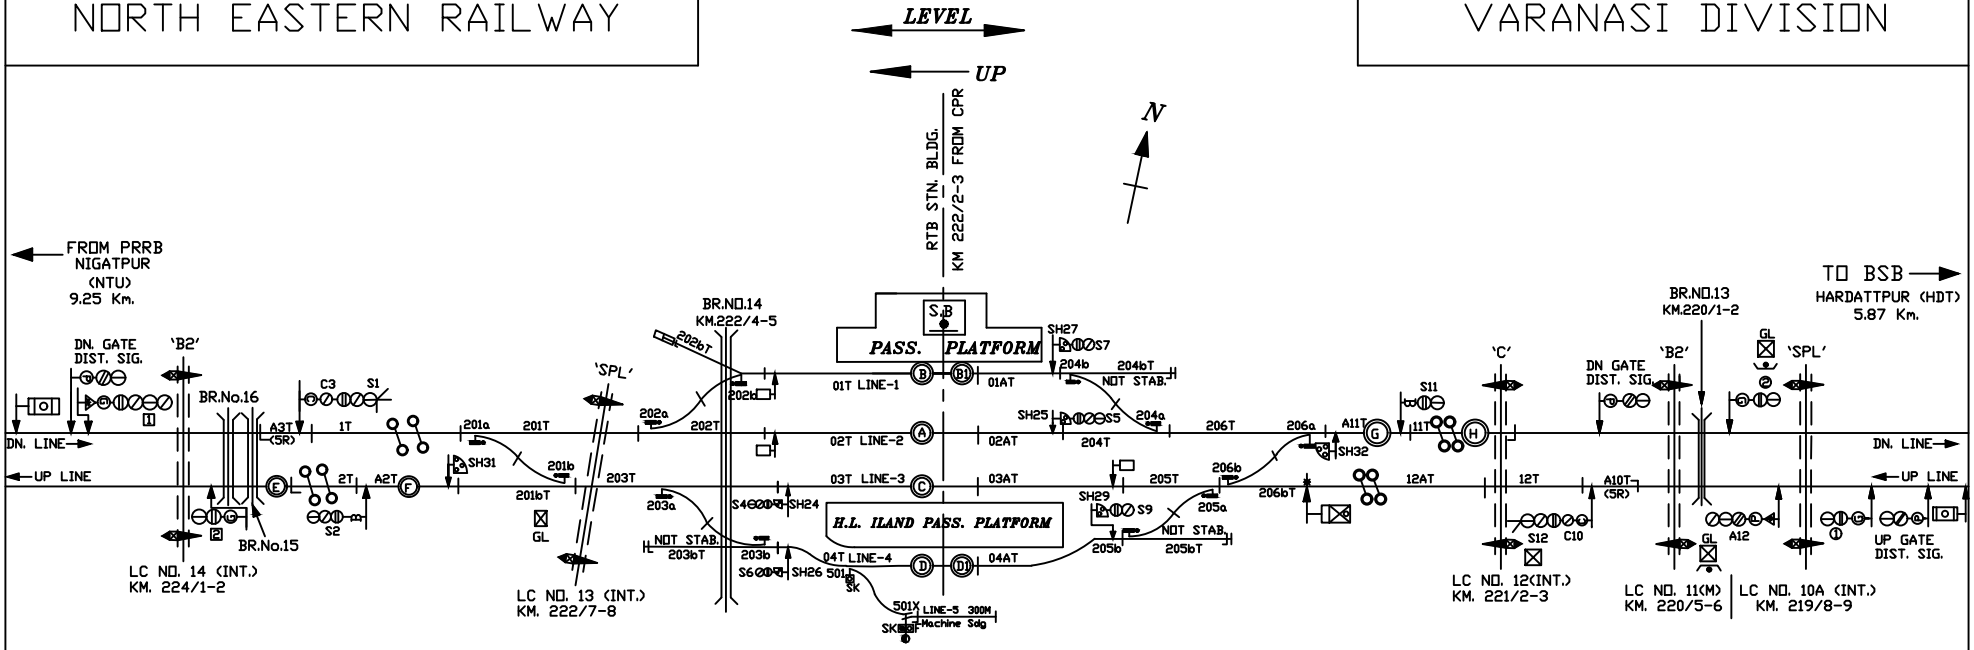

NOTE-

1. GAUGE - B.G.
2. CLASS - B
3. STANDARD OF INTERLOCKING - II (R) (E.I.)
4. BLOCK WORKING -
   i. DOUBLE LINE LOCK & BLOCK INSTT. WITH HASSDAC ON SECTION RAJATALAB - NIGATPUR
   ii DOUBLE LINE LOCK & BLOCK INSTT. WITH HASSDAC ON SECTION RAJATALAB - HARDATTPUR

NOT TO SCALE

BASED ON RD No. Sr.DSTE/BSB/RTB/2019(RD)/101 ALT-NILL

MINIATURE PLAN

RAJATALAB

(RTB)