NORTH EASTERN RAILWAY

VARANASI DIVISION

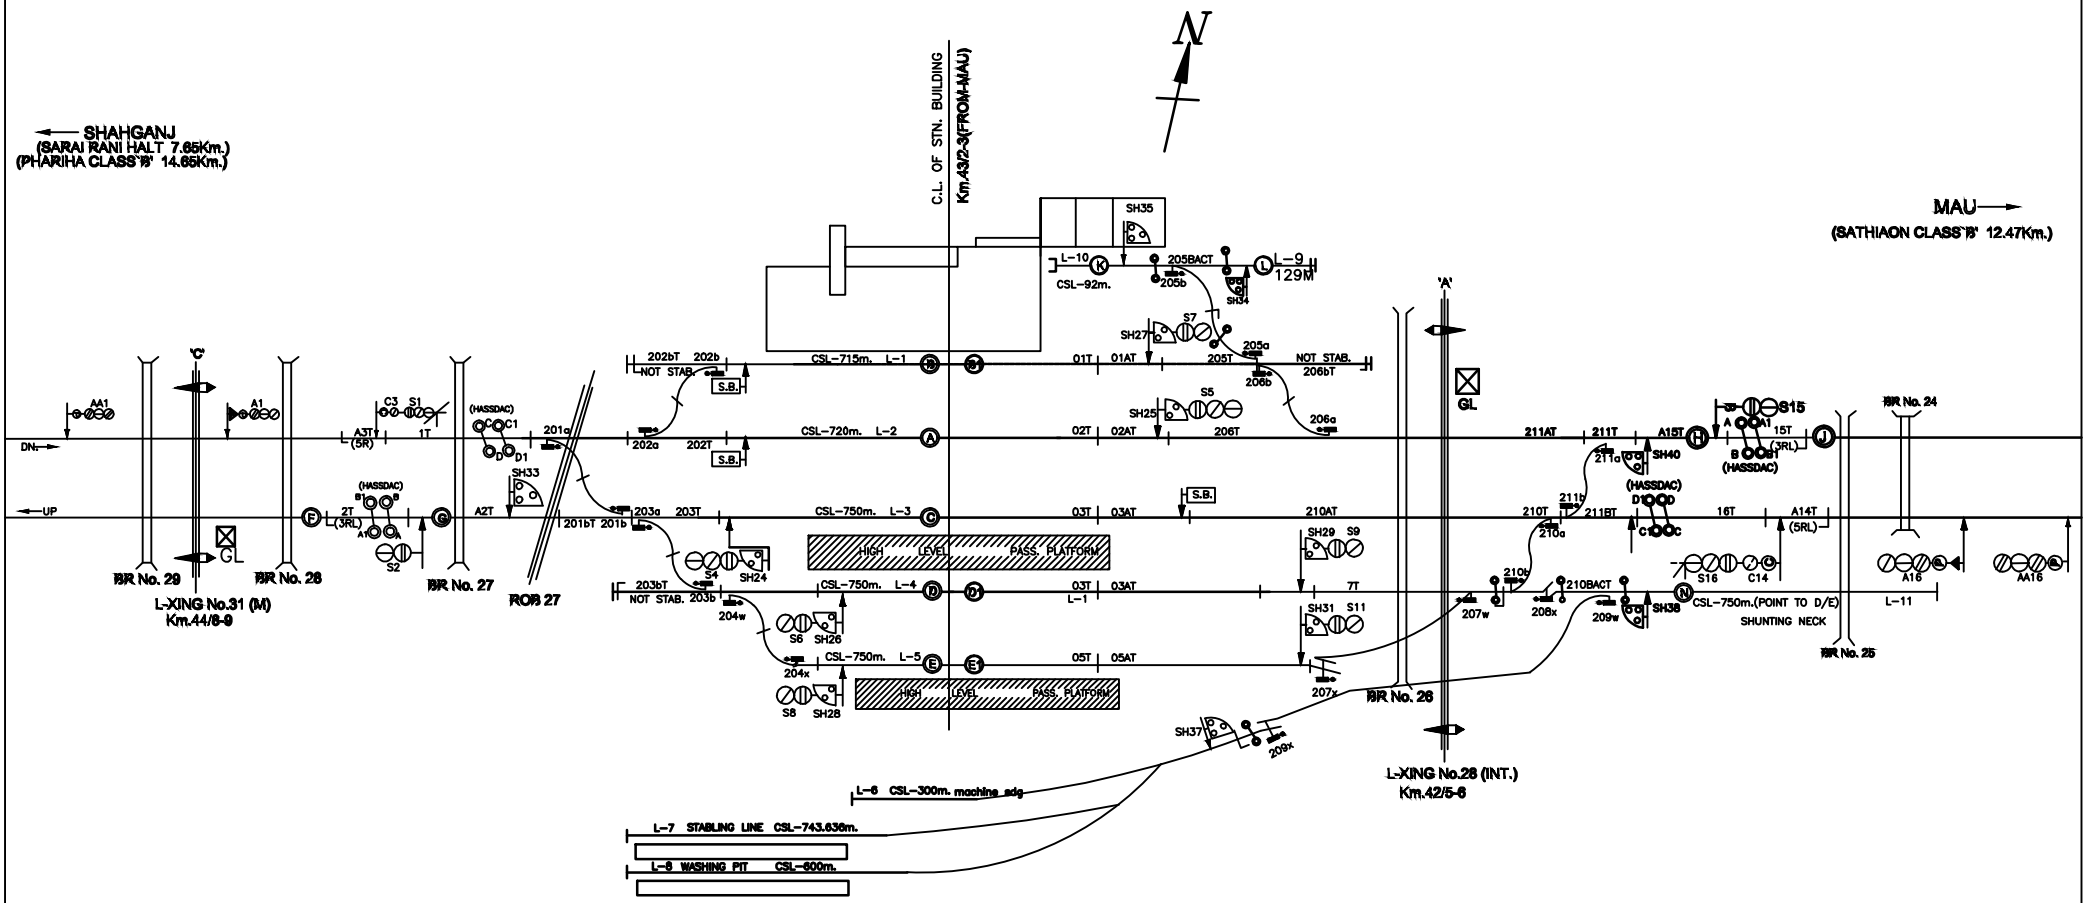

NOTE-

1. GAUGE - B.G.
2. CLASS - B
3. STANDARD OF INTERLOCKING - II WITH III EQUIPMENT
4. BLOCK WORKING -
   i. BETWEEN AZAMGARH - SATHIAON BY MEANS OF HASSDAC USING BLOCK PANEL WITH SSBPAC WITH IBS ON DOUBLE LINE
   ii BETWEEN AZAMGARH - PHARIHA BY MEANS OF HASSDAC USING BLOCK PANEL WITH SSBPAC ON DOUBLE LINE

NOT TO SCALE BASED ON R.D. No. Sr.DSTE/ BSB / 2022(RD) /153 ALT- 'NIL'

MINIATURE PLAN

AZAMGARH

(AMH)