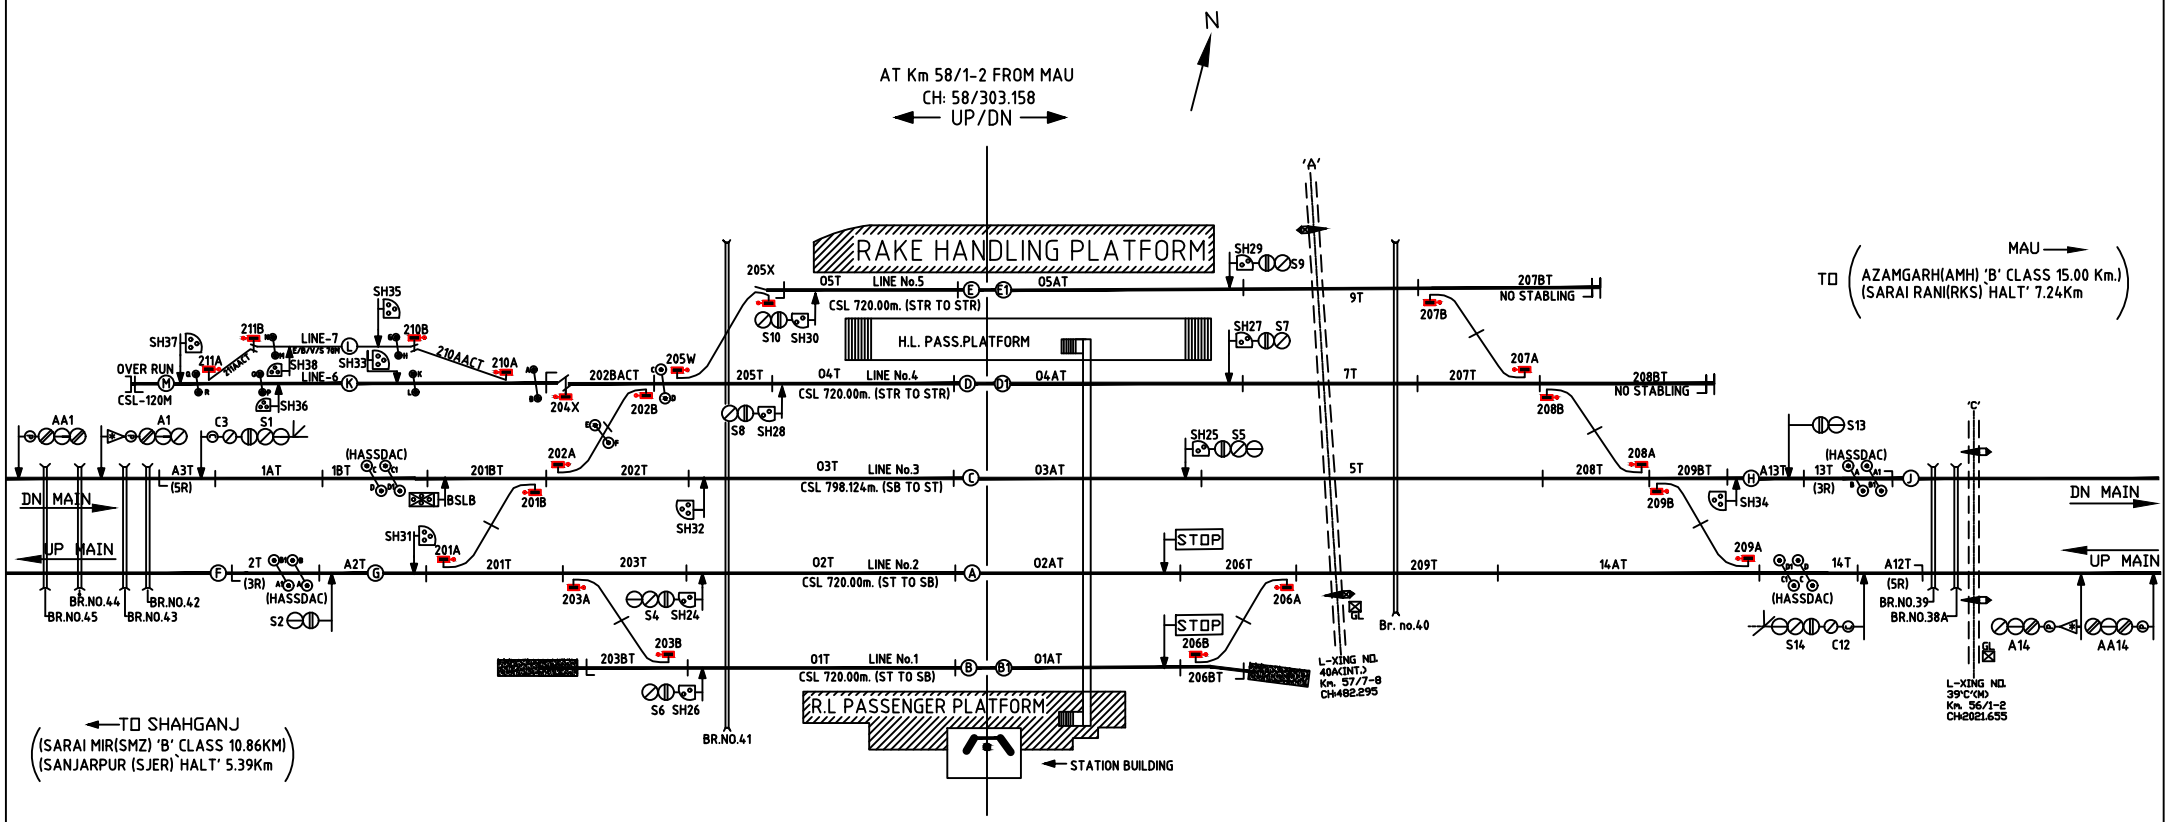

NOTE-

1. GAUGE - B.G.
2. CLASS - B
3. STANDARD OF INTERLOCKING - II
4. BLOCK WORKING -
   i. BLOCK PANEL SSBPAC WITH HASSDAC ON D/L WITH IBS SYSTEM (PHARIHA-AZAMGARH) SEC
   ii BLOCK PANEL SSBPAC WITH HASSDAC ON D/L (PHARIHA-SARAI MIR) SEC

NOT TO SCALE BASED ON RD No. SWRD/NER/BSB/PHY/00/222 ALT.-NILL

MINIATURE PLAN

PHARIHA

(PHY)