


NORTH EASTERN RAILWAY

VARANASI DIVISION

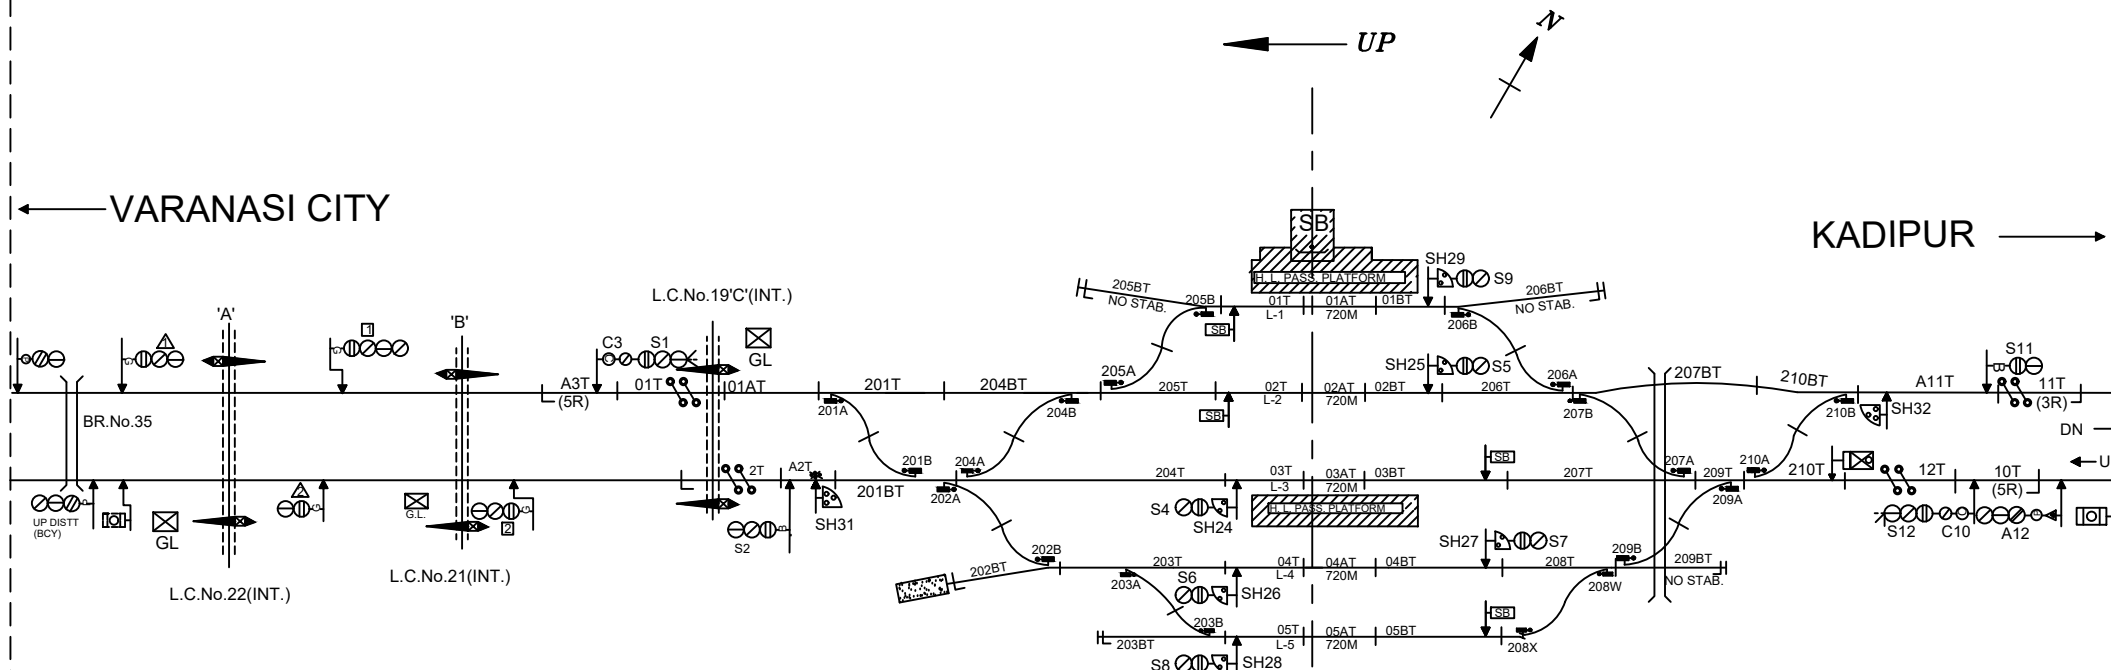

NOTE-

1. GAUGE - B.G.
2. CLASS - B
3. STANDARD OF INTERLOCKING - II
4. BLOCK WORKING -
 - i. DOUBLE LINE LOCK & BLOCK INSTT. WITH DUAL SSDAC ON SECTION SARNATH - KADIPUR.
 - ii DOUBLE LINE LOCK & BLOCK INSTT. WITH A/C ON SECTION SARNATH - VARANASI CITY.

NOT TO SCALE

BASED ON RD No. SrDSTE/BSB/2021(RD)/132

MINIATURE PLAN

SARNATH
(SRNT)