


NORTH EASTERN RAILWAY

VARANASI DIVISION

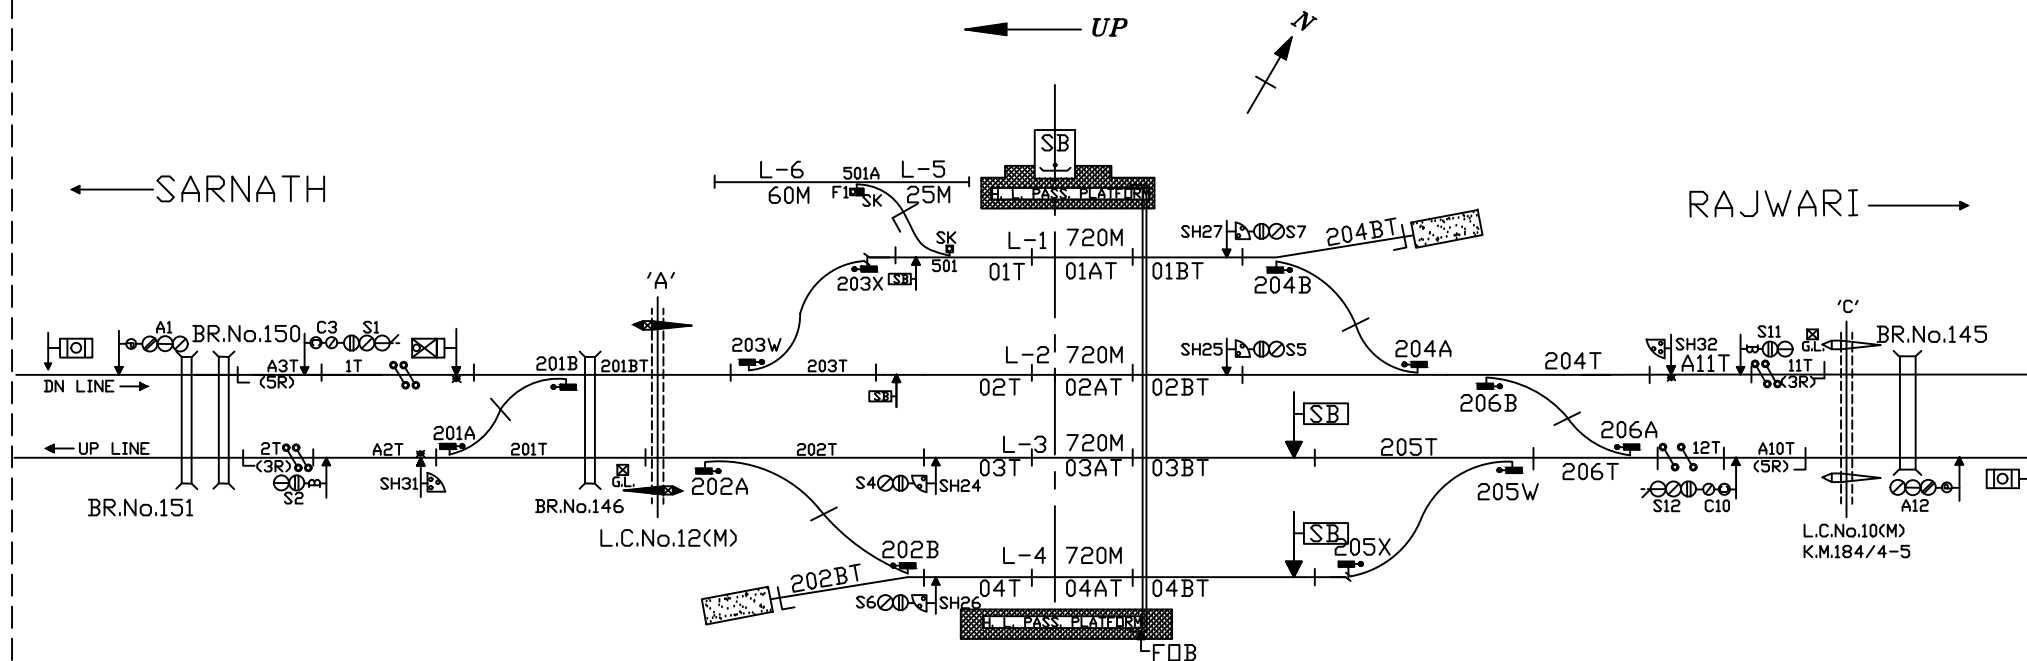

NOTE-

1. GAUGE - B.G.
2. CLASS - B
3. STANDARD OF INTERLOCKING - II Ⓢ
4. BLOCK WORKING -
 - I. DOUBLE LINE LOCK & BLOCK INSTT. WITH DUAL SSDAC ON SECTION KADIPUR - RAJWARI
 - II. DOUBLE LINE LOCK & BLOCK INSTT. WITH DUAL SSDAC ON SECTION KADIPUR - SARNATH

NOT TO SCALE

BASED ON RD No. Dy.CSTE/CON./BSB/7/2016(RD)/07

MINIATURE PLAN

KADIPUR
(KDQ)