


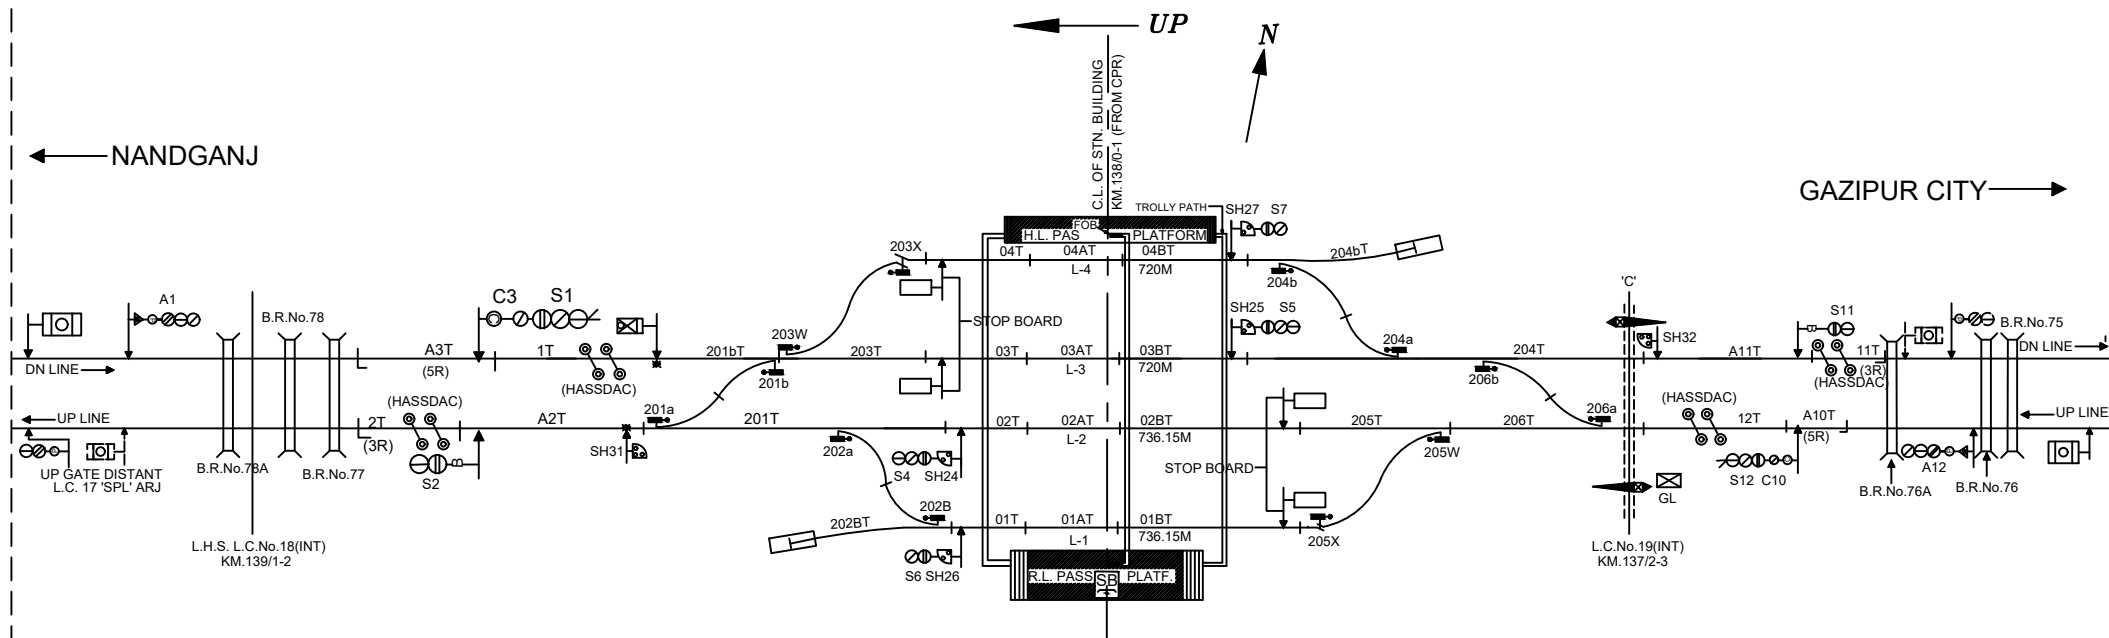

NOTE-

1. GAUGE - B.G.
2. CLASS - B
3. STANDARD OF INTERLOCKING - II(R) E.I.
4. BLOCK WORKING -
 - i. LOCK & BLOCK INSTT. WITH HASSDAC ON DOUBLE LINE SECTION ANKUSPUR - GAZIPUR CITY
 - ii LOCK & BLOCK INSTT. WITH HASSDAC ON DOUBLE LINE SECTION ANKUSPUR - NANDGANJ

NOT TO SCALE BASED ON R.D.No. DY.CSTE/CON/BSB/2021(RD)/01 ALT- NILL

MINIATURE PLAN

ANKUSPUR
(AKS)