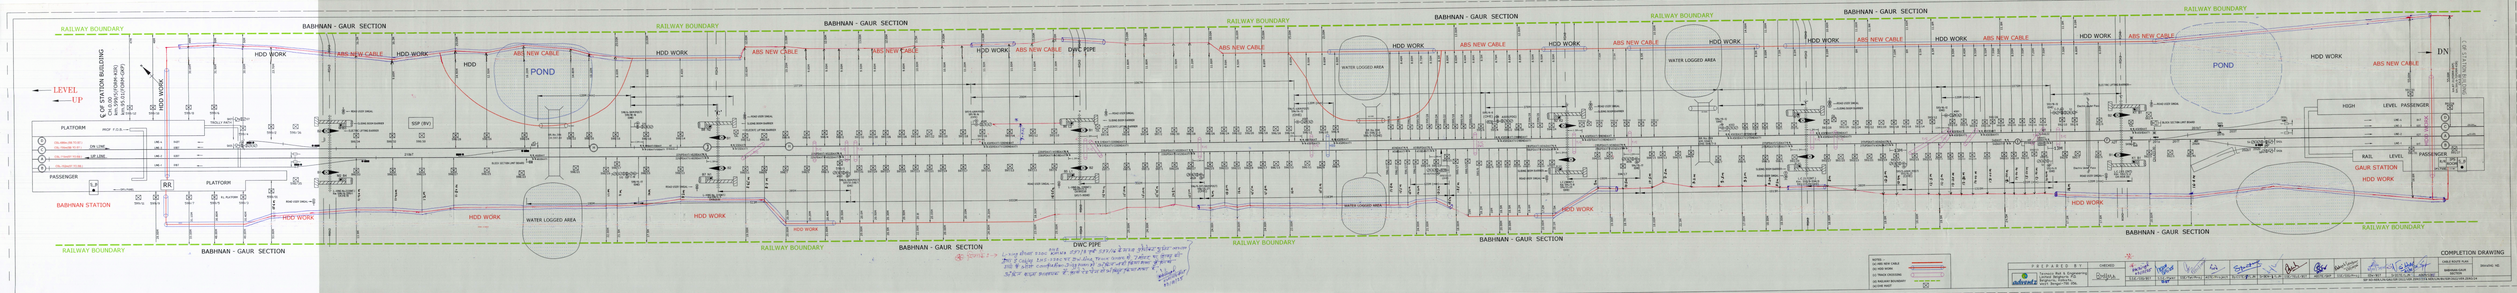
RAILWAY BOUNDARY
BABHNAN - GAUR SECTION
HDD WORK
ABS NEW CABLE
POND
WATER LOGGED AREA
DWC PIPE
BABHNAN STATION
PLATFORM
PASSENGER
RR
LEVEL
UP
DN
GAUR STATION
HIGH LEVEL PASSENGER
RAIL LEVEL PASSENGER
SOP (SV)
NOTES:
1) ABS NEW CABLE
2) HDD WORK
3) TRACK CHAINAGE
4) RAILWAY BOUNDARY
5) DWC PIPE
PREPARED BY
CHECKED
COMPLETION DRAWING