NORTH EASTERN RAILWAY

VARANASI DIVISION

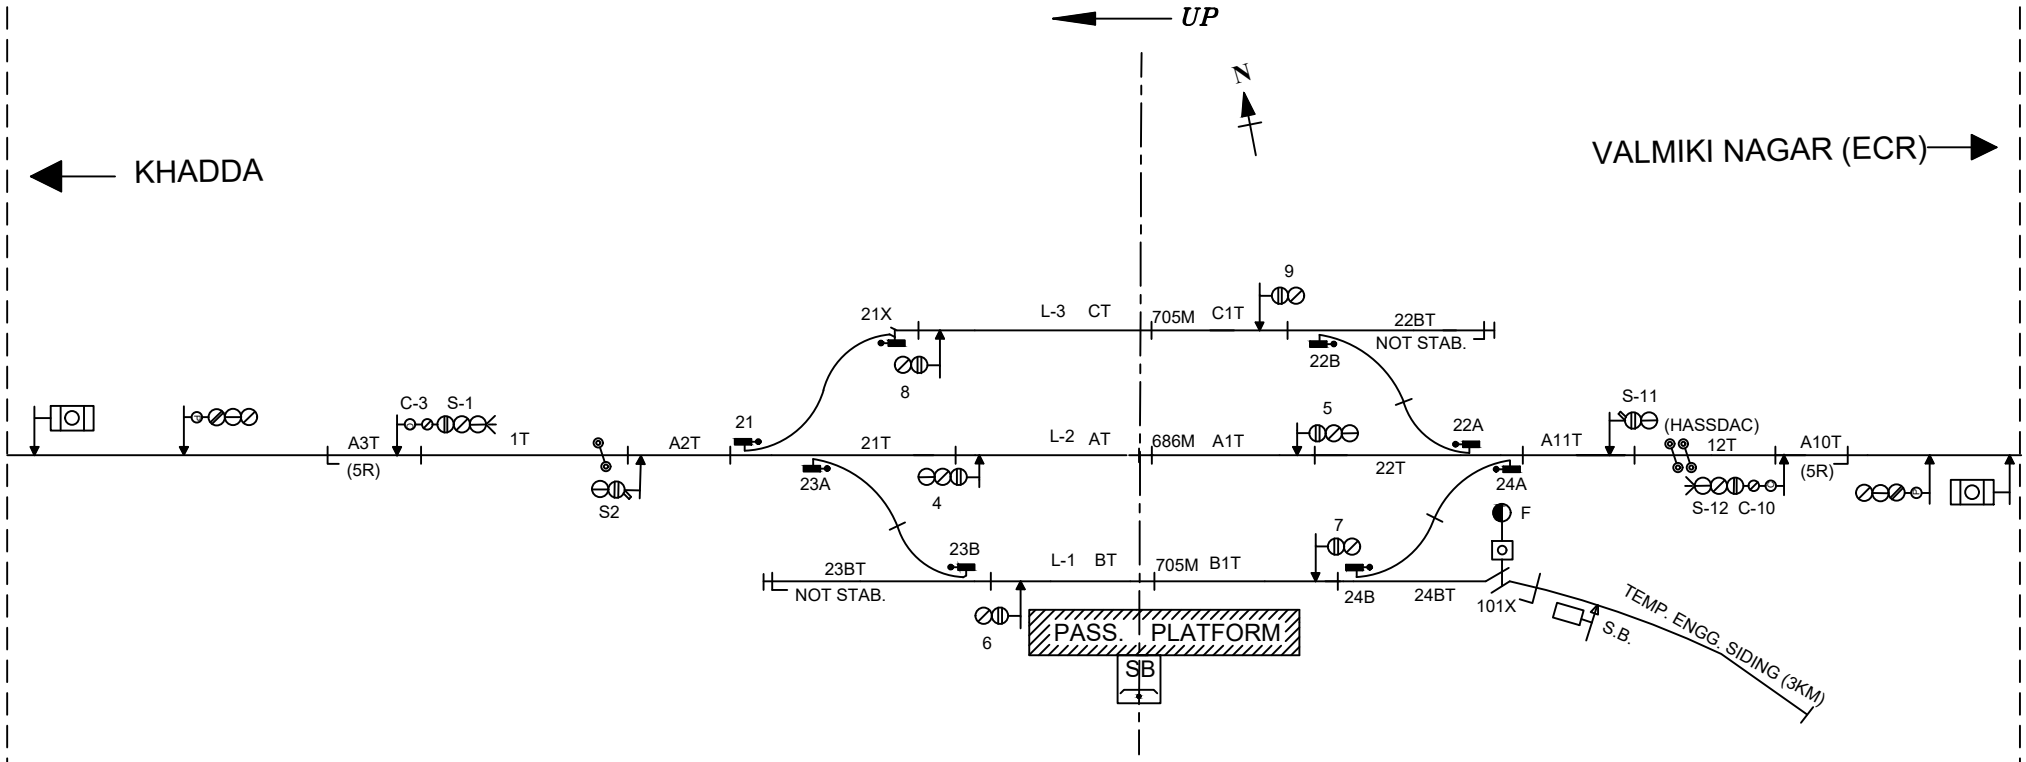

NOTE-

1. GAUGE - B.G.
2. CLASS - B
3. STANDARD OF INTERLOCKING - III
4. BLOCK WORKING -
   i. DIADO TOKENLESS BLOCK INSTT. ON SECTION PANIYHAWA - KHADDA.
   ii DIADO TOKENLESS BLOCK INSTT. BPAC WITH HASSDAC ON SECTION PANIYHAWAI - VALMIKINAGAR.

NOT TO SCALE Sr.DSTE/BSB/2018(RD)/71 ALT-'C'

MINIATURE PLAN

PANIYAHAWA

(PNYA)