


NORTH EASTERN RAILWAY

VARANASI DIVISION

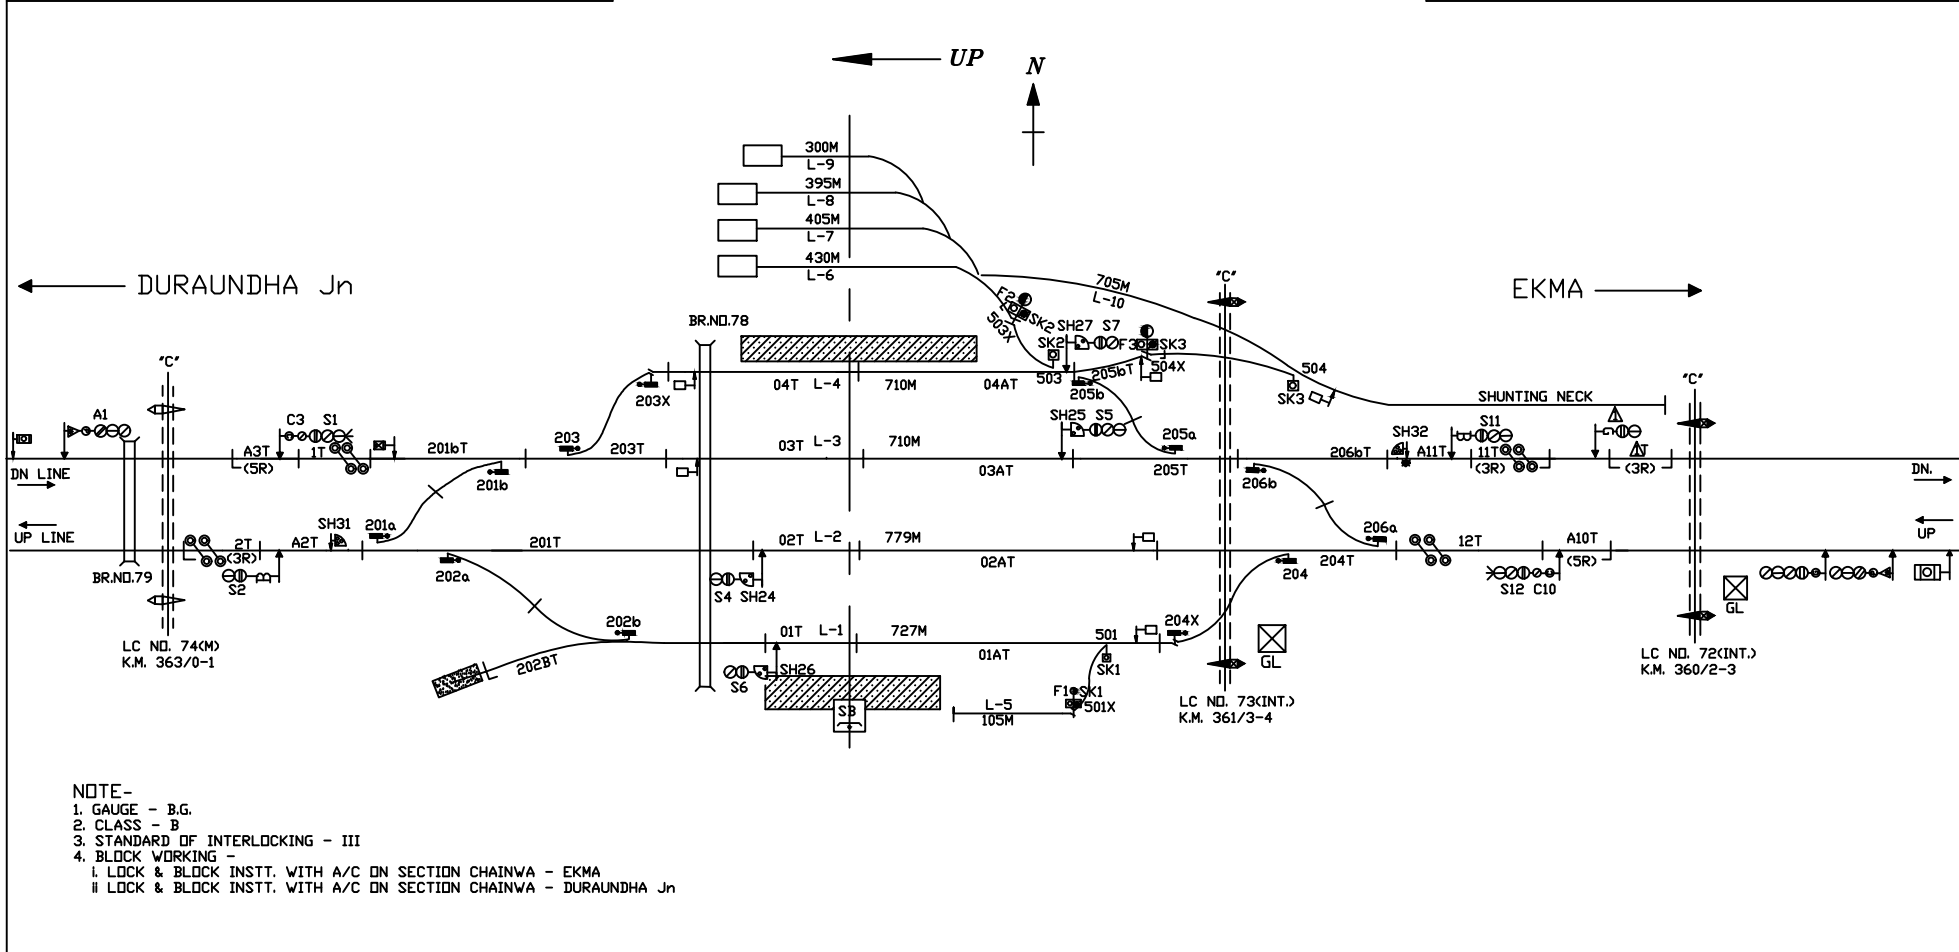

NOTE-

1. GAUGE - B.G.
2. CLASS - B
3. STANDARD OF INTERLOCKING - III
4. BLOCK WORKING -
I LOCK & BLOCK INSTT. WITH A/C ON SECTION CHAINWA - EKMA
II LOCK & BLOCK INSTT. WITH A/C ON SECTION CHAINWA - DURAUNDHA Jn

NOT TO SCALE BASED ON RD No. SR.DSTE/BSB/2017(RD)/39 ALT.-'A'

BASED ON RD No. SR.DSTE/BSB/2017(RD)/39 ALT.-'A'

MINIATURE PLAN

CHAINWA
(CW)