


NORTH EASTERN RAILWAY

VARANASI DIVISION

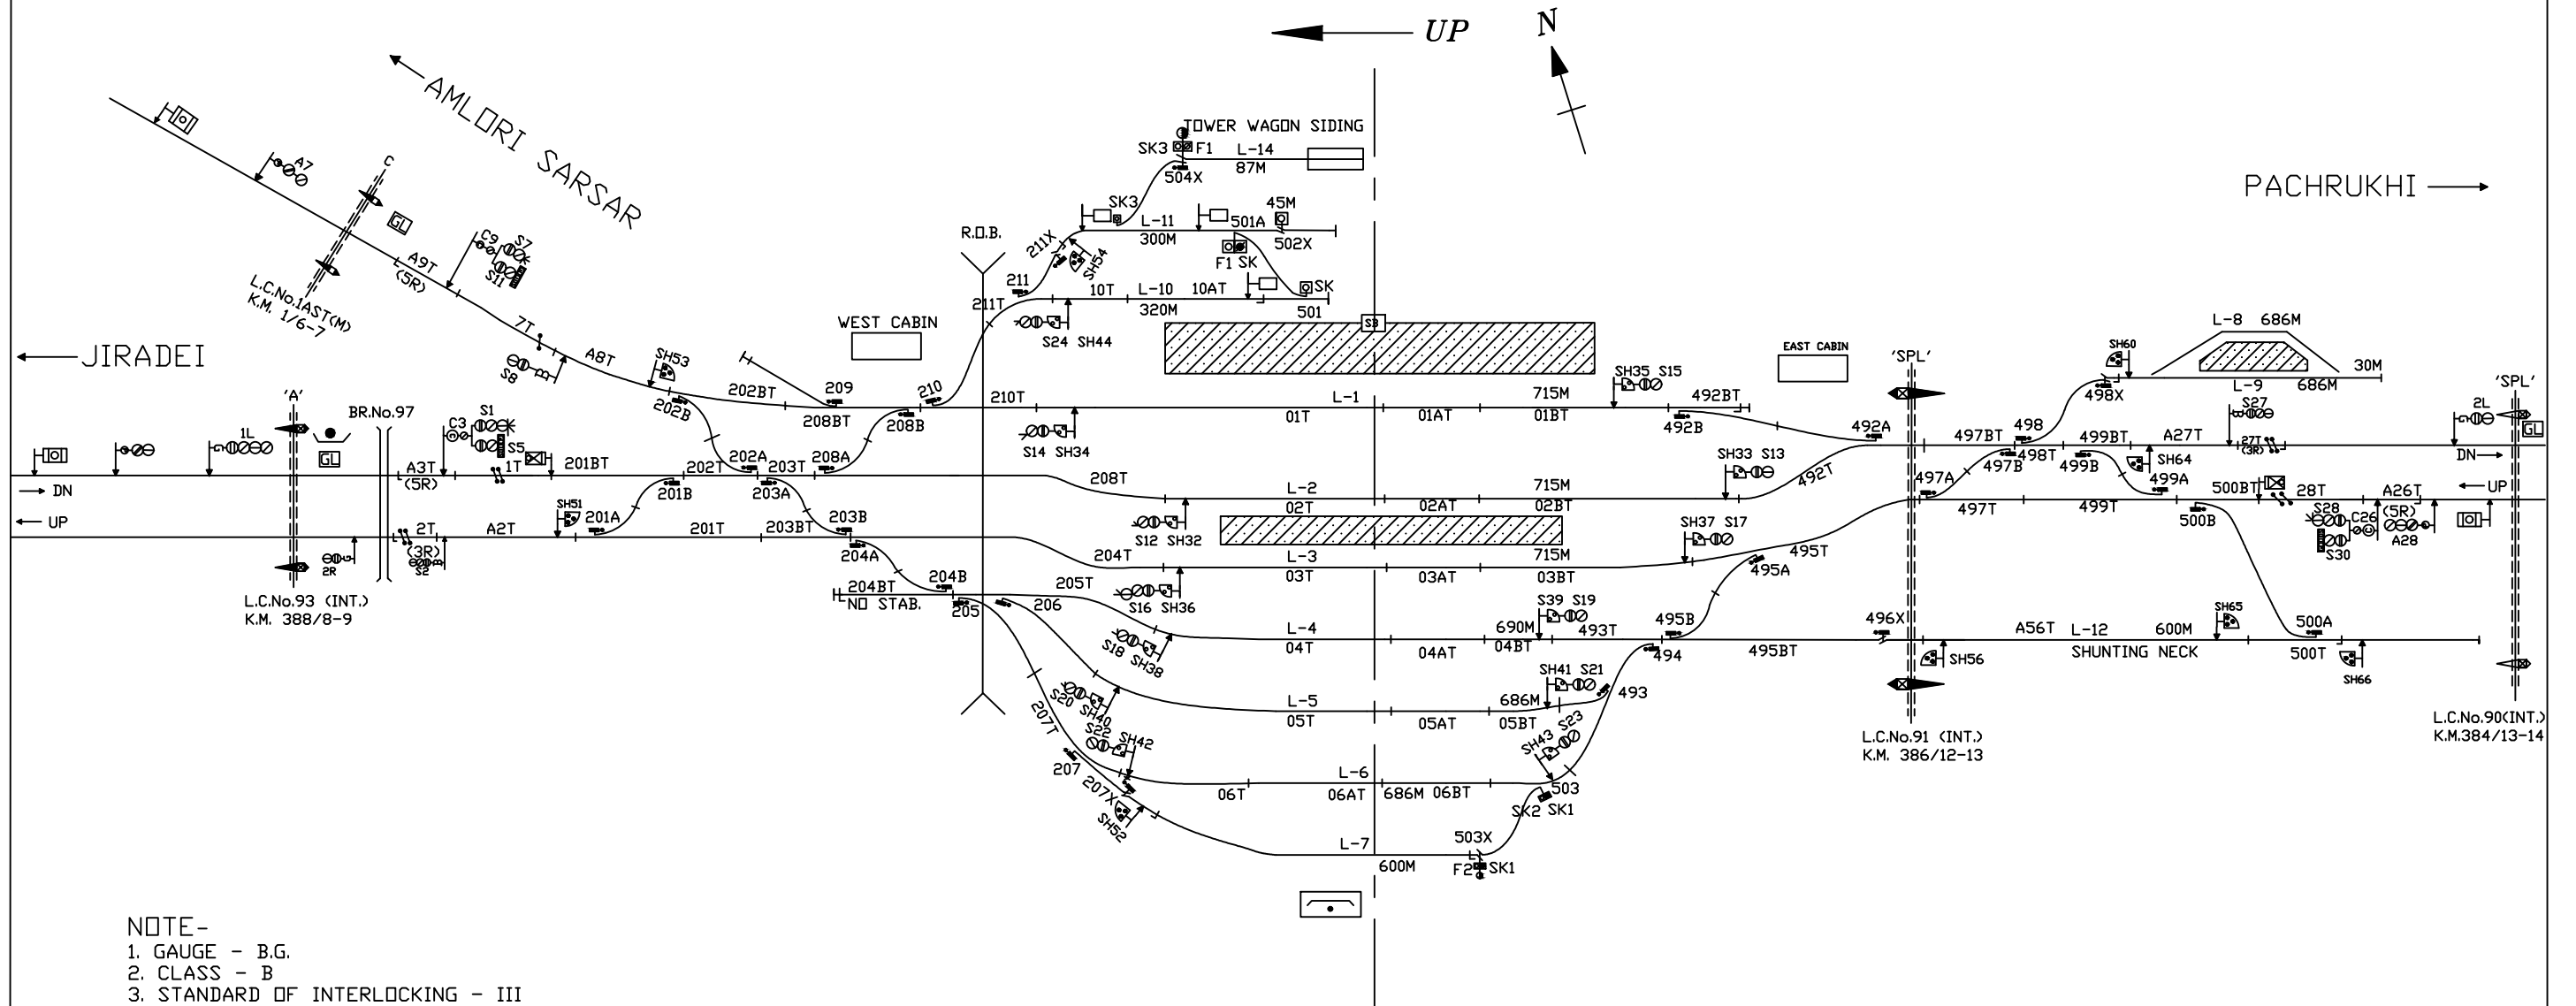

- NOTE-
1. GAUGE - B.G.
 2. CLASS - B
 3. STANDARD OF INTERLOCKING - III
 4. BLOCK WORKING -
 - i. LOCK & BLOCK INSTT. WITH A/C ON SECTION SIVAN - PACHRUKHI
 - ii. IBS PROVIDED BETWEEN SIVAN - JIRADEI WITH LOCK AND BLOCK INSTT. ON BOTH SIDES.
 - iii. DIADO TOKENLESS BLOCK INSTT. ON SECTION SIVAN - AMLORI SARSAR

NOT TO SCALE BASED ON RD No. SR.DSTE/BSB/2016(RD)/21

MINIATURE PLAN

SIVAN Jn.
(SV)