


NORTH EASTERN RAILWAY

VARANASI DIVISION

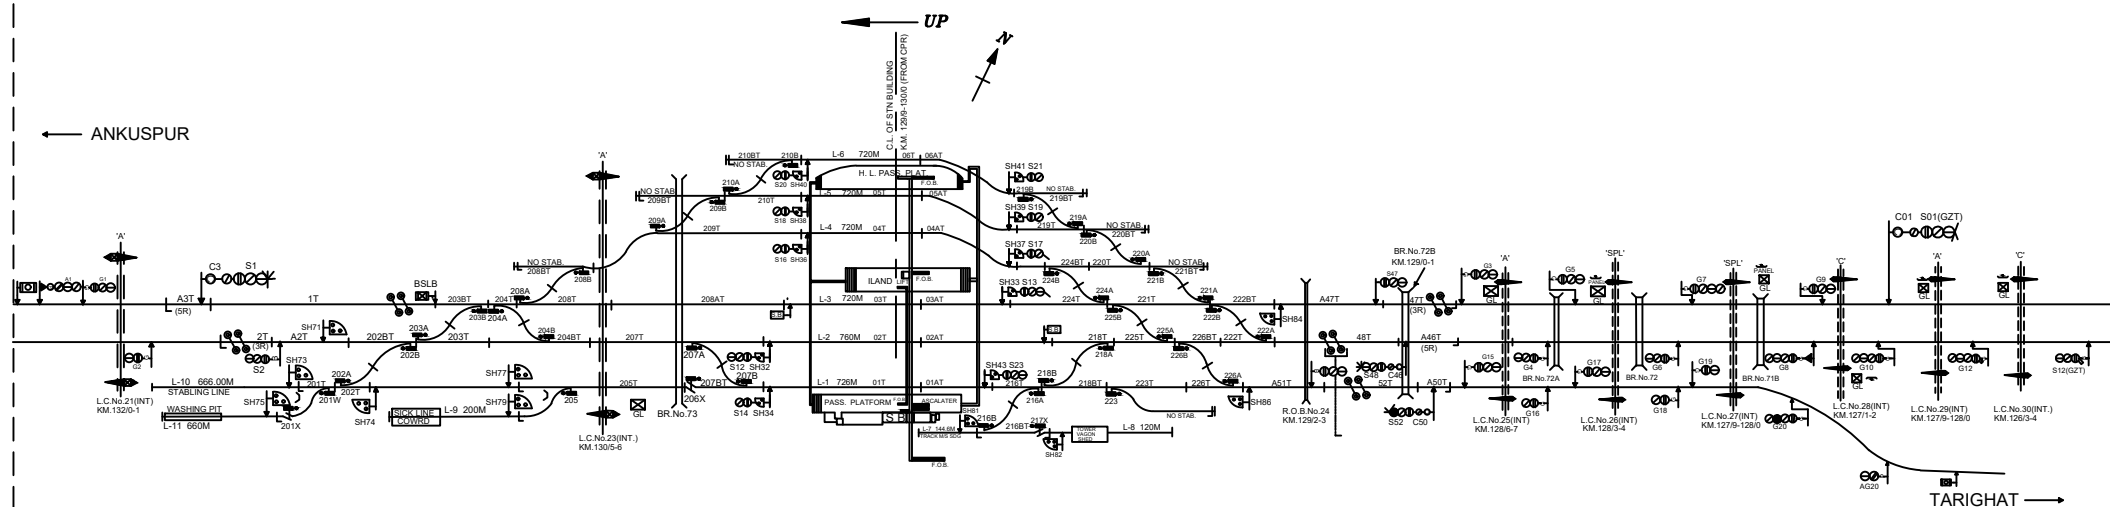

NOTE-

1. GAUGE - B.G.
 2. CLASS - B
 3. STANDARD OF INTERLOCKING - II
- BLOCK WORKING -
- i. BLOCK WORKING BY MEANS OF LOCK & BLOCK INSTT. WITH AXLE COUNTER ON DOUBLE LINE SECTION GHAZIPUR CITY - ANKUSHPUR
 - ii BLOCK WORKING BY MEANS BPAC USING UFSBI ON DOUBLE LINE SECTION GHAZIPUR CITY - GHAZIPUR GHAT
 - iii BLOCK WORKING BY MEANS BPAC USING UFSBI ON SINGLE LINE SECTION GHAZIPUR CITY - TARIGHAT

NOT TO SCALE BASED ON R.D. No. Sr.DSTE/BSB/NER/GCT/RD/2023/197 ALT- 'A'

MINIATURE PLAN

GHAZIPUR CITY
(GCT)