


NORTH EASTERN RAILWAY

VARANASI DIVISION

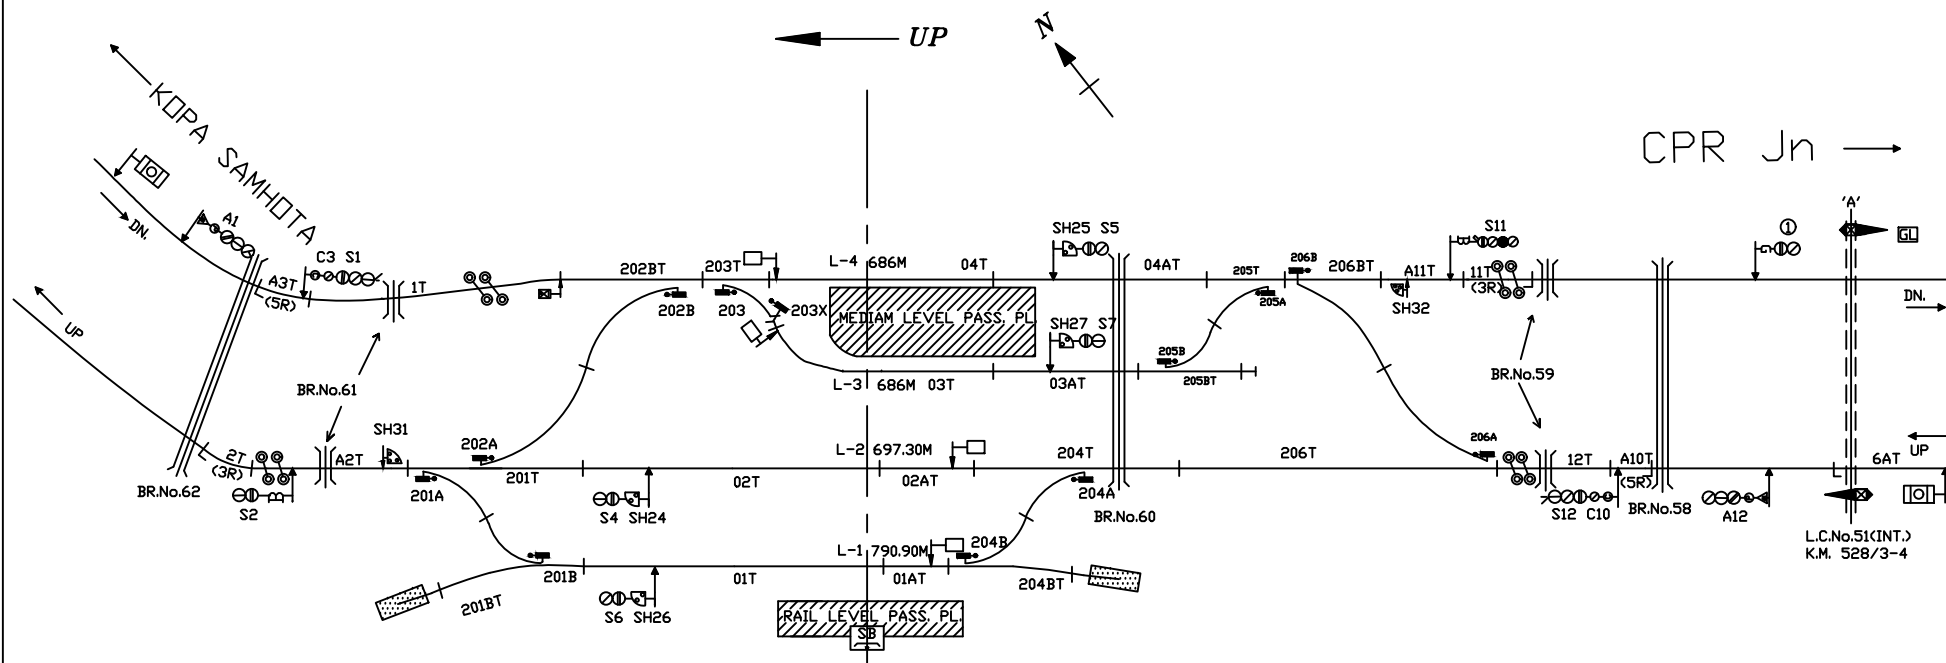

NOTE-

1. GAUGE - B.G.
2. CLASS - B
3. STANDARD OF INTERLOCKING - III
4. BLOCK WORKING -
 - i. LOCK & BLOCK INSTT. WITH A/C ON SECTION TEKNIWAS - CHHAPRA Jn
 - ii. LOCK & BLOCK INSTT. WITH A/C ON SECTION TEKNIWAS - KOPA SAMHOTA

NOT TO SCALE

BASED ON RD No. Sr.DSTE/BSB/2019(RD)/109 ALT-NIL

MINIATURE PLAN

TEKNIWAS
(TKV)