PRODUCED BY AN AUTODESK STUDENT VERSION

NORTH EASTERN RAILWAY

VARANASI DIVISION

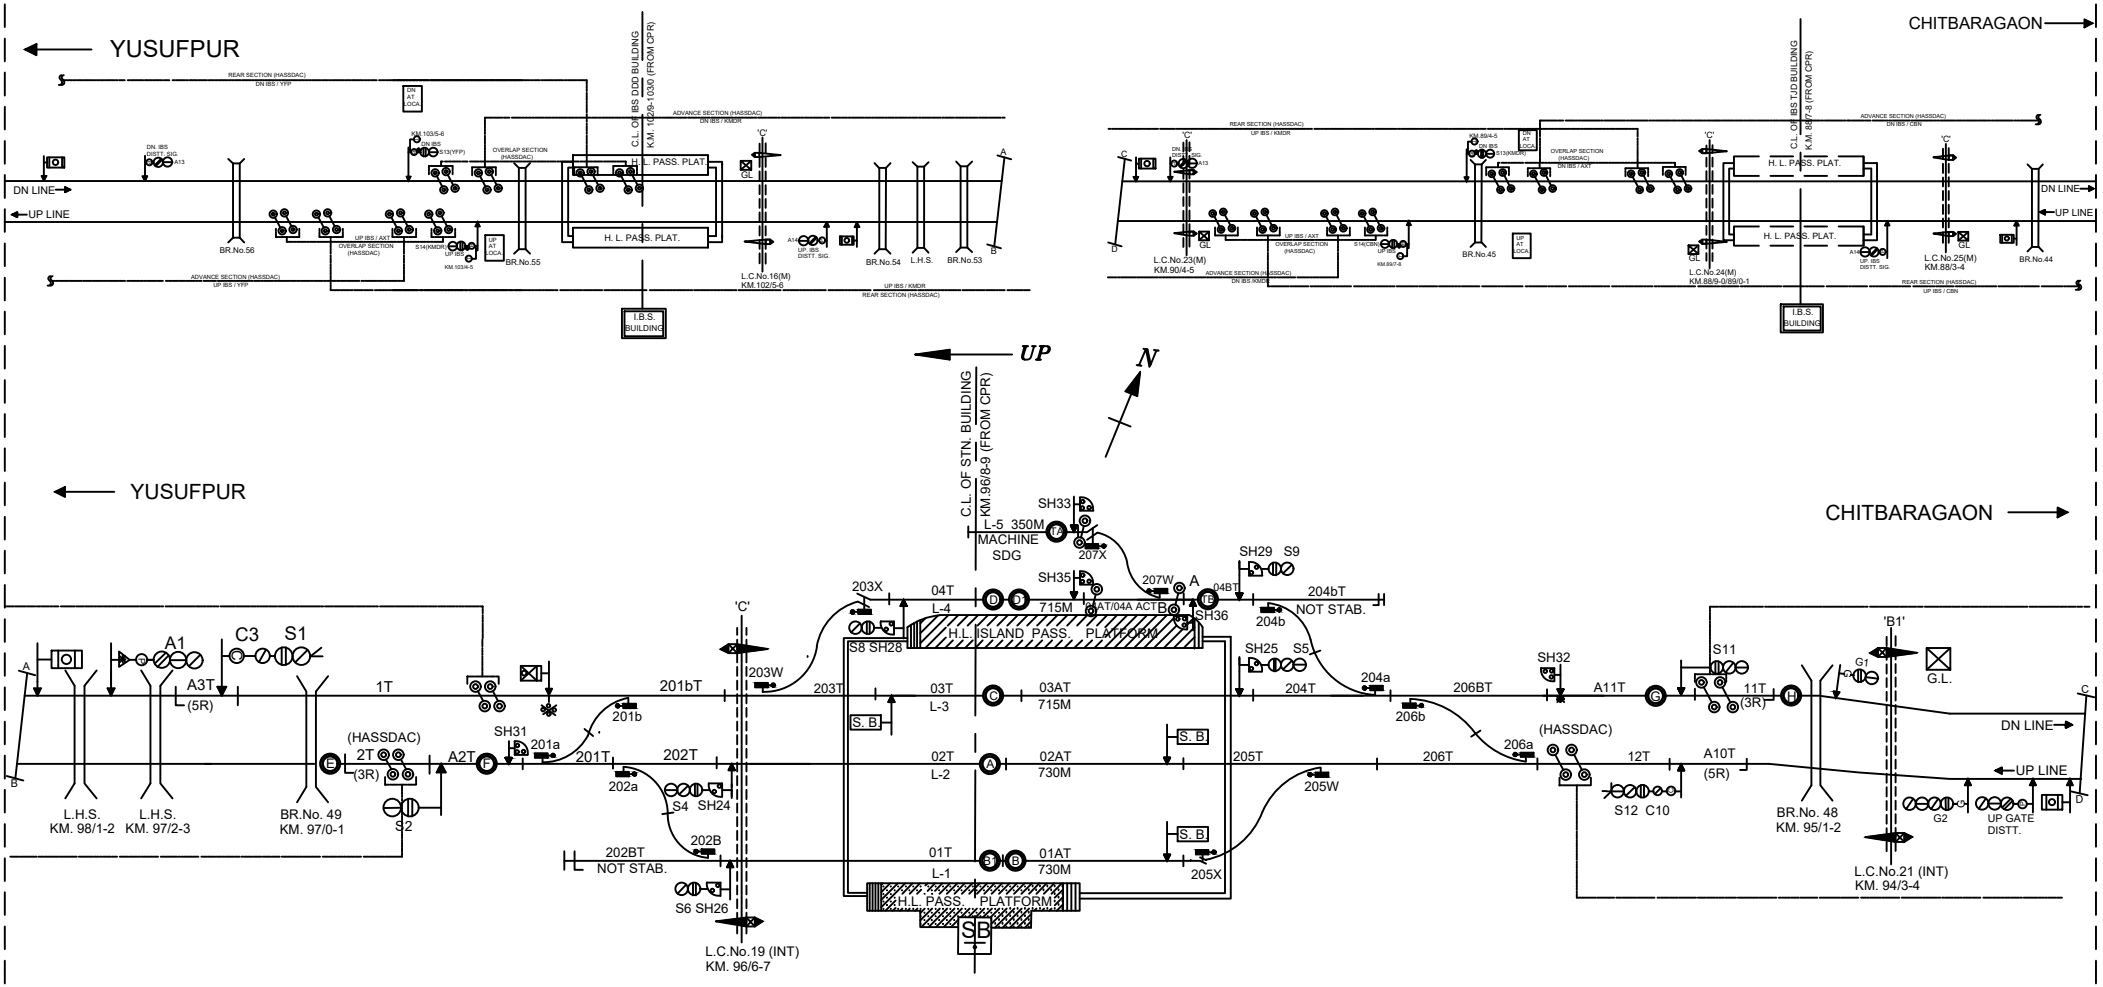

NOTE-

1. GAUGE - B.G.
2. CLASS - B
3. STANDARD OF INTERLOCKING - II(R)
4. BLOCK WORKING -
   i. BLOCK WORKING BY MEANS OF BPAC USING WITH UFSBI WITH IBS ON DOUBLE LINE SECTION KARIMUDDINPUR - YUSUFPUR
   ii BLOCK WORKING BY MEANS OF BPAC USING WITH UFSBI WITH IBS ON DOUBLE LINE SECTION KARIMUDDINPUR - CHITBARAGAON

NOT TO SCALE BASED ON R.D.No. DY.CSTE/CON/BSB/2022(RD) / 11 ALT- NILL

MINIATURE PLAN

KARIMUDDINPUR

(KMDR)

PRODUCED BY AN AUTODESK STUDENT VERSION

PRODUCED BY AN AUTODESK STUDENT VERSION

PRODUCED BY AN AUTODESK STUDENT VERSION