

NORTH EASTERN RAILWAY


VARANASI DIVISION

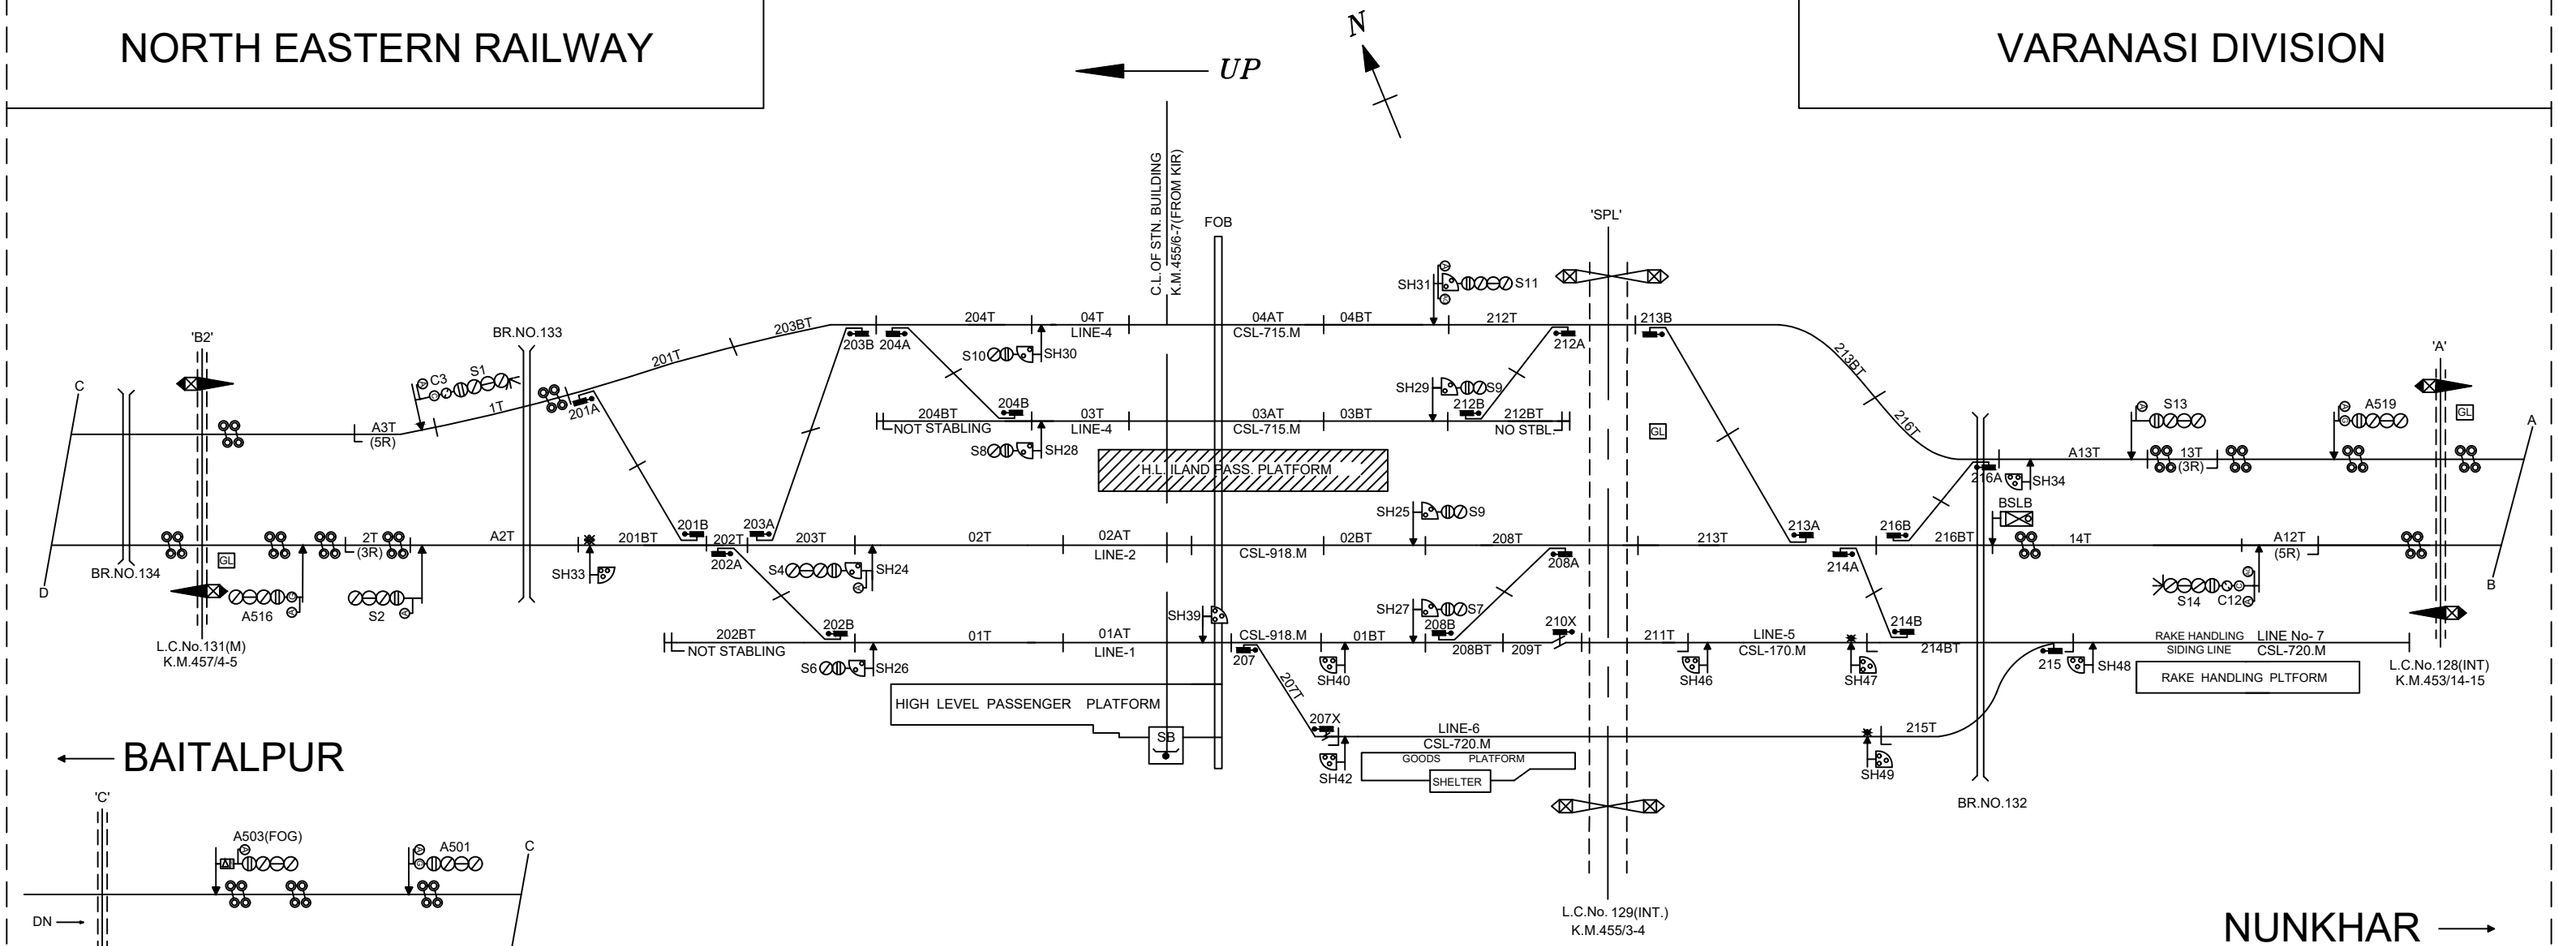

← BAITALPUR

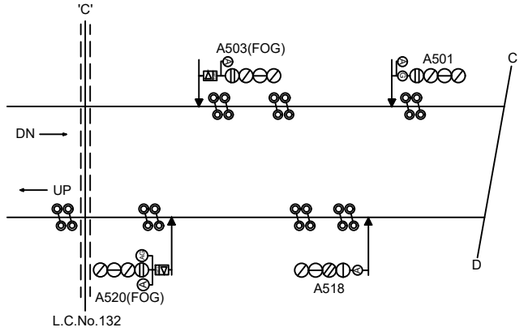

NUNKHAR →

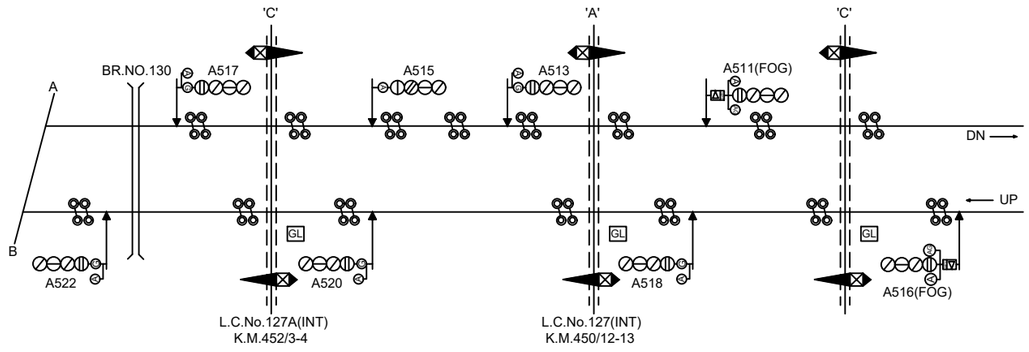

NOTE-

1. GAUGE - B.G.
2. CLASS - 'SPL'
3. STANDARD OF INTERLOCKING - II R
4. BLOCK WORKING -
   i. AUTOMATIC BLOCK SIGANLLING DEORIA SADAR - BAITALPUR
   ii AUTOMATIC BLOCK SIGANLLING DEORIA SADAR - NUNKHAR

NOT TO SCALE Dy.CSTE/PROJECT/BSB/DEOS/2024/(RD)/26

MINIATURE PLAN

DEORIA SADAR
(DEOS)