NORTH EASTERN RAILWAY

VARANASI DIVISION

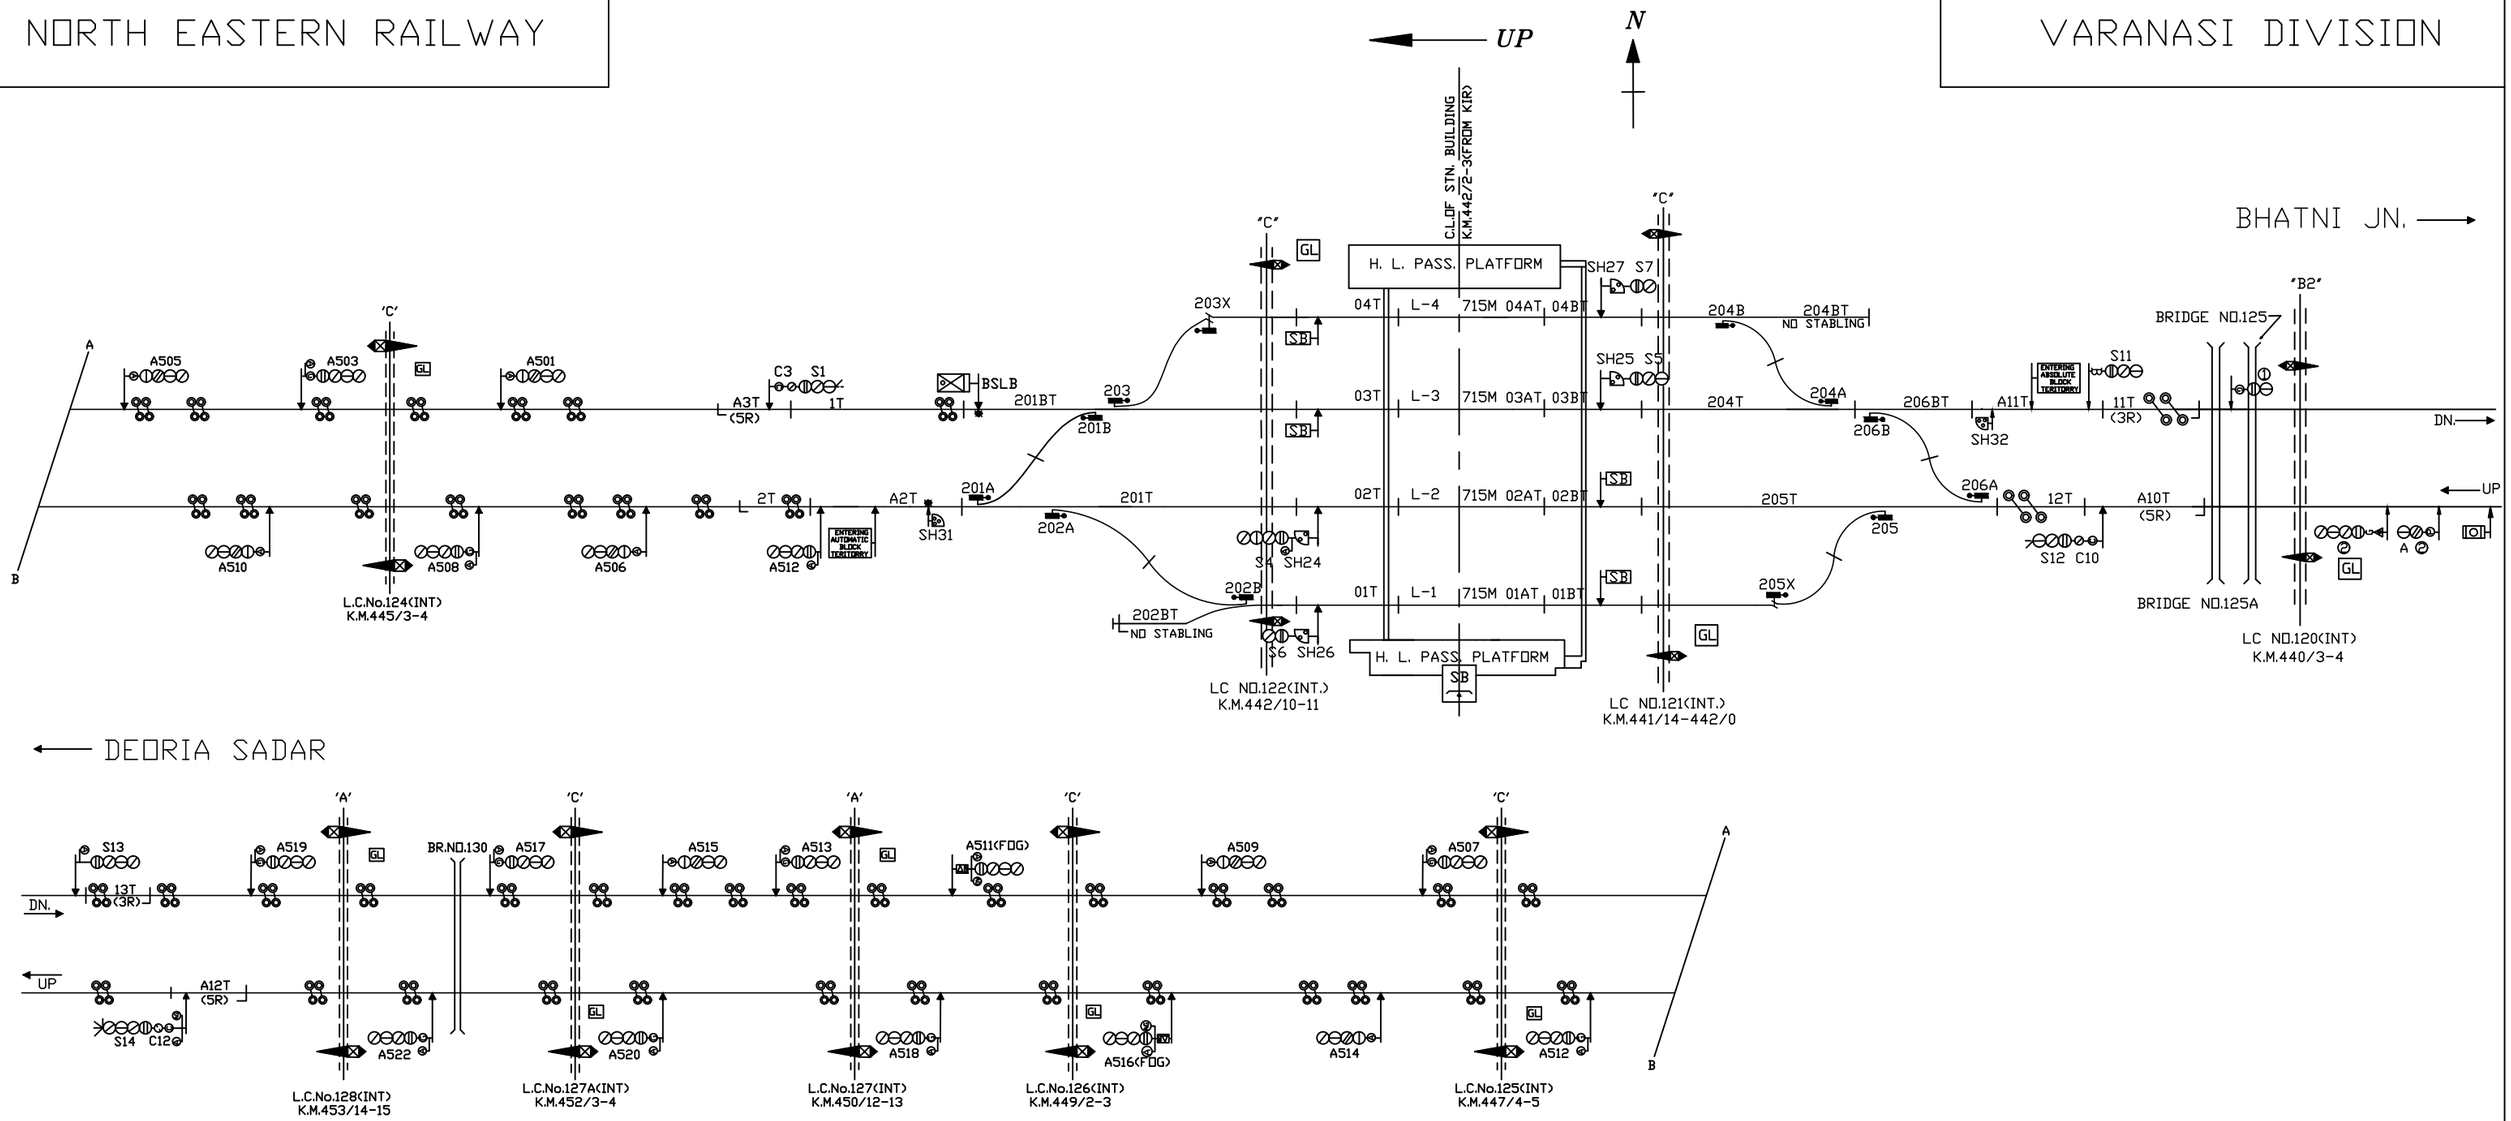

NOTE-

1. GAUGE - B.G.
2. CLASS - SPECIAL
3. STANDARD OF INTERLOCKING - IIR
4. BLOCK WORKING -
   i. DOUBLE LINE LOCK AND BLOCK INSTT. WITH A/C SYSTEM ON SECTION NUNKHAR - BHATNI Jn.
   ii. AUTOMATIC BLOCK SIGANLLING NUNKHAR - DEORIA SADAR

NOT TO SCALE BASED ON RD No. Dy.CSTE/PROJECT/BSB/NRA/2024/(RD)/

MINIATURE PLAN

NUNKHAR

(NRA)