


NORTH EASTERN RAILWAY

VARANASI DIVISION

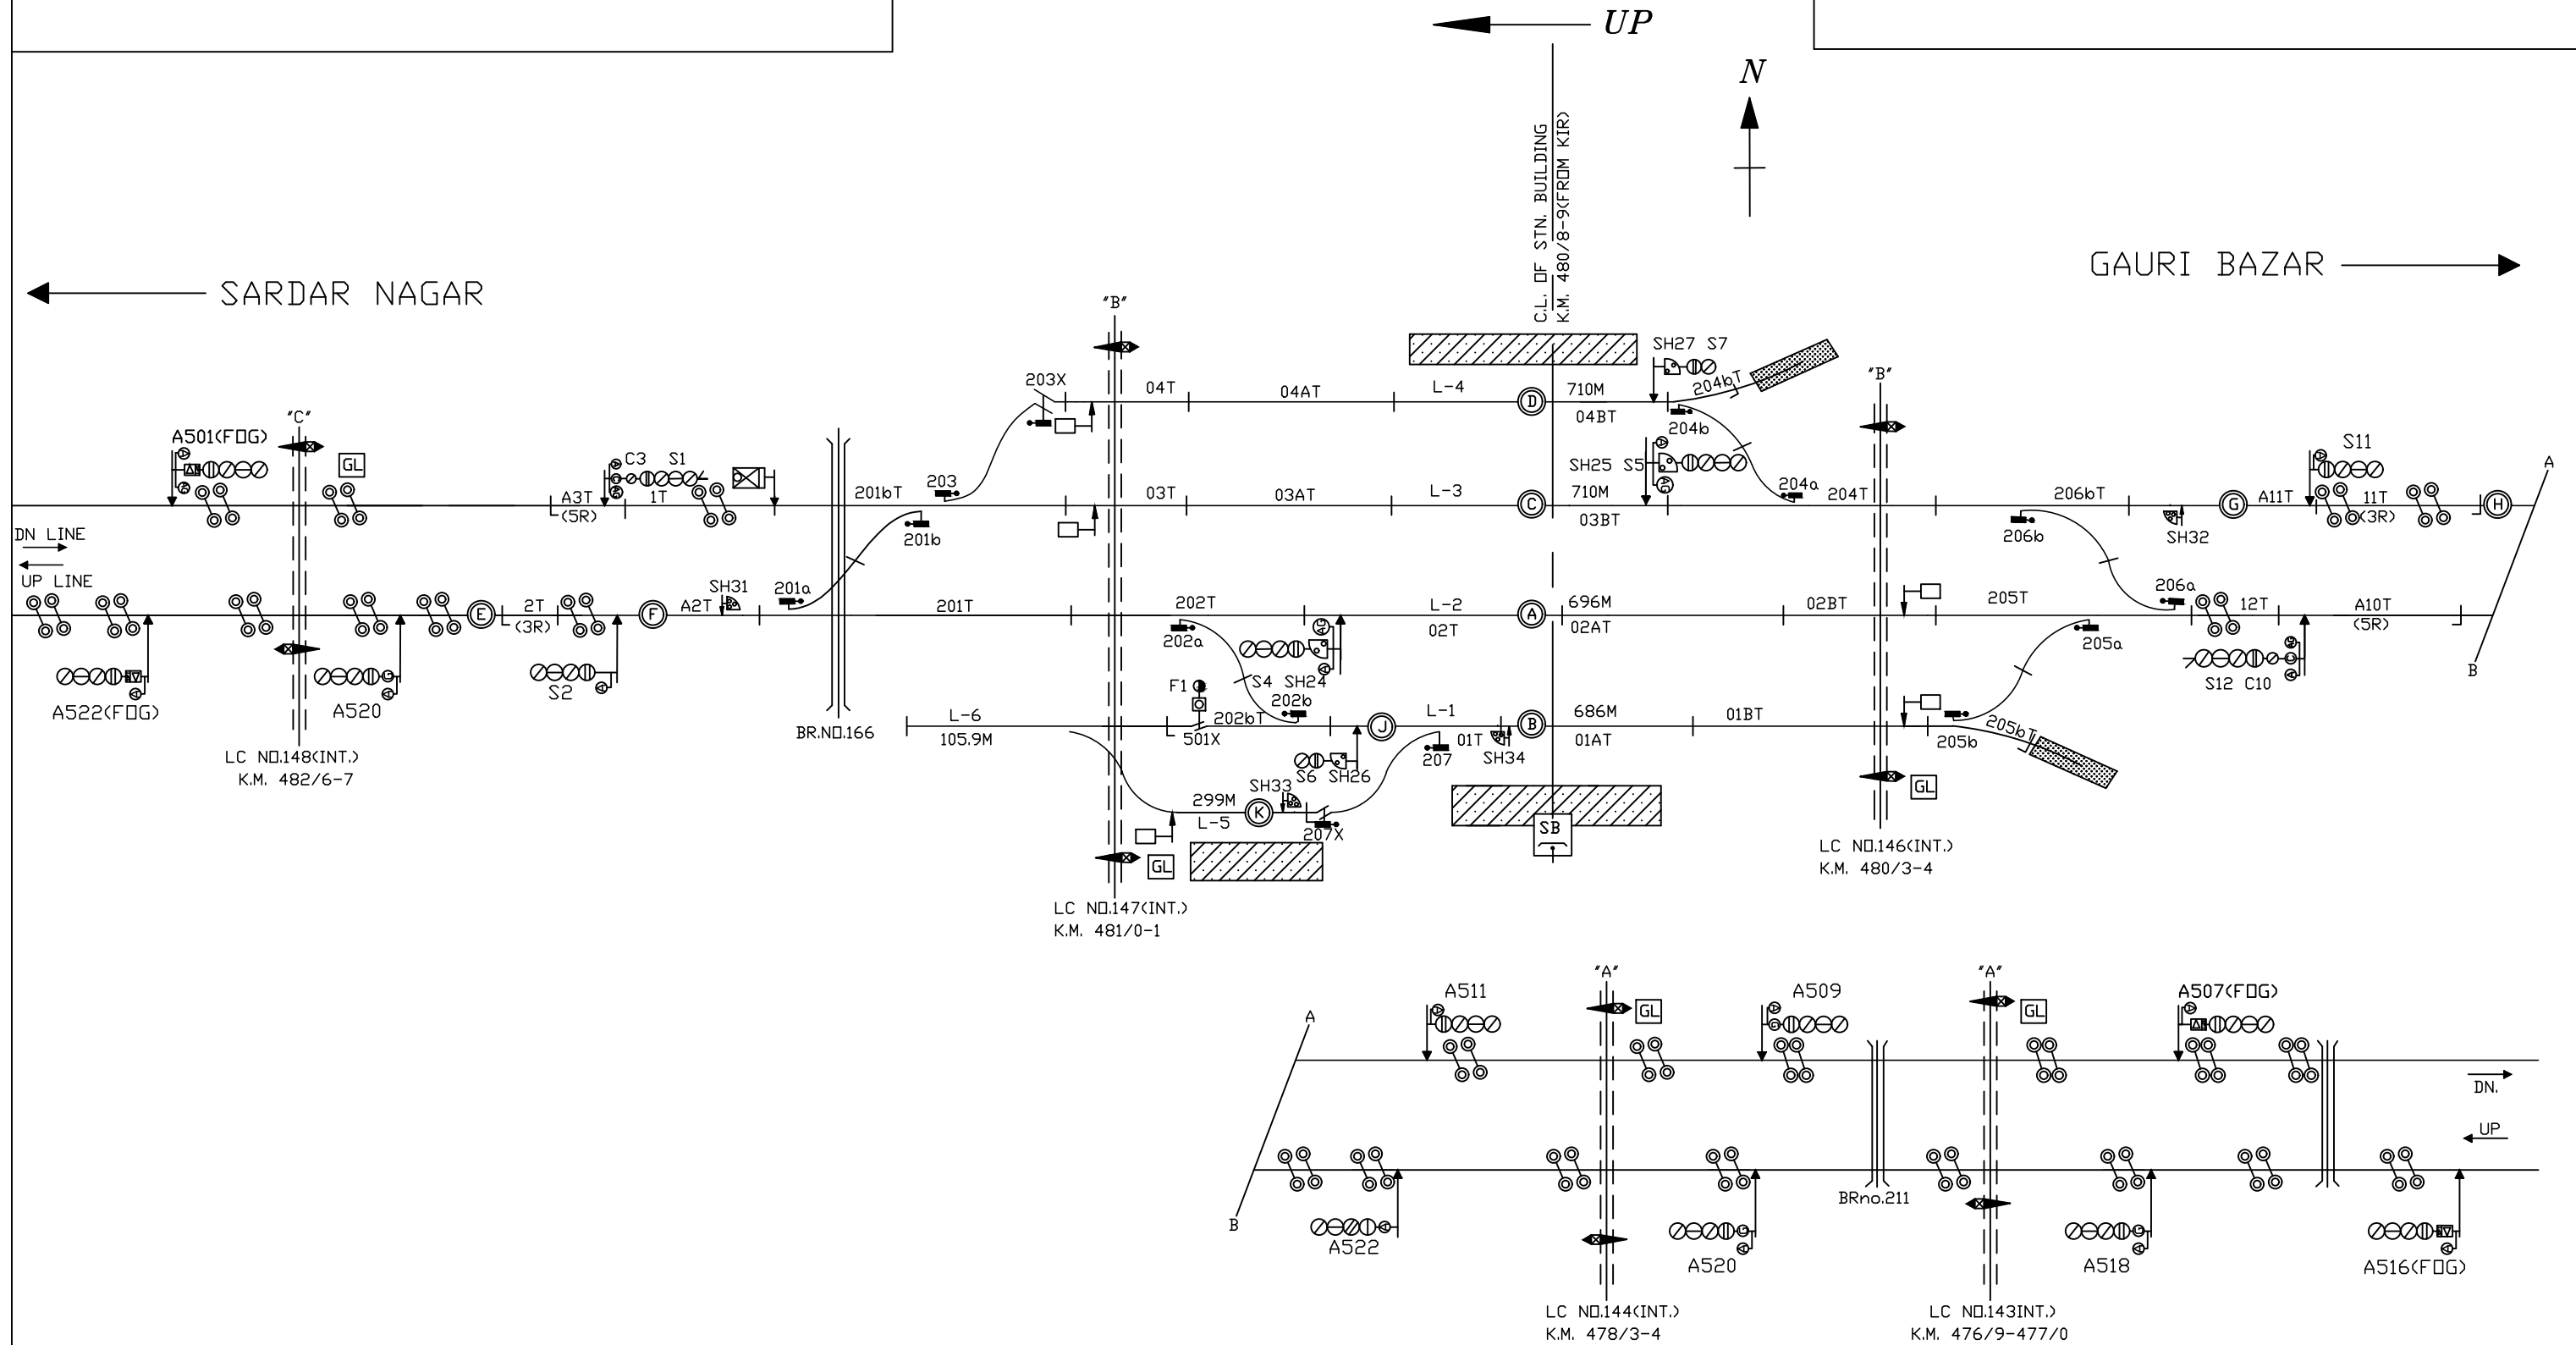

NOTE:-

1. GAUGE - B.G.
2. CLASS - 'SPL'
3. STANDARD OF INTERLOCKING - II
4. BLOCK WORKING -
 - i. AUTOMATIC BLOCK SIGNALLING CHAURI CHAURA - GAURIBAZAR
 - ii. AUTOMATIC BLOCK SIGNALLING CHAURI CHAURA - SARDAR NAGAR

NOT TO SCALE Dy.CSTE/PROJECT/BSB/CC/2024/(RD)/16 ALT-NIL

MINIATURE PLAN

CHAURI CHAURA
(CC)