


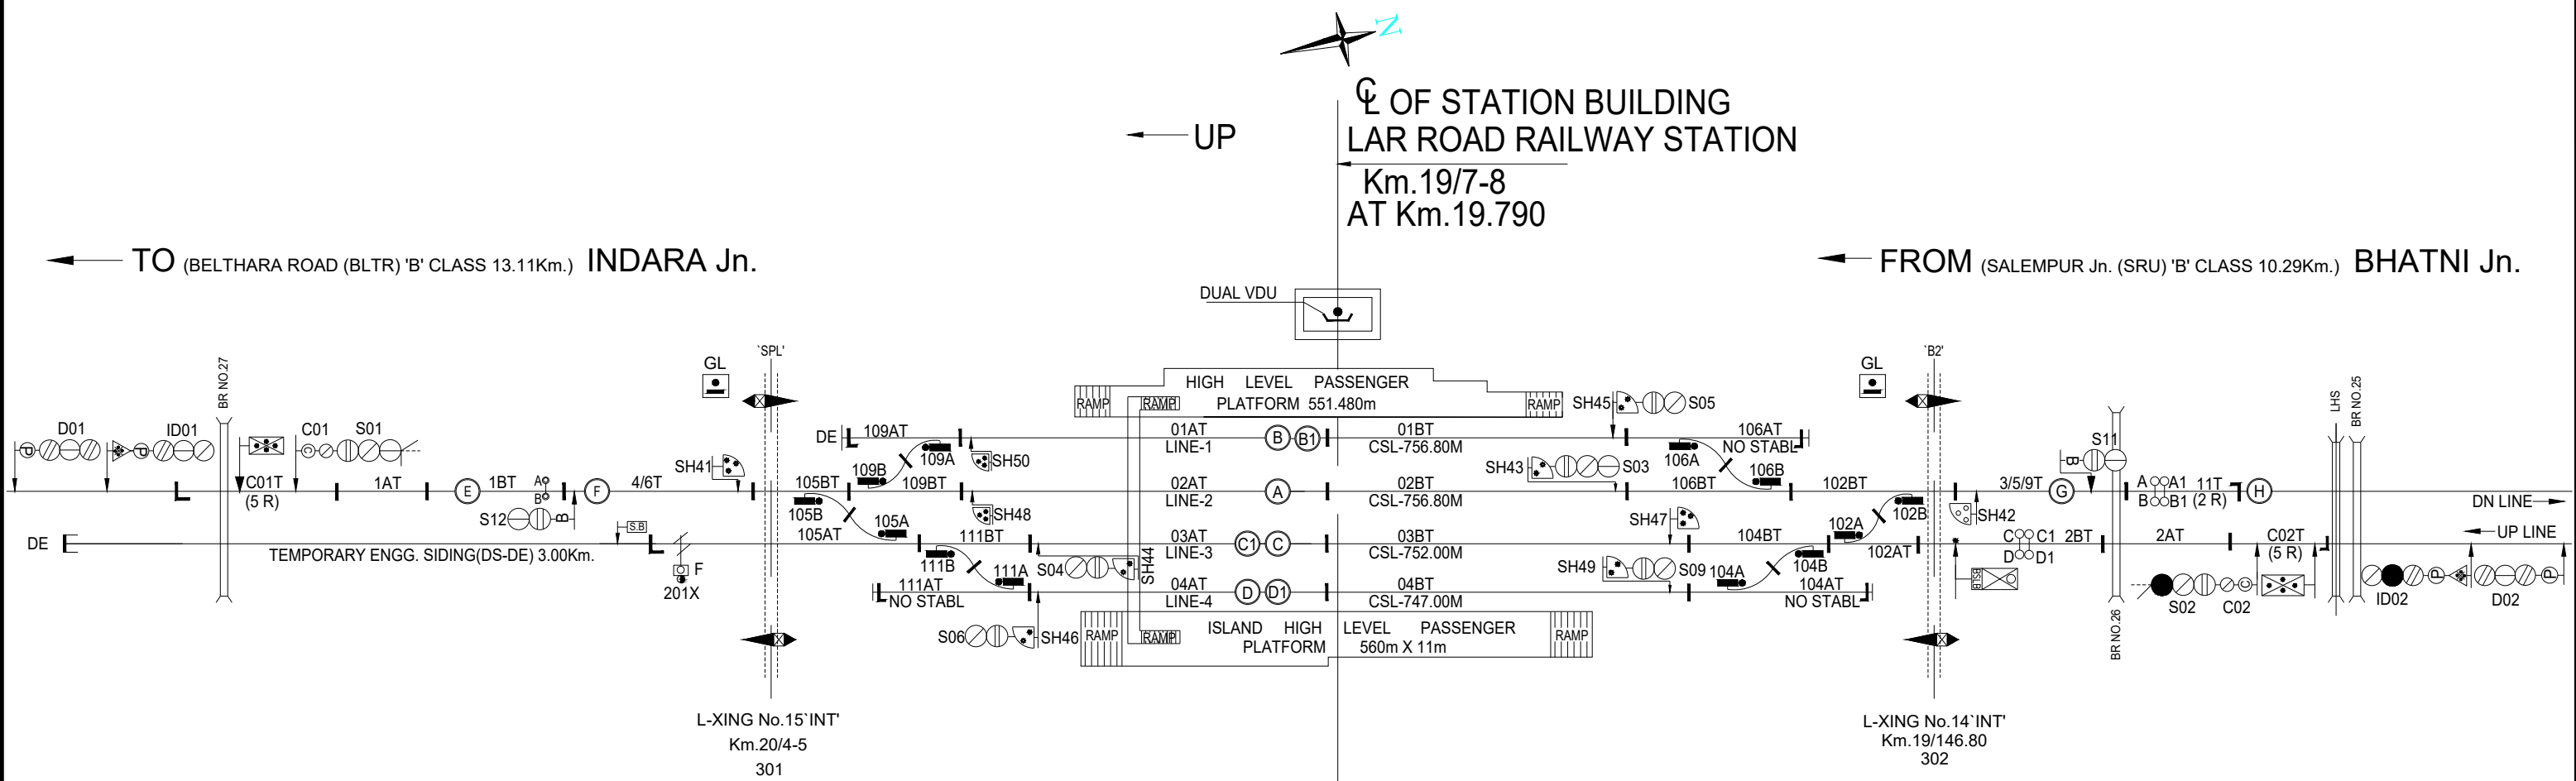

NOTE-
1. GAUGE - B.G.
2. CLASS - B
3. STANDARD OF INTERLOCKING - II & III EQUIPMENT
4. BLOCK WORKING -
i. DOUBLE LINE BLOCK PANEL SSBPAC WITH HASSDAC ON SECTION (LRD-SRU) SEC
ii SINGLE LINE BLOCK PANEL UFSBI WITH SSDAC ON SECTION (LRD-BLTR) SEC

NOT TO SCALE BASED ON RD No. Sr.DSTE/NER/BSB/LRD/RD/2025/224 (RD) ALT - NILL

MINIATURE PLAN

LAR ROAD
(LRD)