


NORTH EASTERN RAILWAY

VARANASI DIVISION

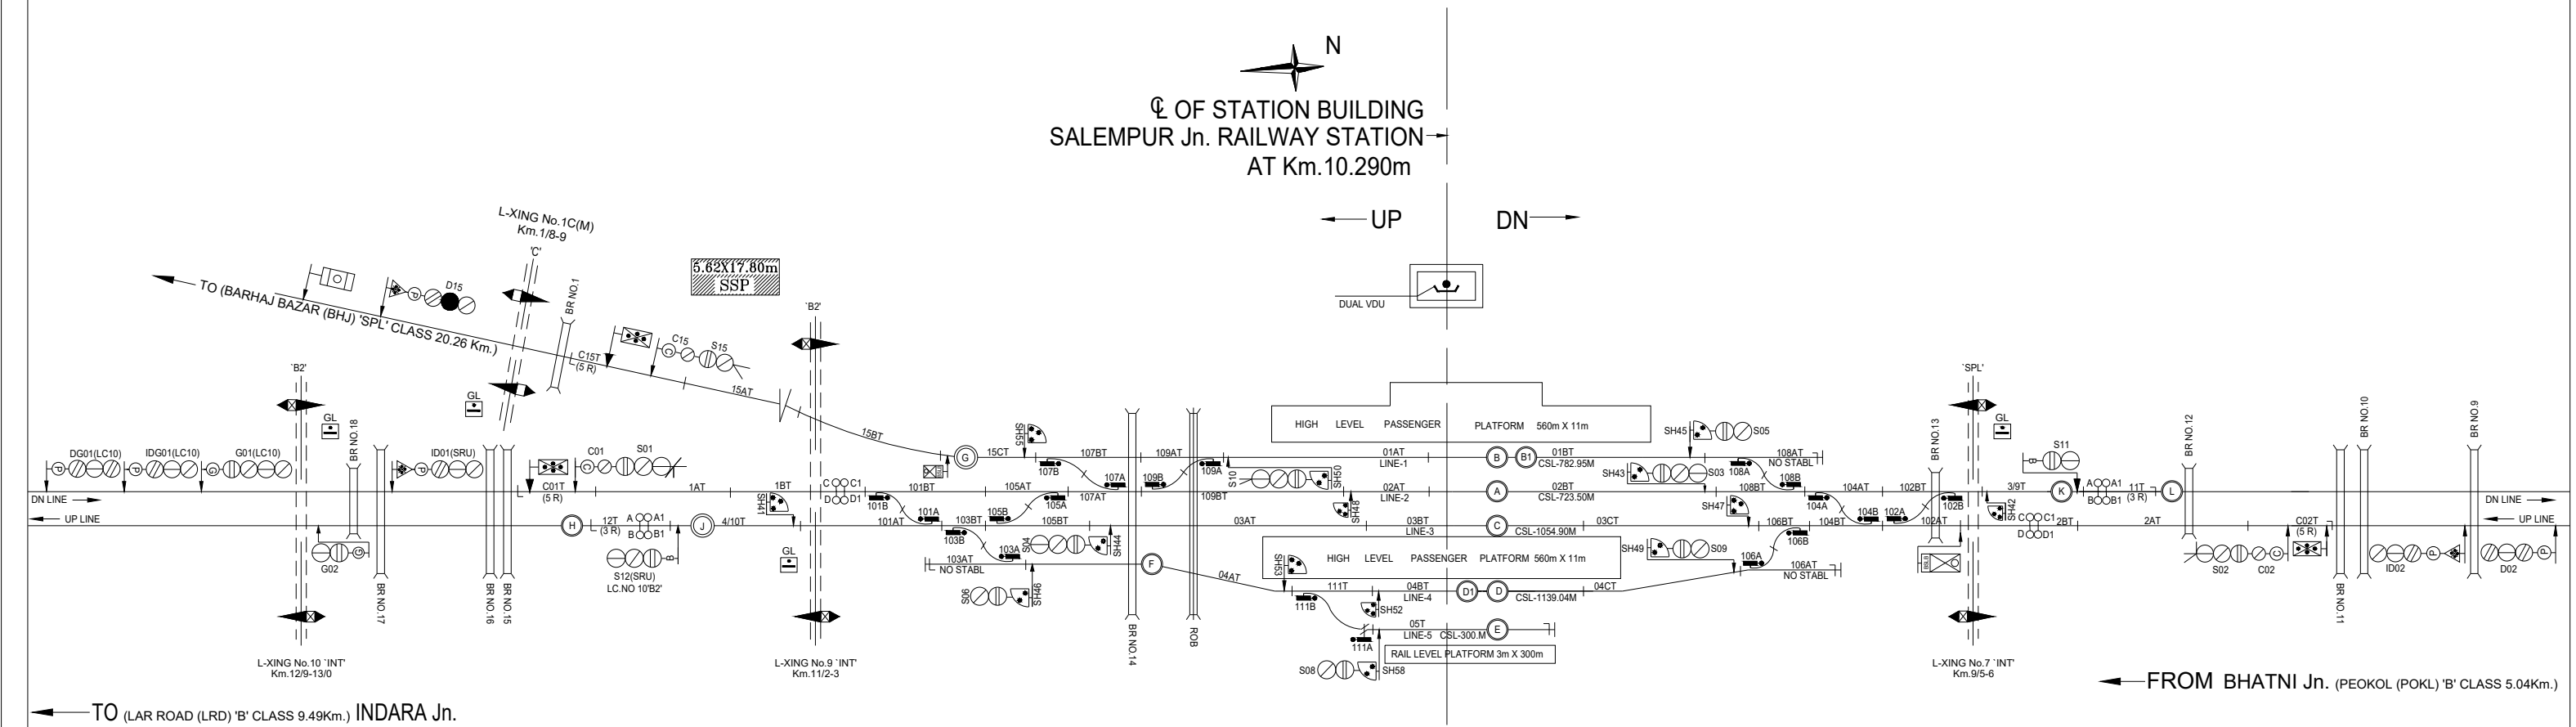

NOTE—

1. GAUGE — B.G.
2. CLASS — B
3. STANDARD OF INTERLOCKING — II & III EQUIPMENT
4. BLOCK WORKING —
 - i. DOUBLE LINE BLOCK PANEL SSBPAC WITH HASSDAC ON SECTION (SRU—LRD) SEC
 - ii DOUBLE LINE BLOCK PANEL SSBPAC WITH HASSDAC ON SECTION (SRU—POKL) SEC
 - iii SINGL LINE ONE TRAIN ONLY SECTION (SRU—BRJ) SEC

NOT TO SCALE BASED ON RD No. Sr.DSTE/BSB/SRU/RD/2024/221 (RD) ALT – NILL

MINIATURE PLAN

SALEMPUR JN.
(SRU)