
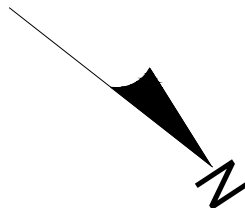


NORTH EASTERN RAILWAY

VARANASI DIVISION

← UP DN →
← LEVEL →

Q OF STATION BUILDING
PEOKOL RAILWAY STATION
AT Km.5/0.25(FROM BTT)

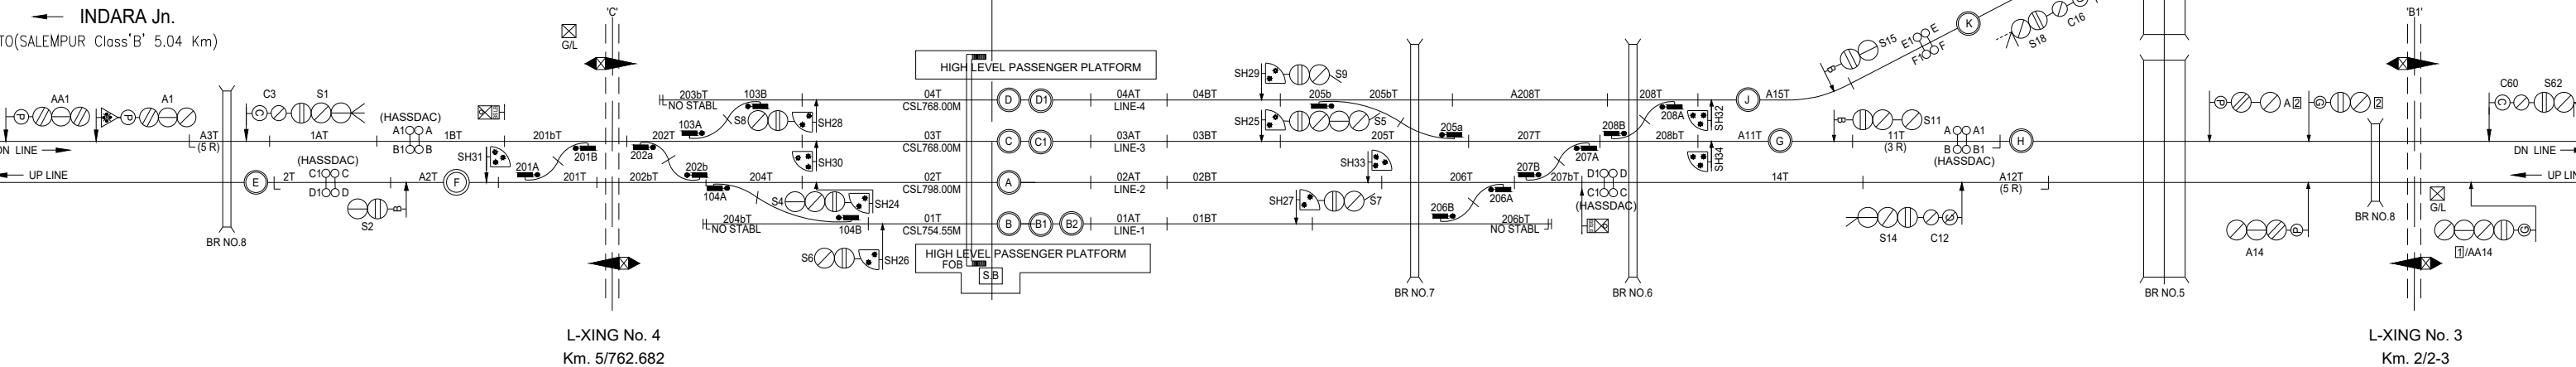

NOTE-

1. GAUGE - B.G.
2. CLASS - B
3. STANDARD OF INTERLOCKING - II & III EQUIPMENT
4. BLOCK WORKING -
 - i. DOUBLE LINE BLOCK PANEL BPAC WITH UFSBI ON SECTION (PEOKOL-BHATNI JN.) SEC
 - ii SINGL LINE BLOCK PANEL BPAC WITH UFSBI ON SECTION (PEOKOL-BHATNI JN. BYPASS LINE) SEC
 - iii DOUBLE LINE BLOCK PANEL SSBPAC WITH HASSDAC ON SECTION (PEOKOL-SALEMPUR) SEC

NOT TO SCALE BASED ON RD No. RD.NER.BSB.POKL.2025/233 (RD) ALT - NIL

MINIATURE PLAN

PEOKOL
(POKL)