
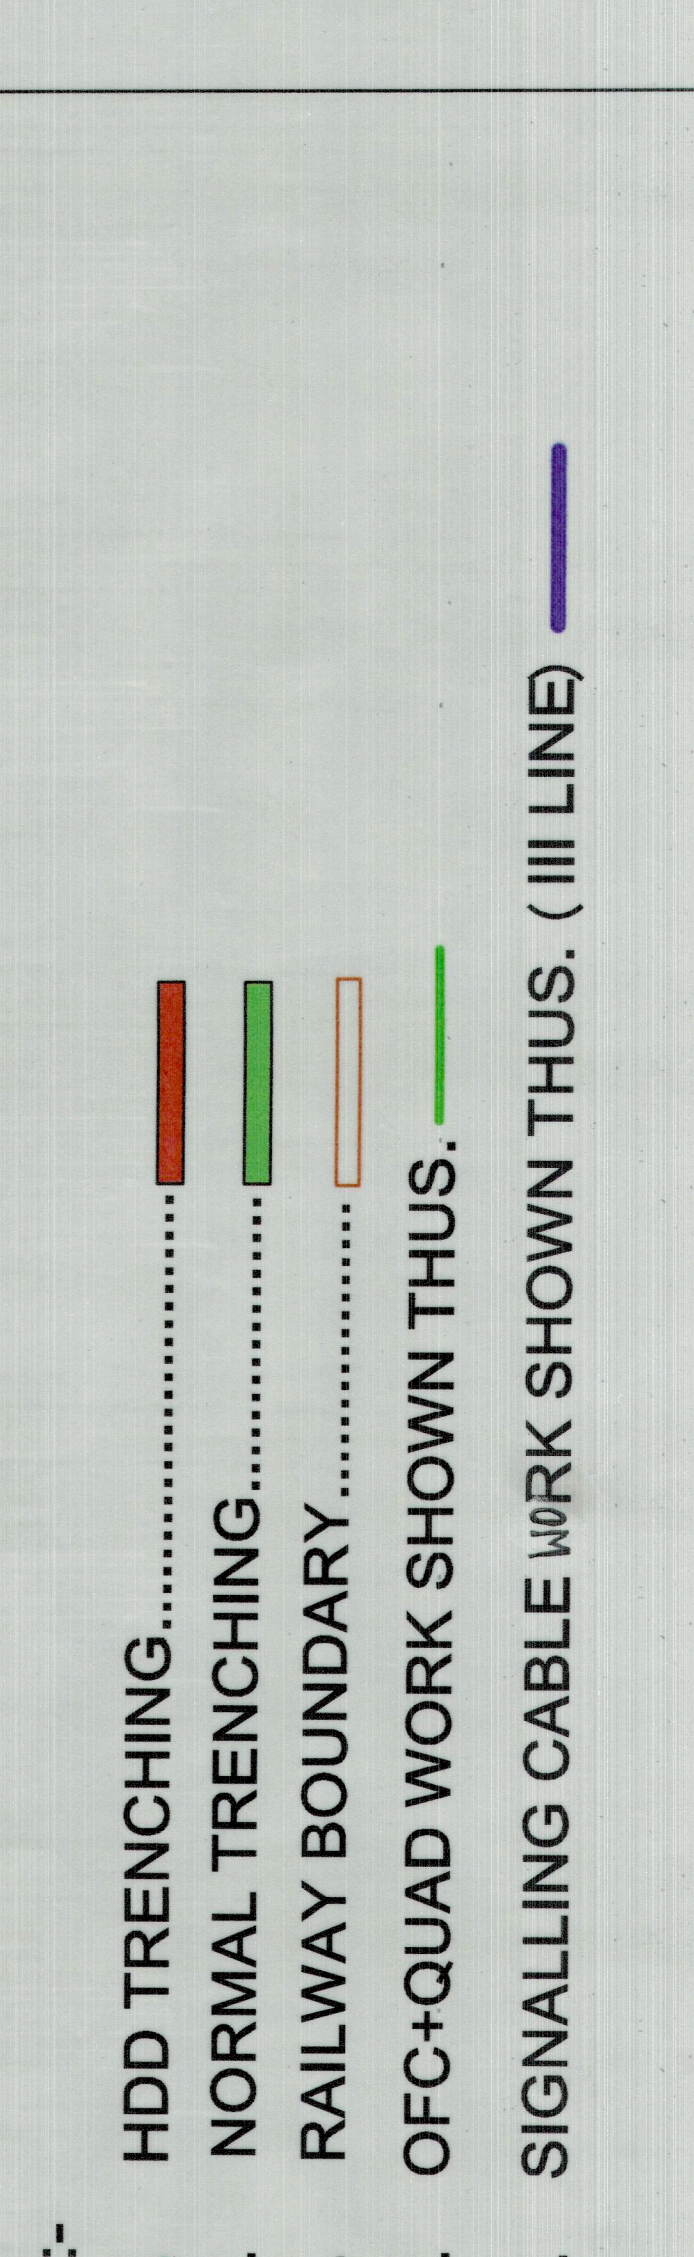


CABLE ROUTE PLAN OF BURHWAL JN. STATION

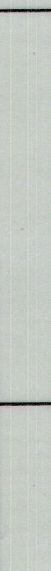

	SSE/ SIG/ CLJ	DSTE/GD		Sr.DSTE/LJN	 Vaidya 16/04/26	SSE/ SIG/ COM/ LJN	 DSTE/COM/LJN	 Dy.CSTE/CON/LJN	CABLE ROUTE PLAN OF BURHWAL JN. बुढवल जं.	DRAWING No. DY. CSTE/CON/LJN 2026 (C/R) 01
DATED:09-04-2026										
N. E. RAILWAY (LJN DIVISION)										