NORTH EASTERN RAILWAY

VARANASI DIVISION

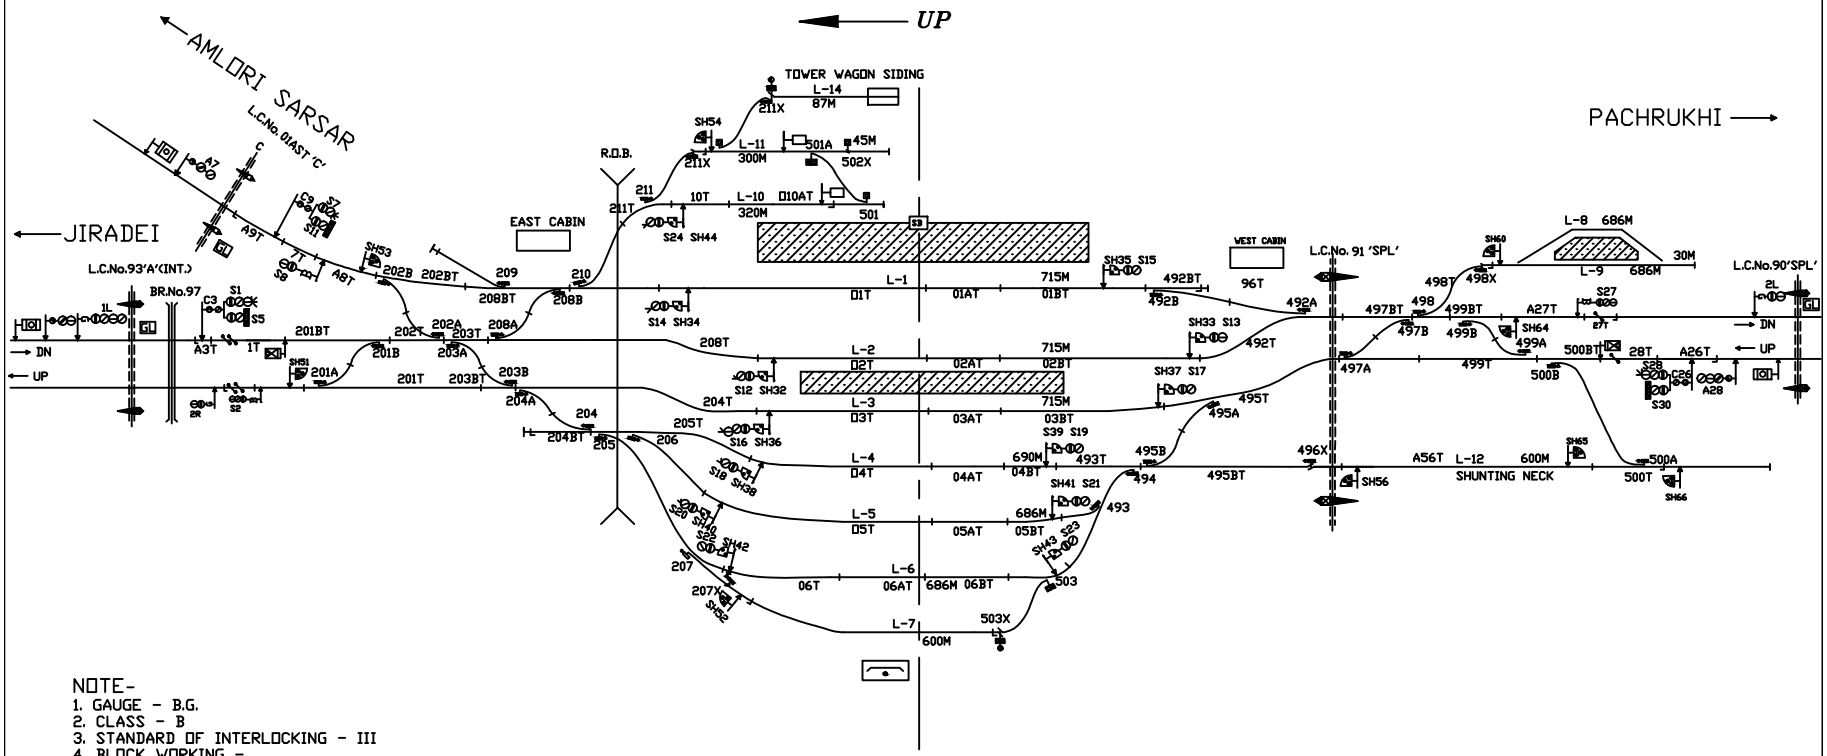

NOTE-
1. GAUGE - B.G.
2. CLASS - B
3. STANDARD OF INTERLOCKING - III
4. BLOCK WORKING -
   i. LOCK & BLOCK INSTT. WITH A/C ON SECTION SIVAN - PACHRUKHI
   ii IBS PROVIDED BETWEEN SIVAN - JIRADEI WITH LOCK AND BLOCK INSTT. ON BOTH SIDES.
   iii DIADD TOKENLESS BLOCK INSTT. ON SECTION SIVAN - AMLORI SARSAR

NOT TO SCALE

BASED ON RD No. SR.DSTE/BSB/2016(RD)/21

MINIATURE PLAN

SIVAN Jn.

(SV)