NORTH EASTERN RAILWAY

VARANASI DIVISION

SAHATWAR

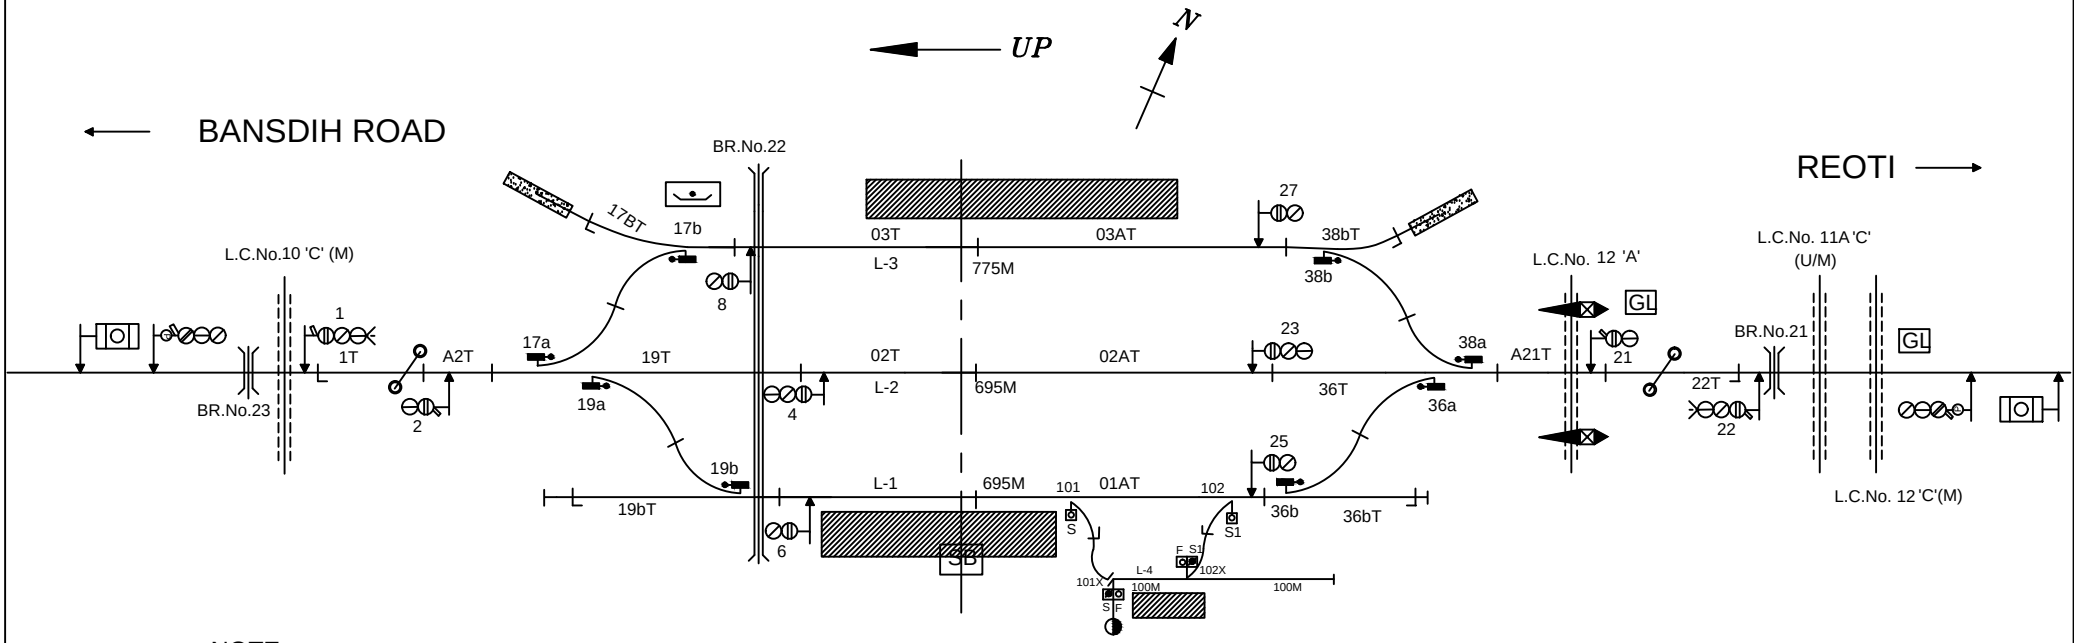

NOTE-

1. GAUGE - B.G.
2. CLASS - B
3. STANDARD OF INTERLOCKING - III
4. BLOCK WORKING -
   i. UFSBI WITH AXLE COUNTER ON SECTION SAHATWAR - REOTI.
   ii UFSBI WITH AXLE COUNTER ON SECTION SAHATWAR - BANSDIH ROAD.

NOT TO SCALE BASED ON RD No. SR.DSTE/BSB/2018(RD)/68 ALT-'A'

MINIATURE PLAN

SAHATWAR

(STW)