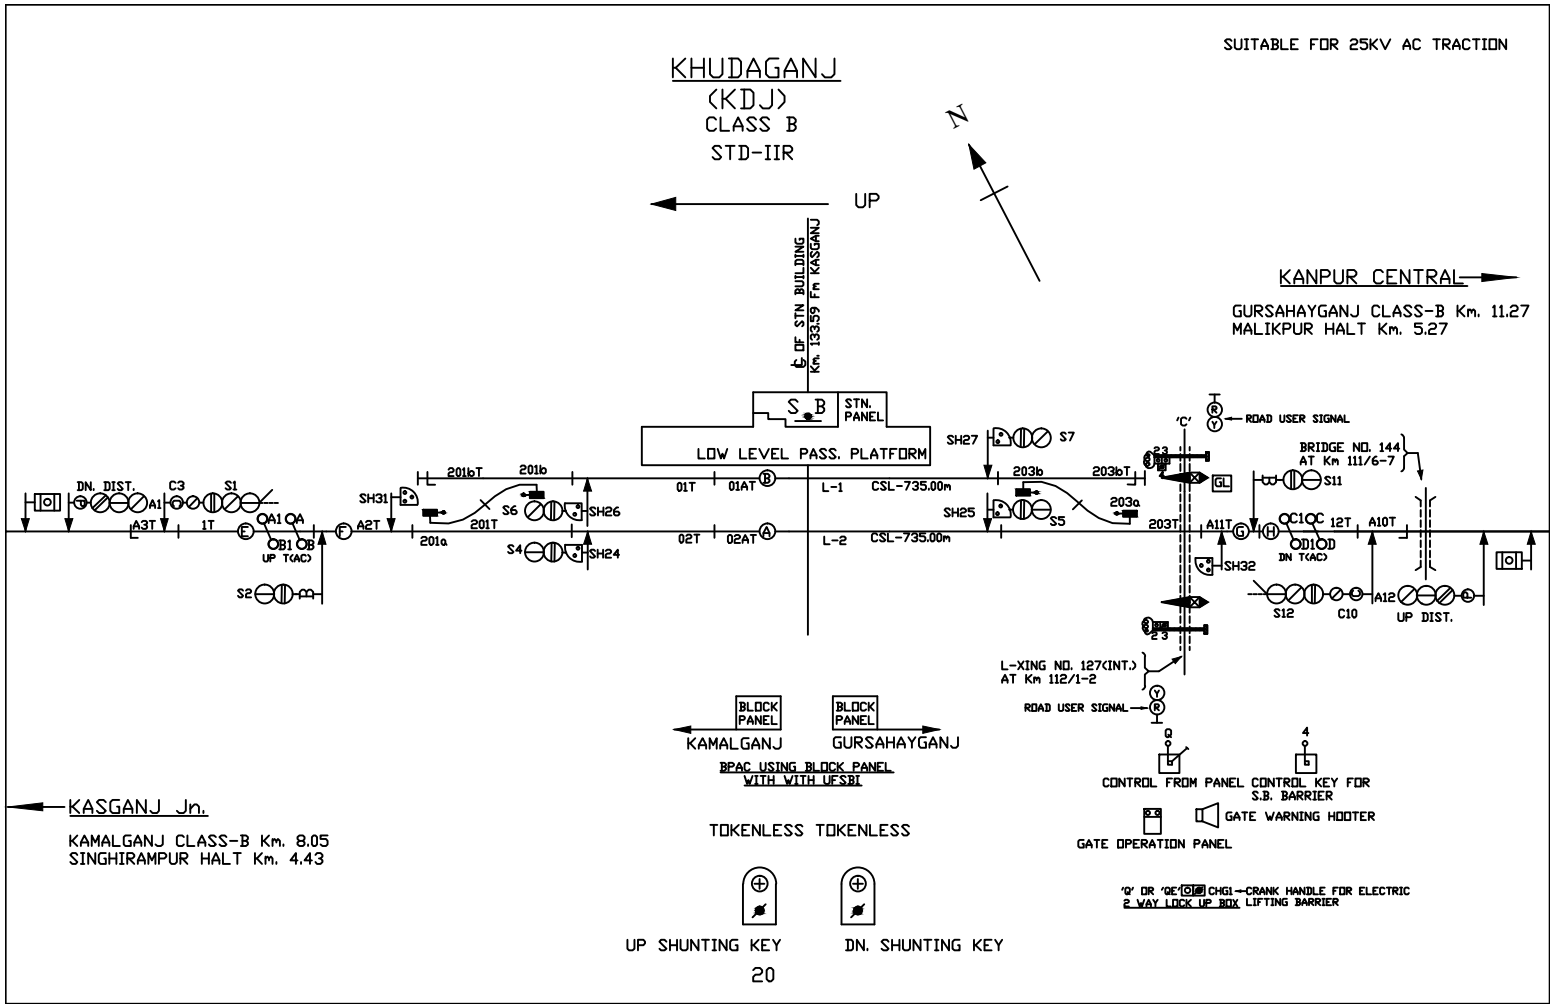
SUITABLE FOR 25KV AC TRACTION
KHUDAGANJ
(KDJ)
CLASS B
STD-IIR
N
UP
℄ OF STN BUILDING
Km. 133.59 Fm KASGANJ
KANPUR CENTRAL
GURSAHAYGANJ CLASS-B Km. 11.27
MALIKPUR HALT Km. 5.27
S B
STN. PANEL
LOW LEVEL PASS. PLATFORM
ROAD USER SIGNAL
BRIDGE NO. 144
AT Km 111/6-7
DN. DIST.
C3
S1
A1
A3T
1T
A1 A
B1 B
UP T(AC)
S2
A2T
SH31
201bT
201b
201T
201a
S6
S4
SH26
SH24
01T
01AT
02T
02AT
L-1
L-2
CSL-735.00m
CSL-735.00m
SH27
S7
SH25
S5
203b
203bT
203a
203T
A11T
12T
A10T
C1 C
D1 D
DN T(AC)
SH32
S11
S12
C10
A12
UP DIST.
L-XING NO. 127(INT.)
AT Km 112/1-2
ROAD USER SIGNAL
BLOCK PANEL
KAMALGANJ
BLOCK PANEL
GURSAHAYGANJ
BPAC USING BLOCK PANEL
WITH WITH UFSBI
CONTROL FROM PANEL
CONTROL KEY FOR S.B. BARRIER
GATE WARNING HOOTER
GATE OPERATION PANEL
'Q' OR 'QE' CHG1 —CRANK HANDLE FOR ELECTRIC
2 WAY LOCK UP BOX LIFTING BARRIER
KASGANJ Jn.
KAMALGANJ CLASS-B Km. 8.05
SINGHIRAMPUR HALT Km. 4.43
TOKENLESS
TOKENLESS
UP SHUNTING KEY
DN. SHUNTING KEY