NORTH EASTERN RAILWAY

VARANASI DIVISION

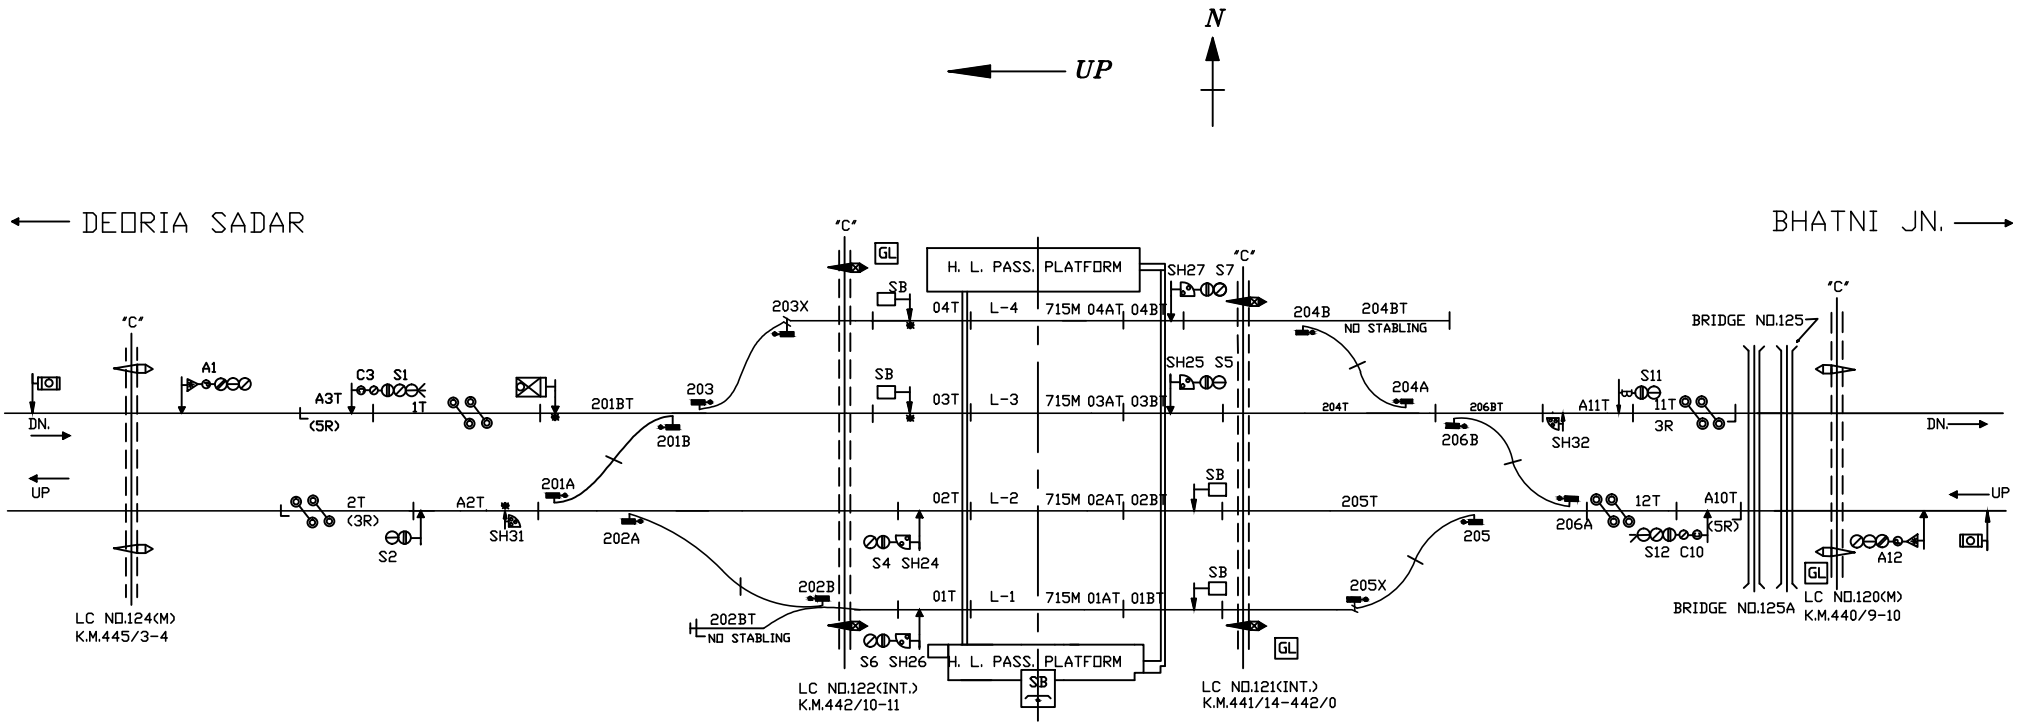

NOTE-
1. GAUGE - B.G.
2. CLASS - SPECIAL
3. STANDARD OF INTERLOCKING - III
4. BLOCK WORKING -
   I. DOUBLE LINE LOCK AND BLOCK INSTT. WITH A/C SYSTEM ON SECTION NUNKHAR - BHATNI Jn.
   II DOUBLE LINE LOCK AND BLOCK INSTT. WITH AXLE COUNTER. WITH IBS PROVIDED IN BETWEEN NUNKHAR - DEORIA SADAR.

NOT TO SCALE BASED ON RD No. SR.DSTE/BSB/2016(RD)/08 ALT.-B

MINIATURE PLAN

NUNKHAR

(NRA)