NORTH EASTERN RAILWAY

VARANASI DIVISION

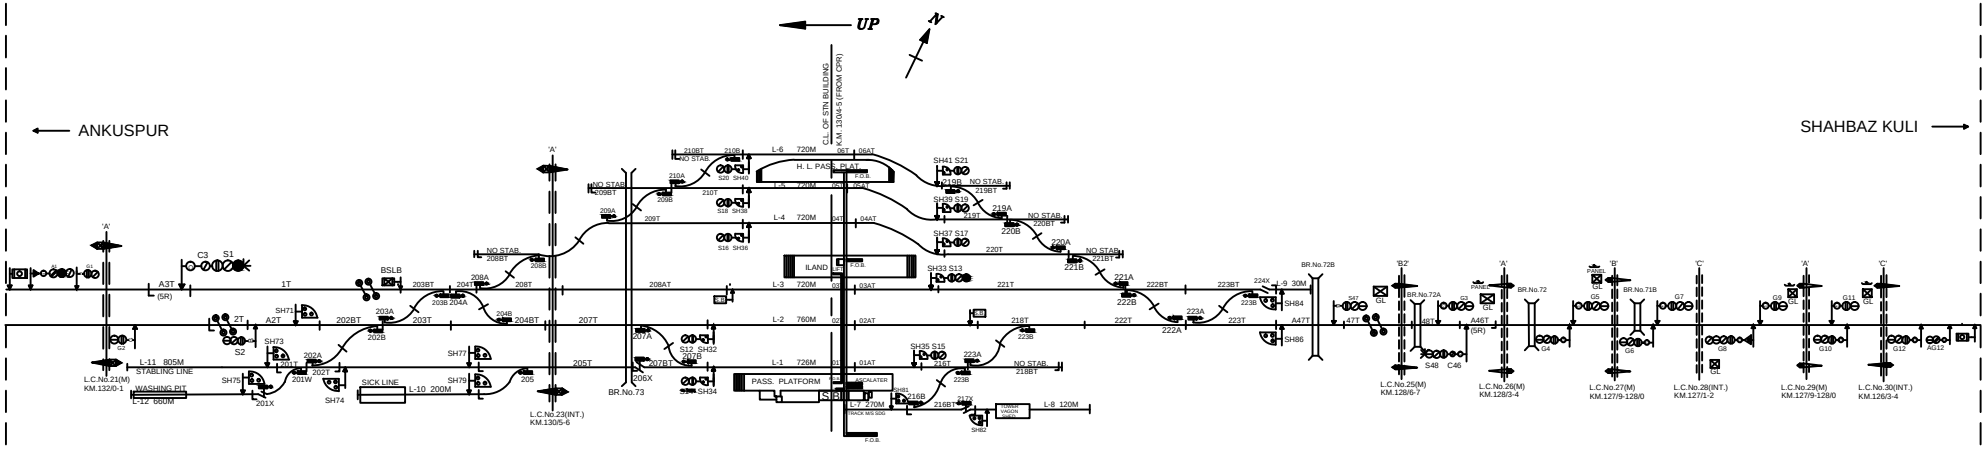

NOTE-

1. GAUGE - B.G.
2. CLASS - B
3. STANDARD OF INTERLOCKING - II(R)
4. BLOCK WORKING -
   i. UFSBI WITH AXLE COUNTER ON SECTION GHAZIPUR CITY - SHAHBAZ KULI
   ii UFSBI WITH AXLE COUNTER ON SECTION GHAZIPUR CITY - ANKUSHPUR

NOT TO SCALE BASED ON R.D. No. SR.DSTE/BSB/2018(RD)/131 ALT- 'A'

MINIATURE PLAN

GHAZIPUR CITY

(GCT)