NORTH EASTERN RAILWAY

VARANASI DIVISION

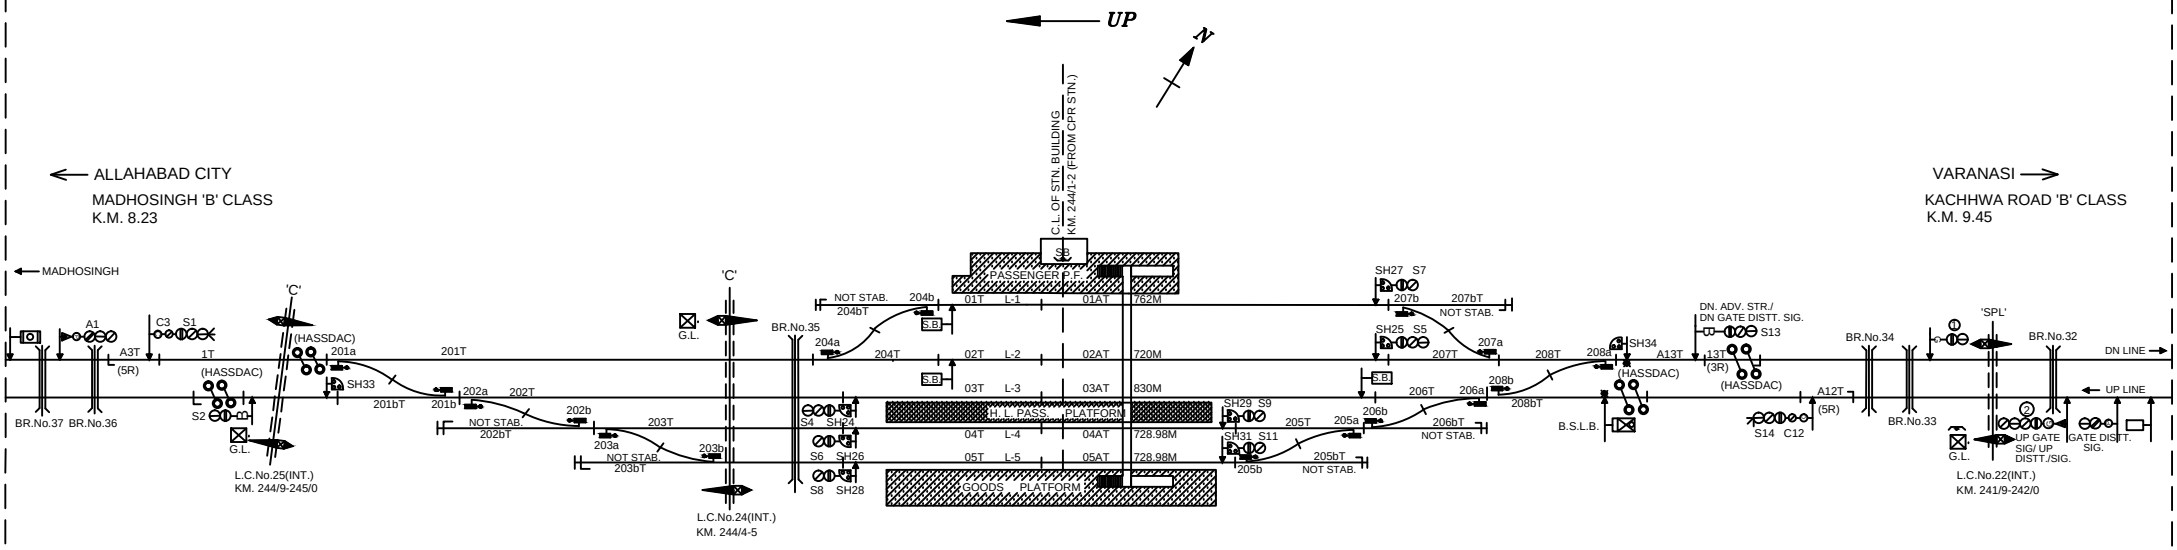

NOTE-

1. GAUGE - B.G.
2. CLASS - B
3. STANDARD OF INTERLOCKING -II (R) (E.I.)
4. BLOCK WORKING -
   i. DOUBLE LINE LOCK & BLOCK INSTT. WITH HASSDAC ON SECTION KATKA - KACHHWA ROAD
   ii DOUBLE LINE LOCK & BLOCK INSTT. WITH HASSDAC ON SECTION KATKA - MADHOSINGH

NOT TO SCALE Sr.DSTE/BSB/KFK/2019 (RD)/110 ALT- 'A'

MINIATURE PLAN

KATKA

(KFK)