NORTH EASTERN RAILWAY

VARANASI DIVISION

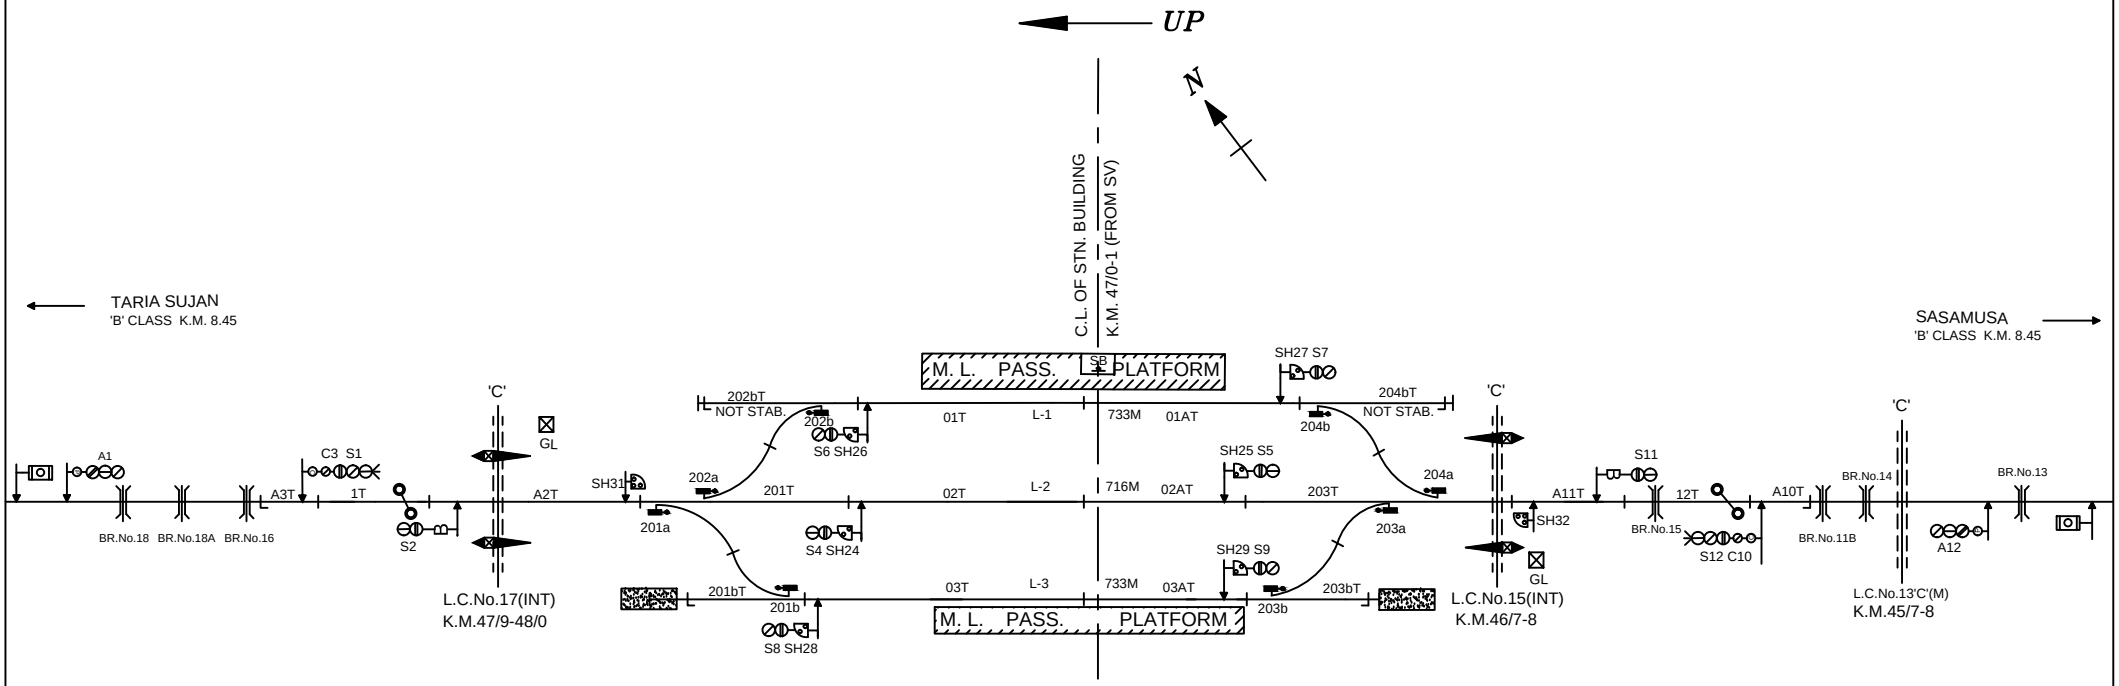

NOTE-

1. GAUGE - B.G.
2. CLASS - B
3. STANDARD OF INTERLOCKING - III
4. BLOCK WORKING -
   i. DIADO TOKENLESS BLOCK INSTT. WITH A/C ON SECTION JALALPUR - SASAMUSA
   ii DIADO TOKENLESS BLOCK INSTT. WITH A/C ON SECTION JALALPUR - TARIA SUJAN

NOT TO SCALE BASED ON RD No. SR.DSTE/BSB/2022 (RD)/152 ALT- ' '

MINIATURE PLAN

JALALPUR

(JGP)