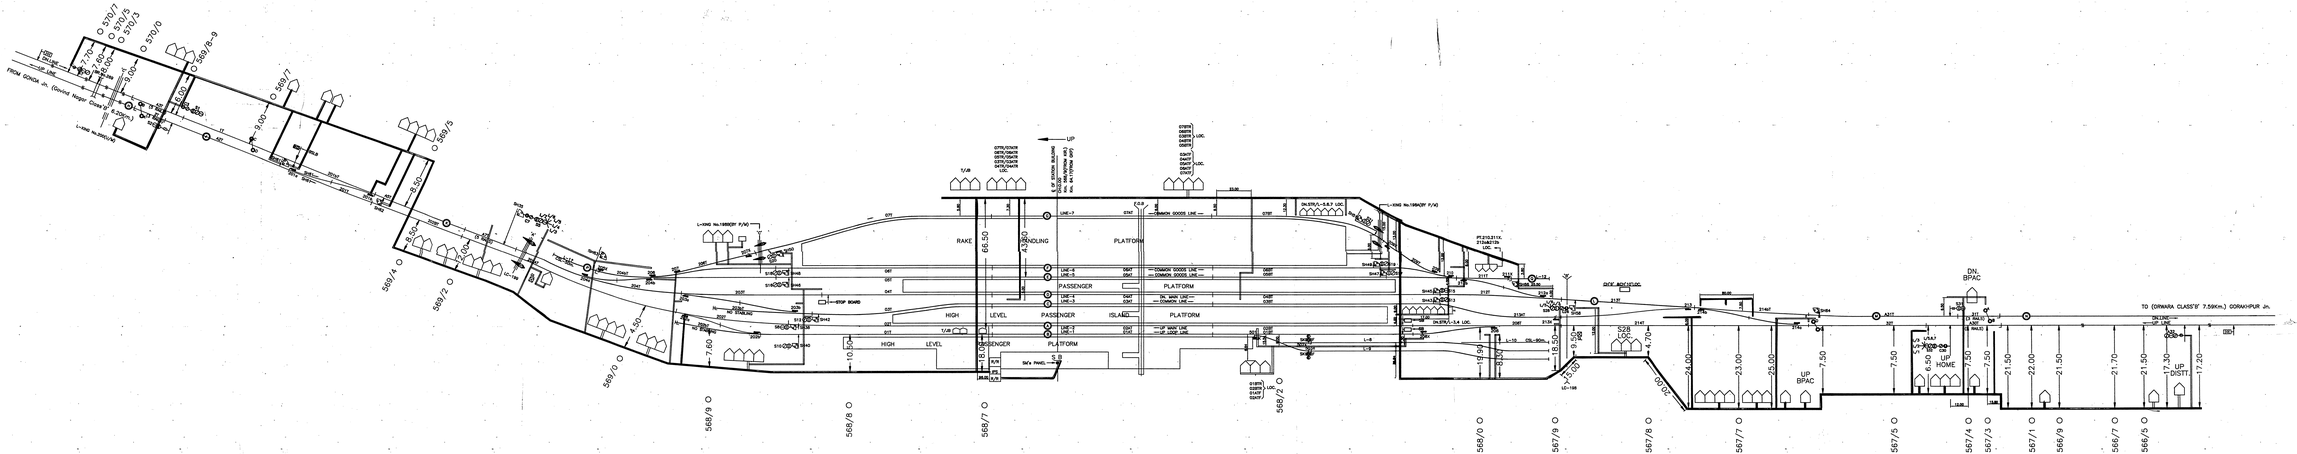

PREPARED BY

Nitesh kumar Singh
Rajendra Nagar Chauraha
Gorakhnath,Gorakhpur

SIGNATURE	SSE/DRG./C	SSE/SIG./CON.	SSE/SIG./CON.	DSTE/CON/GKP.

NER
DIV. LJN.

BASTI

DRAWING No.
DY.CSTE/CON/GKP
2011/SK
SHEET No. 1