NORTH EASTERN RAILWAY

VARANASI DIVISION

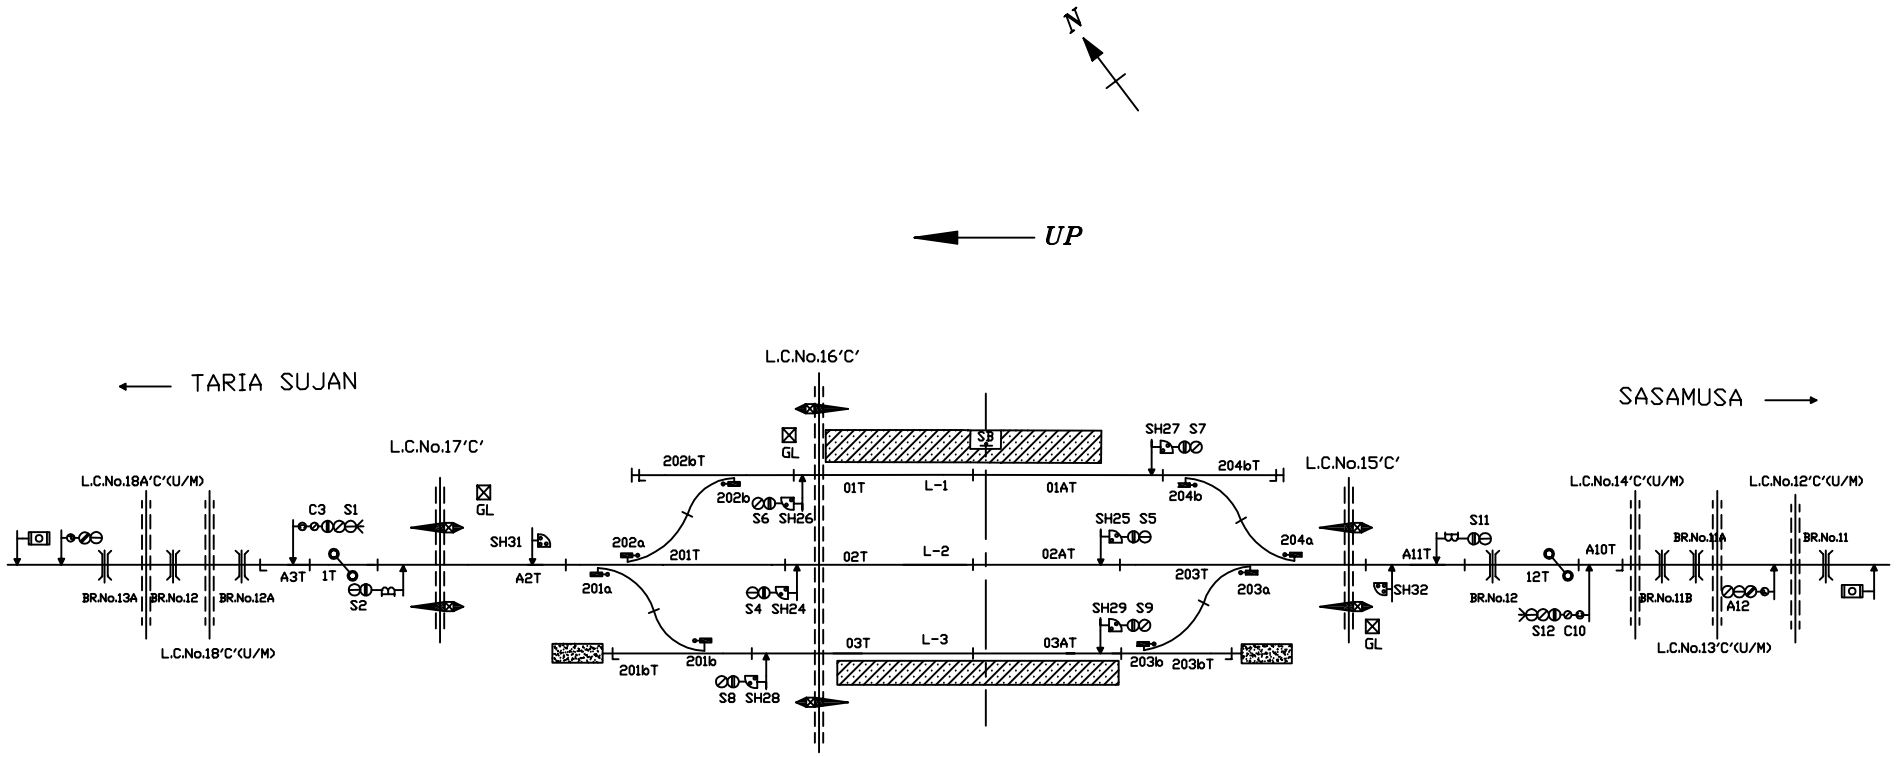

NOTE-
1. GAUGE - B.G.
2. CLASS - B
3. STANDARD OF INTERLOCKING - III
4. BLOCK WORKING -
   I. DIADO TOKENLESS BLOCK INSTT. WITH A/C ON SECTION JALALPUR - SASAMUSA
   II DIADO TOKENLESS BLOCK INSTT. WITH A/C ON SECTION JALALPUR - TARIA SUJAN

NOT TO SCALE

BASED ON RD No. DSTE/C/EAST/GKP/2011(RD)/38 ALT-NIL

MINIATURE PLAN

JALALPUR

(JGP)