PRODUCED BY AN AUTODESK EDUCATIONAL PRODUCT

NORTH EASTERN RAILWAY

VARANASI DIVISION

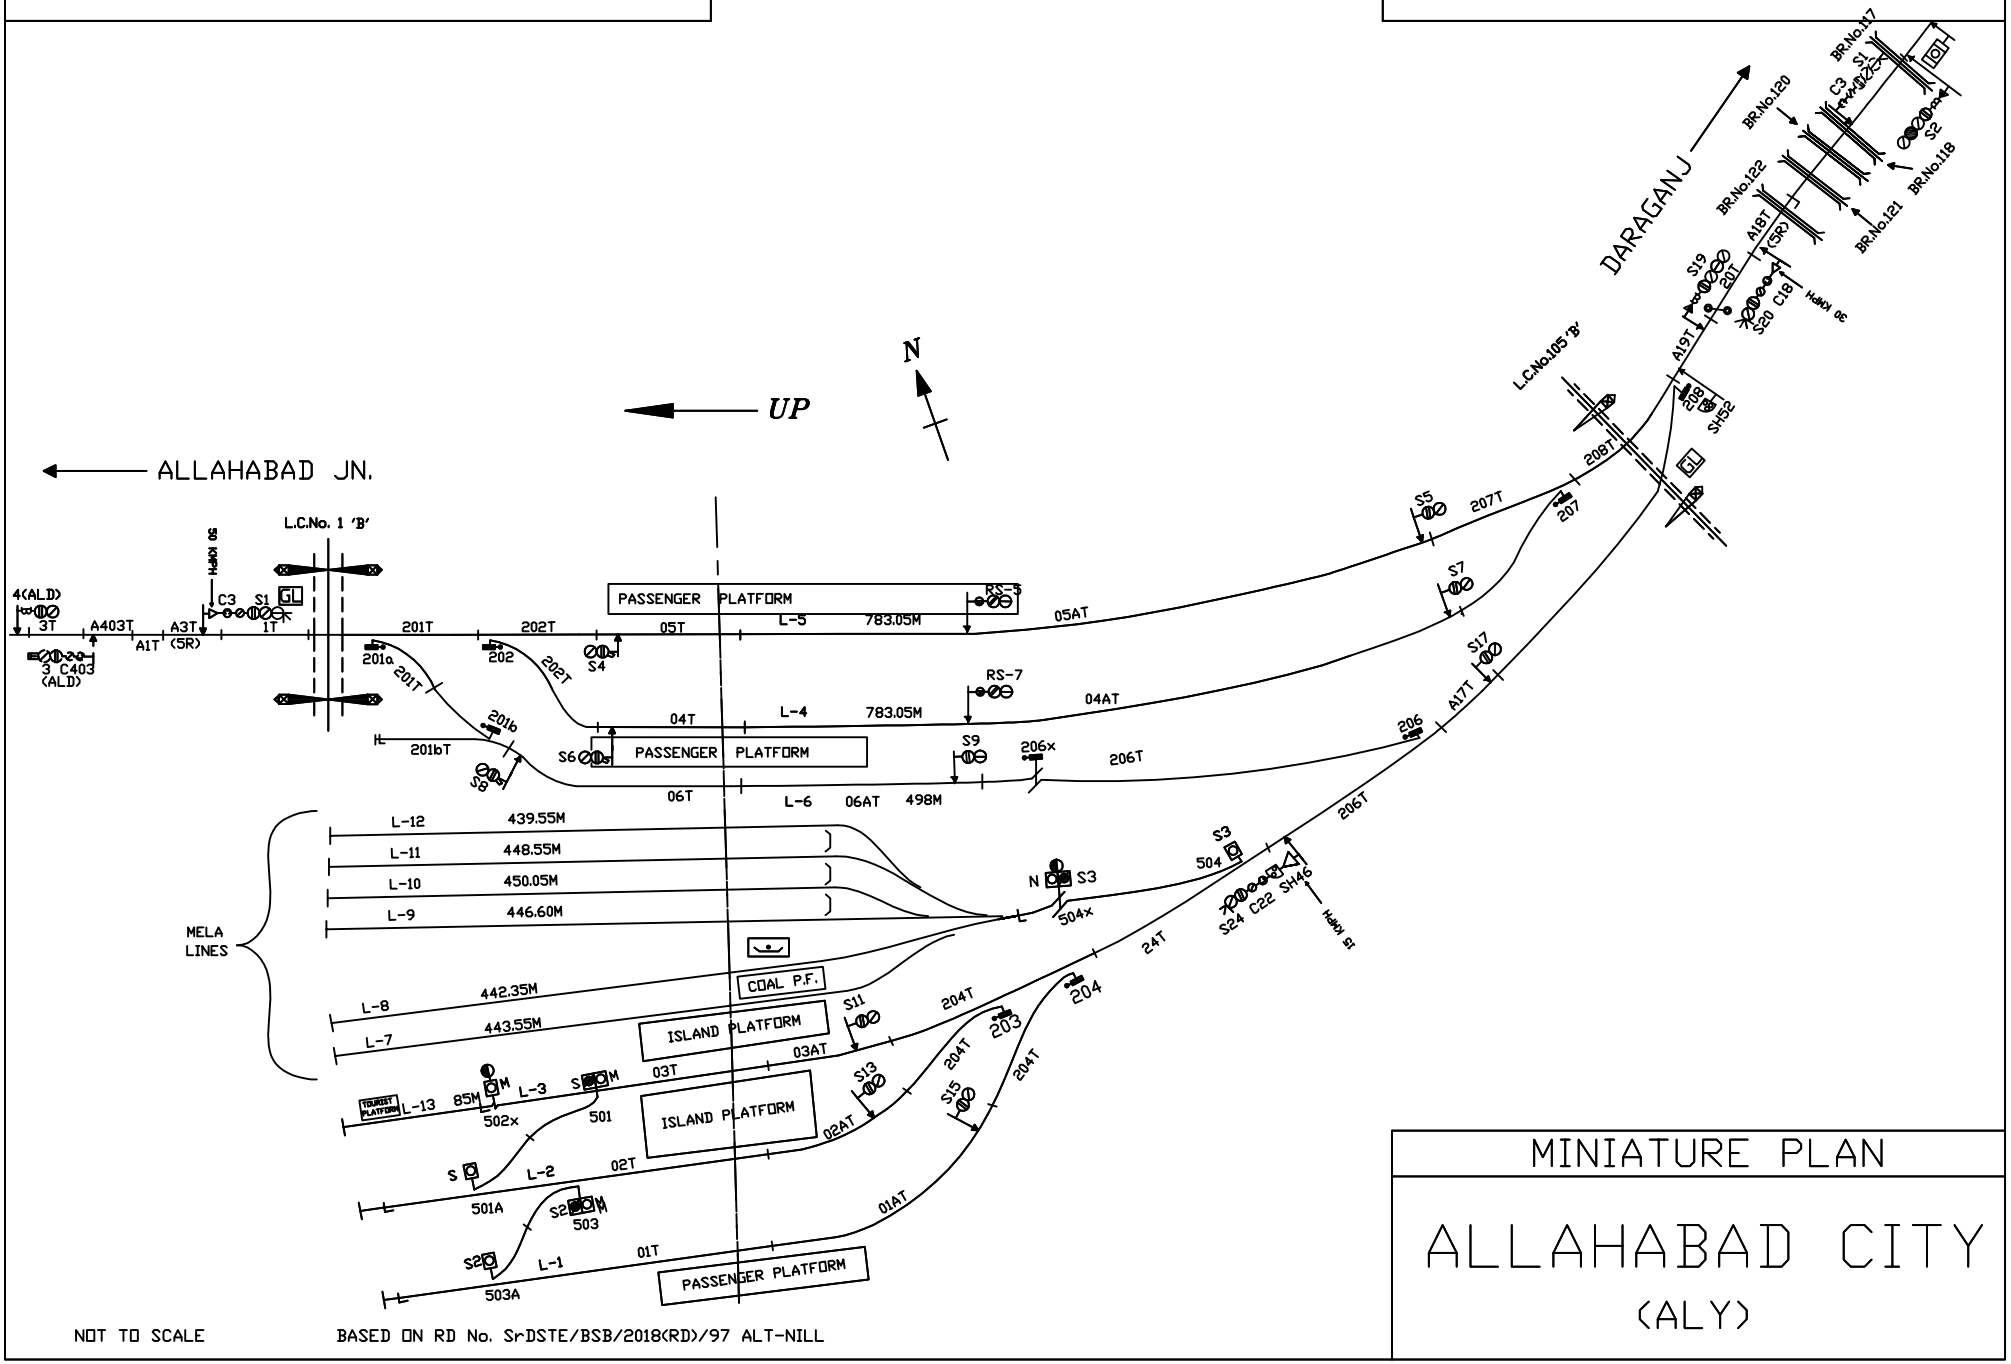

NOT TO SCALE

BASED ON RD No. SrDSTE/BSB/2018(RD)/97 ALT-NILL

MINIATURE PLAN

ALLAHABAD CITY

(ALY)

PRODUCED BY AN AUTODESK EDUCATIONAL PRODUCT

PRODUCED BY AN AUTODESK EDUCATIONAL PRODUCT

PRODUCED BY AN AUTODESK EDUCATIONAL PRODUCT