

# OFC & 4 Quad Cable Route Plan


---

Basti-Gorakhpur Cantt. Section  
of  
North Eastern Railway


← Lko



---

M/S. KARAN SINGH & SONS,  
84/22, ANAND VIHAR, BAGHAMBARI ROAD,  
BHARDWAJPURAM, ALLAHABAD

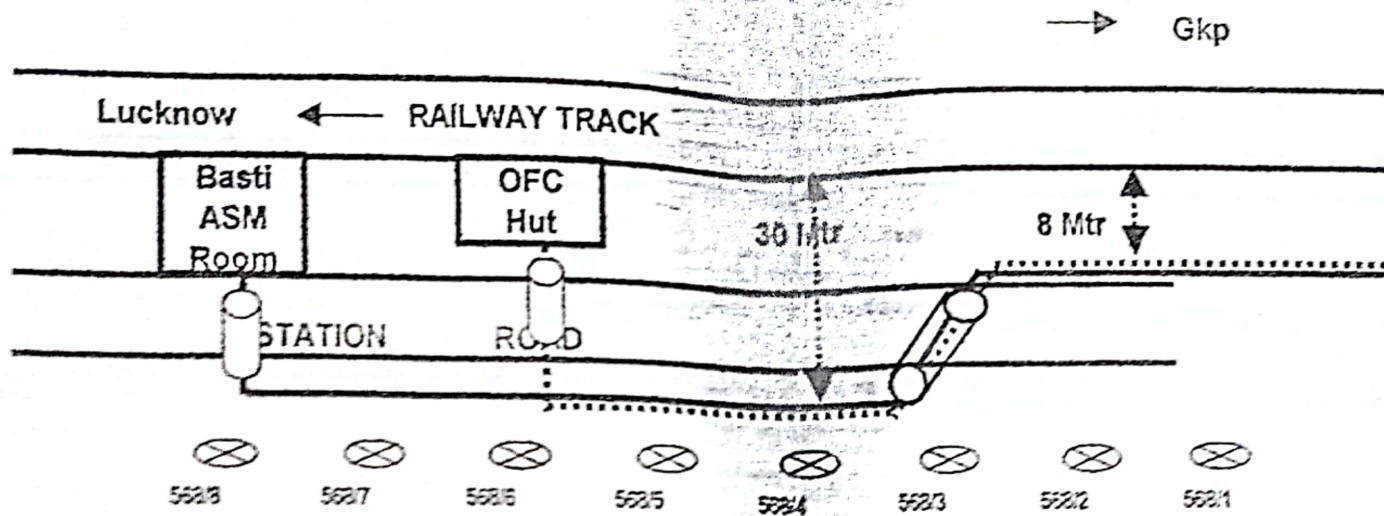

Legends:
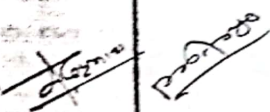
|                                                                                     |             |                                                                                      |                                                                                     |                        |                                                                                      |
|-------------------------------------------------------------------------------------|-------------|--------------------------------------------------------------------------------------|-------------------------------------------------------------------------------------|------------------------|--------------------------------------------------------------------------------------|
|    | RCC/GI Pipe |  |                                                                                     |                        |  |
|   | OFC Route   |                                                                                      |                                                                                     |                        |                                                                                      |
|  | 4Quad Route |   |  | Sign of<br>SE/TELE/CON | Sign of<br>ASTE/Con                                                                  |
|  | 4Quad Joint |                                                                                      |                                                                                     |                        |                                                                                      |
|  | OFC Joint   | Sign of<br>Contractor                                                                | Sign of<br>SE/TELE/CON                                                              | Sign of<br>ASTE/Con    | Sign of<br>Dy.C.S.T.E./Con/west                                                      |

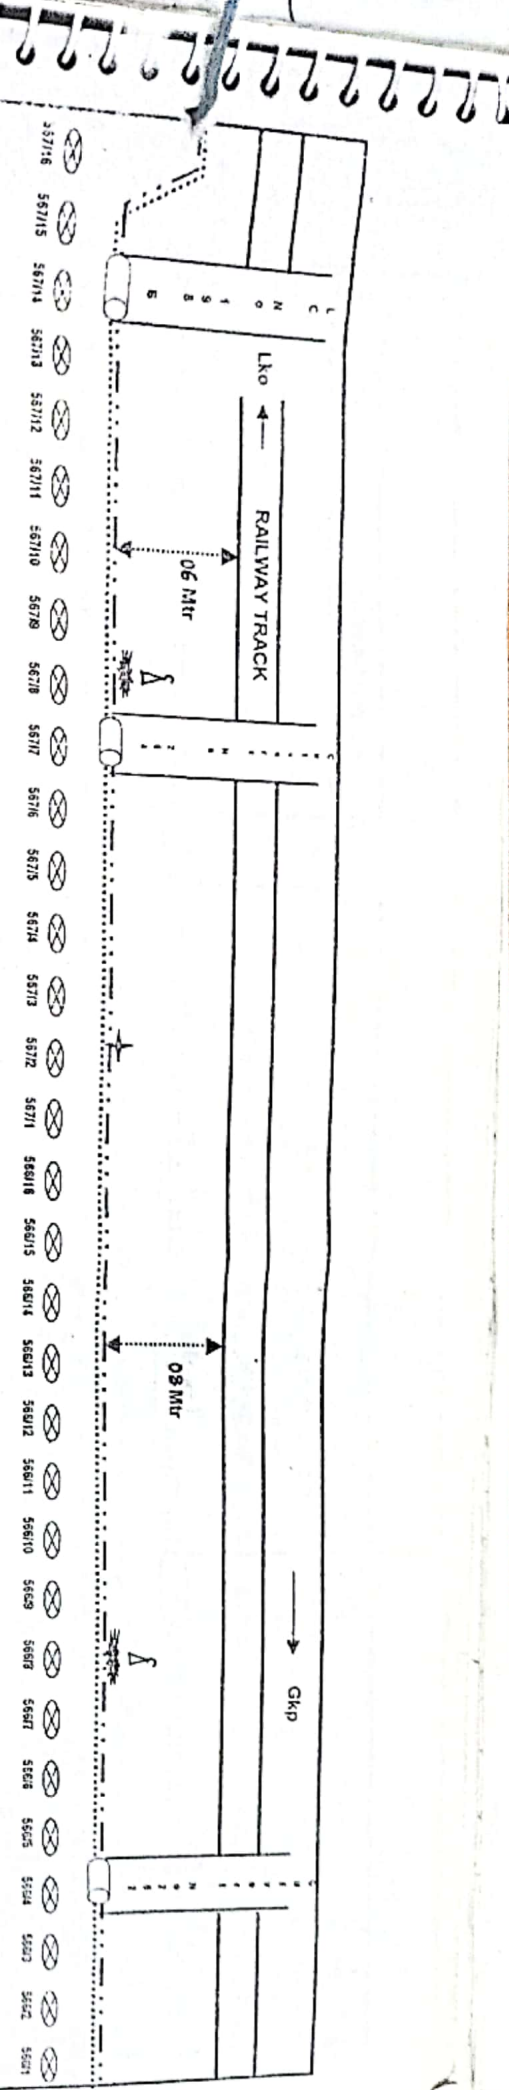
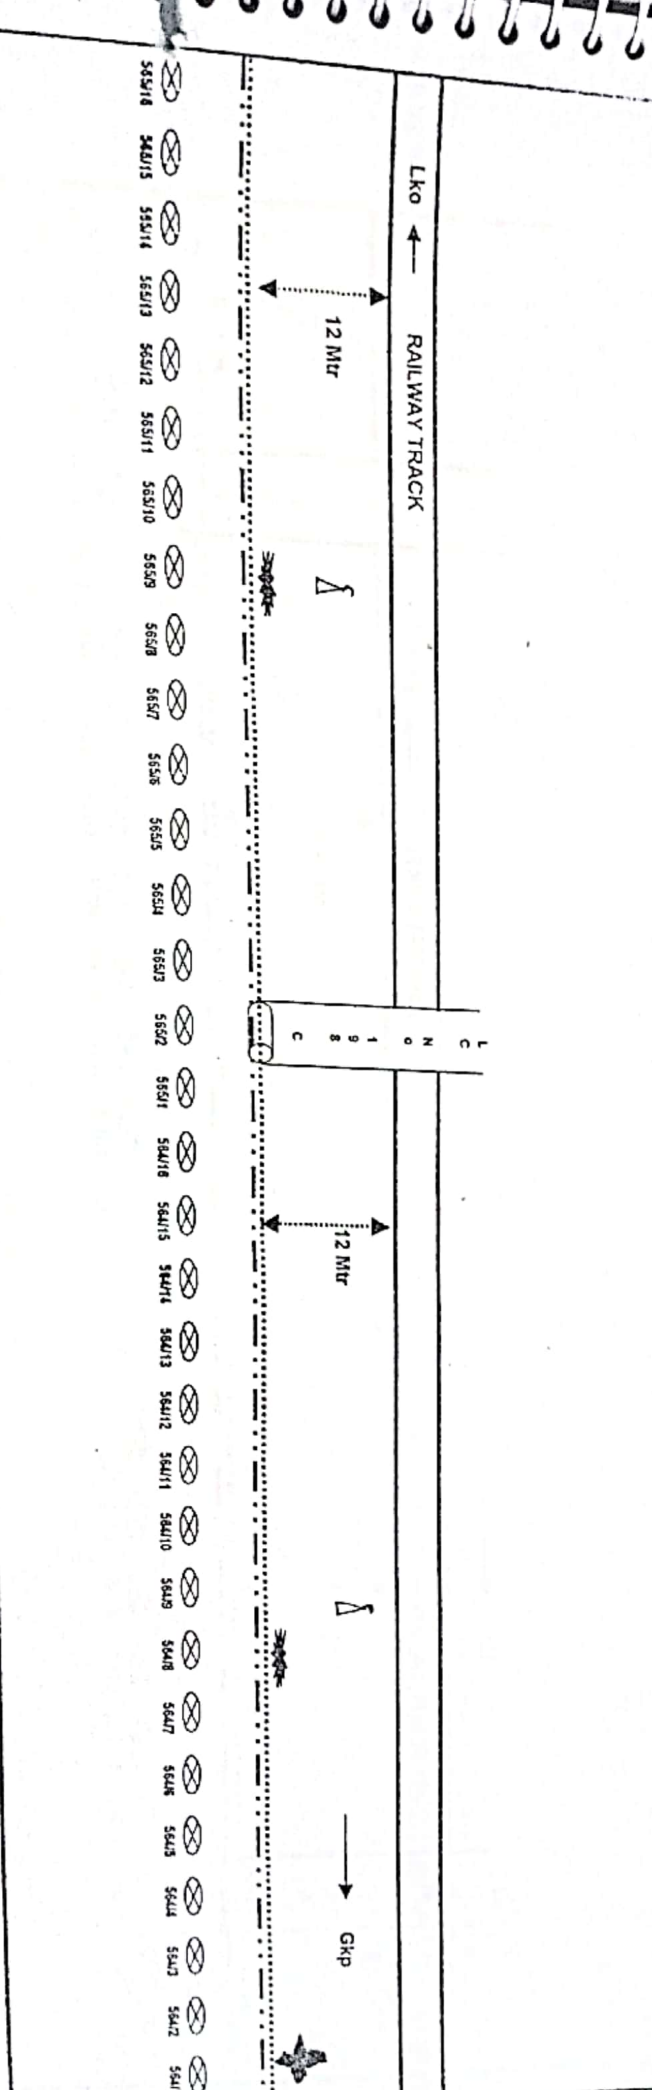


Legends:

|  |             |
|--|-------------|
|  | RCC/GI Pipe |
|  | OFC Route   |
|  | Aquad Route |
|  | OFC Joint   |


|                    |                     |                    |                            |
|--------------------|---------------------|--------------------|----------------------------|
| Sign of Contractor | Sign of SE/Tele/Con | Sign of ASTE/Con   | Sign of Dy.C.S.T.E/Conwest |
|                    | <i>[Signature]</i>  | <i>[Signature]</i> | <i>[Signature]</i>         |

EMERGENCY POST.

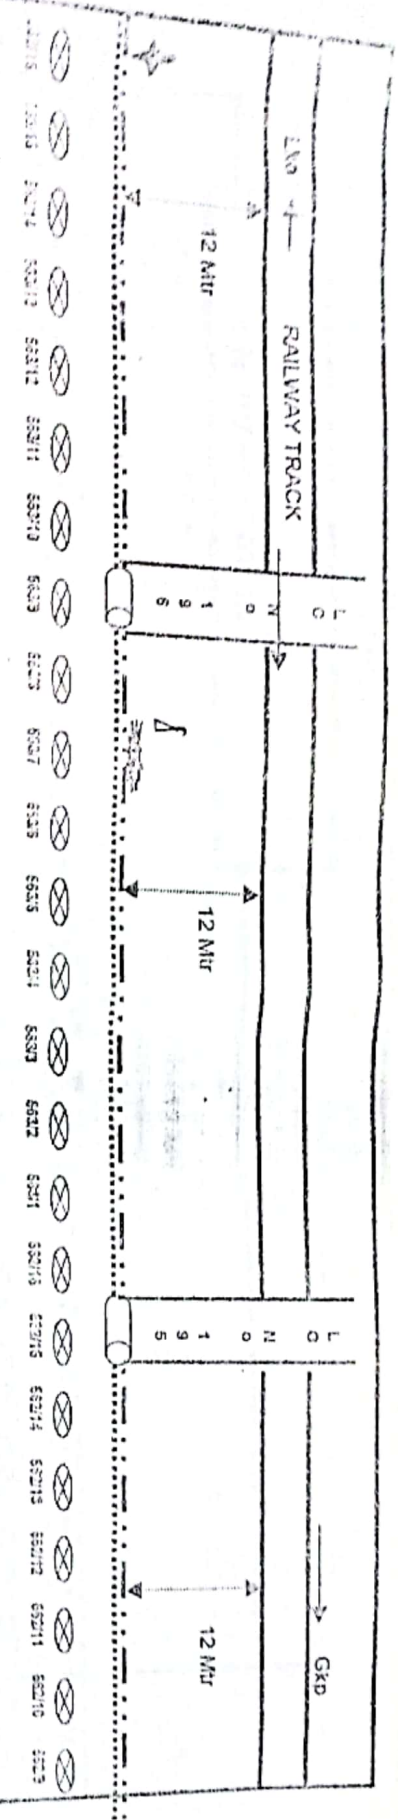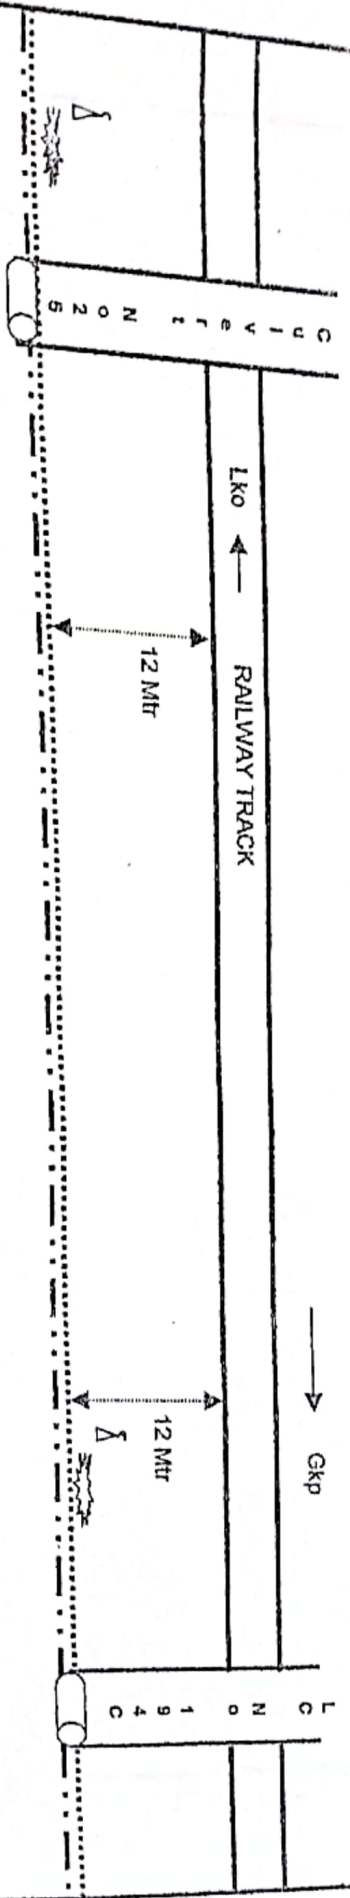


**Legends:**

|  |              |                       |                     |                                 |
|--|--------------|-----------------------|---------------------|---------------------------------|
|  | RCC/GI Pipe  |                       |                     |                                 |
|  | D/C Route    |                       |                     |                                 |
|  | Ground Route | Sign of<br>se/telecom | Sign of<br>ASTE/Com | Sign of<br>Dy.C.S.T.e./Cont/est |
|  | POCC Joint   | Contractor            |                     |                                 |

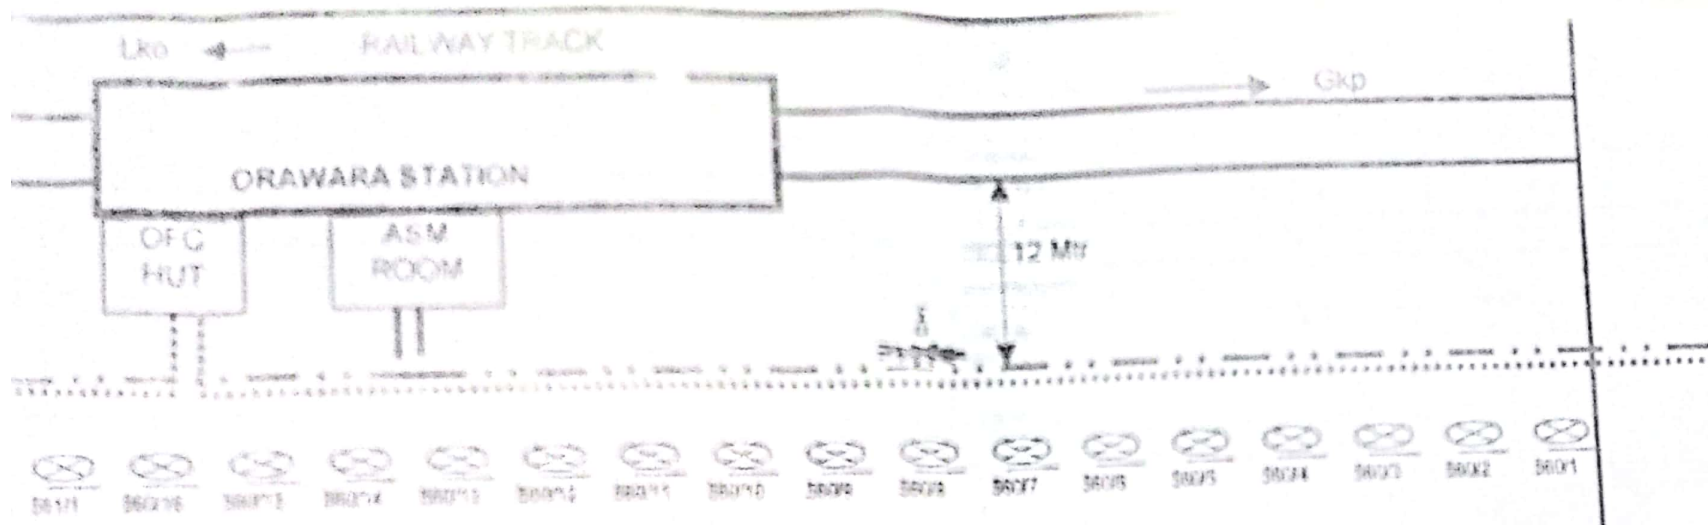



Legends.



|  |             |  |  |  |  |
|--|-------------|--|--|--|--|
|  | RCC/GI Pipe |  |  |  |  |
|  | OFC Route   |  |  |  |  |
|  | AQUAD Route |  |  |  |  |
|  | 4Quad Joint |  |  |  |  |
|  | OFC Joint   |  |  |  |  |

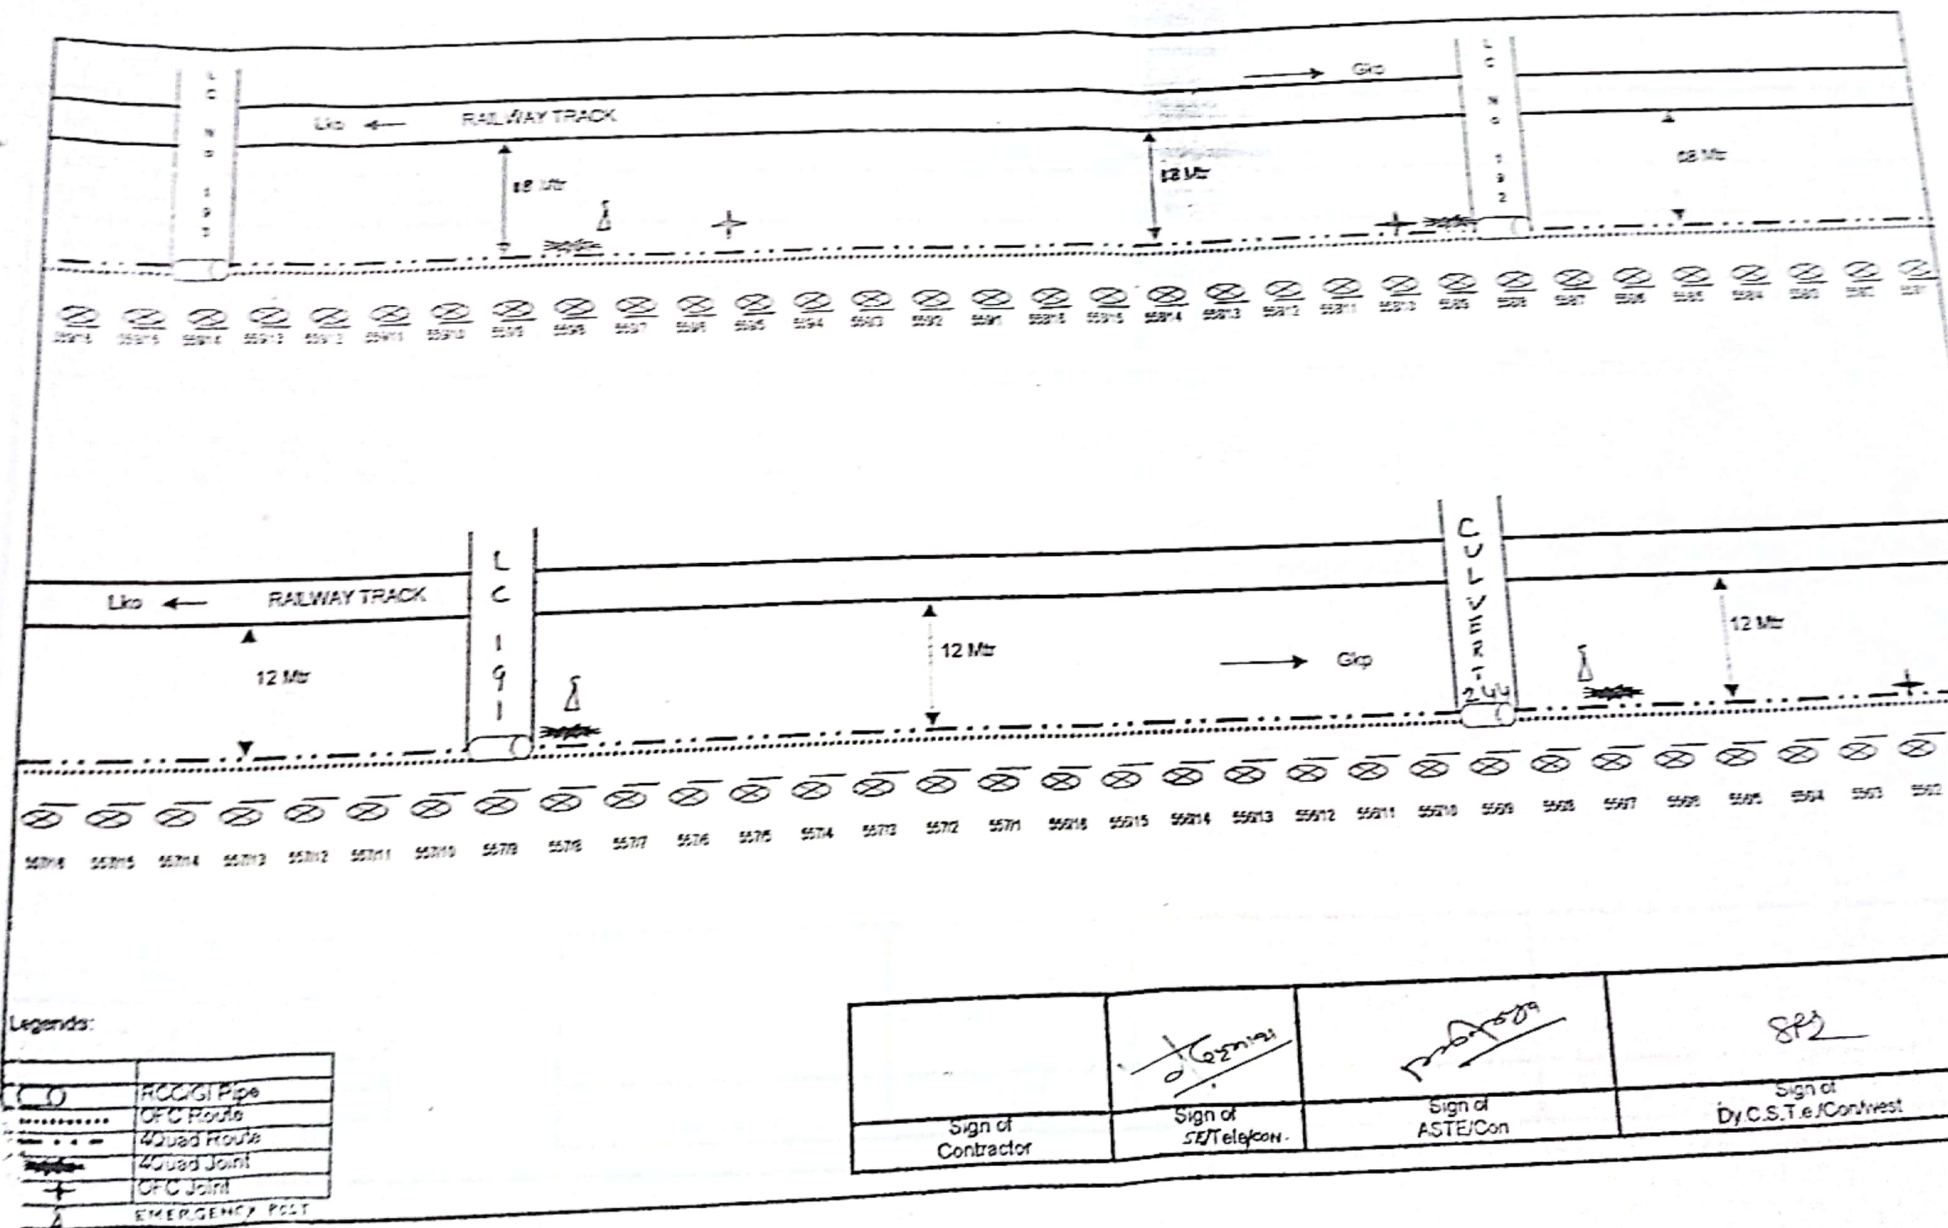



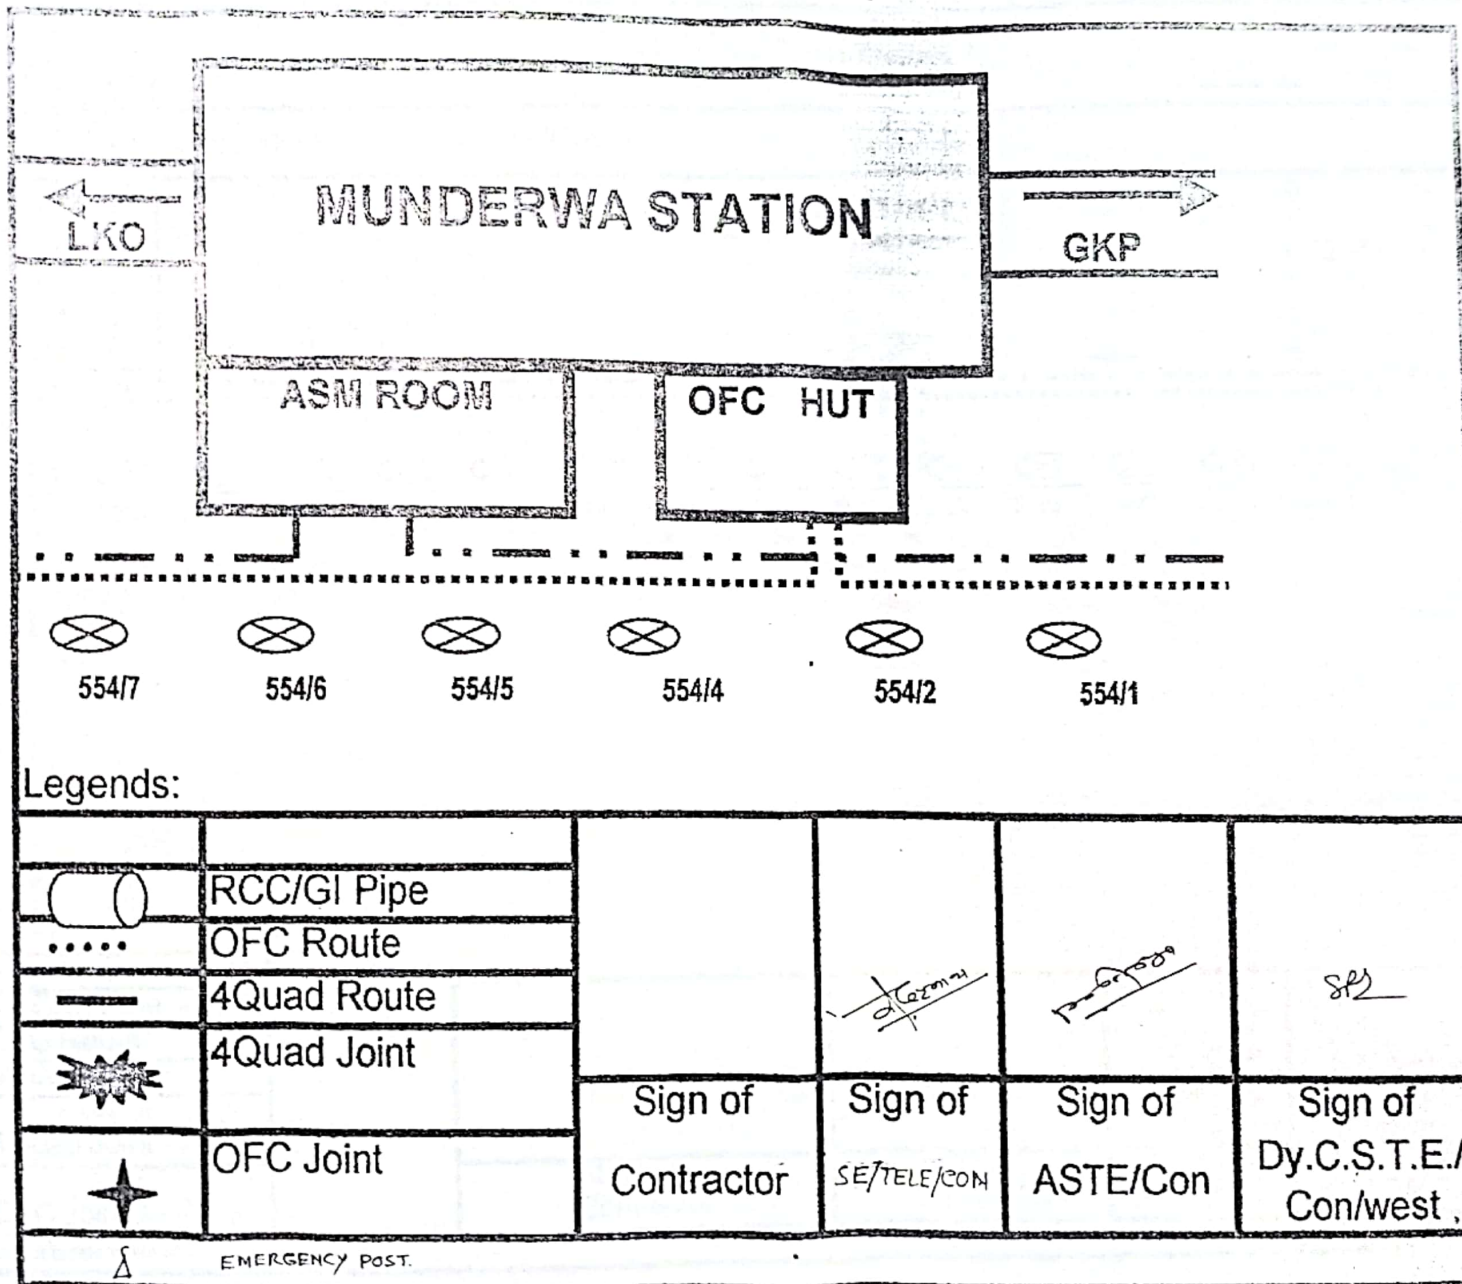

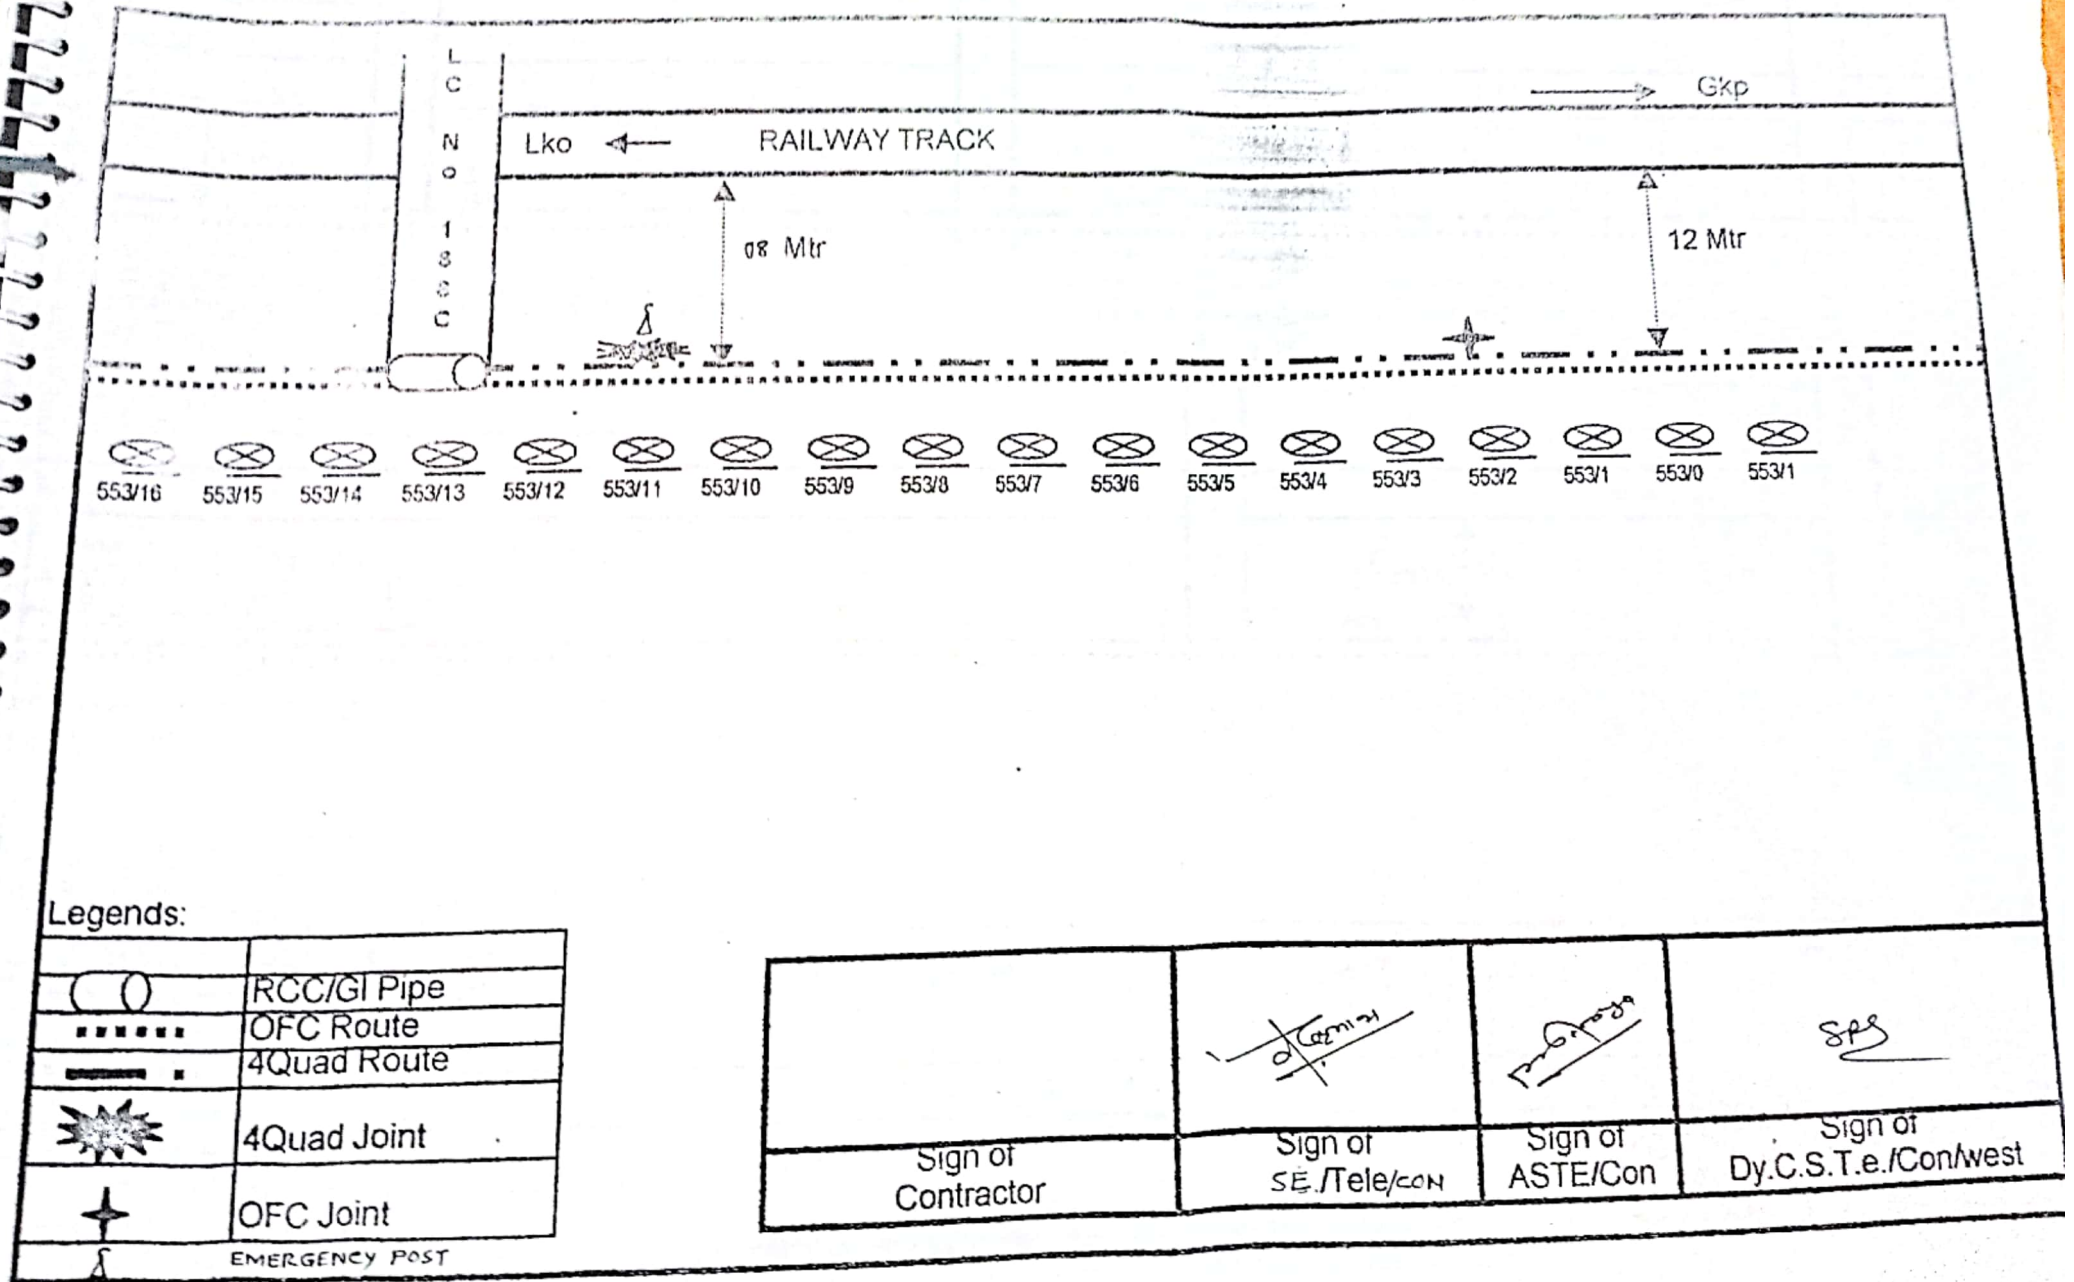

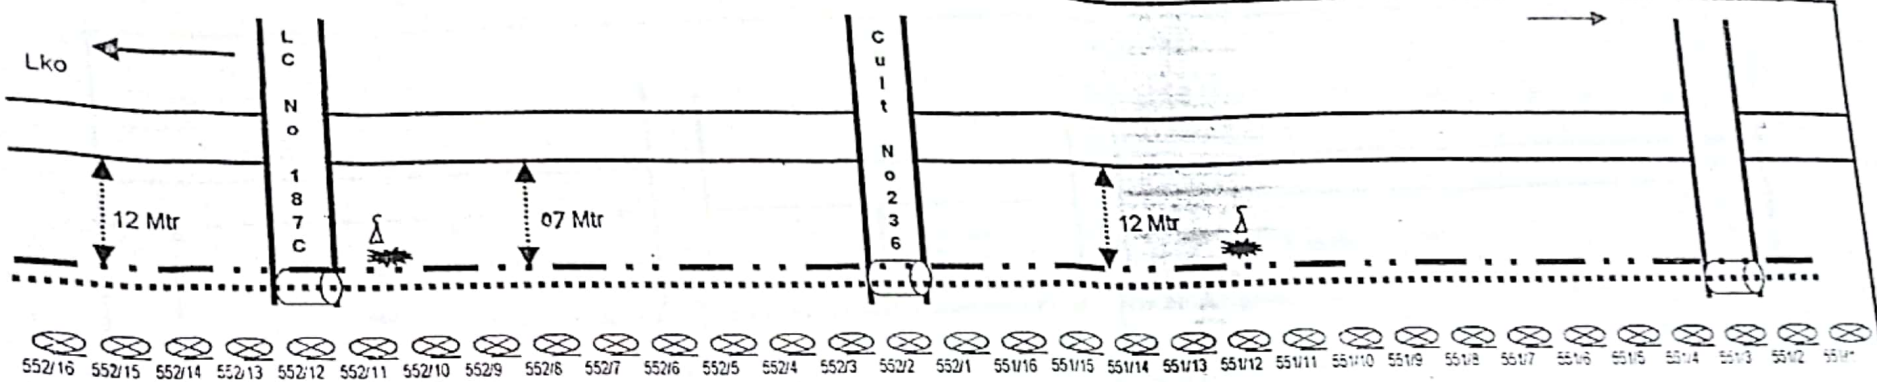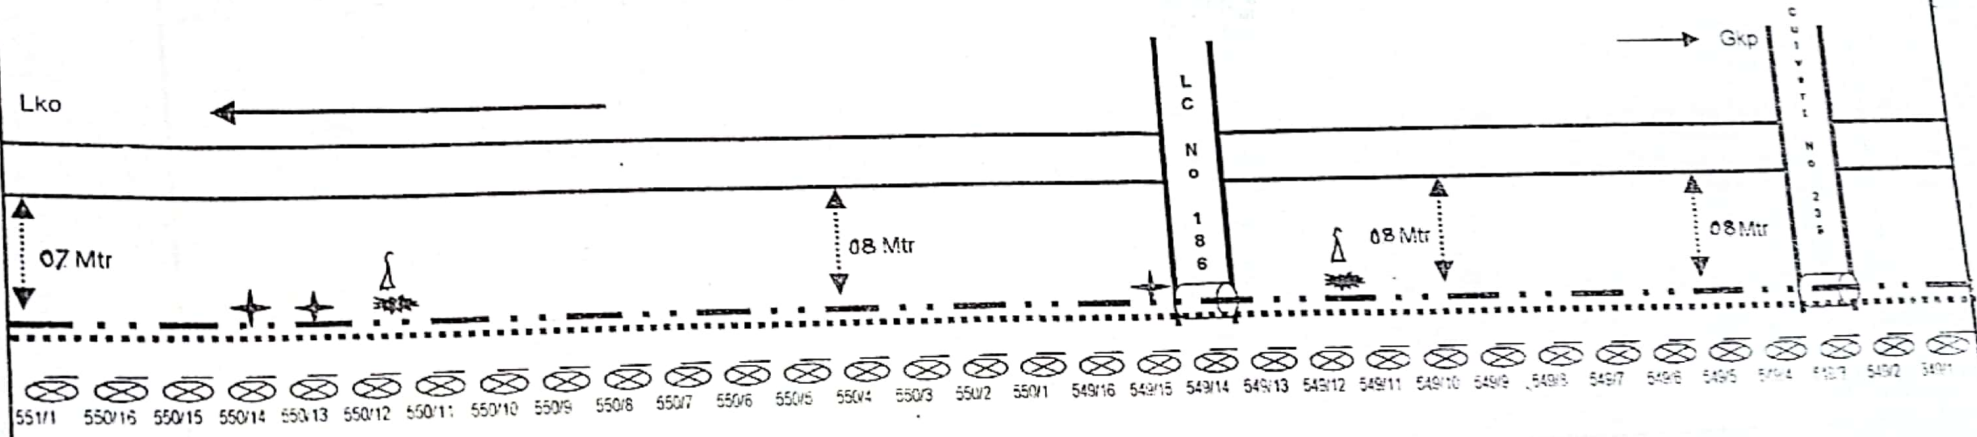


Legends

|  |                |
|--|----------------|
|  | RCC/GI Pipe    |
|  | OFC Route      |
|  | 4Quad Route    |
|  | 4Quad Joint    |
|  | OFC Joint      |
|  | EMERGENCY POST |

|                    |                 |                  |                      |
|--------------------|-----------------|------------------|----------------------|
|                    |                 |                  |                      |
| Sign of Contractor | Sign of SEI/Con | Sign of ASTE/Con | Sign of D.C. STE/Con |




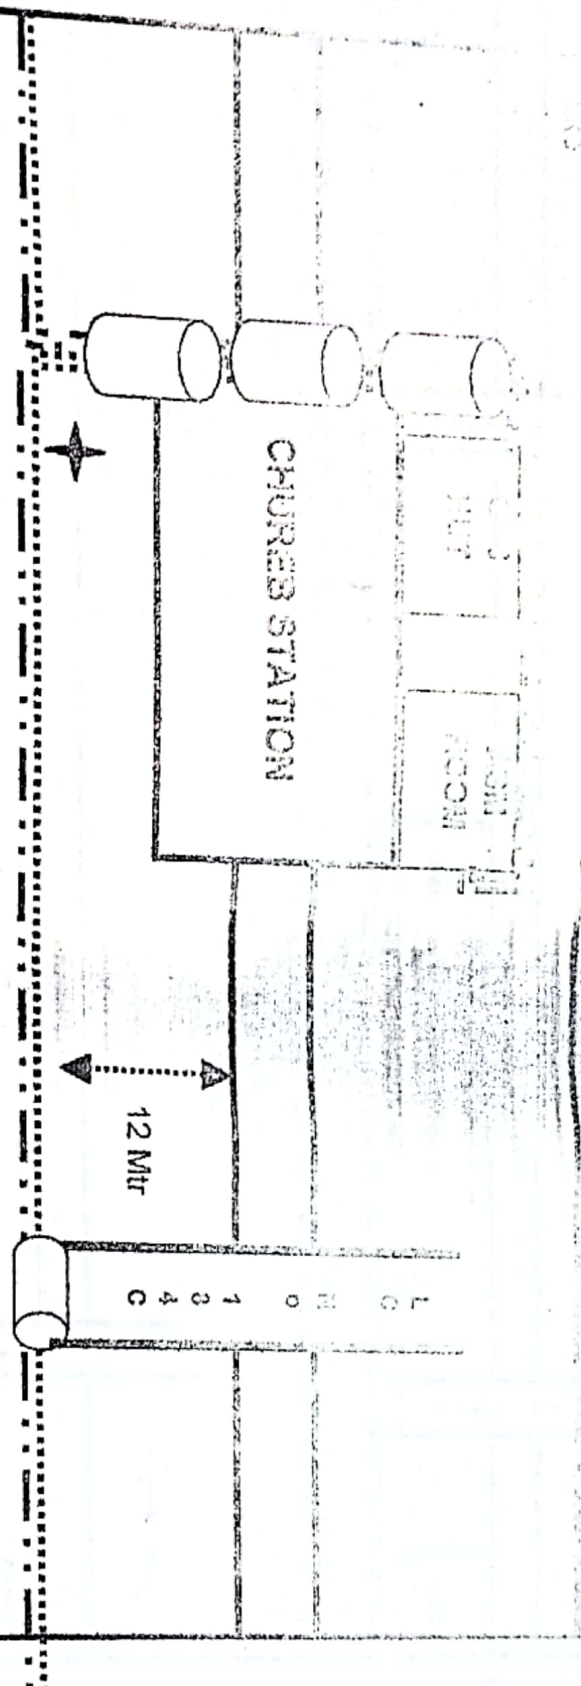


- 546/16
  - 546/15
  - 546/14
  - 546/13
  - 546/12
  - 546/11
  - 546/10
  - 546/9
  - 546/8
  - 546/7
  - 546/6
  - 546/5
  - 546/4
  - 546/3
  - 546/2
  - 546/1
- Gkp

Legends:

|  |                    |                     |                  |                              |
|--|--------------------|---------------------|------------------|------------------------------|
|  | RCC/GI Pipe        |                     |                  |                              |
|  | OFC Route          |                     |                  |                              |
|  | 4Quad Route        |                     |                  |                              |
|  | 4Quad Joint        |                     |                  |                              |
|  | OFC Joint          |                     |                  |                              |
|  | EMERGENCY POST     |                     |                  |                              |
|  | Sign of Contractor | Sign of SE/Tele/CON | Sign of ASTE/Con | Sign of Dy.C.S.T.E./Con/west |



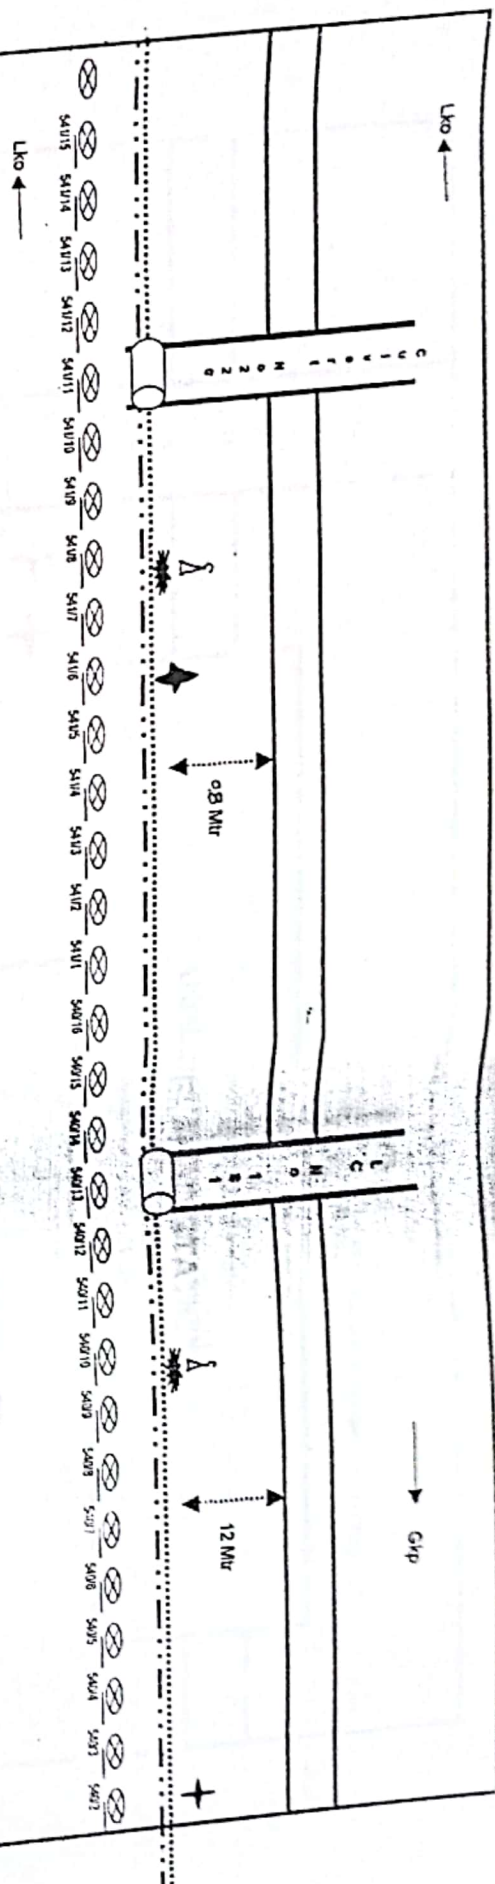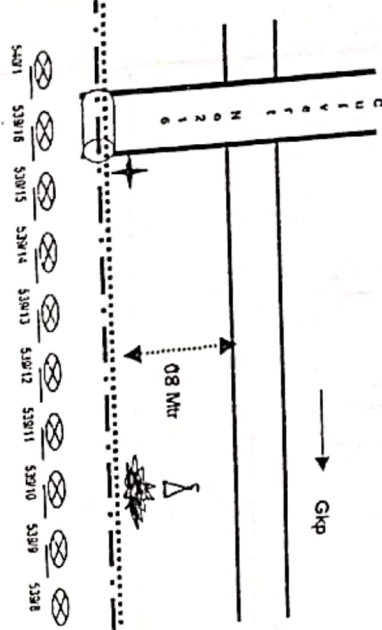



Legends


|  |              |
|--|--------------|
|  | RCC/GI Pipe  |
|  | OFC Route    |
|  | 4Quand Route |
|  | 4Quand Joint |
|  | OFC Joint    |

|                    |                      |                 |                           |
|--------------------|----------------------|-----------------|---------------------------|
| EMERGENCY POST     |                      |                 |                           |
| Sign of Contractor | Sign of se. Telephon | Sign of ASTECON | Sign of D/C.S.T.e/Conwest |
|                    |                      |                 |                           |




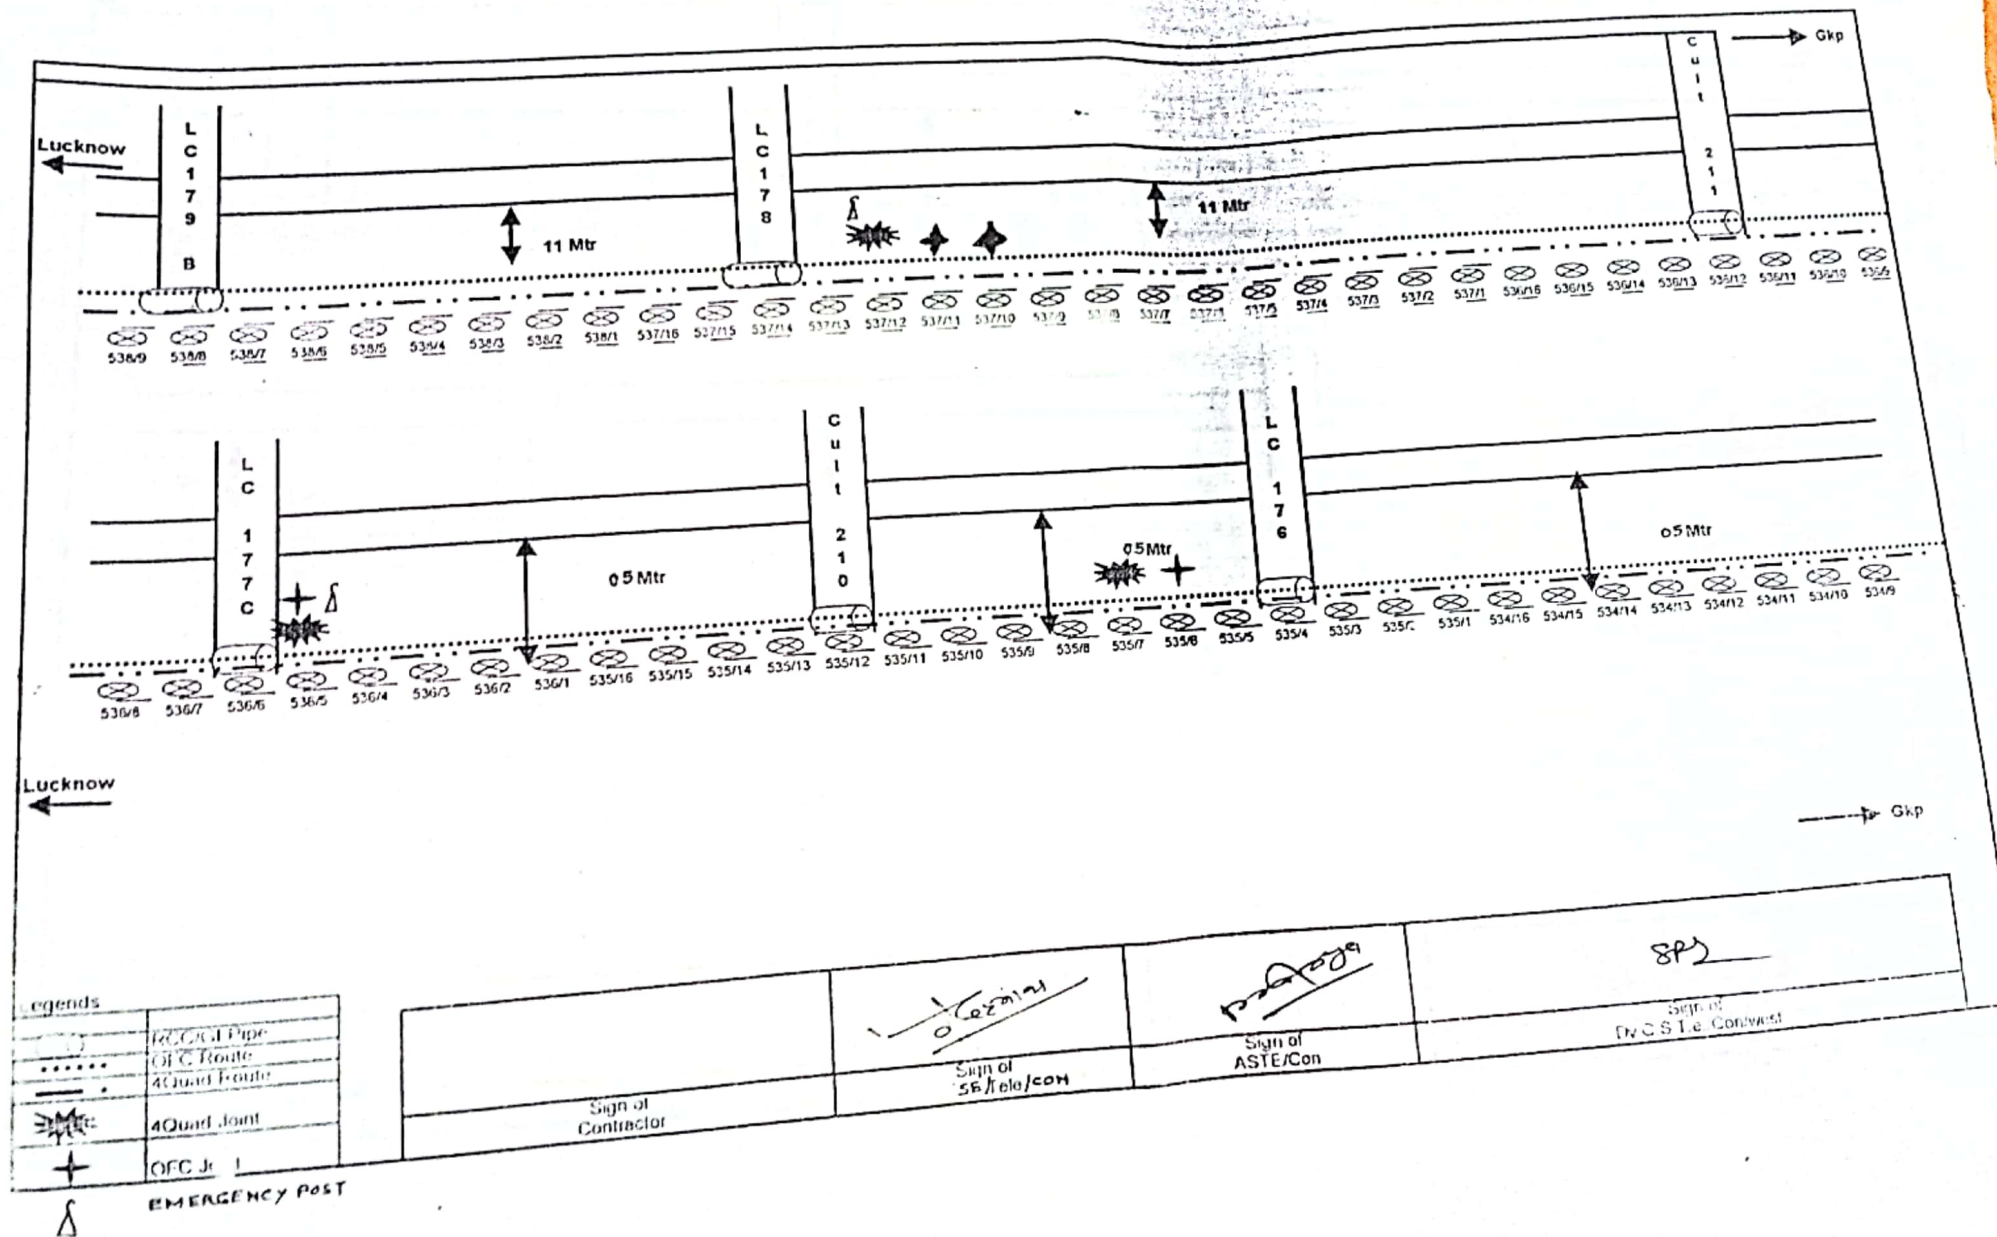

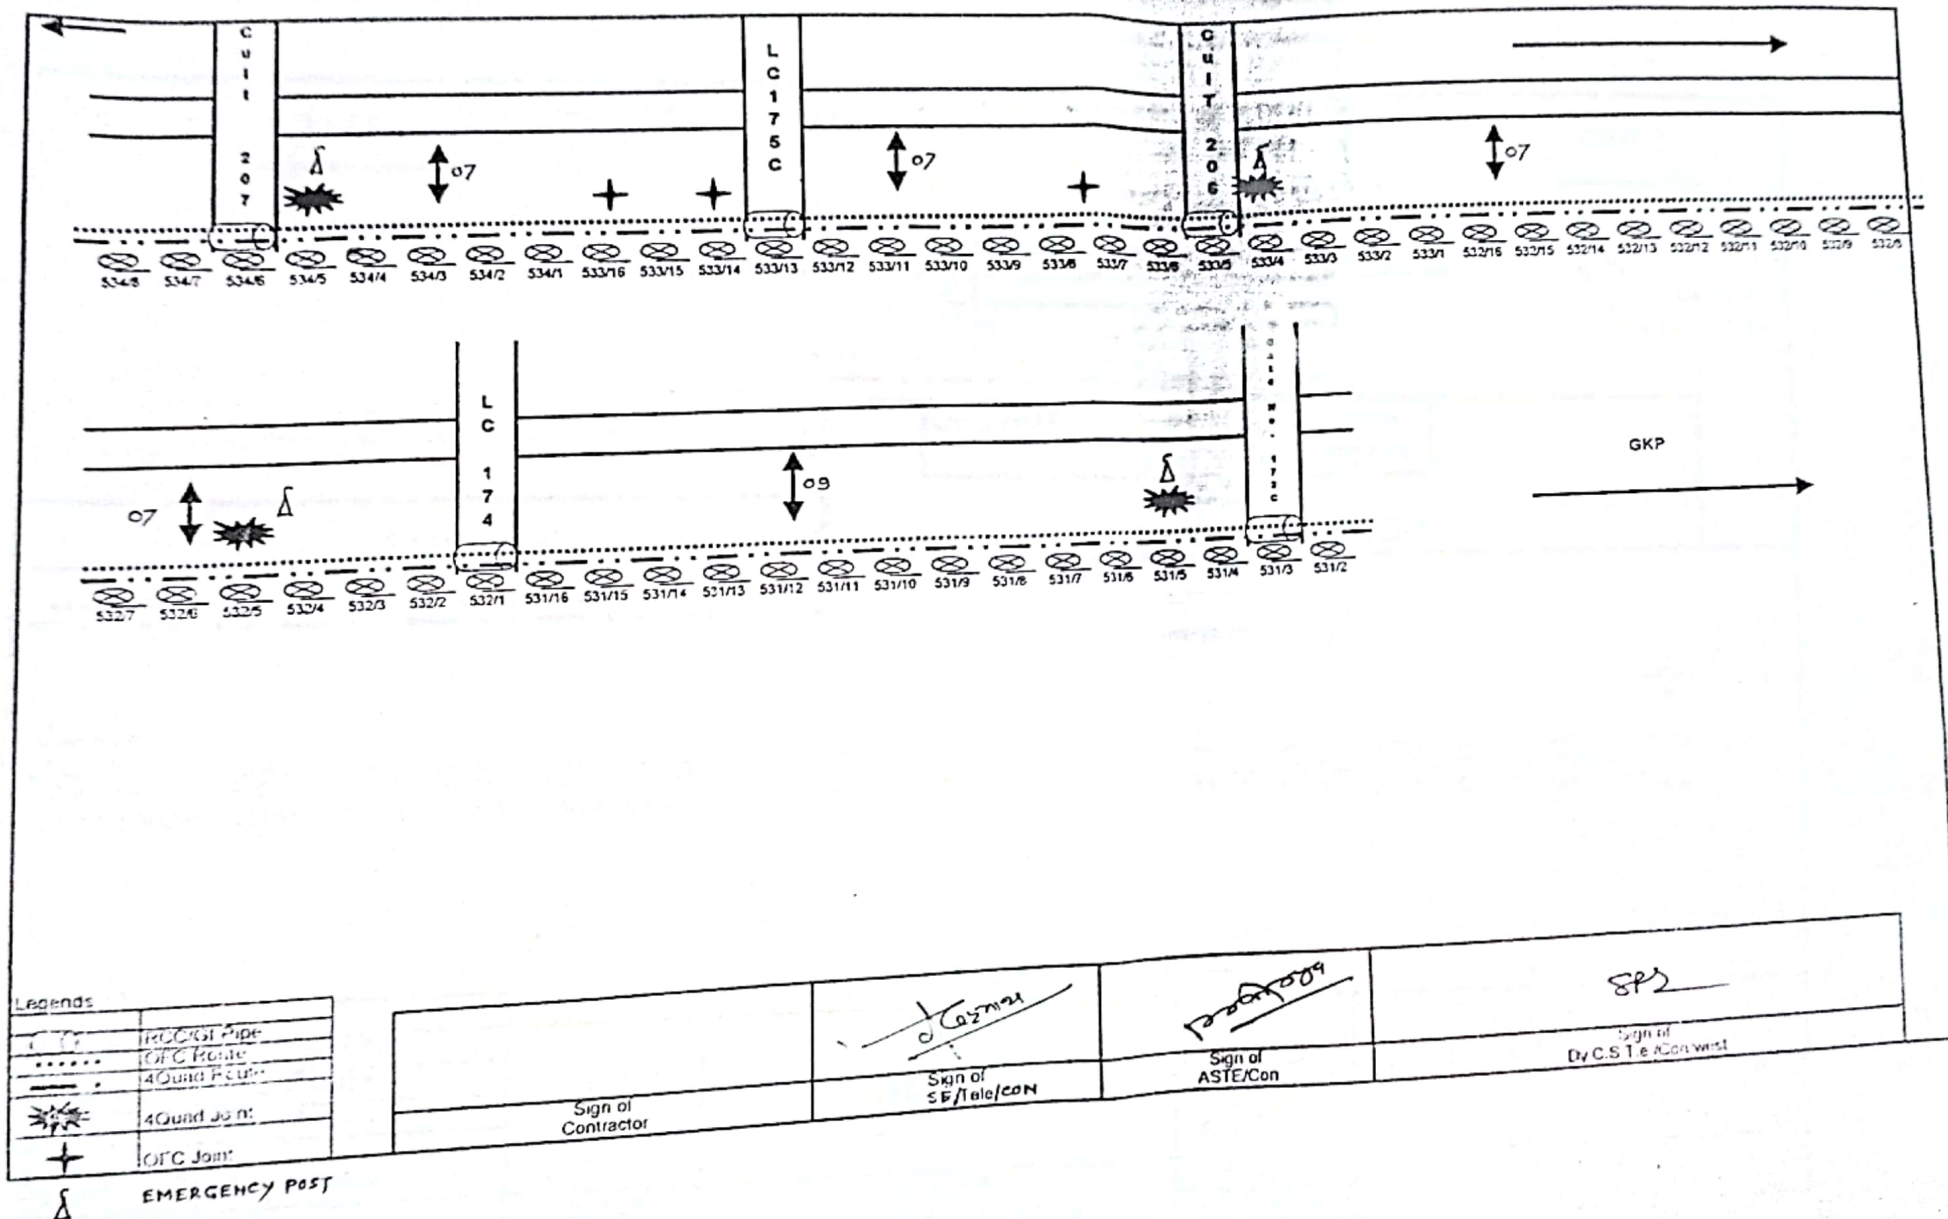

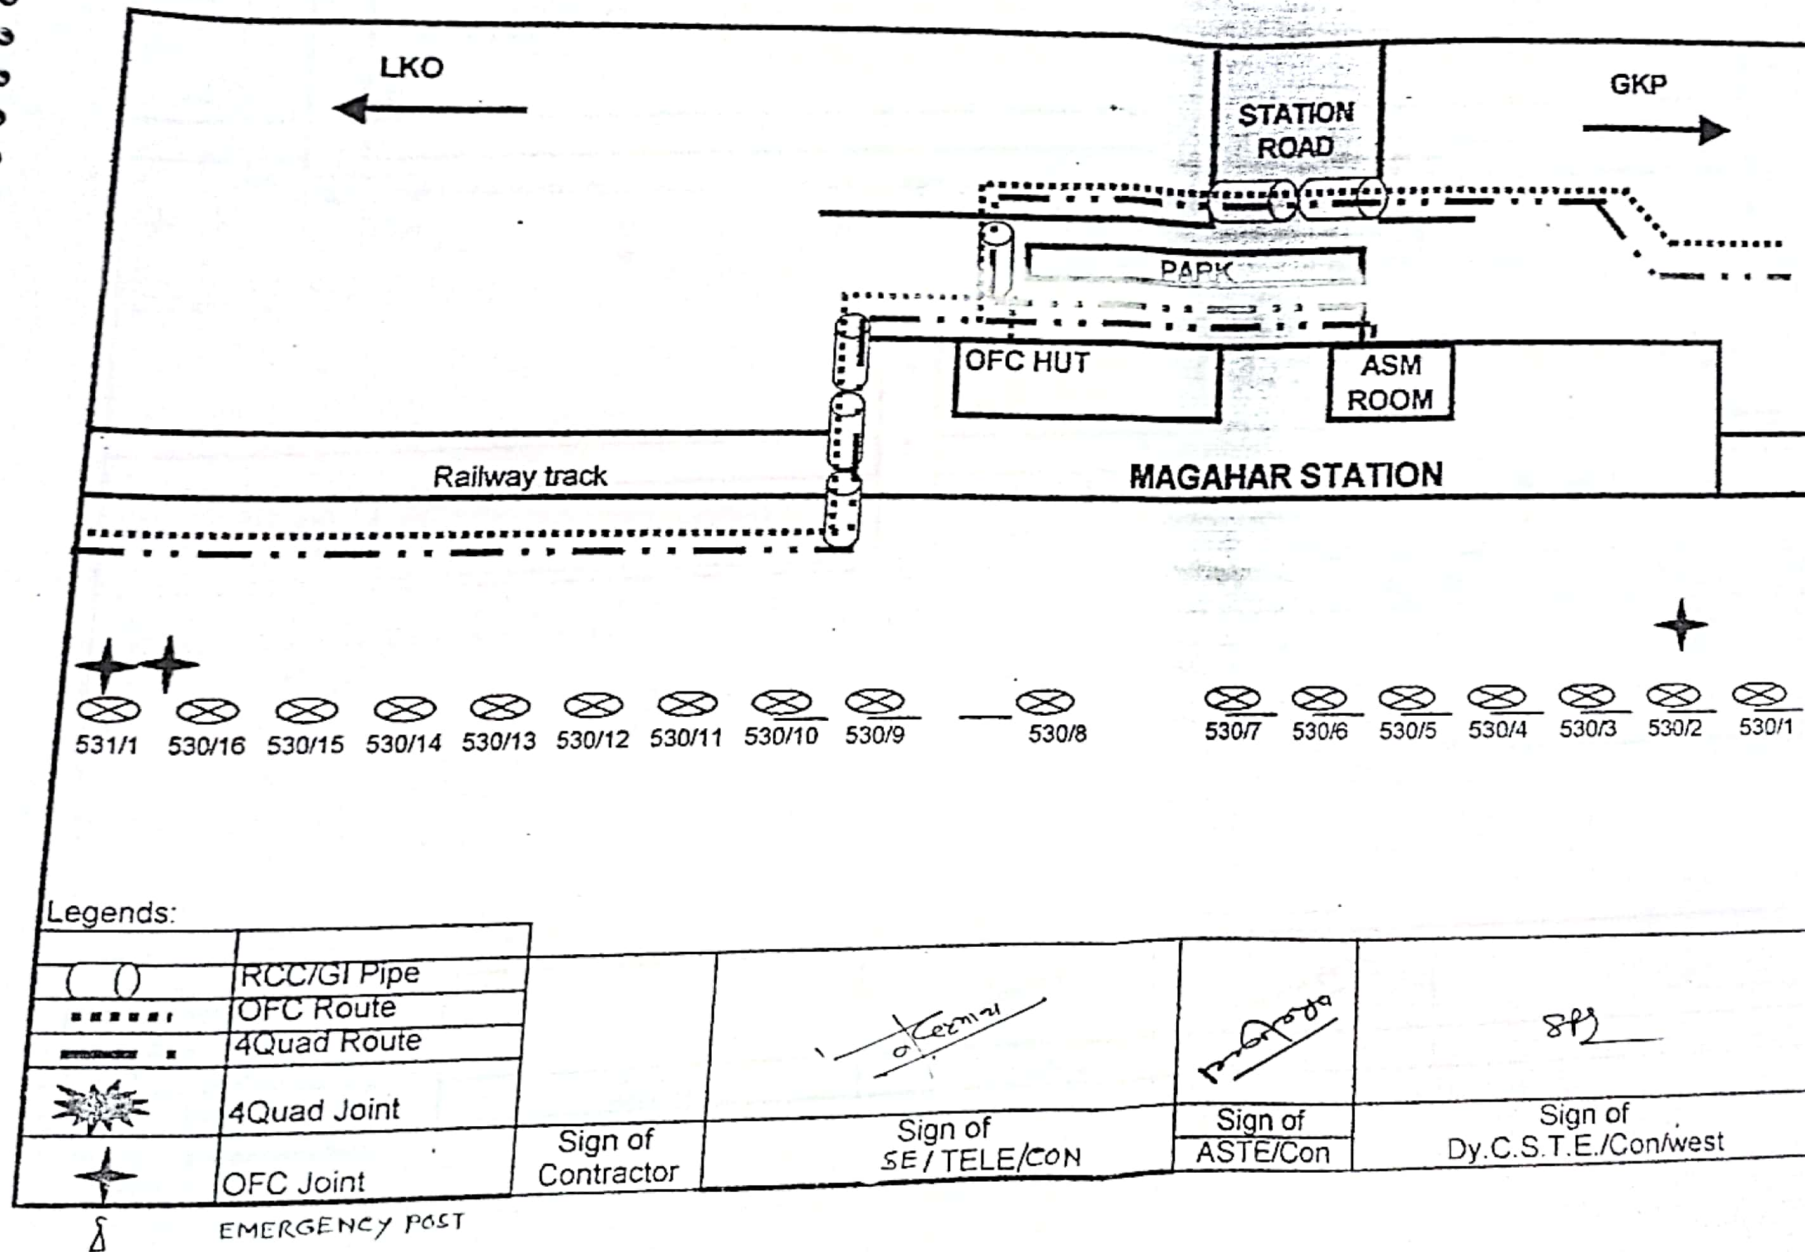

(529/13 TO 530/2-3)

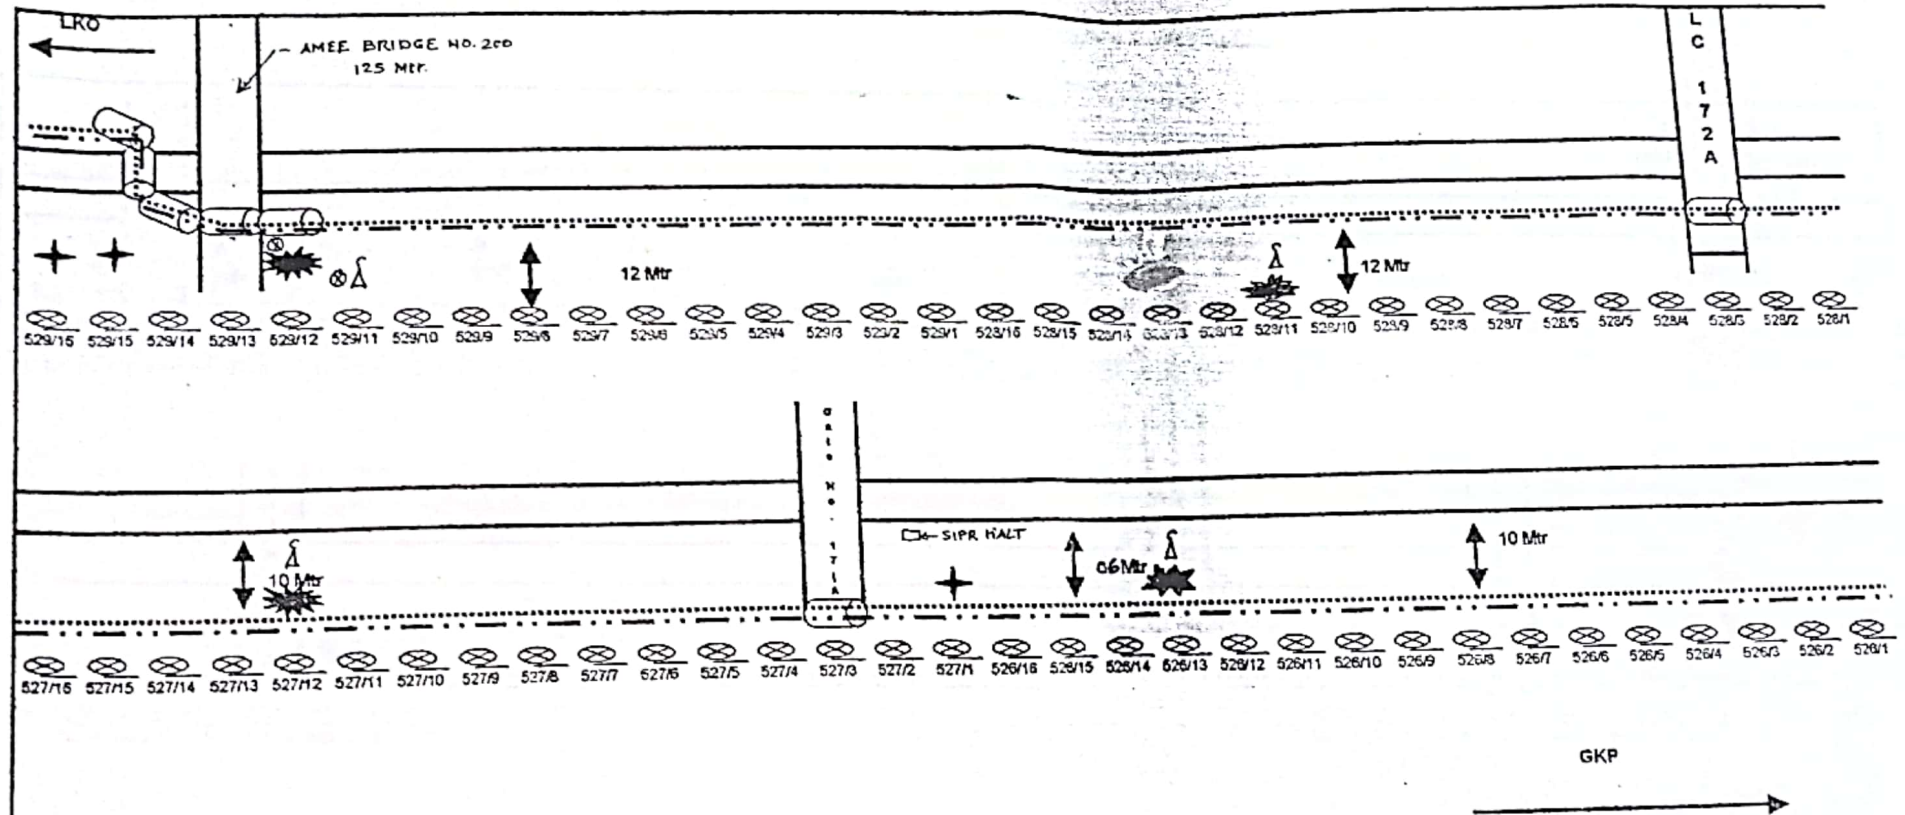


Legends:


|  |             |
|--|-------------|
|  | RCC ST Pipe |
|  | GFC Route   |
|  | 4Quad Route |
|  | 4Quad Joint |
|  | OFC Joint   |





EMERGENCY POST


|                    |                     |                  |     |  |
|--------------------|---------------------|------------------|-----|--|
|                    |                     |                  |     |  |
| Sign of Contractor | Sign of SE/Tele/CON | Sign of ASTE/Con | 8P2 |  |

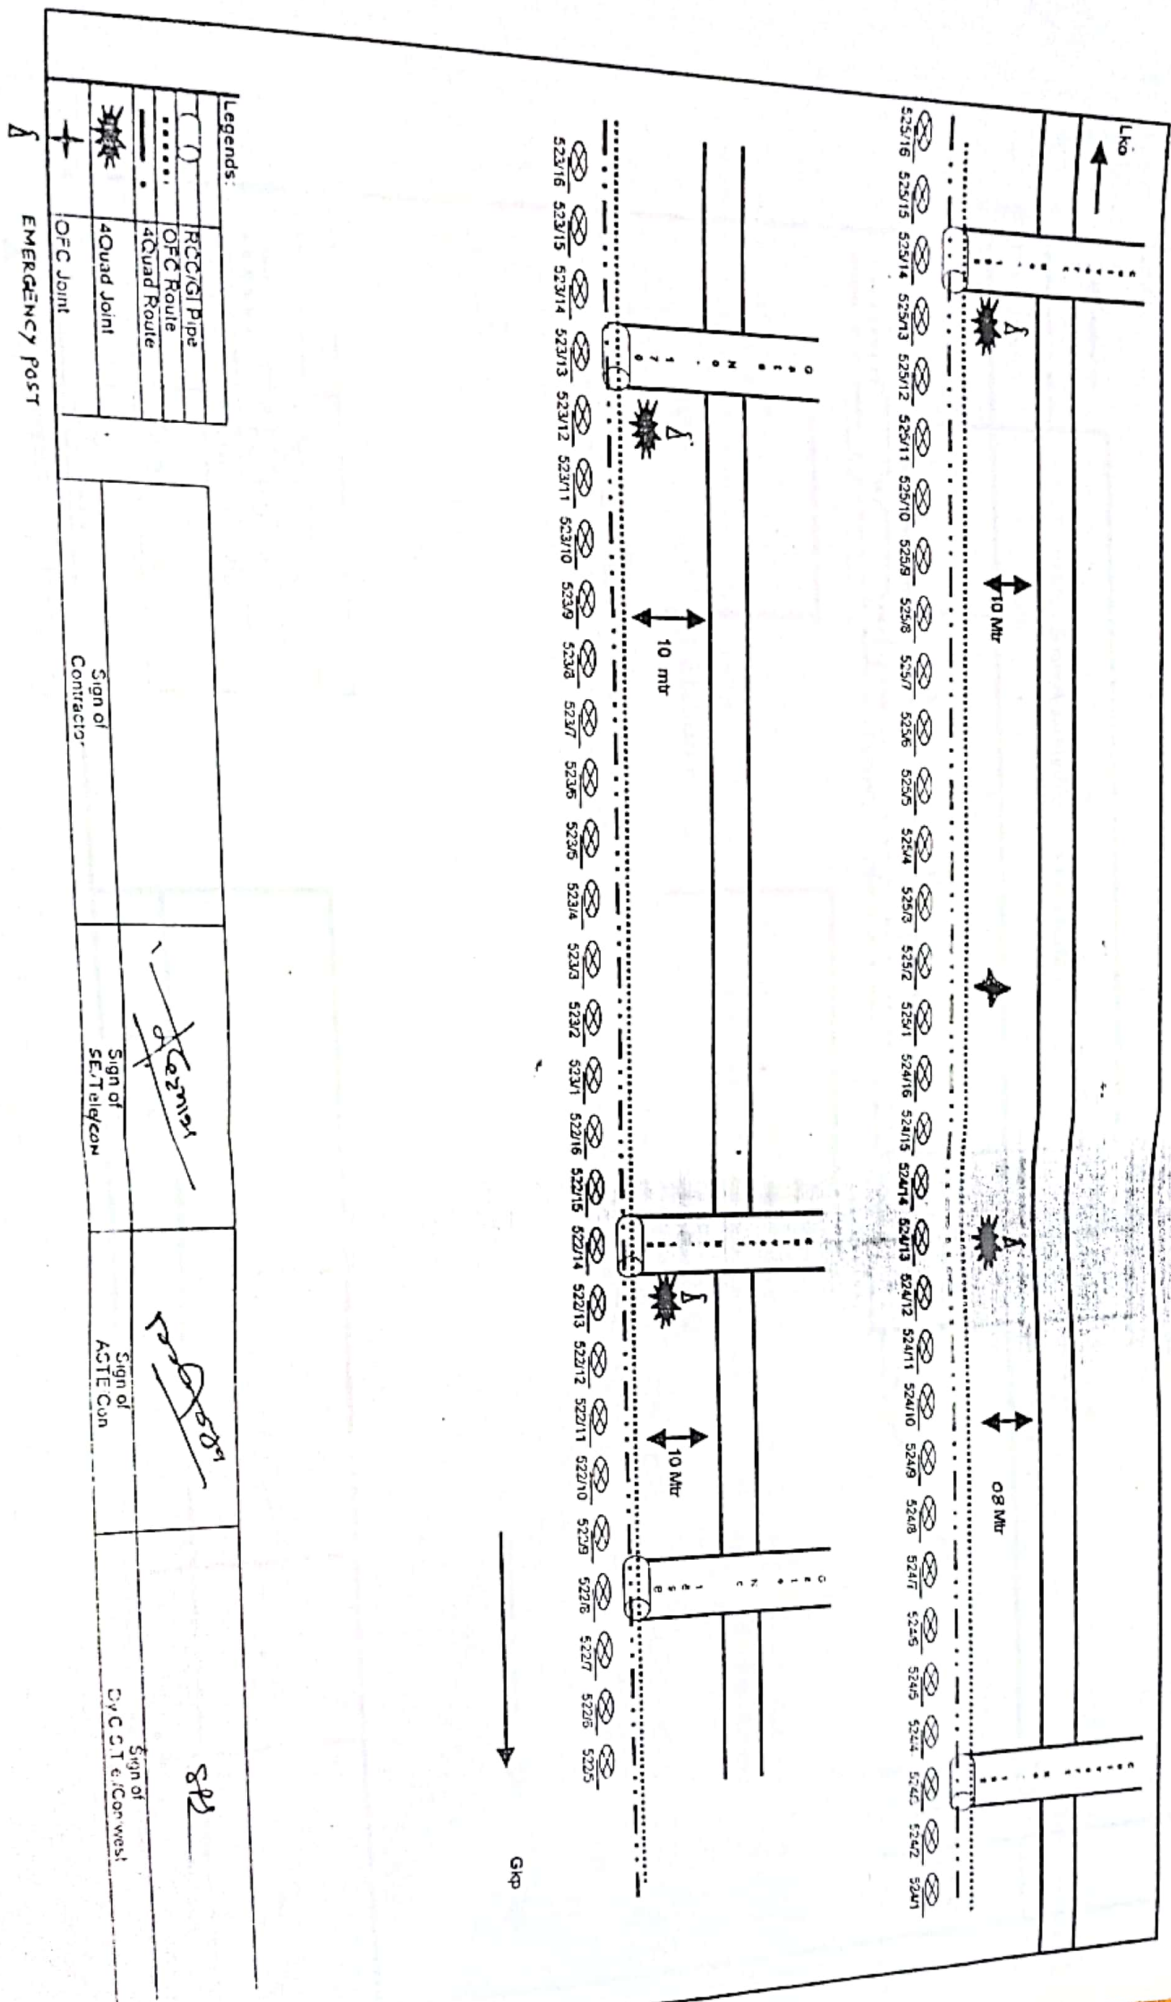

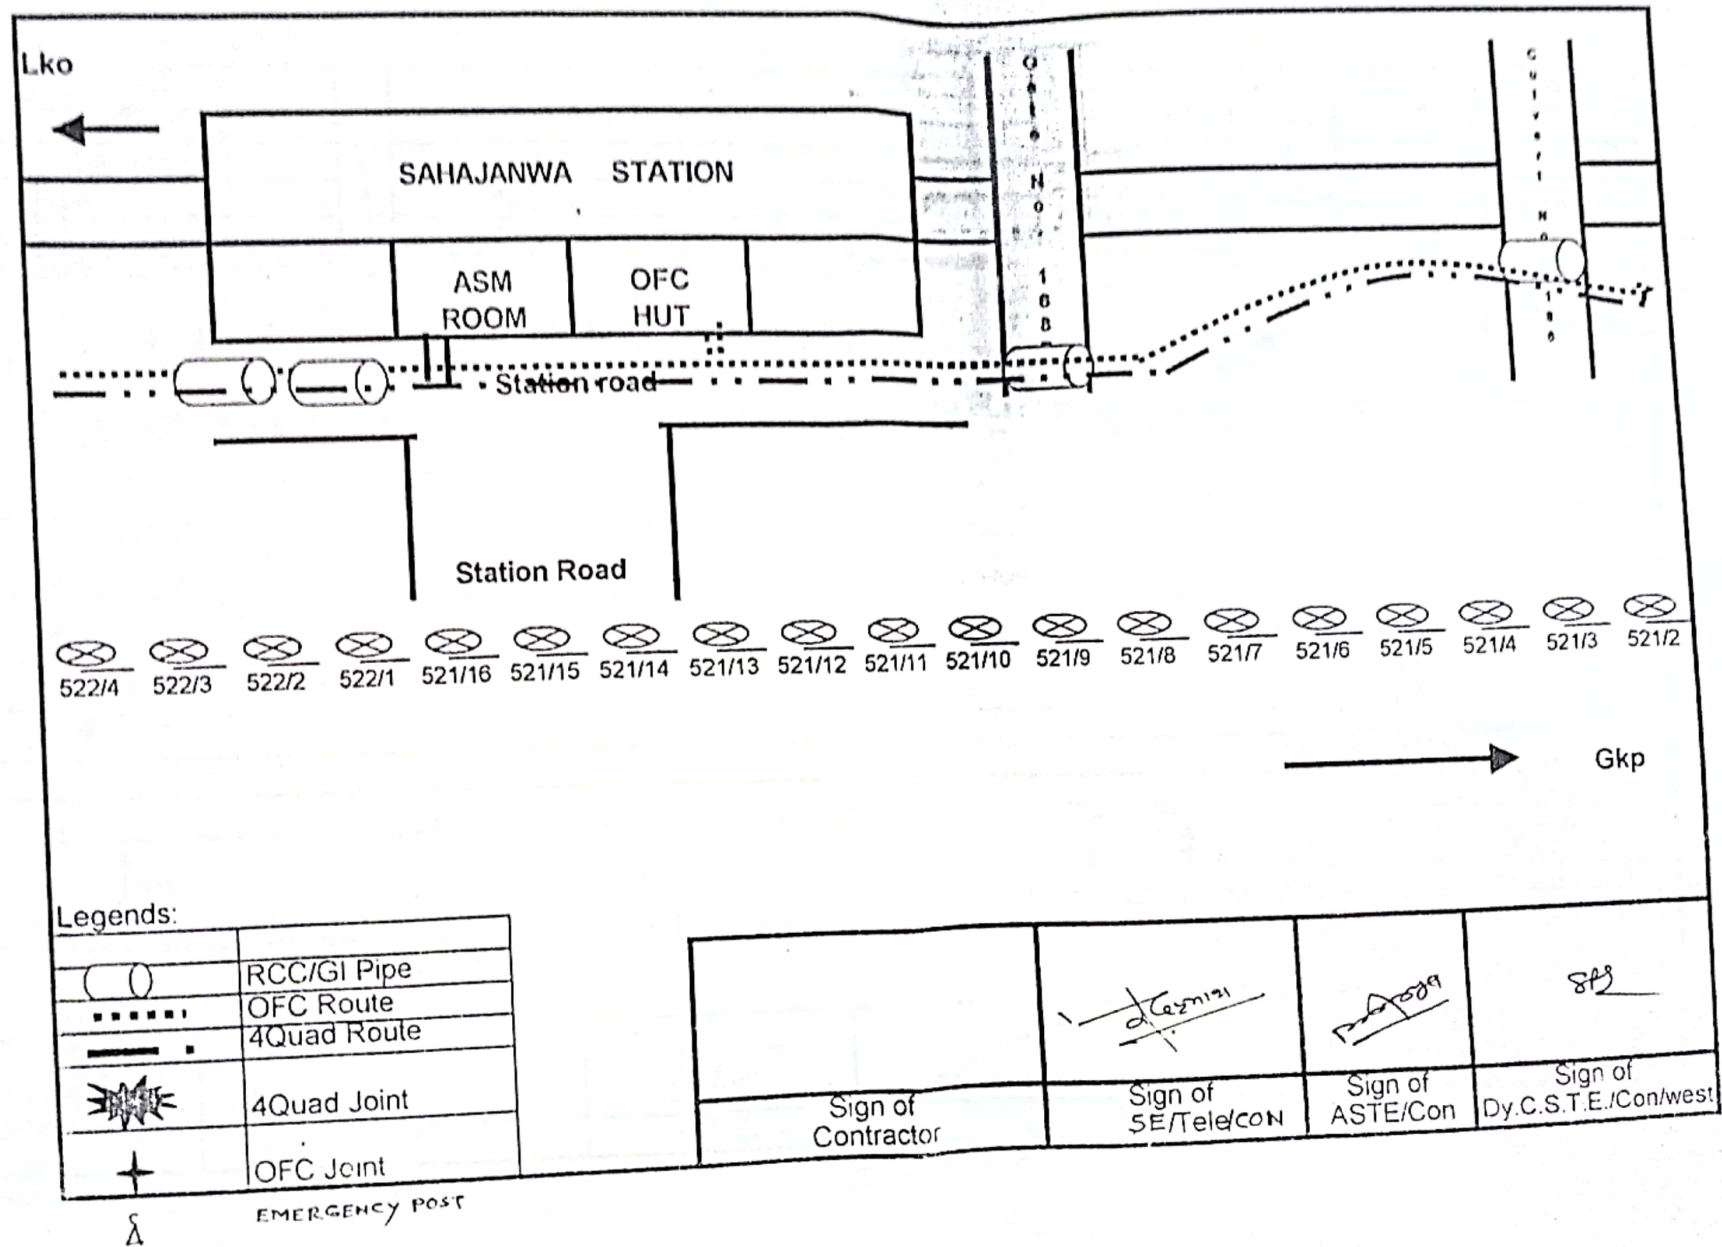

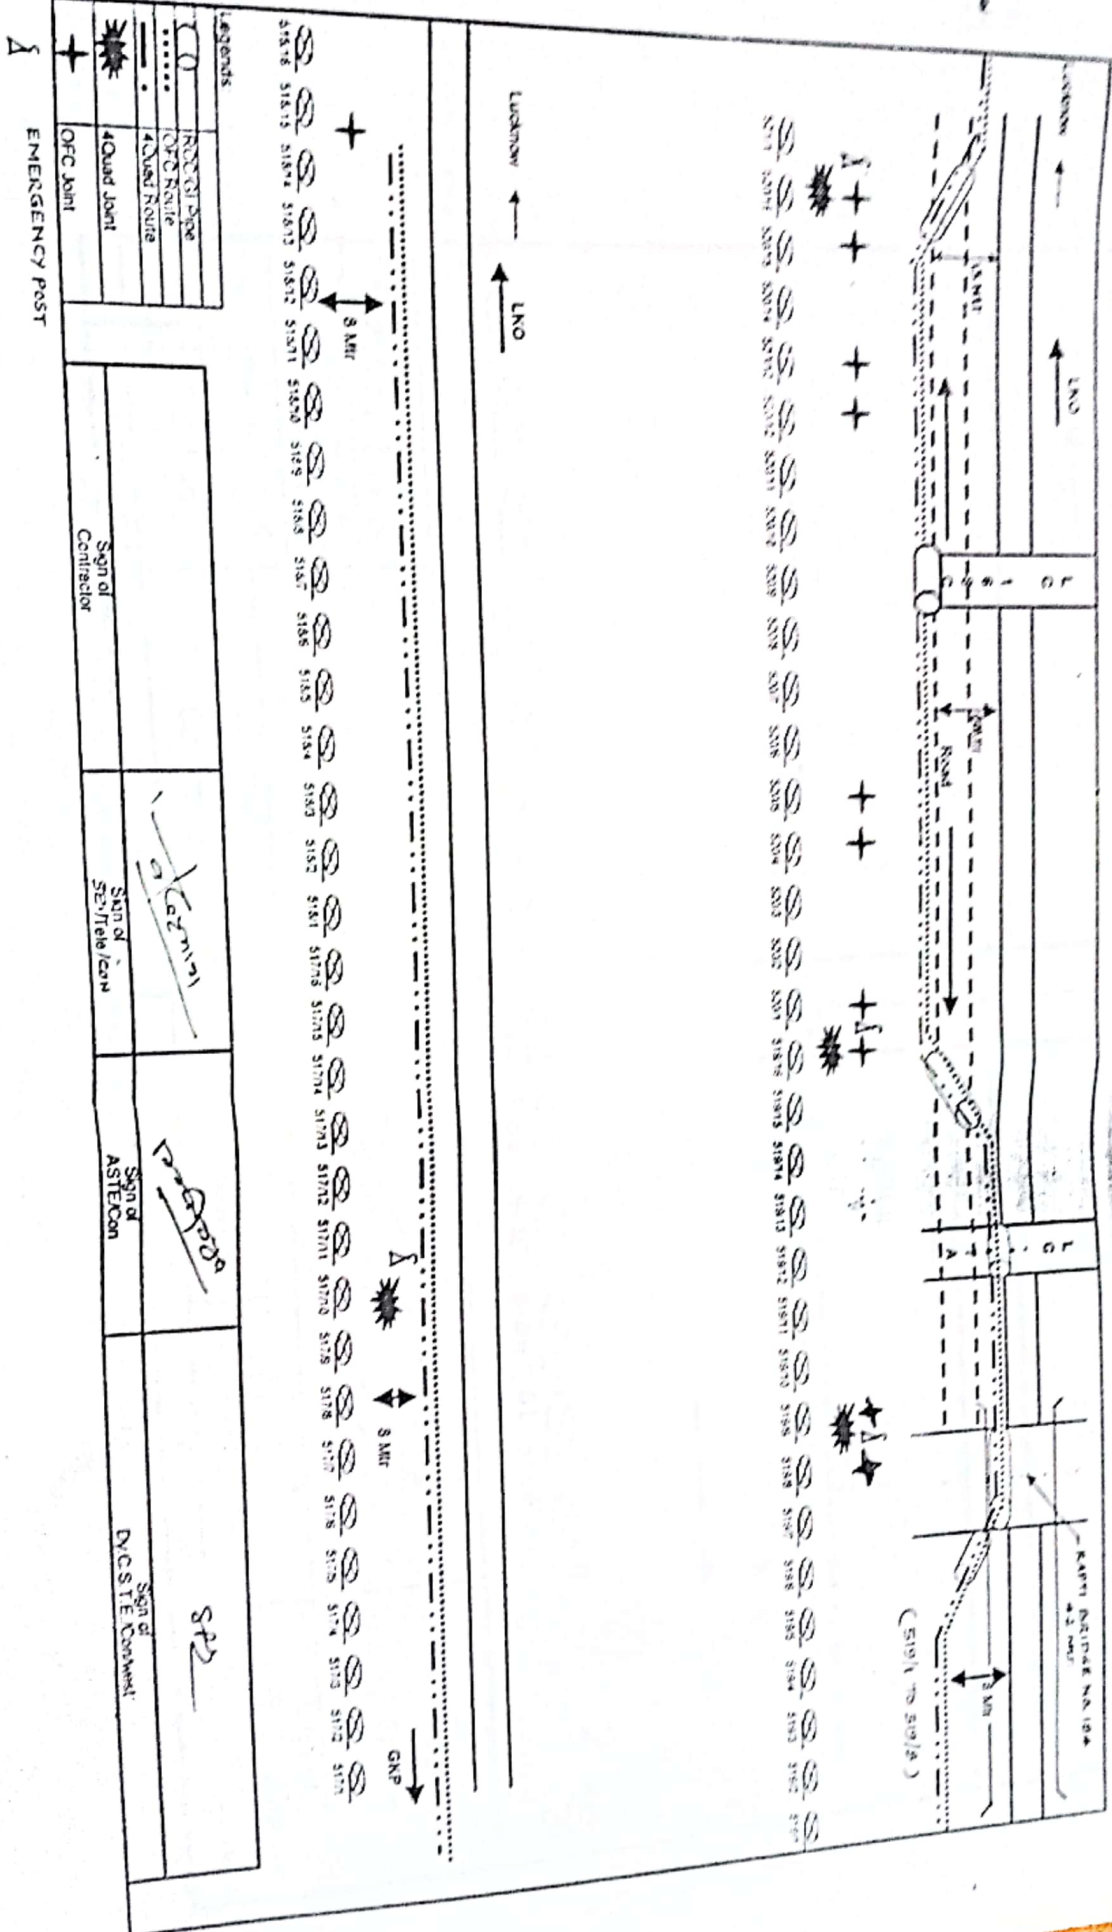

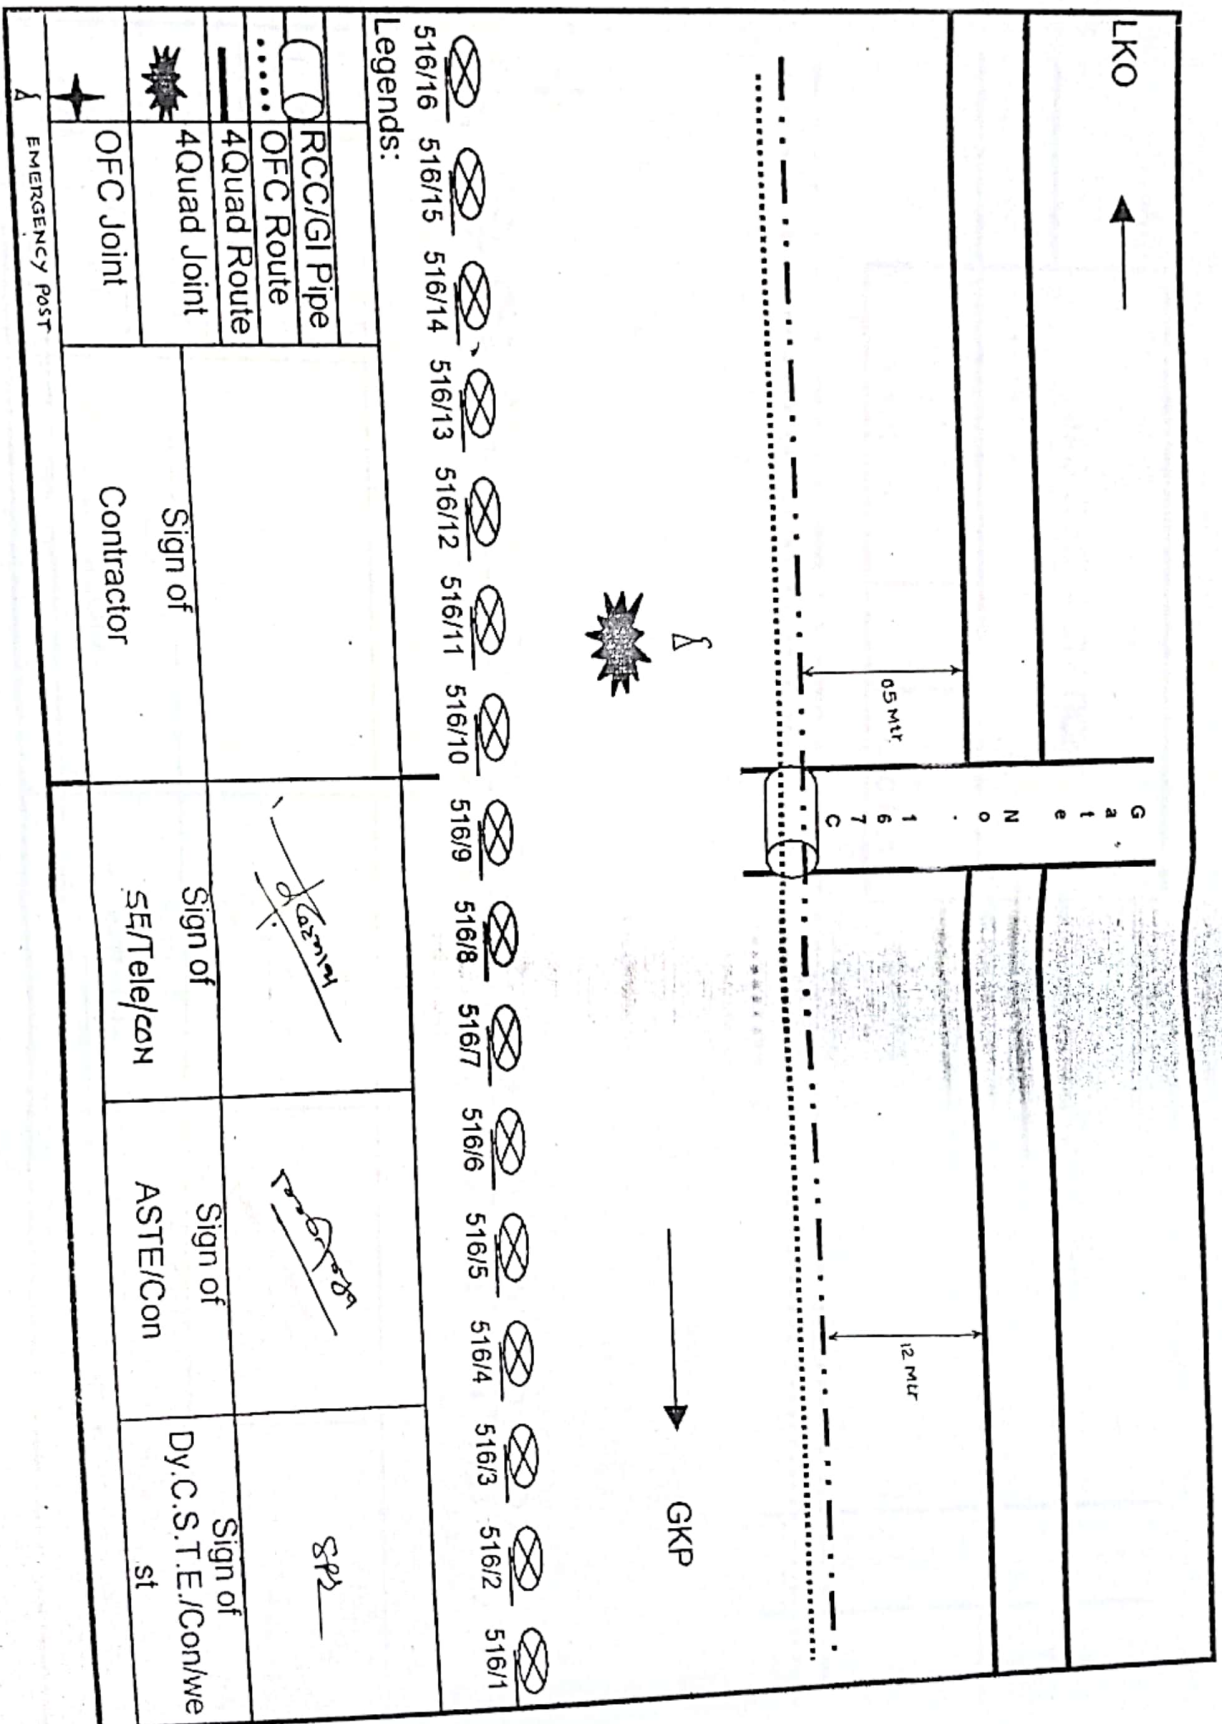


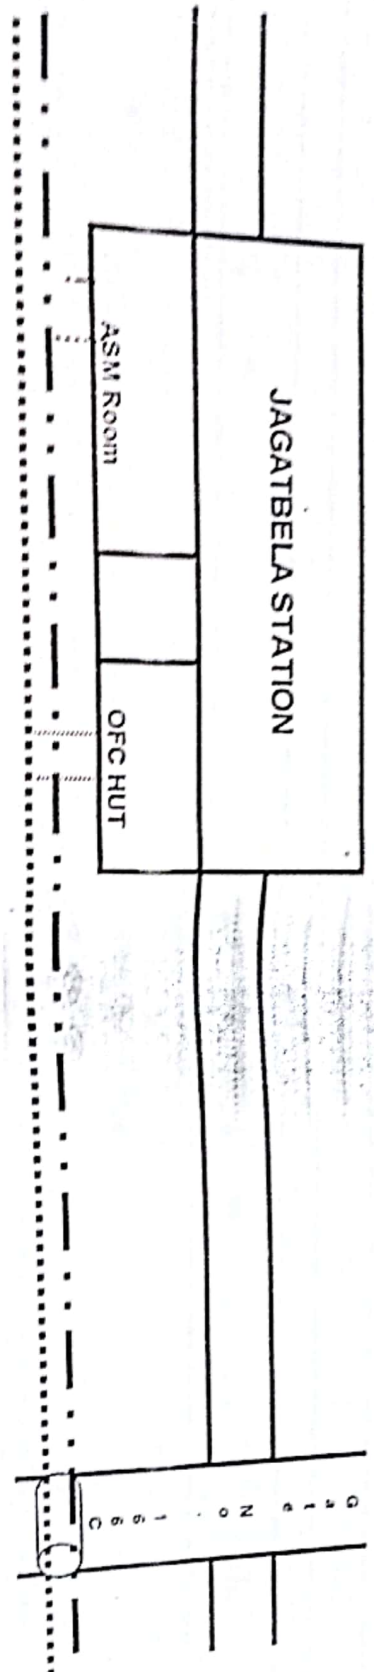


- ✦
- 515/16 515/15 515/14 515/13 515/12 515/11 515/10 515/9 515/8 515/7 515/6 515/5 515/4 515/3 515/2 515/1

Legends:

|  |                    |                     |                  |                              |
|--|--------------------|---------------------|------------------|------------------------------|
|  | RCC/GI Pipe        |                     |                  |                              |
|  | OFC Route          |                     |                  |                              |
|  | 4 Quad Route       |                     |                  |                              |
|  | 4 Quad Joint       |                     |                  |                              |
|  | OFC Joint          |                     |                  |                              |
|  | Emergency Post     |                     |                  |                              |
|  | Sign of Contractor | Sign of SE/Tele/Con | Sign of ASTE/Con | Sign of Dy.C.S.T.E./Conve st |

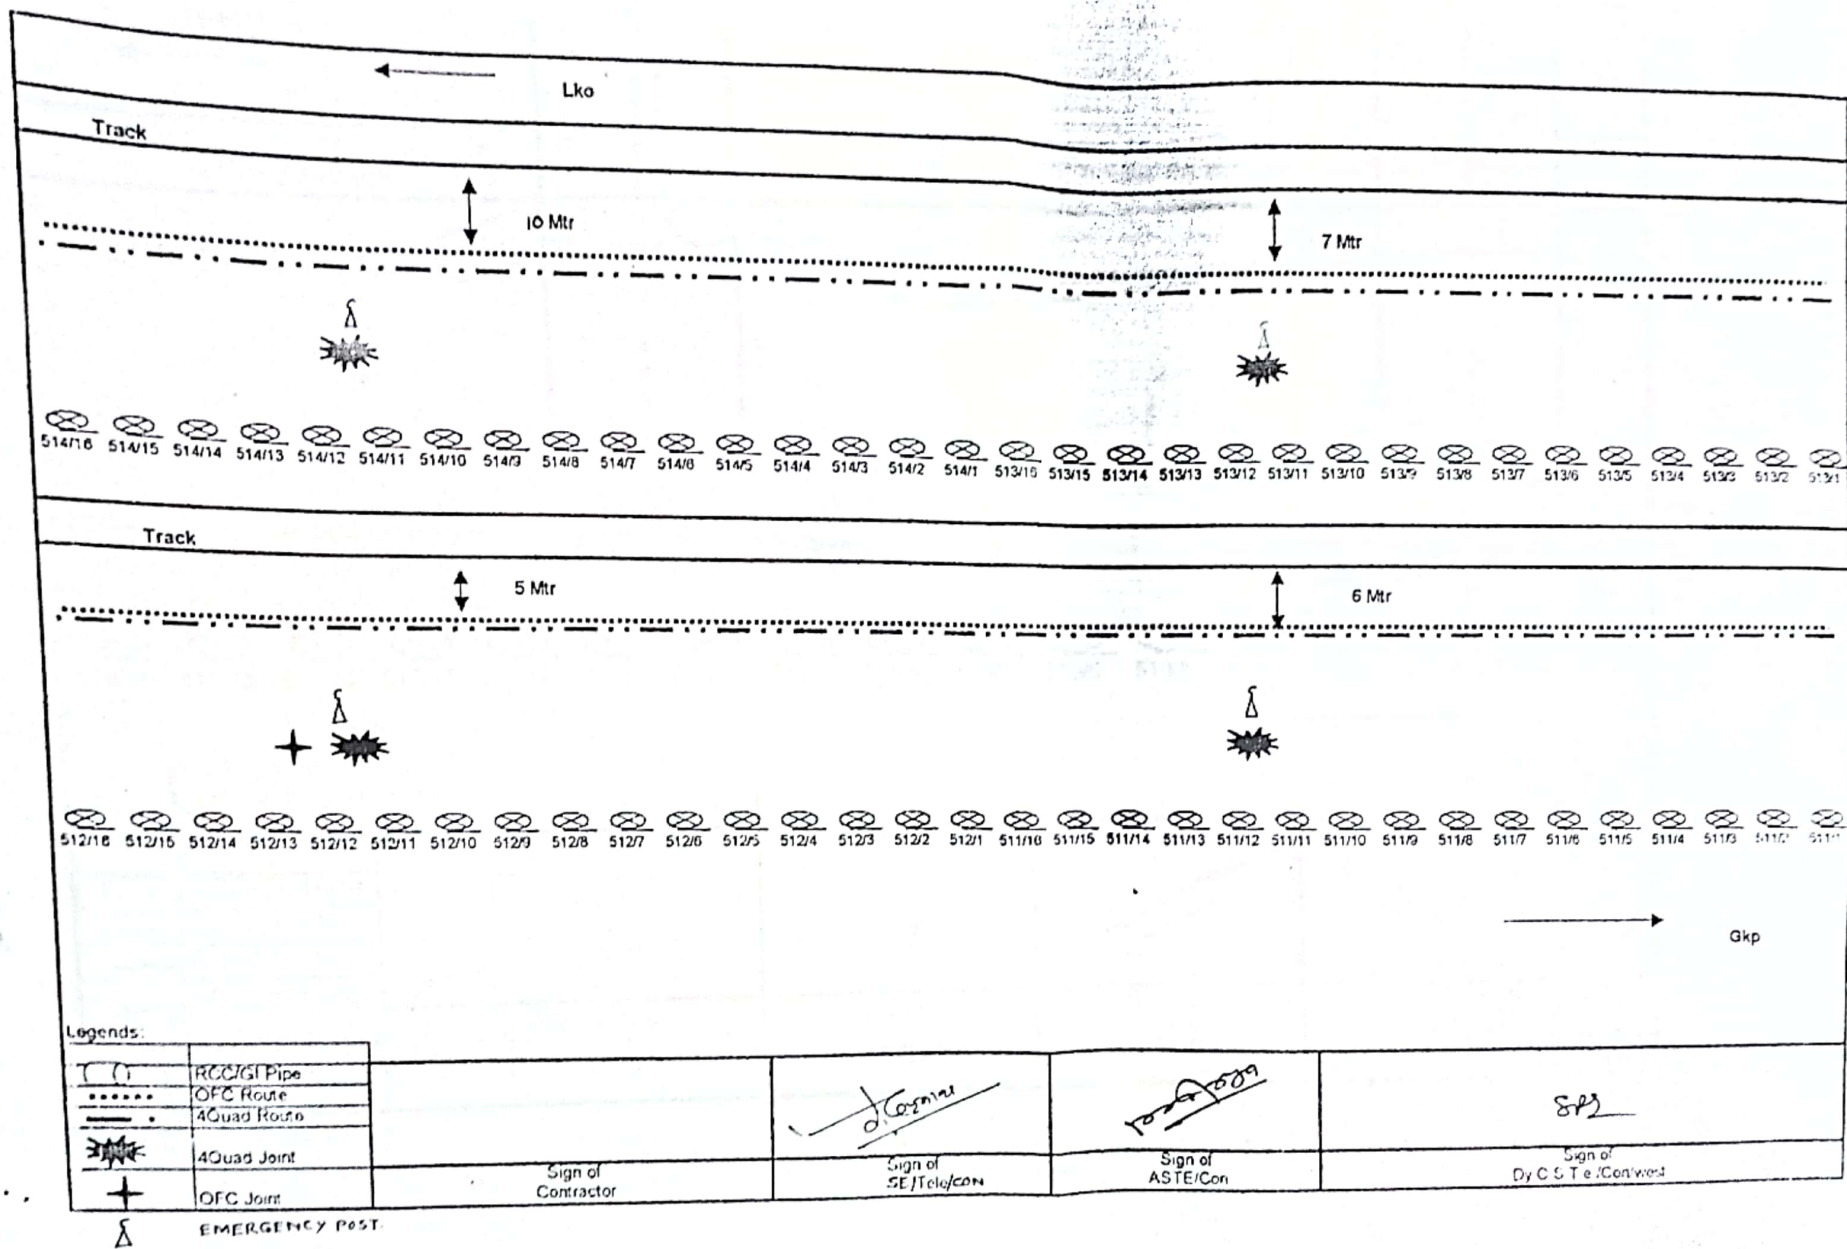

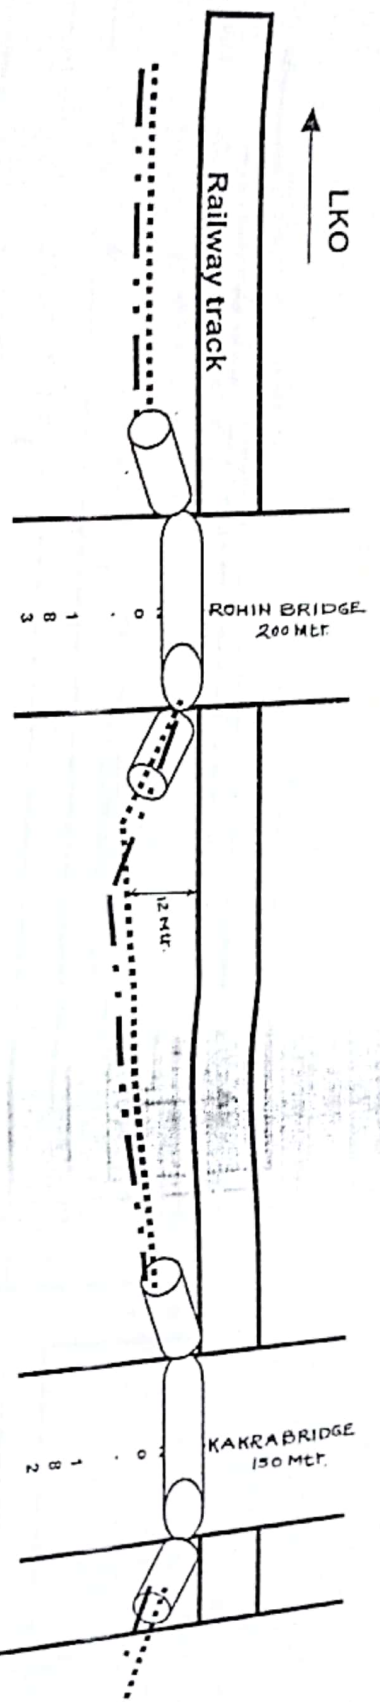


510/16 510/15 510/14 510/13 510/12 510/11 510/10 510/9 510/8 510/7 510/6 510/5 510/4 510/3 510/2 510/1 509/16



Legends:

|  |             |                    |                        |                             |
|--|-------------|--------------------|------------------------|-----------------------------|
|  | RCC/GI Pipe |                    |                        |                             |
|  | OFC Route   |                    |                        |                             |
|  | 4Quad Route |                    |                        |                             |
|  | 4Quad Joint |                    |                        |                             |
|  | OFC Joint   |                    |                        |                             |
|  |             | Sign of Contractor | Sign of S.E./Tele/con. | Sign of ASTE/Con            |
|  |             |                    |                        |                             |
|  |             |                    |                        | Sign of DY.C.S.T.E./CONWEST |
|  |             |                    |                        |                             |

EMERGENCY POST

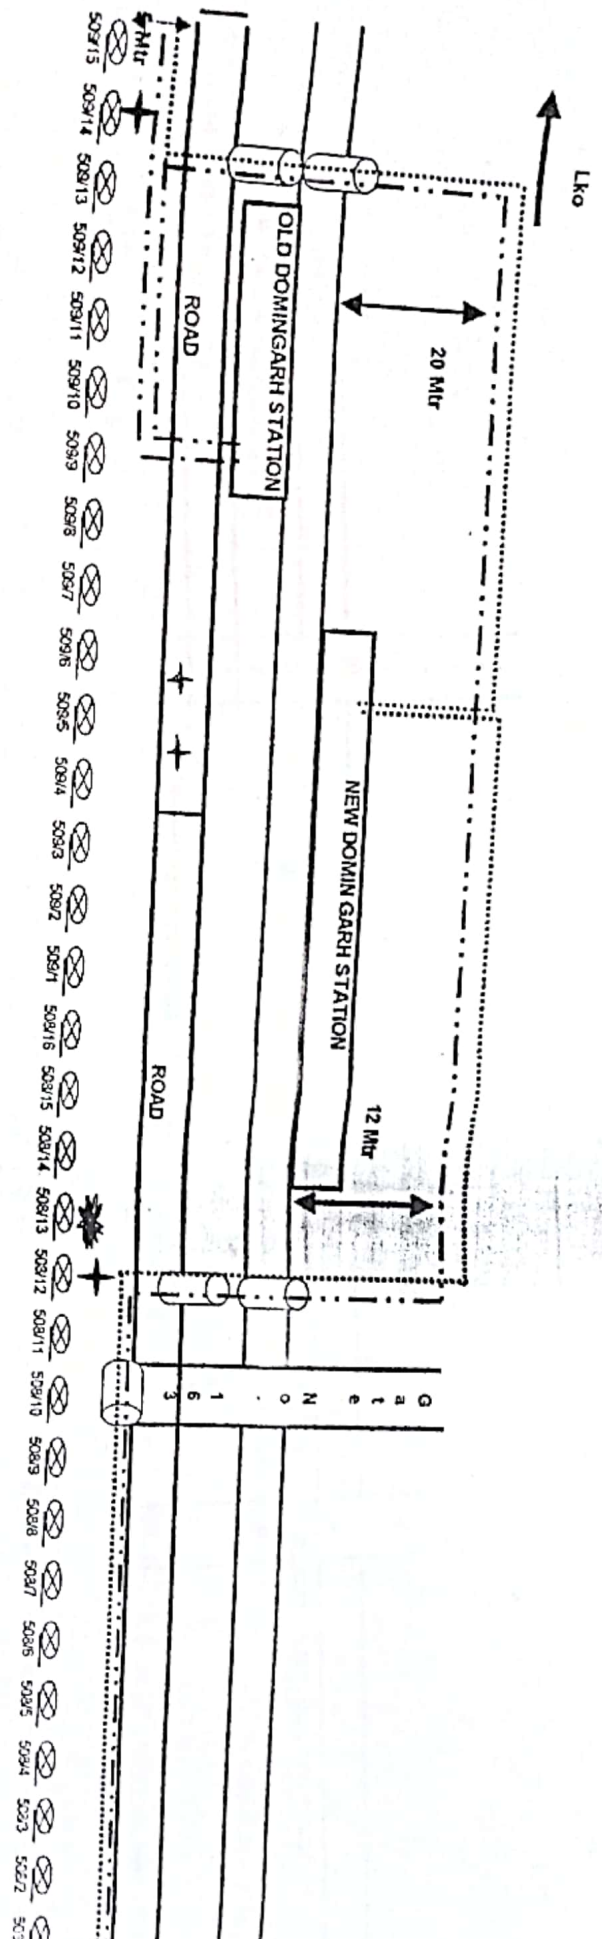

# LEGENDS

|       |            |                    |                  |                |                  |
|-------|------------|--------------------|------------------|----------------|------------------|
| +     | ROCKY PIPE | Sign of CONTRACTOR | Sign of SITE/CON | Sign of AS/CON | Sign of DIST/CON |
| ..... | OFC ROUTE  |                    |                  |                |                  |
| —     | 4200 ROUTE |                    |                  |                |                  |
| ✱     | 4200 JOINT |                    |                  |                |                  |
| +     | OFC ROUTE  |                    |                  |                |                  |

EMERGENCY POST



