

Lucknow Circular

OFC Route
for

Lucknow Circular

Prepared By:

SUPREME TELECOMMUNICATIONS LTD.




Sub Section

Lucknow Jn. to Ashibagh

ASH — ML

1

TO AISHBAGH

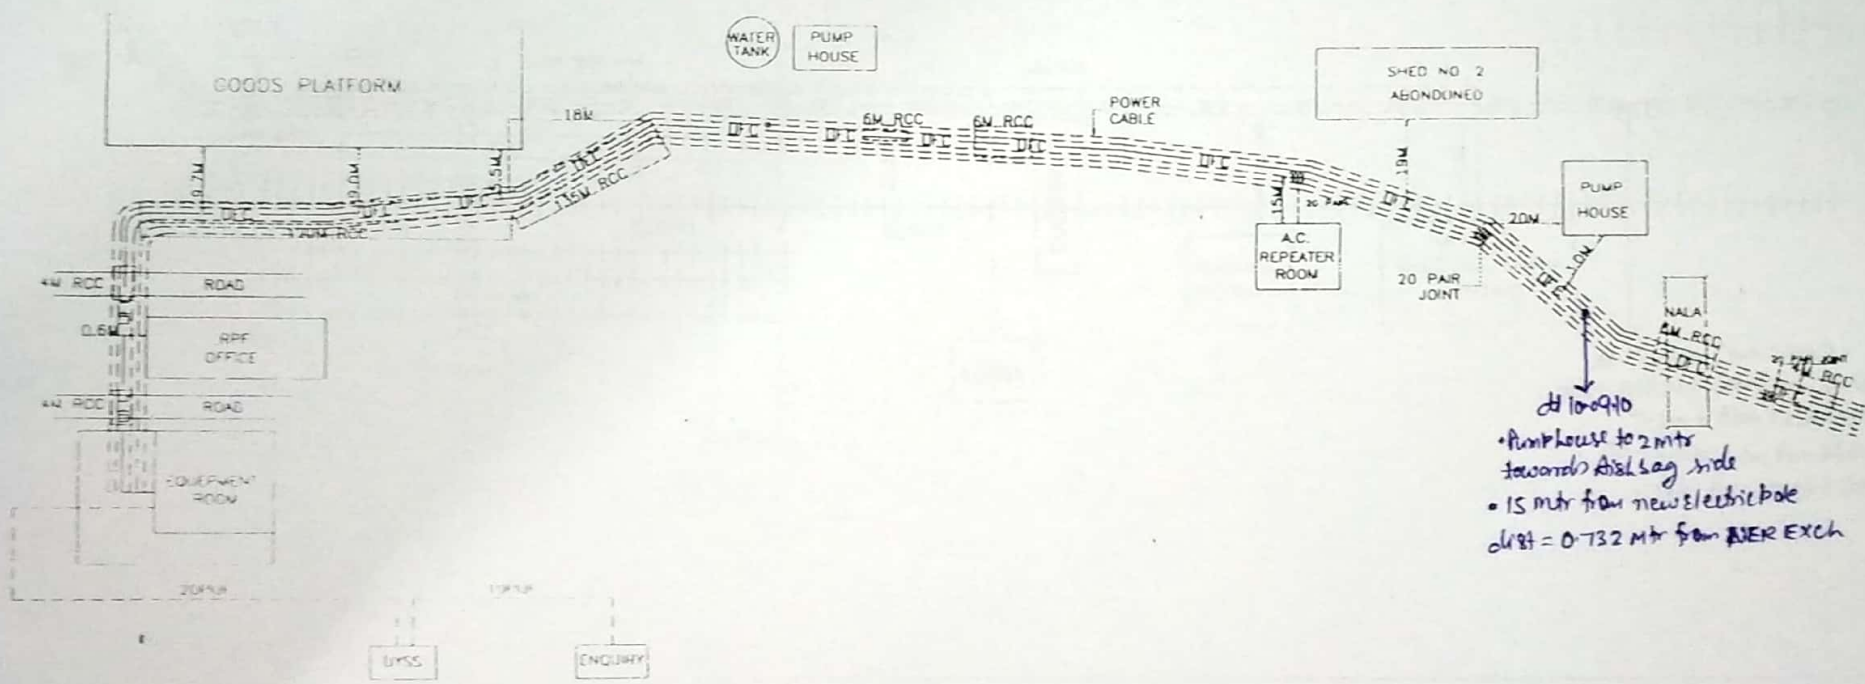

di 100910
 • Pump house to 2 mtr towards Aishbagh side
 • 15 mtr from new electric pole
 dist = 0.732 Mtr from RER EXCH

LEGEND



A/E/ELL/HE/LKD
[Signature]




LUCKNOW JN. TO AISHBAGH

DRAWING TITLE : O F CABLE, 4 QUAD & PIJF CABLE (LUCKNOW CIRCULAR)
 DRAWING NO. : DWG/2006/012/001
 CLIENT : RE

PROJECT CODE : PRJ/2006								SHEET SIZE : A4	
DRAWN BY	CHKD BY	APPVD BY	DATE	SCALE	PROJECTION	SHEET	REV		
Asst. Engr.	M.K. Jha	Major	20.11.02	NTS	2D	01	02	03	04

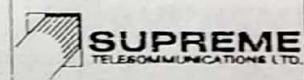

3

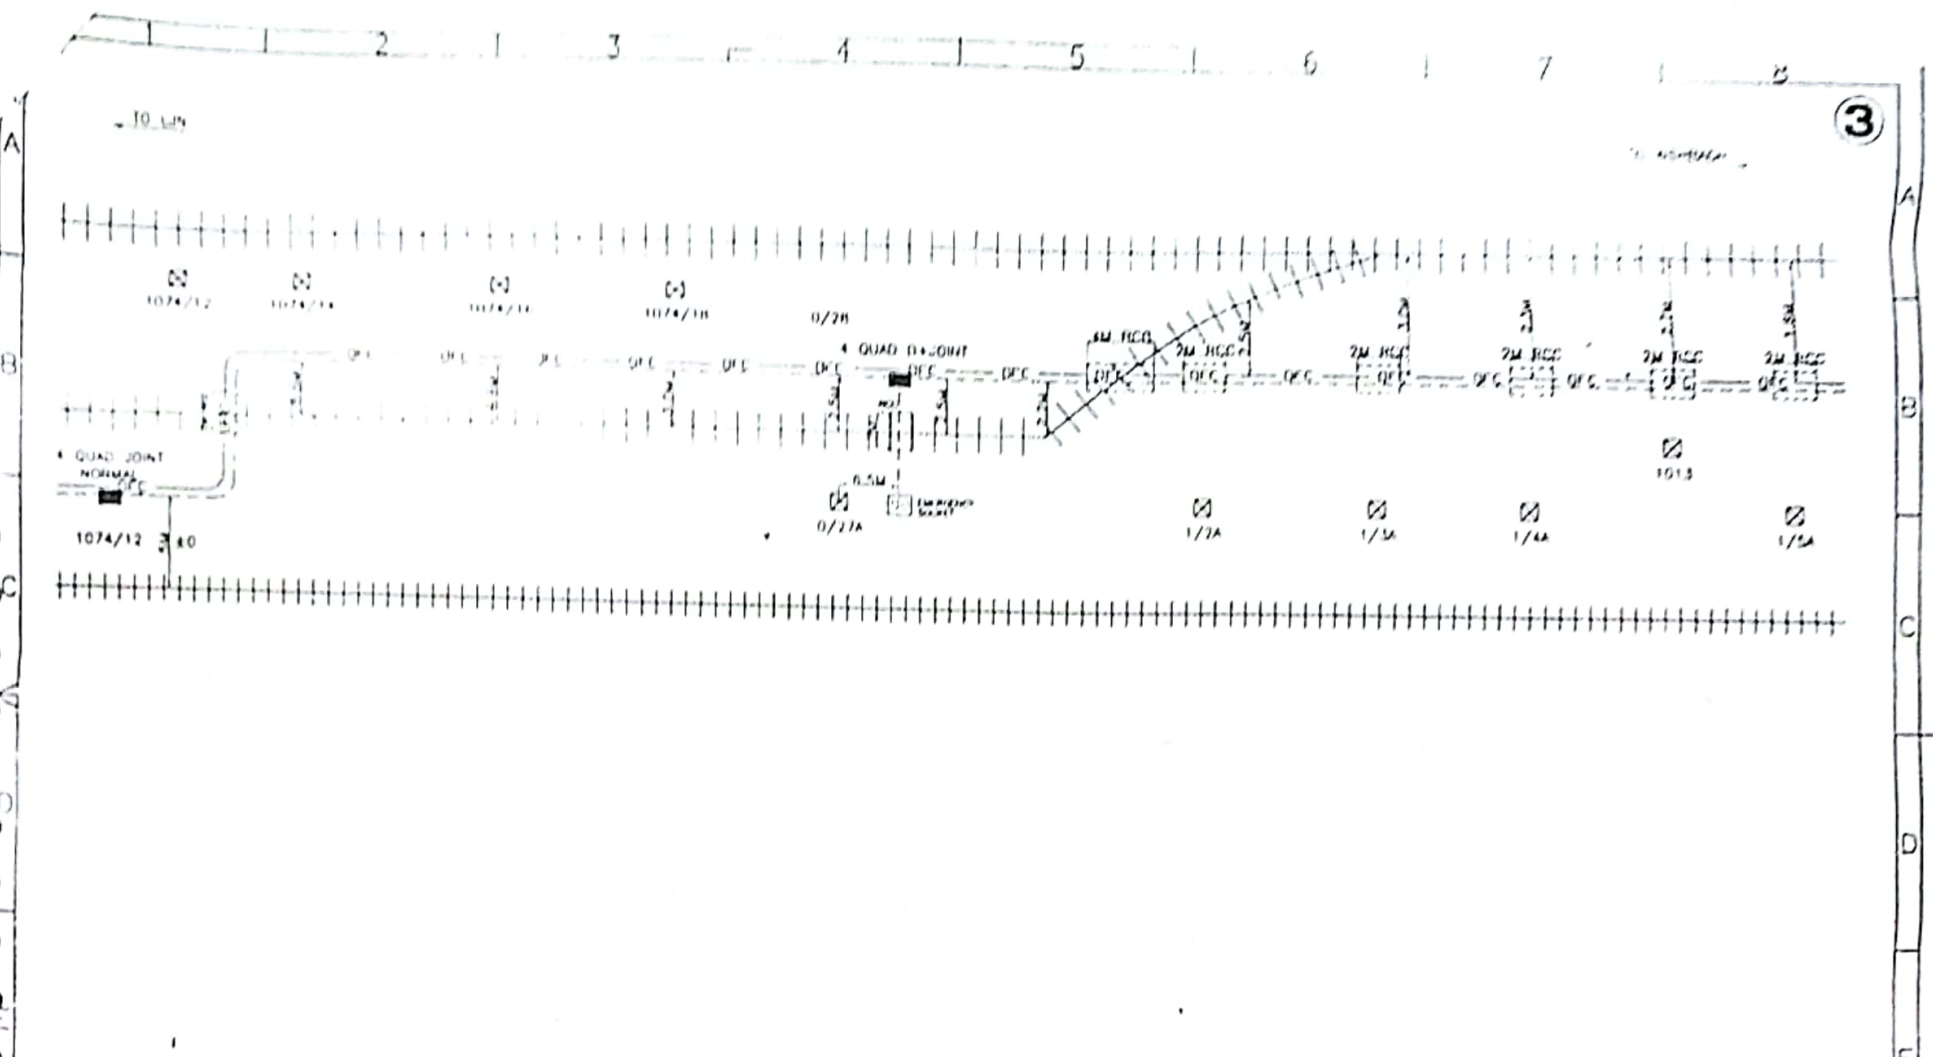

LEGENDS:

- BROAD GAUGE (B.G.)
- METER GAUGE (M.G.)
- CHE MAST
- CABLE JOINT
- CULVERT
- BRIDGE
- ROAD YARD

11/11/2006/01/003

[Signature]

STL REPRESENTATIVE



LUCKNOW CIRCULAR

DRAWING TITLE : O F CABLE, 4 QUAD & PIJF CABLE (LUCKNOW CIRCULAR)									
DRAWING NO. : DWG/2006/012/003									
CLIENT : RE									
PROJECT CODE : PRJ/2006									
								SHEET SIZE : A4	
DRAWN BY		CHKD BY		APPVD BY		DATE		SCALE	PROJECTION
Ashok Chauhan		M.K. Jha		Malay Pancholi		20.11.02		MTS	2D
								SHEET	REV.
								01 OF 01	00




FILE NAME : P:\C\LUCKNOW CIRCULAR\LUCKNOW CIRCULAR.DWG

4

TO AISHBACH

TO LUN

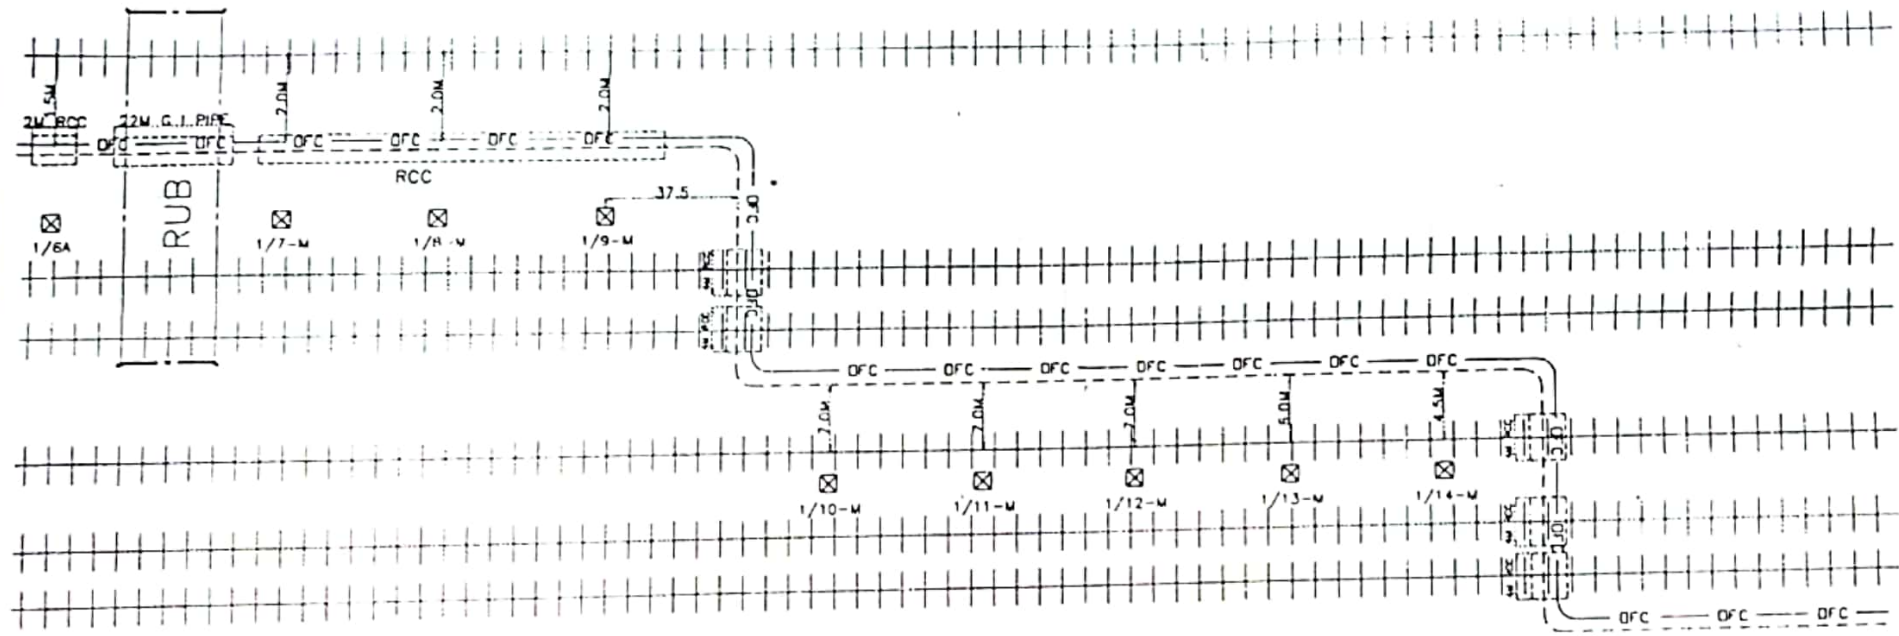

- LEGENDS:**
- BROAD GAUGE (R.C.)
 - METER GAUGE (M.G.)
 - ONE MAST
 - CABLE JOINT
 - CULVERT
 - BRIDGE
 - ROAD XING

IF/TELE/RE/LKO

STL REPRESENTATIVE

LUCKNOW CIRCULAR

DRAWING TITLE : O F CABLE, 4 QUAD & PIJF CABLE (LUCKNOW CIRCULAR)

DRAWING NO. : DWG/2006/012/004

CLIENT : RE


PROJECT CODE : PRJ/2006


SHEET SIZE A4

DRAWN BY	CHECK BY	APPVD BY	DATE	SCALE	PROJECTION	SHEET	REV
ASHOK	M.K.	MAJID	2011 02	NTS	2D	01 OF 01	00

SUPREME
TELECOMMUNICATIONS LTD.

FILE NAME - \\C:\LUCKNOW CIRCULAR\LKO CIRCULAR.DWG.

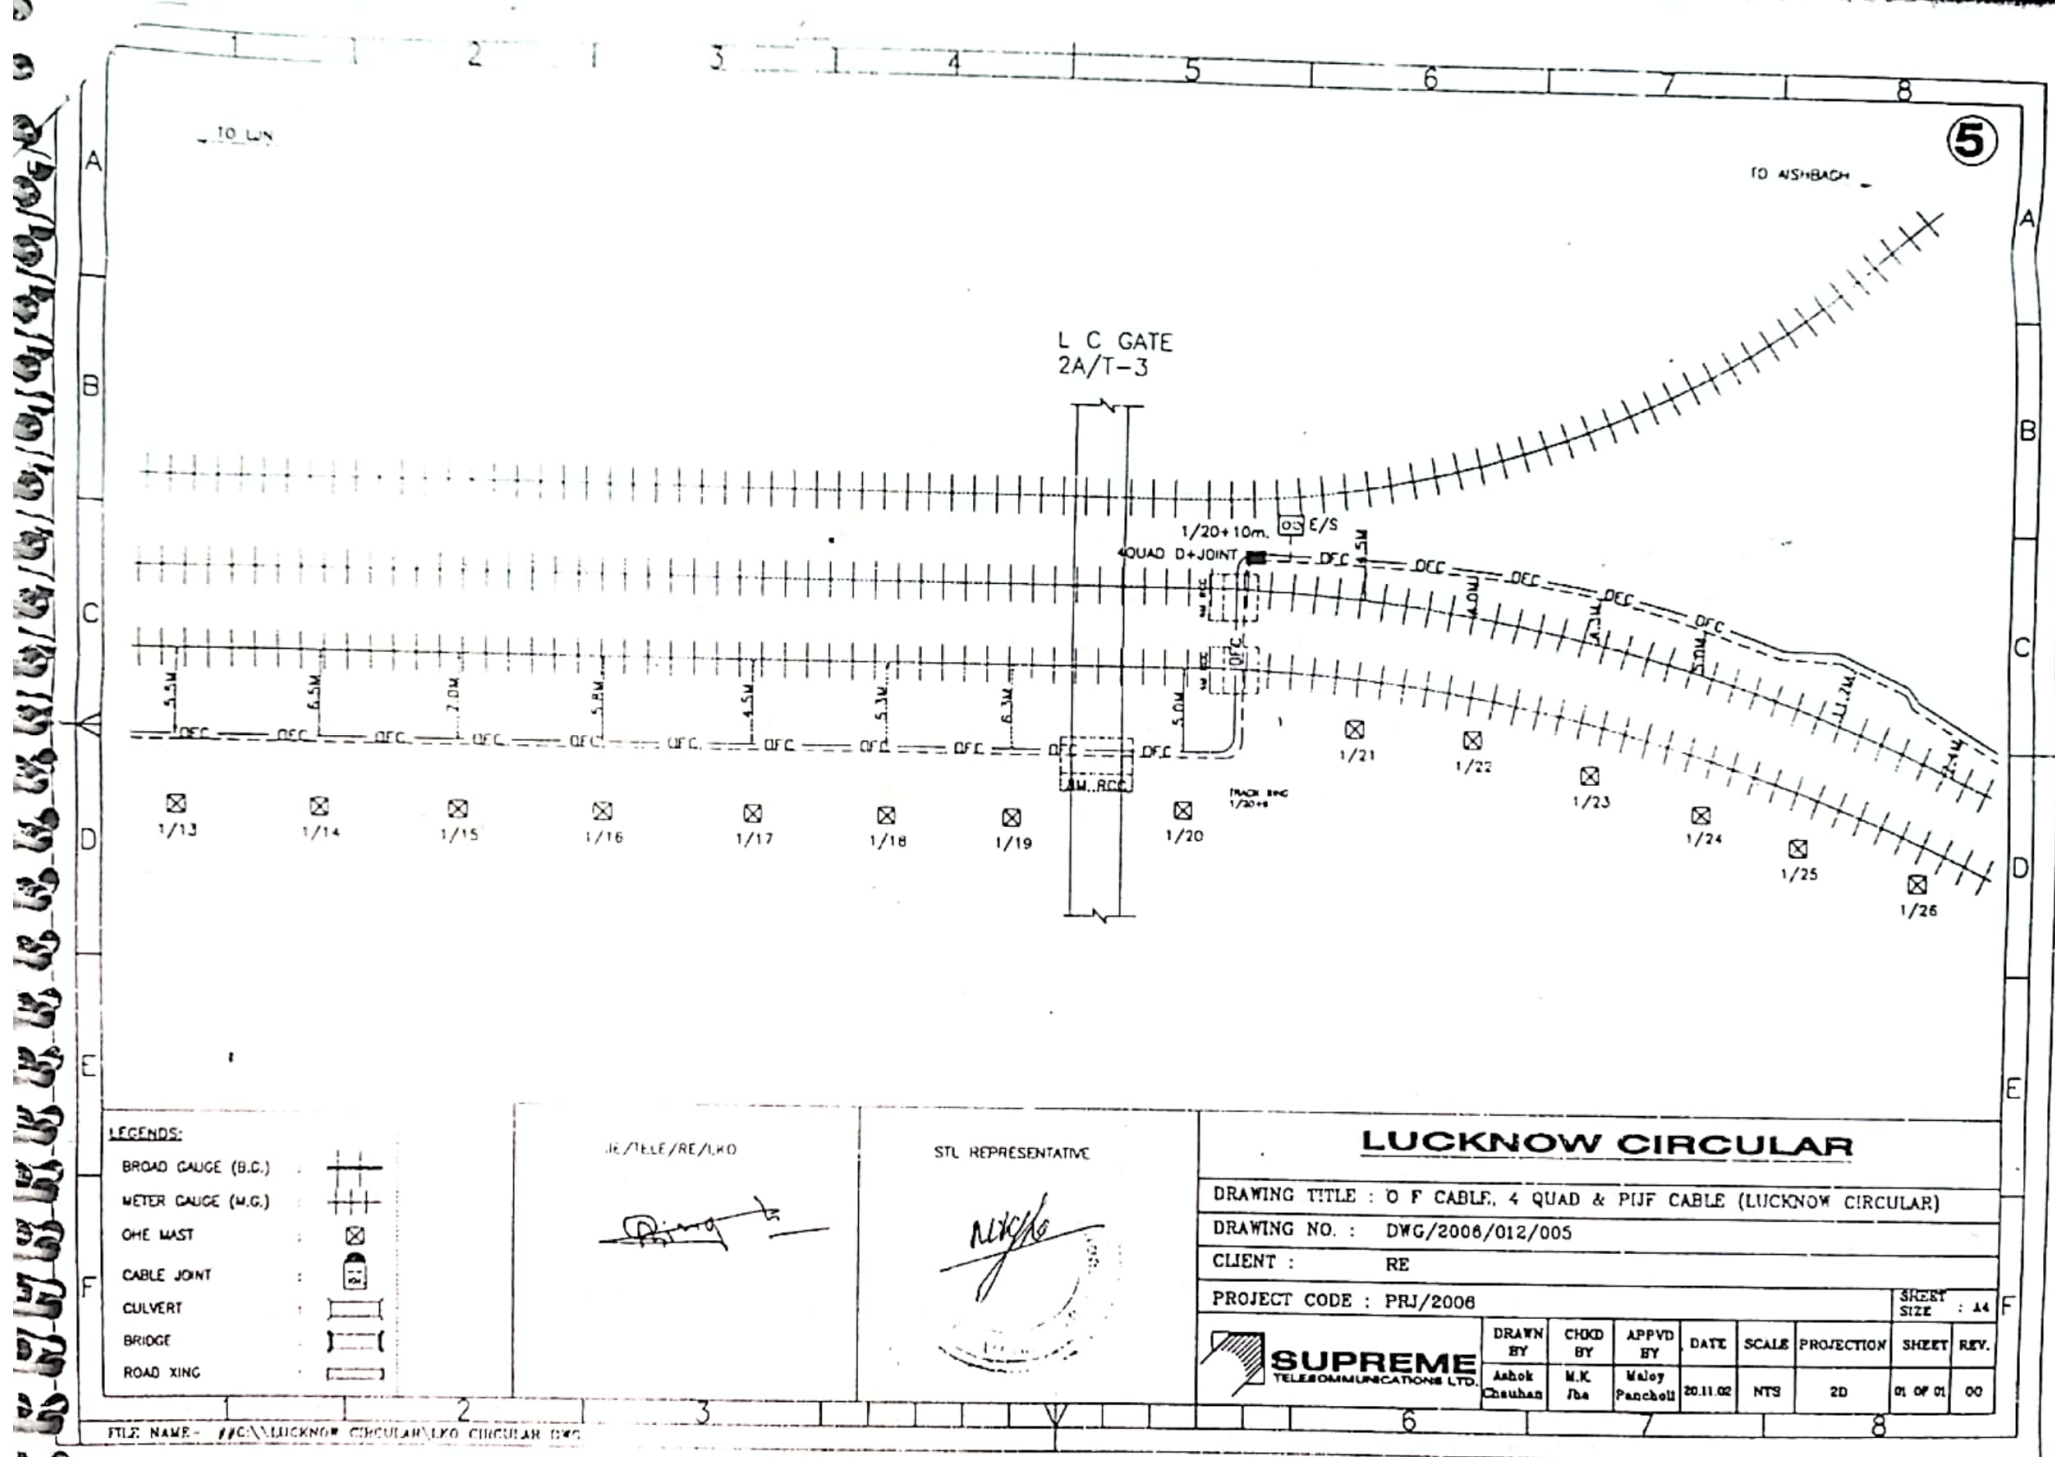

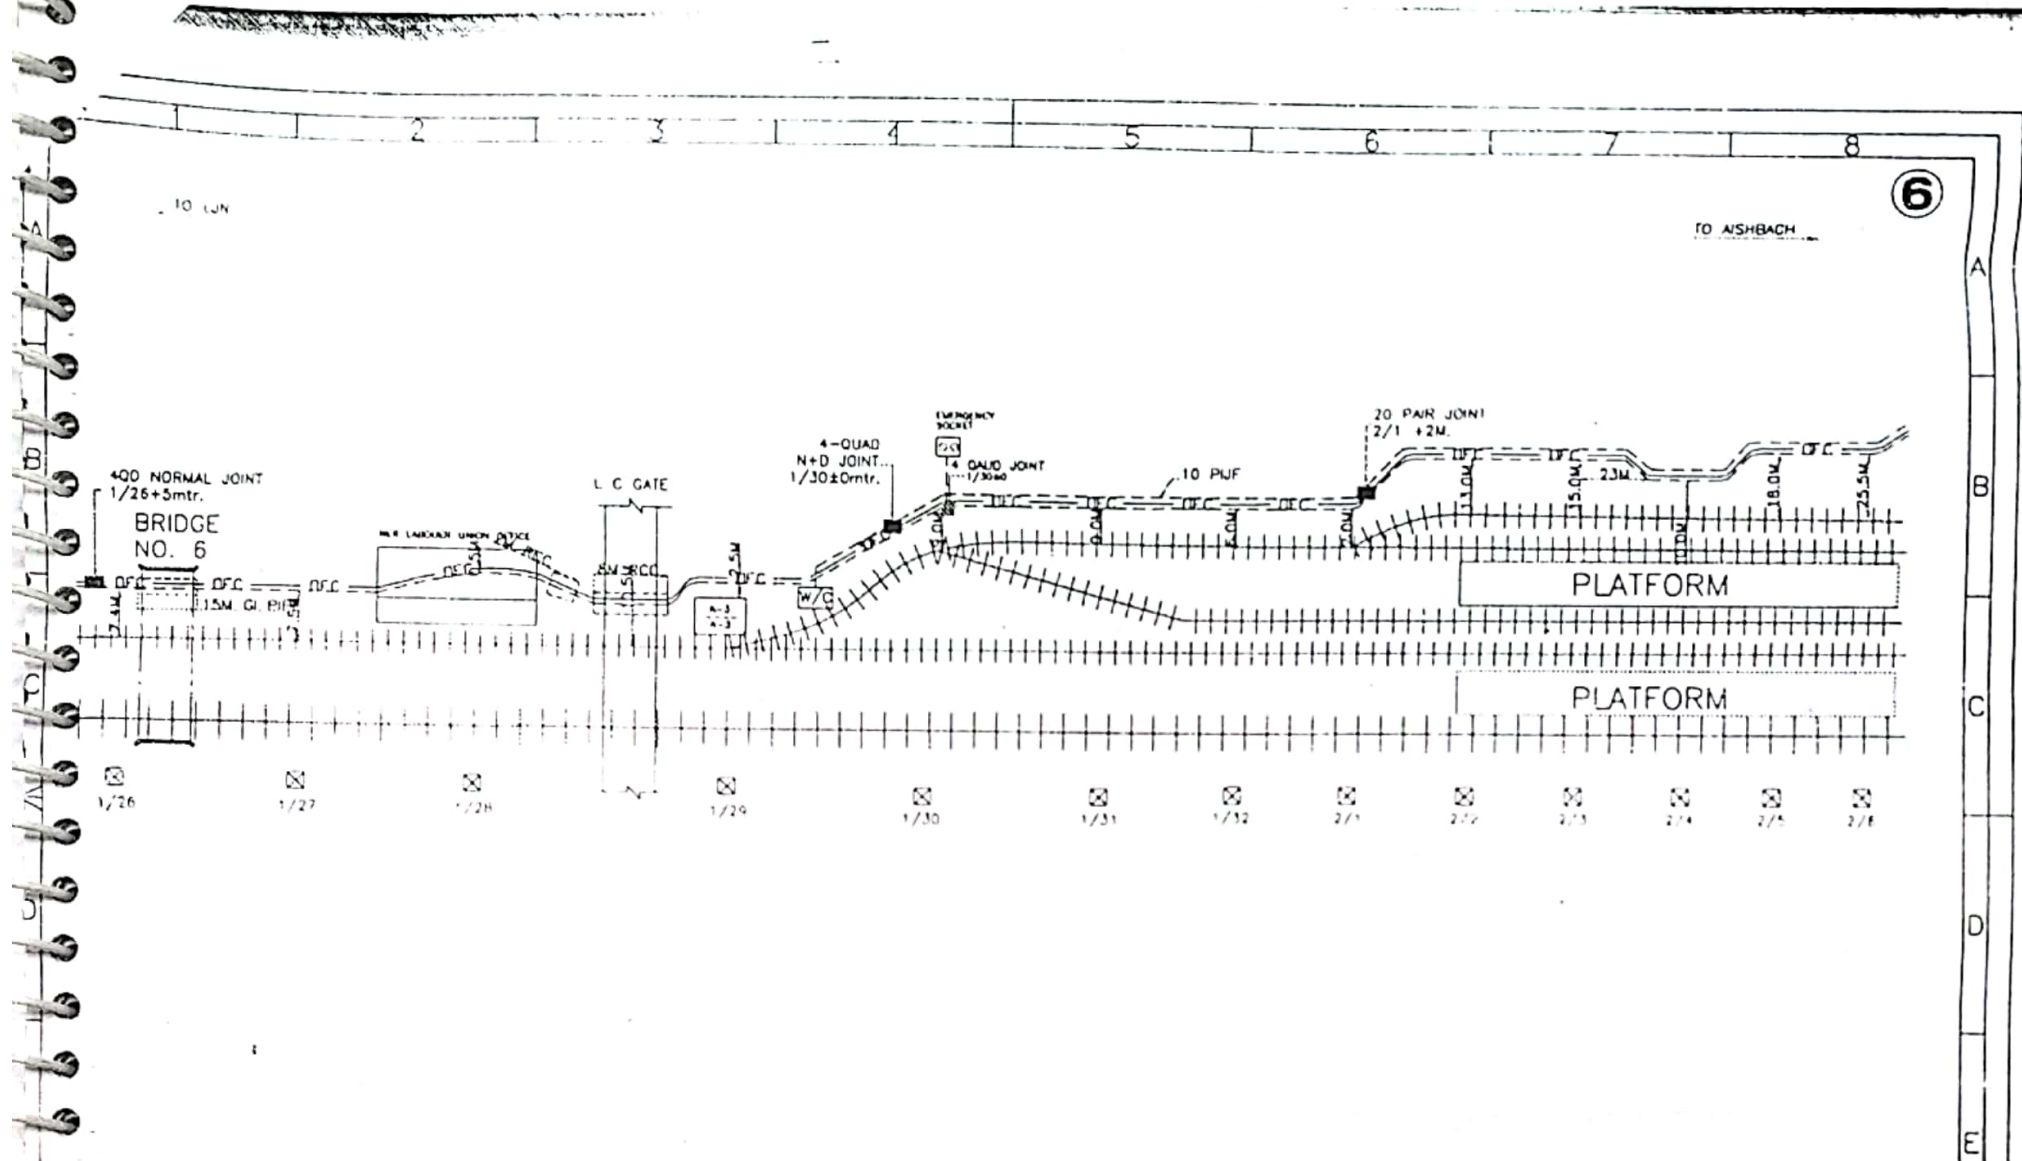

LEGENDS.

- ROAD GAUGE (B.G.)
- METER GAUGE (M.G.)
- WIRE MAST
- CABLE JOINT
- CULVERT
- BRIDGE
- ROAD KING



11/26/1/27/1/28

Signature



LUCKNOW CIRCULAR

DRAWING TITLE : O F CABLE, 4 QUAD & PUJ CABLE (LUCKNOW CIRCULAR)

DRAWING NO. : DWG/2006/012/006

CLIENT : RE

PROJECT CODE : PRJ/2006

SHEET SIZE A4



SUPREME
TELECOMMUNICATIONS LTD.

DRAWN BY	CHECK BY	APPVD BY	DATE	SCALE	PROJECTION	SHEET	REV
Amish Chandra	M K Jha	Malay Pandey	2011.02	M7.5	211	01 OF 01	00

TO LUCKNOW CITY

7

TO LUN

APPROACH GOODS SHED

NEW CONSTRUCTION ROOM

M/W STATION
AISHBACH

S.M.OFFICE

LEGENDS:

BROAD GAUGE (B.G.)

METER GAUGE (M.G.)

ONE MAST

CABLE JOINT

CULVERT

BRIDGE

ROAD XING

JE/TELE/RE/LKO

STL REPRESENTATIVE

LUCKNOW CIRCULAR

DRAWING TITLE : O F CABLE, 4 QUAD & PIJF CABLE (LUCKNOW CIRCULAR)

DRAWING NO. : DWG/2006/012/007

CLIENT : RE

PROJECT CODE : PRJ/2006

SHEET
SIZE : A4




SUPREME
TELECOMMUNICATIONS LTD.

DRAWN BY	CHECK BY	APPVD BY	DATE	SCALE	PROJECTION	SHEET	REV.
Ashok Chauhan	M.K. Jha	Malay Pancholi	20.11.02	MTS	2D	01 OF 01	00

FILE NAME- \\PC\\LUCKNOW CIRCULAR LKO CIRCULAR LKO


Sub Section

Aishbagh to Lucknow City

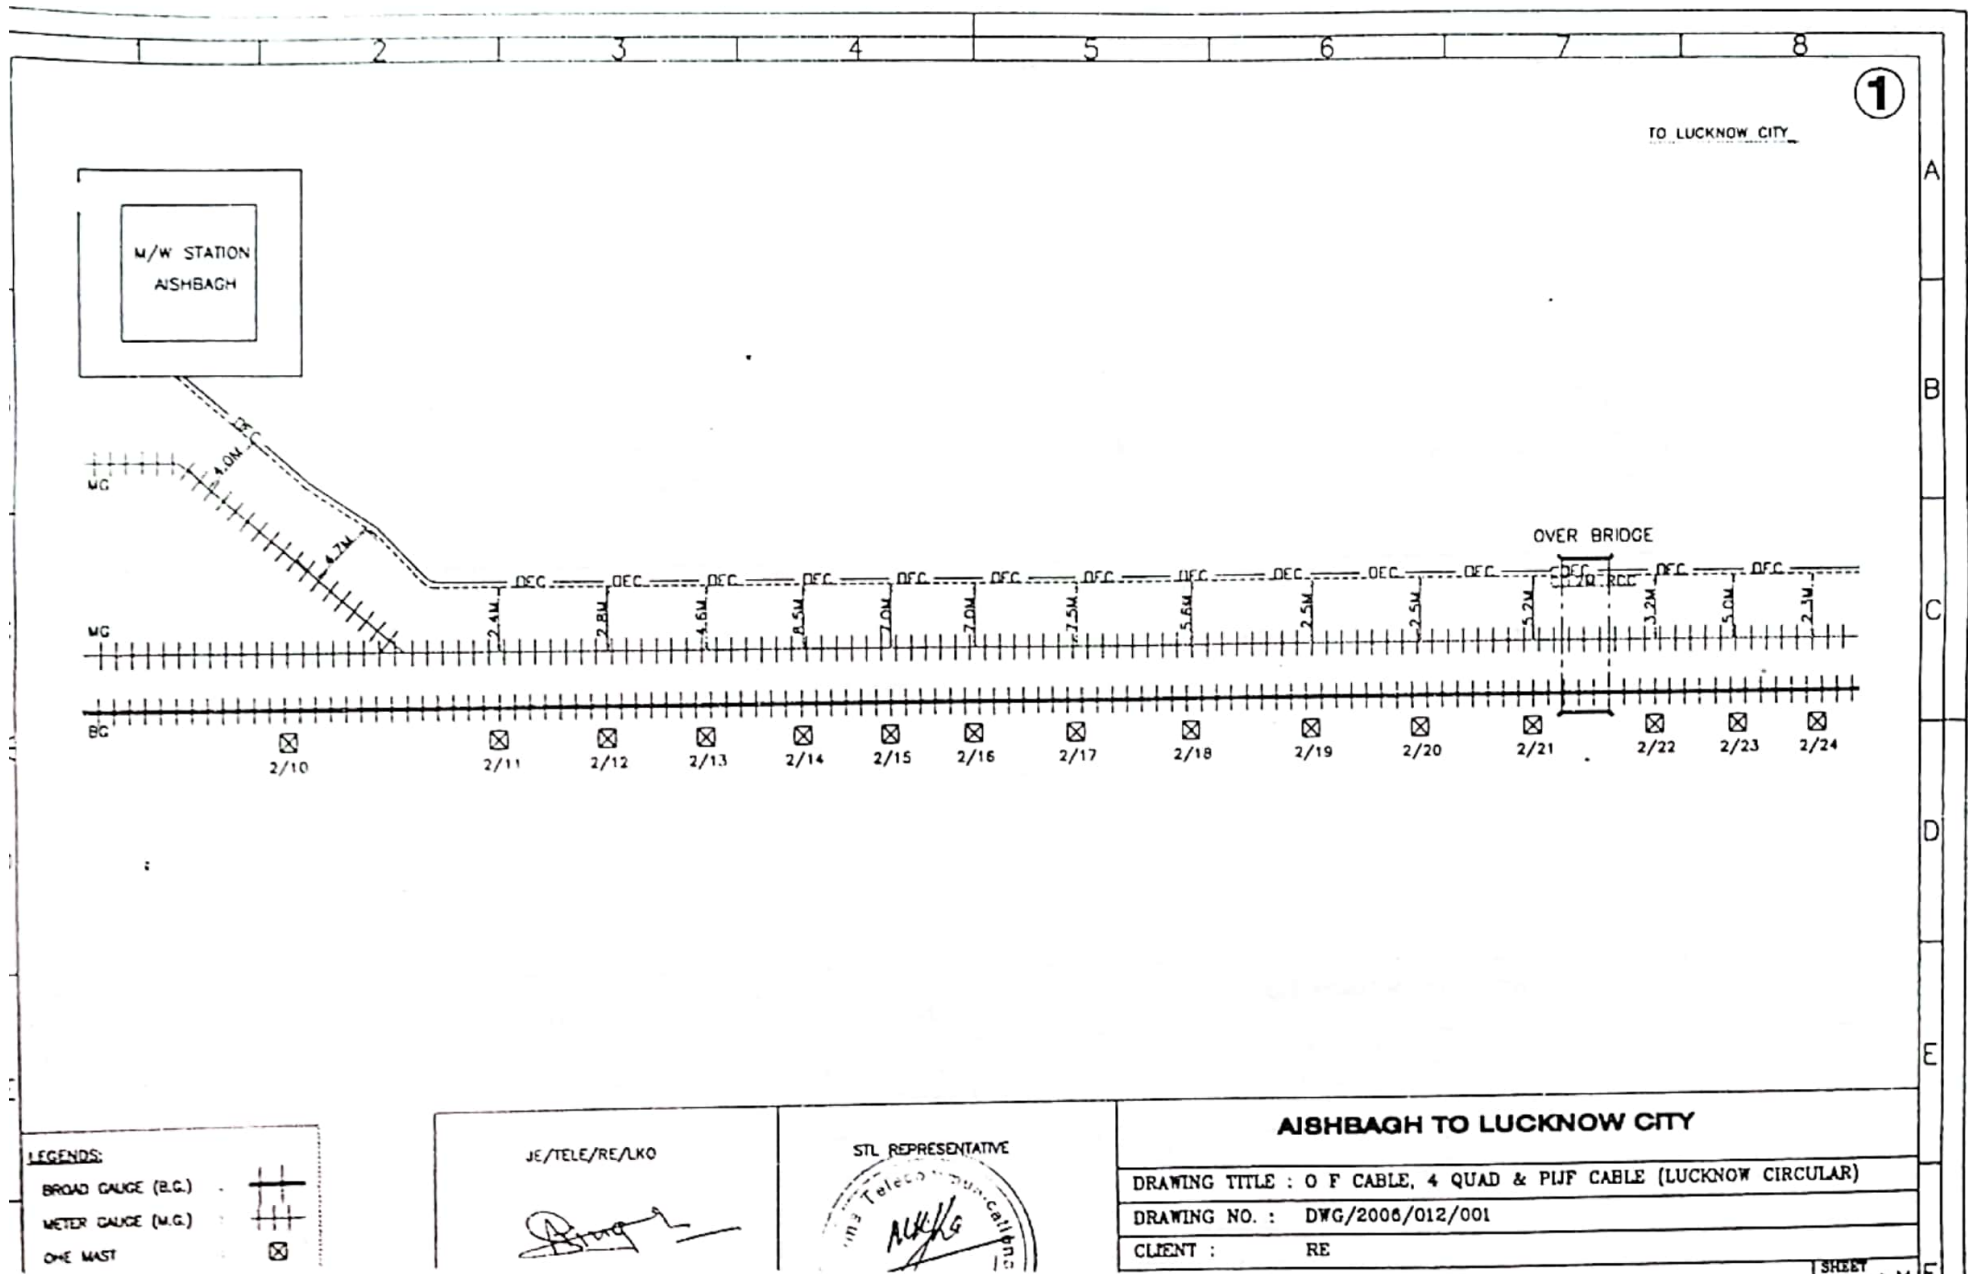

2

TO LUCKNOW CITY

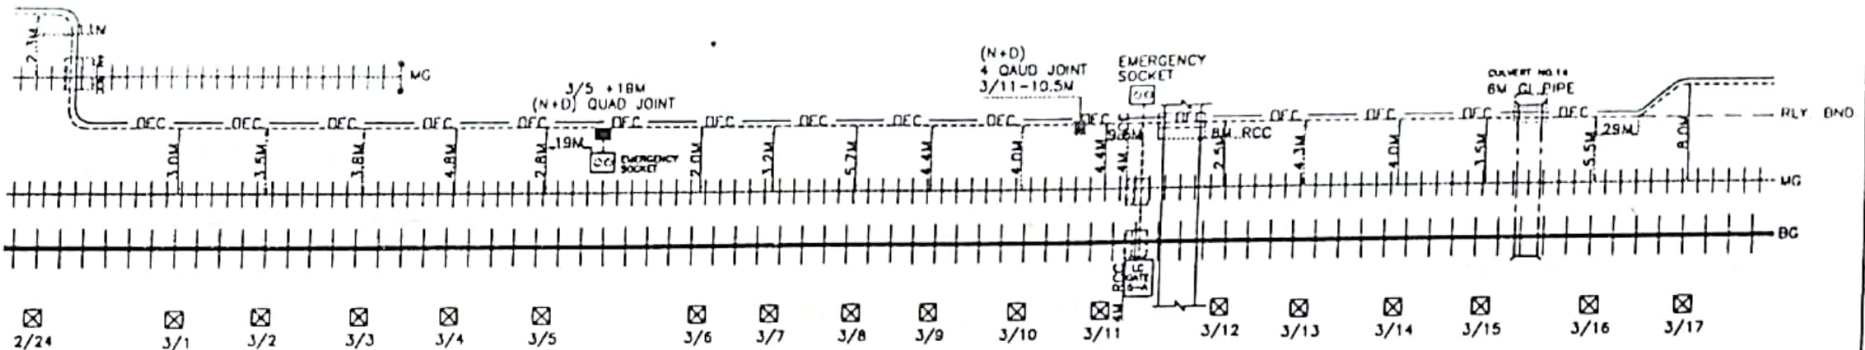

LEGENDS:

BROAD GAUGE (B.G.) :	
METER GAUGE (M.G.) :	
OHE MAST :	
CABLE JOINT :	
CULVERT :	
BRIDGE :	
ROAD CROSSING :	

JE/TELE/RE/LKO

[Signature]



AISHBAGH TO LUCKNOW CITY

DRAWING TITLE : O F CABLE, 4 QUAD & PIJF CABLE (LUCKNOW CIRCULAR)

DRAWING NO. : DWG/2006/012/002

CLIENT : RE

PROJECT CODE : PRJ/2006


SHEET SIZE : A4

DRAWN BY	CHECK BY	APPVD BY	DATE	SCALE	PROJECTION	SHEET	REV.
Anshok Chaudhary	M.K. Jha	Malay Pancholi	20.11.02	NTS	2D	01 OF 01	00



4

TO LUCKNOW CITY

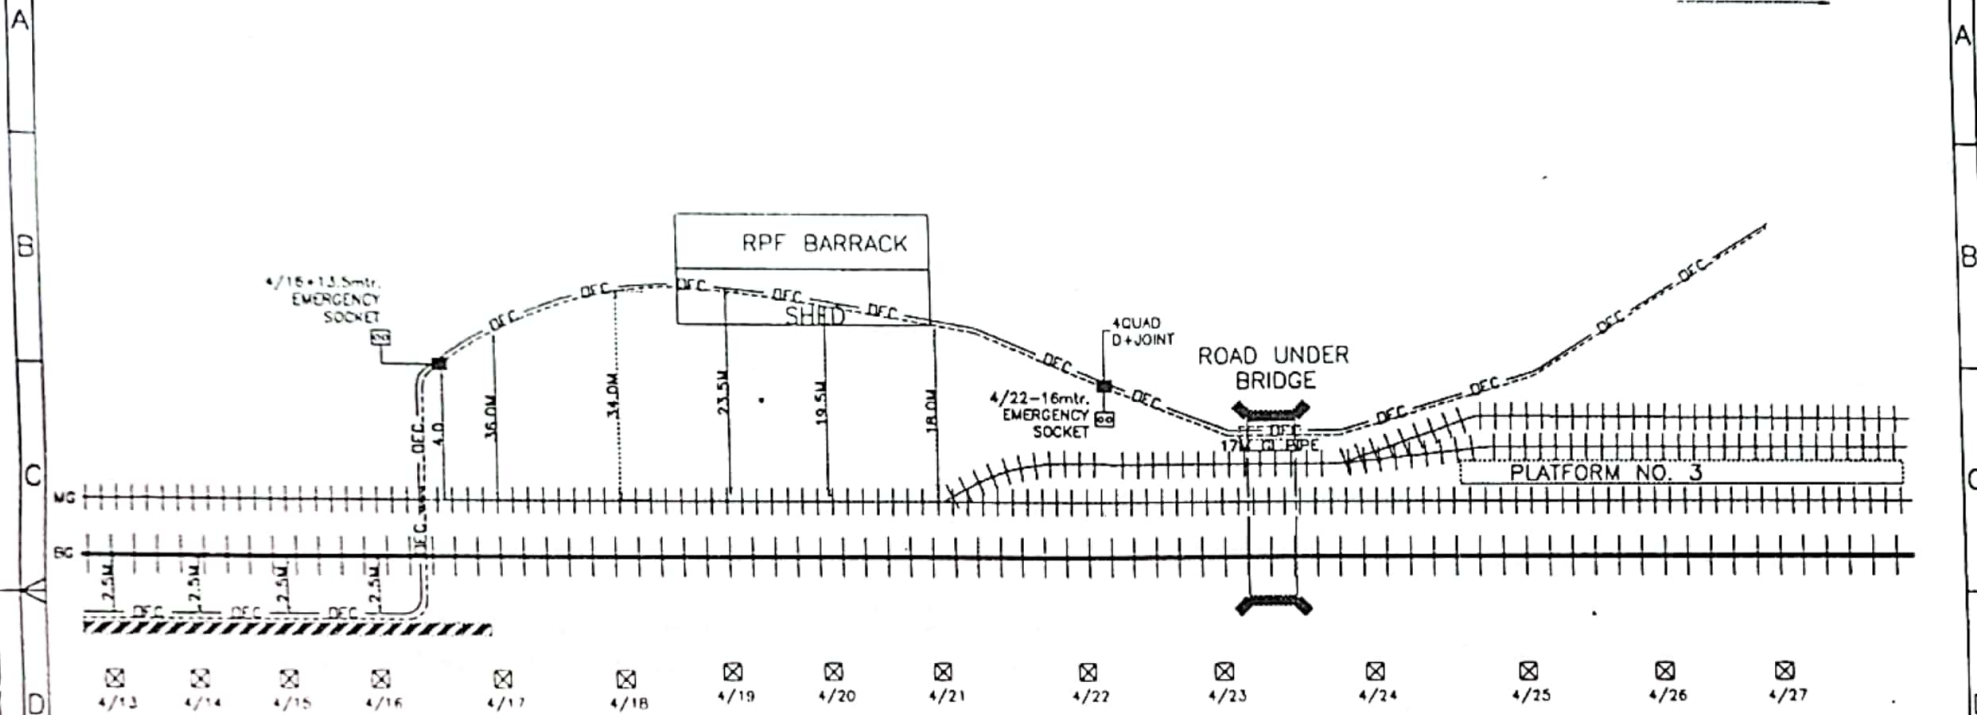

LEGENDS:

BROAD GAUGE (B.G.)

METER GAUGE (M.G.)

ONE WAST

CABLE JOINT

CULVERT

BRIDGE

ROAD XING

JE/TELE/RE/LKO

STL REPRESENTATIVE

AISHBAGH TO LUCKNOW CITY

DRAWING TITLE : O F CABLE, 4 QUAD & PIJF CABLE (LUCKNOW CIRCULAR)

DRAWING NO. : DWG/2008/012/004

CLIENT : RE

PROJECT CODE : PRJ/2008

SHEET
SIZE : A4

DRAWN BY	CHKD BY	APPVD BY	DATE	SCALE	PROJECTION	SHEET	REV.
Anshok Chaudhary	M.K. Jha	Malay Pancholi	20.11.02	NTS	2D	01 OF 01	00

SUPREME
TELECOMMUNICATIONS LTD.

FILE NAME - AISHBAGH TO LUCKNOW CIRCULAR.DWG

Sub Section

Lucknow City to Daliganj

1

TO LUCKNOW CITY

TO DAL

4 QUAD JOINT NORMAL
4/28+5.5M

M/W ROOM

PLATFORM NO.1

PLATFORM NO.2

4/27

4/28

5/1

5/2

5/3

5/4

5/5

5/6

5/7

5/8

5/9

5/10

5/11

5/12

ASW OFFICE

24M Ø PIPE

LEGENDS:

- BROAD GAUGE (B.G.) :
- METER GAUGE (M.G.) :
- ONE MAST :
- CABLE JOINT :
- CULVERT :
- BRIDGE :
- ROAD KING :

JE/TELE/RE/LKO

STL REPRESENTATIVE

LUCKNOW CITY TO DALIGANJ

DRAWING TITLE : O F CABLE, 4 QUAD & PIJF CABLE (LUCKNOW CIRCULAR)

DRAWING NO. : DWG/2006/012/001

CLIENT : RE

PROJECT CODE : PRJ/2006

SHEET SIZE - A4

DRAWN BY	CHKD BY	APPVD BY	DATE	SCALE	PROJECTION	SHEET	REV.
Ashok Chauhan	M.K. Jha	Malay Pancholi	20.11.02	NTS	2D	01 OF 01	00



SUPREME
TELECOMMUNICATIONS LTD.

FILE NAME - H:\LUCKNOW CIRCULAR\LKO CIRCULAR.DWG



BROAD GAUGE (B.G.)

METER GAUGE (M.G.)

ONE LAST

CABLE JOINT

CULVERT

BRIDGE

ROAD XING

..E/TEL/RE/1.KO

STL REPRESENTATIVE

**LUCKNOW CITY TO DALIGANJ**

DRAWING TITLE : O F CABLE, 4 QUAD & PIJF CABLE (LUCKNOW CIRCULAR)

DRAWING NO. : DWG/2006/012/002

CLIENT :	RE :
----------	------

PROJECT CODE : PRJ/2008

SHEET SIZE	A4
---------------	----



DRAWN

CHUKI

APPROVED

DATE

SCALE

PROJECT

TON	SHD
-----	-----

SET REV.

BY _____

BY	
----	--

	BY
--	----





4

TO DAL

TO LUCKNOW CITY

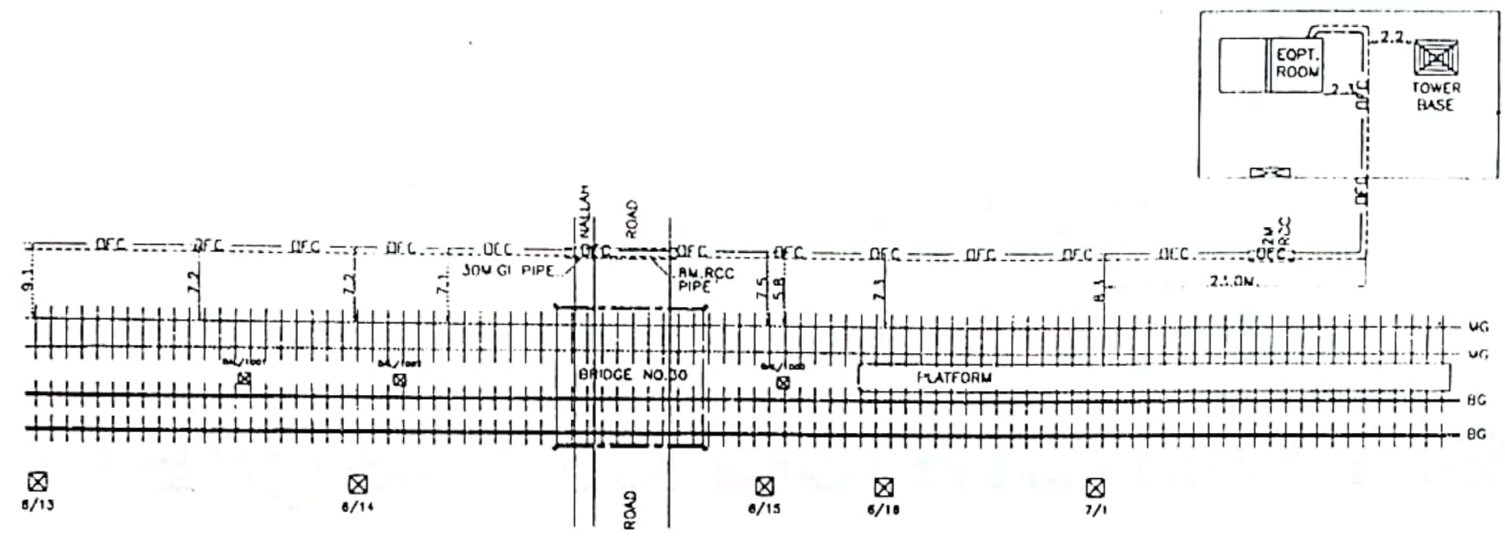

LEGENDS:

- BROAD GAUGE (B.G.) : [Symbol]
- METER GAUGE (M.G.) : [Symbol]
- ONE MAST : [Symbol]
- CABLE JOINT : [Symbol]
- CULVERT : [Symbol]
- BRIDGE : [Symbol]
- ROAD XING : [Symbol]

JE/TELE/RE/LKO

[Signature]

STL REPRESENTATIVE



LUCKNOW CITY TO DALIGANJ

DRAWING TITLE : O F CABLE, 4 QUAD & PIJF CABLE (LUCKNOW CIRCULAR)

DRAWING NO. : DWG/2006/012/004

CLIENT : RE

PROJECT CODE : PRJ/2006


SHEET SIZE : A4

DRAWN BY	CHKD BY	APPVD BY	DATE	SCALE	PROJECTION	SHEET	REV.
Anshu Chauhan	M.K. Jha	Malay Pancholli	2011 02	NTS	2D	01 OF 01	00



Sub Section


Daliganj to Badhshah Nagar

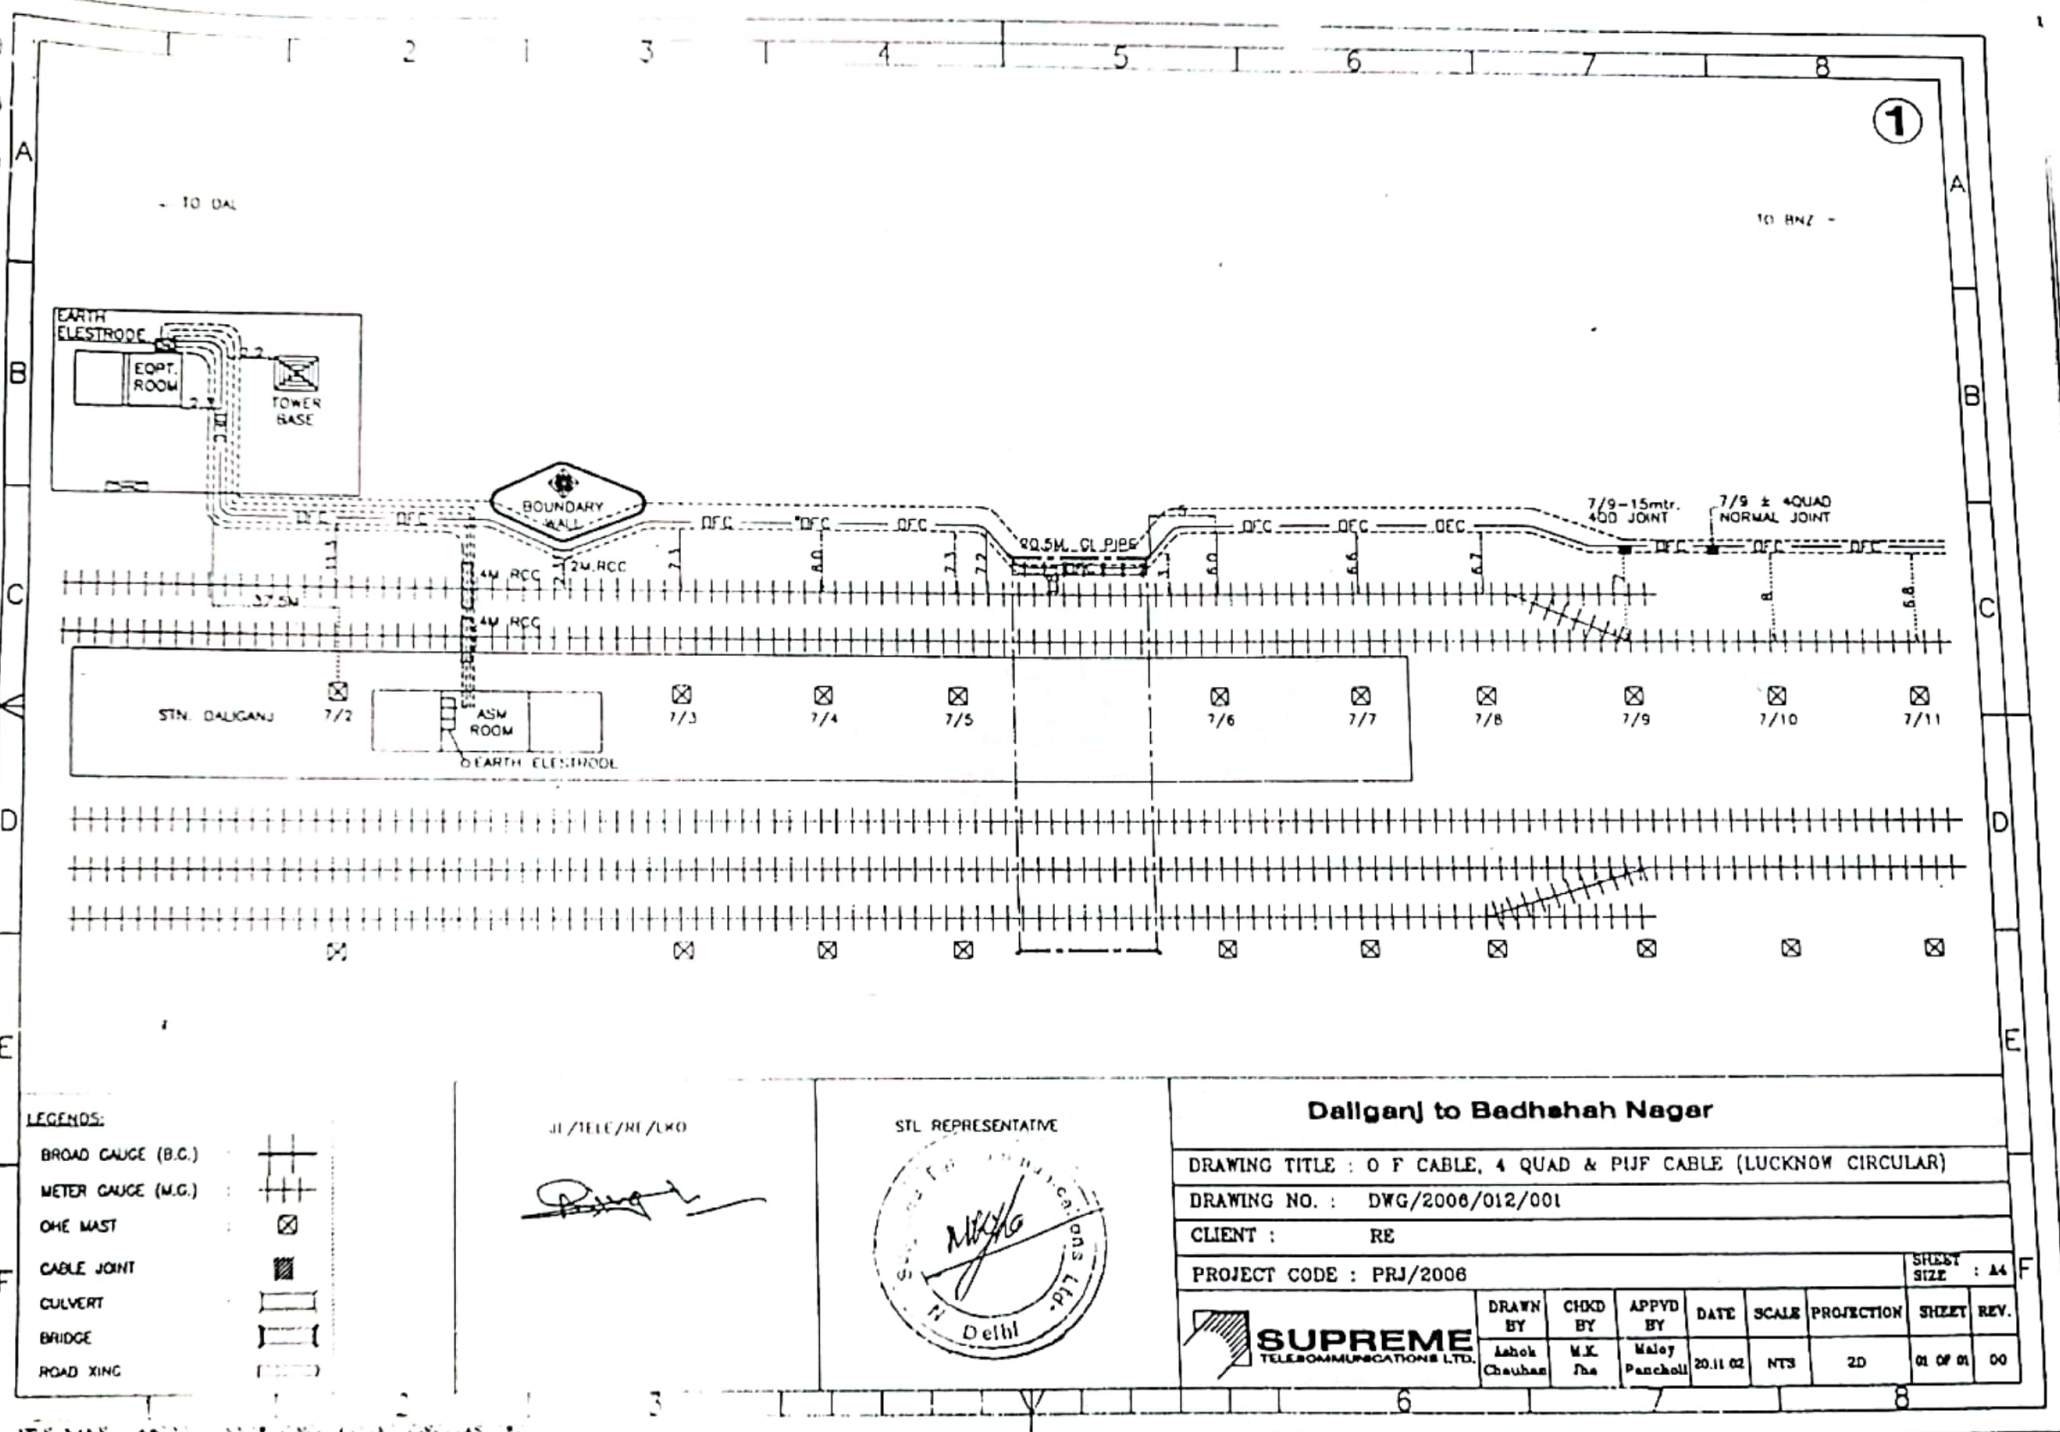

2

TO DAL

TO BNZ

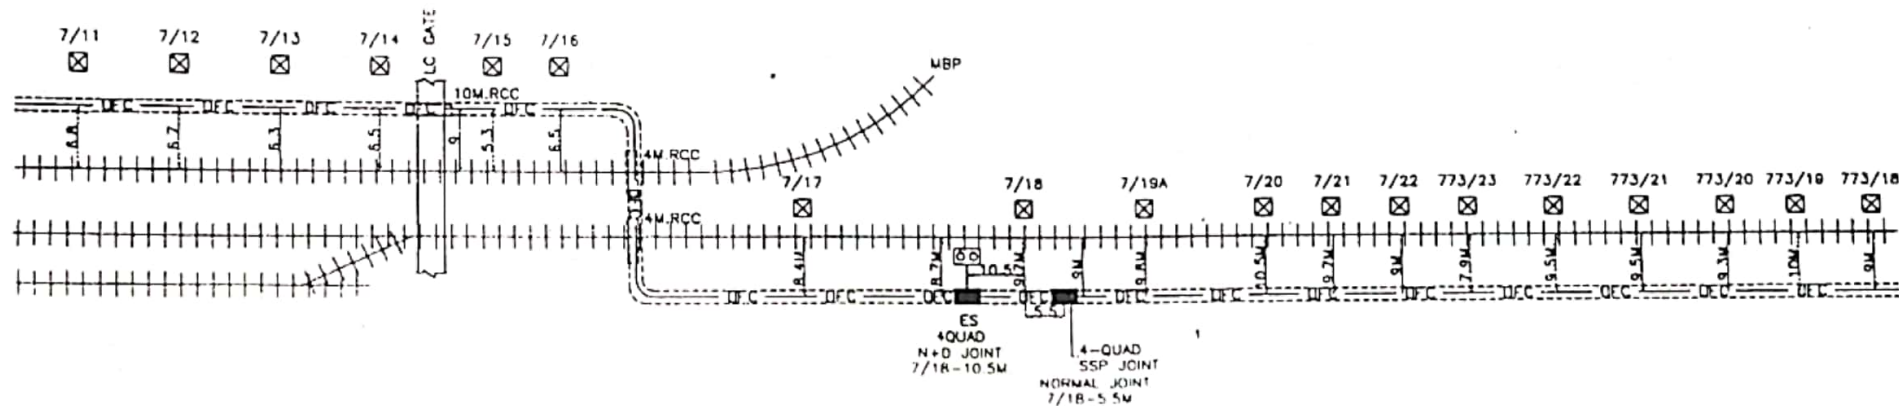

LEGENDS:

- BROAD GAUGE (B.G.)
- METER GAUGE (M.G.)
- ONE MAST
- CABLE JOINT
- CULVERT
- BRIDGE
- ROAD XING



JE/TELE/RE/LKO

Signature

STL REPRESENTATIVE



Dallganj to Badshah Nagar

DRAWING TITLE : O F CABLE, 4 QUAD & PIJF CABLE (LUCKNOW CIRCULAR)

DRAWING NO. : DWG/2008/012/002


CLIENT : RE

PROJECT CODE : PRJ/2008

SHEET SIZE : A4



DRAWN BY	CHKD BY	APPVD BY	DATE	SCALE	PROJECTION	SHEET	REV.
Anshu Chhabra	M.K. /ba	Veloy Pancholi	20.11.02	MTS	2D	01 OF 01	00

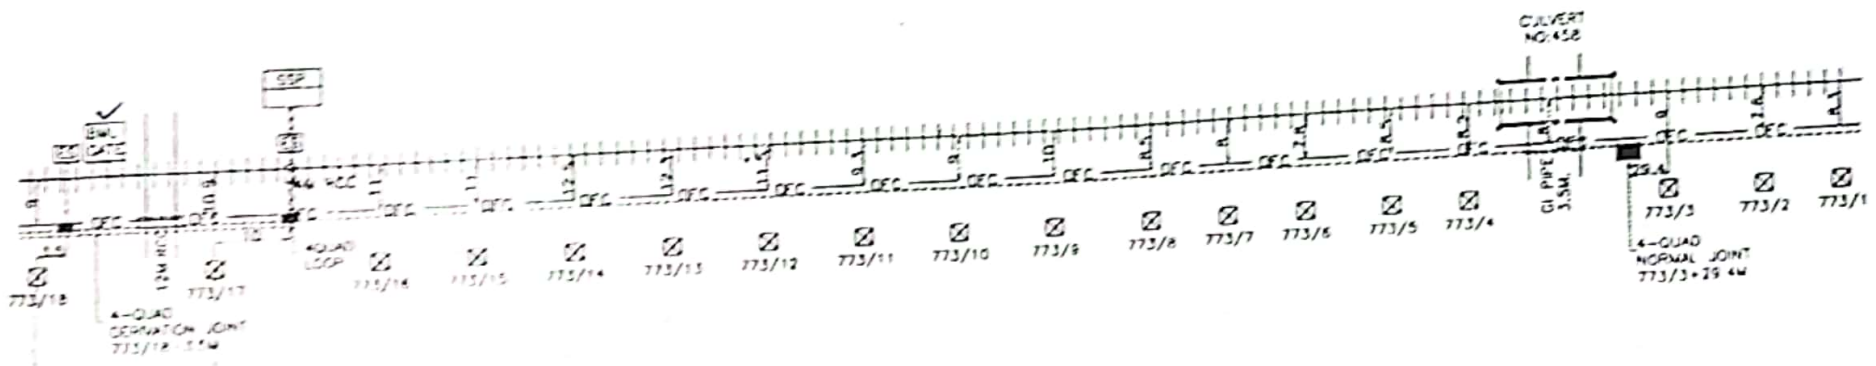


Distances 2.2 km
 O F C shifting on 10-04-10
 offset:- ① T13/18-9mtr; 9.4M
 from track.
 ② T13/17+31mtr; 9.4M
 from track.

LEGEND

BROAD CABLE (100)	---
METER GAUGE (100)	---
ONE MAST	⊗
CABLE JOINT	⊞
CULVERT	— —
BRIDGE	— —
ROAD KING	— —

SEL REPRESENTATIVE

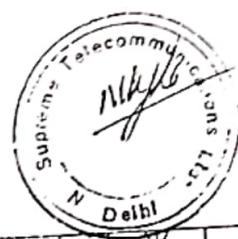

Dallganj to Badshah Nagar

DRAWING TITLE O F CABLE, 4 QUAD & PIJF CABLE (LUCKNOW CIRCULAR)

DRAWING NO DWG/2008/012/003


CLIENT RE

PROJECT CODE : PRJ/2008



DRWN BY	CHKD BY	APPVD BY	DATE	SCALE	PROJECTION	SHEET	REV.
Ashok Chauhan	M.K. Jha	Maley Pancholi	20.11.02	NTS	2D	01 OF 01	00

4

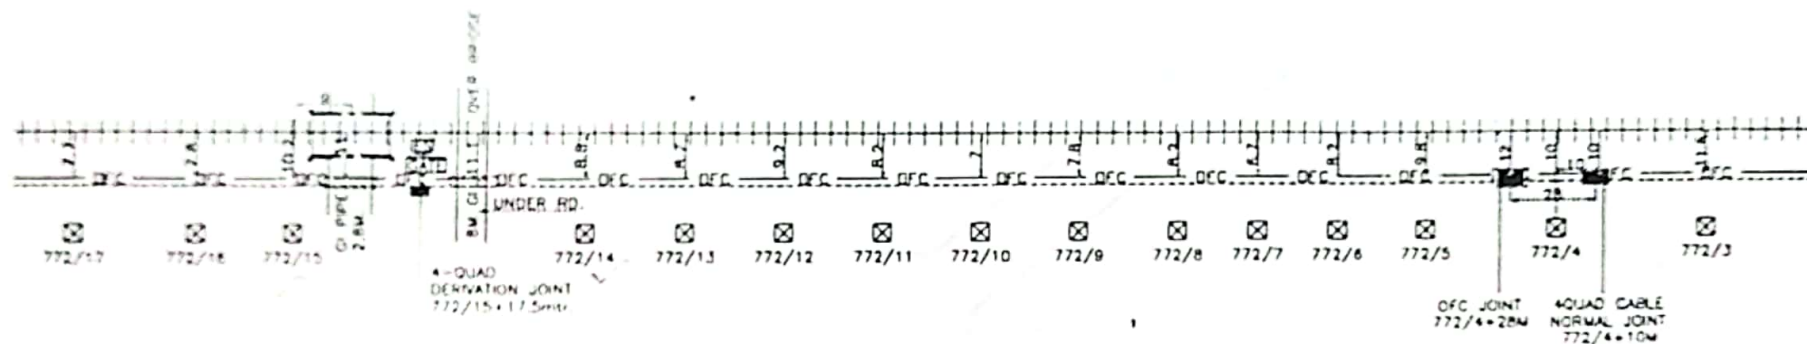

LEGENDS:

- BROAD GAUGE (B.G.)
- METER GAUGE (M.G.)
- ONE MAST
- CABLE JOINT
- CULVERT
- BRIDGE
- ROAD KING



JE/TELE/RE/LKO

[Signature]

STL REPRESENTATIVE



Daliganj to Badshah Nagar

DRAWING TITLE : O F CABLE, 4 QUAD & PIJF CABLE (LUCKNOW CIRCULAR)

DRAWING NO. : DWG/2006/012/004

CLIENT : RE

PROJECT CODE : PRJ/2006

SHEET SIZE : A4




SUPREME
TELECOMMUNICATIONS LTD.

DRAWN BY	CHECK BY	APPROVED BY	DATE	SCALE	PROJECTION	SHEET	REV.
Ashok Chaurhan	M.K. /ha	Walek Pancholi	20/11/06	NTS	2D	01 OF 01	00

5

TO BNZ -

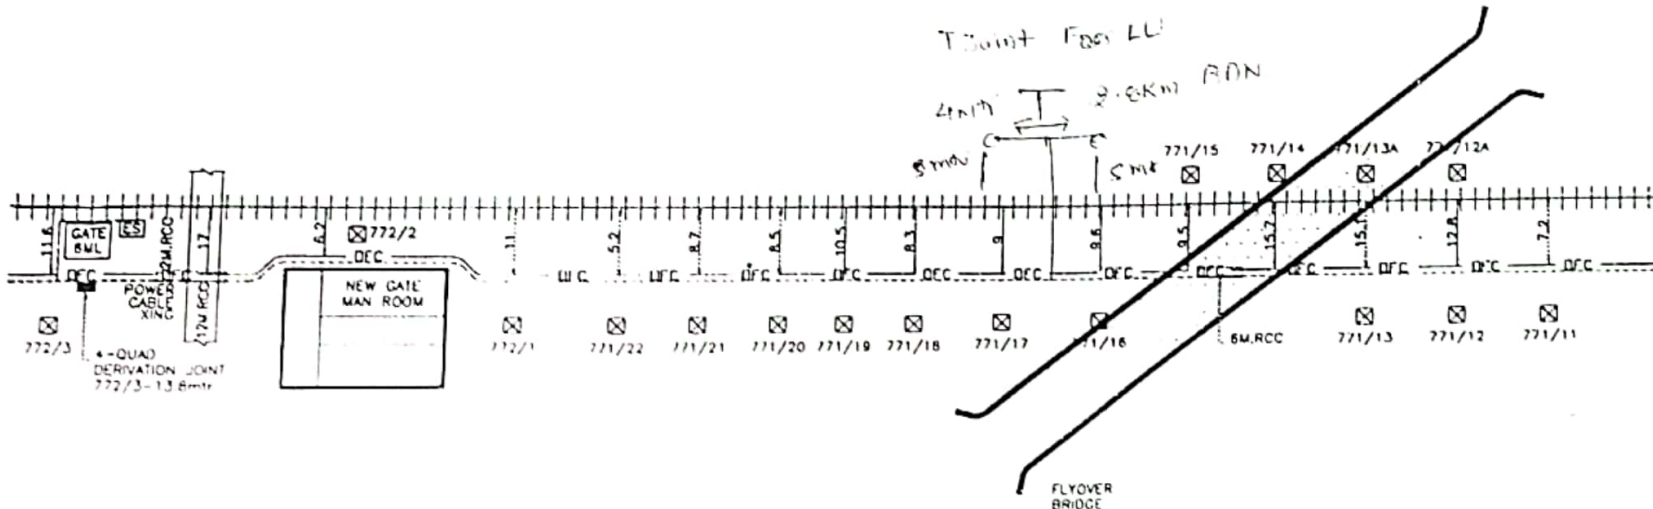

LEGENDS:

- BROAD GAUGE (B.G.)
- METER GAUGE (M.G.)
- OHE MAST
- CABLE JOINT
- CULVERT
- BRIDGE
- ROAD XING

DL/TELE/RE/LKO

STL REPRESENTATIVE



Daliganj to Badshah Nagar

DRAWING TITLE : O F CABLE, 4 QUAD & PIJF CABLE (LUCKNOW CIRCULAR)

DRAWING NO. : DWG/2008/012/005

CLIENT : RE

PROJECT CODE : PRJ/2008

DRAWN BY	CHECKED BY	APPROVED BY	DATE	SCALE	PROJECTION	SHEET	REV
Ashok Chauhan	M.K. Jha	Malay Pandey	20.11.02	NTS	2D	01 OF 01	00



SUPREME
TELECOMMUNICATIONS LTD.


FILE NAME - F:\C\LUCKNOW CIRCULAR\LKO CIRCULAR.DWG

7

TO (DA)

TO BNZ

TOLLY ROOM

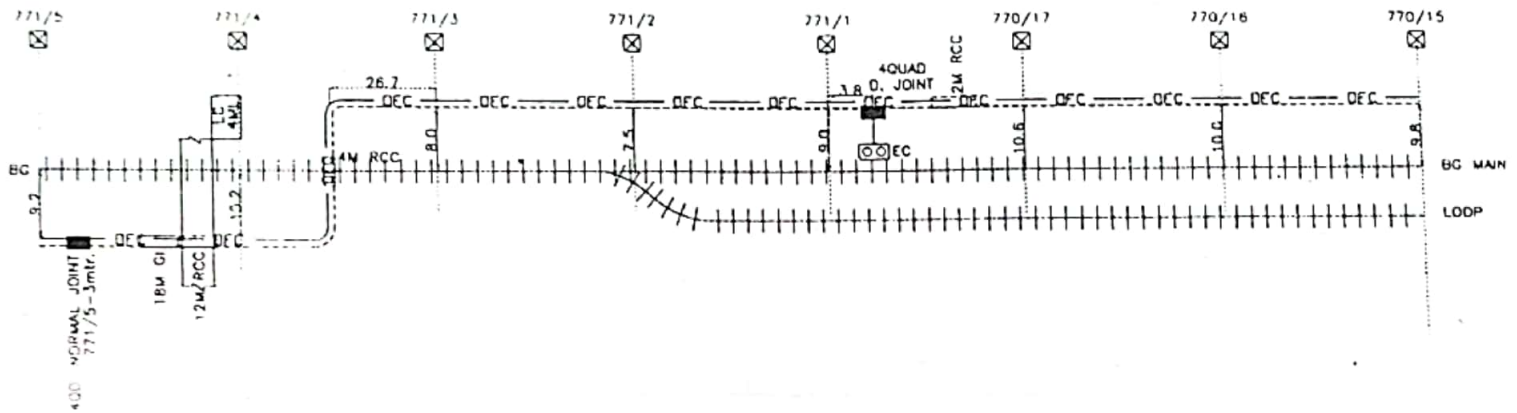

LEGENDS:

BROAD GAUGE (B.G.)	
METER GAUGE (M.G.)	
ONE MAST	
CABLE JOINT	
CULVERT	
BRIDGE	
ROAD XING	

JE/TELE/RE/LKO


[Signature]

STL REPRESENTATIVE

[Signature]

Daliganj to Badshah Nagar									
DRAWING TITLE : O F CABLE, 4 QUAD & PUJ CABLE (LUCKNOW CIRCULAR)									
DRAWING NO. : DWG/2008/012/007									
CLIENT : RE									
PROJECT CODE : PRJ/2008									
SHEET SIZE : A4									
DRAWN BY	CHKD BY	APPVD BY	DATE	SCALE	PROJECTION	SHEET	REV.		
Ashok Chaudhary	M.K. Jha	Malay Pancholu	20.11.02	NTS	2D	01 OF 01	OC		


SUPREME
TELECOMMUNICATIONS LTD.

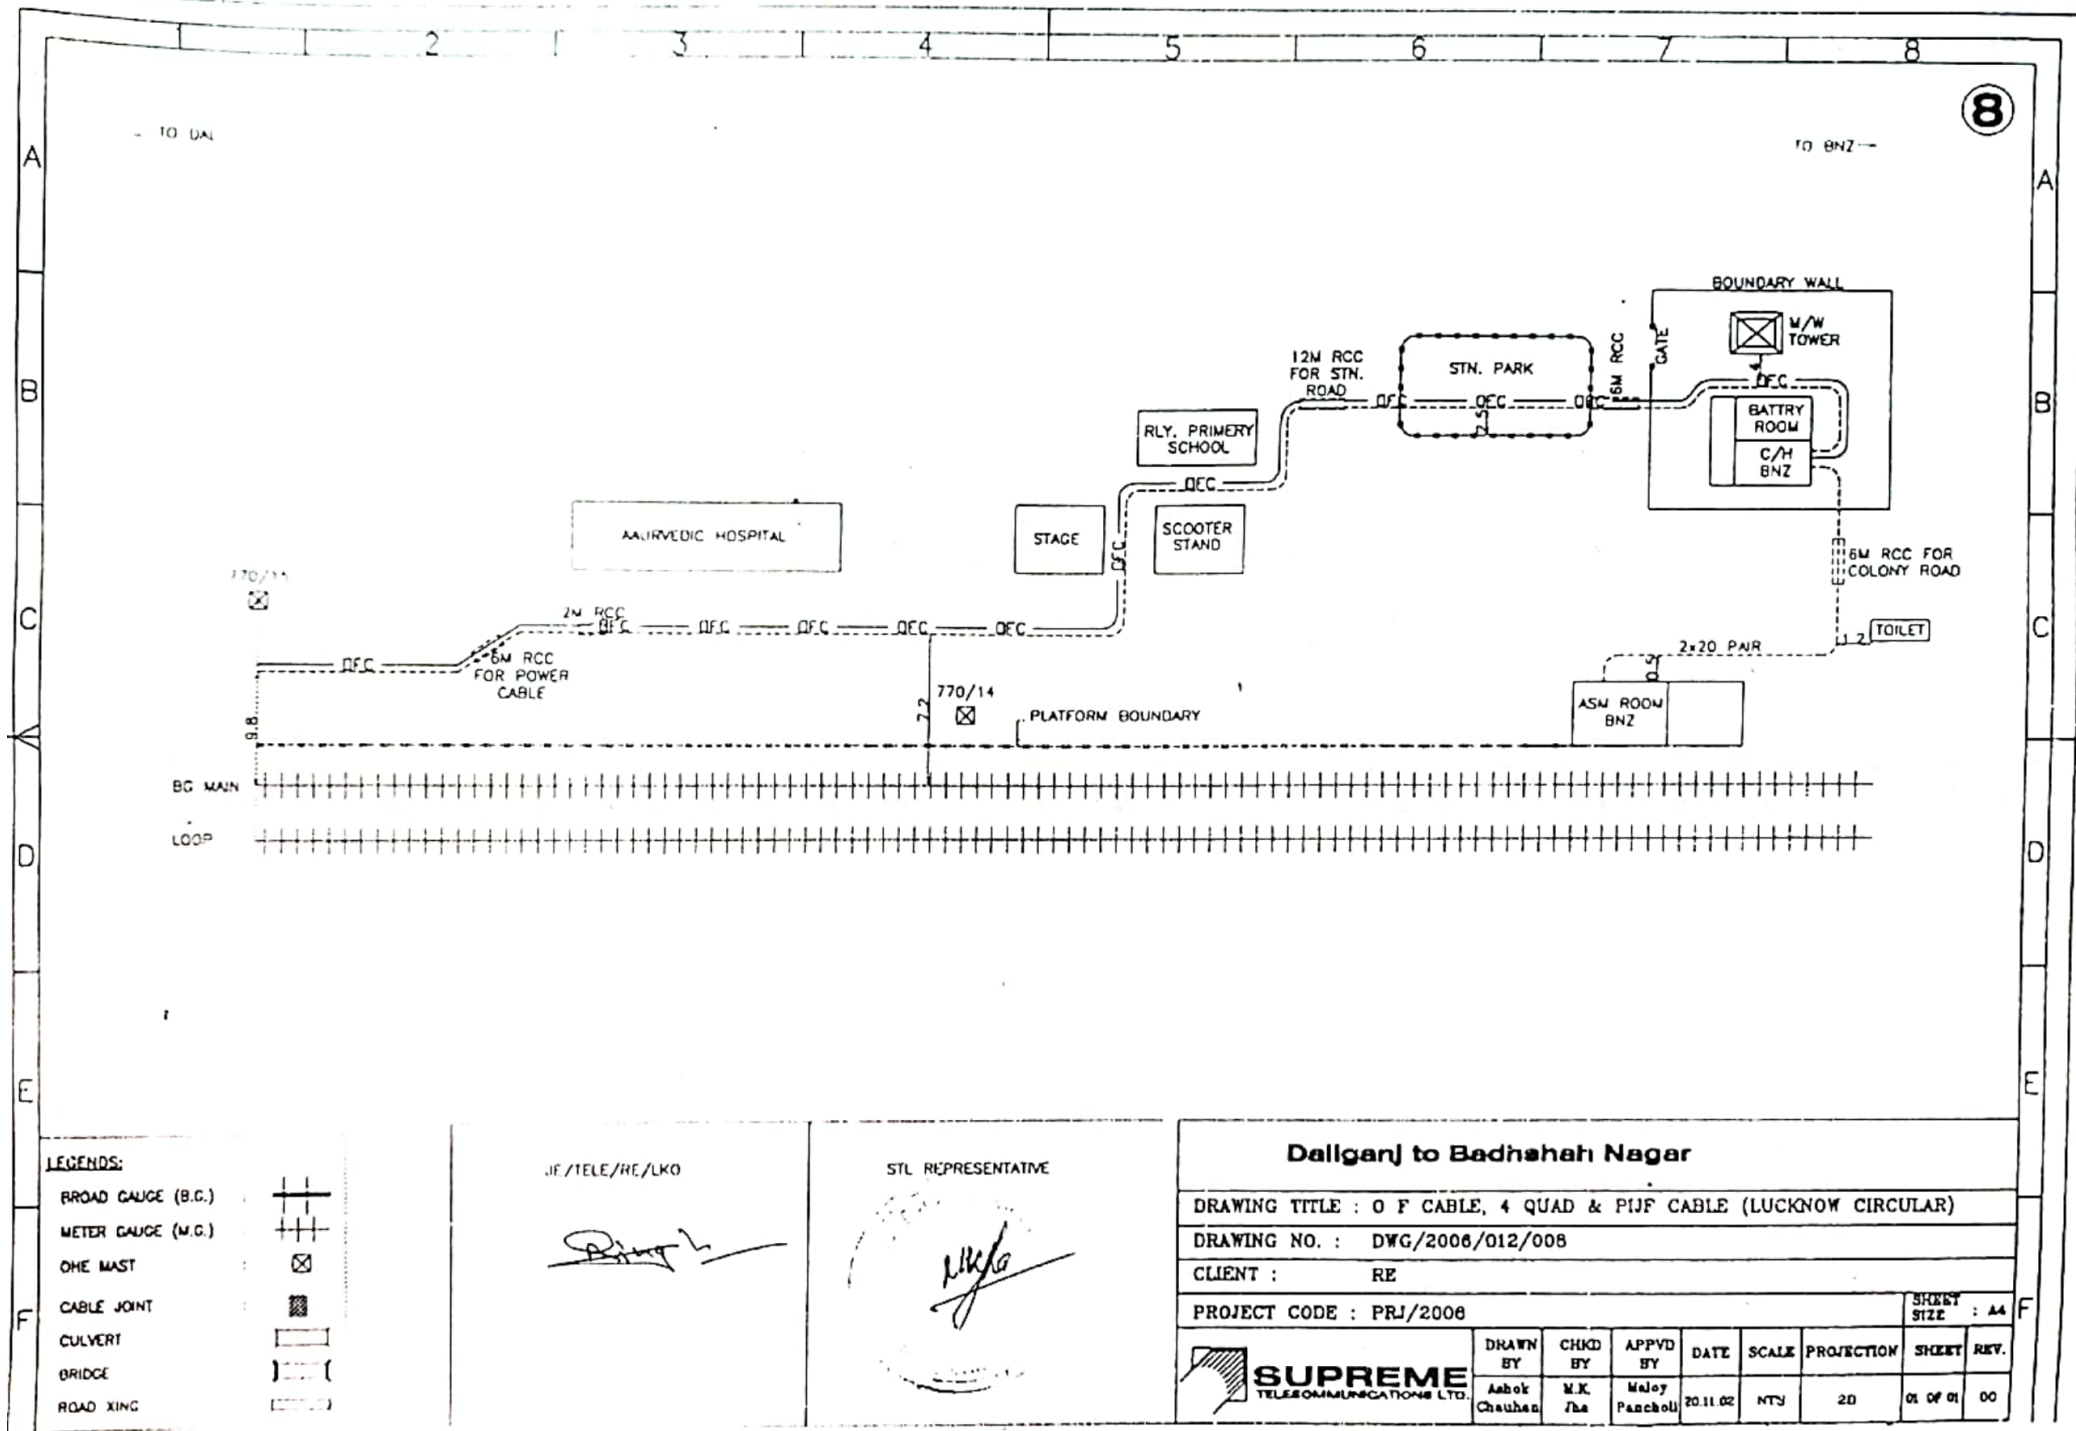

Sub Section

Badhshah Nagar to Gomti Nagar

1

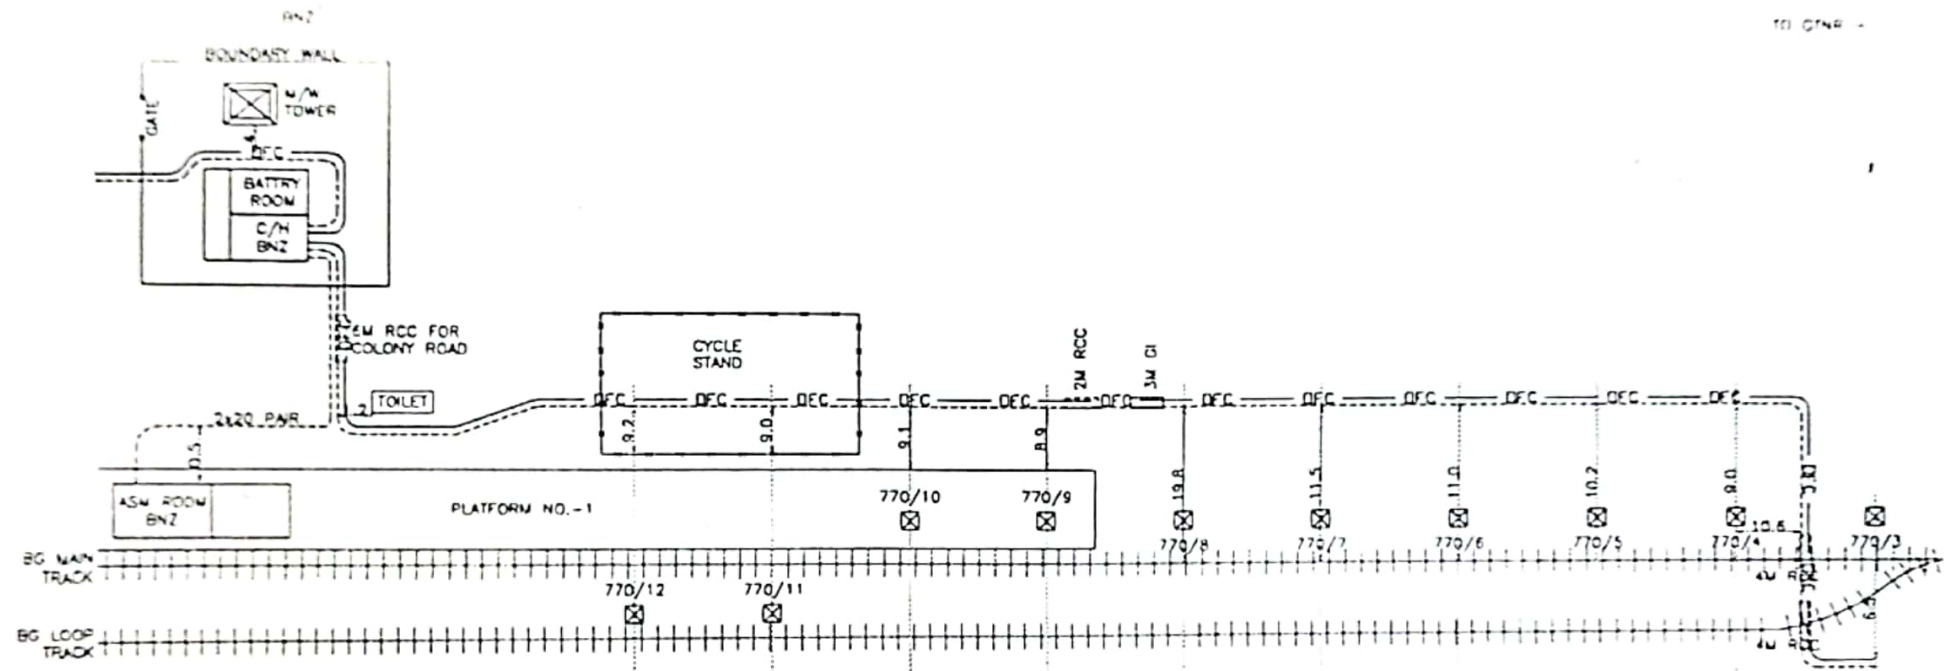

LEGENDS:

BROAD GAUGE (B.G.)	
METER GAUGE (M.G.)	
OHLE MAST	
CABLE JOINT	
CULVERT	
BRIDGE	
DRAIN VAULT	

JE/TELE/RE/LKO

[Signature]

STL REPRESENTATIVE



Badshah Nagar to Gomti Nagar

DRAWING TITLE : O F CABLE, 4 QUAD & PIJF CABLE (LUCKNOW CIRCULAR)

DRAWING NO : DWG/2006/012/001

CLIENT : RE

PROJECT CODE : PRJ/2006


SHEET SIZE : A4



SUPREME
TELECOMMUNICATIONS LTD.

DRAWN BY	CHECK BY	APPVD BY	DATE	SCALE	PROJECTION	SHEET	REV.
Anshu Chaudhary	M.K. Jha	Malay Parekh	20.11.02	NTS	2D	01 OF 01	00

2

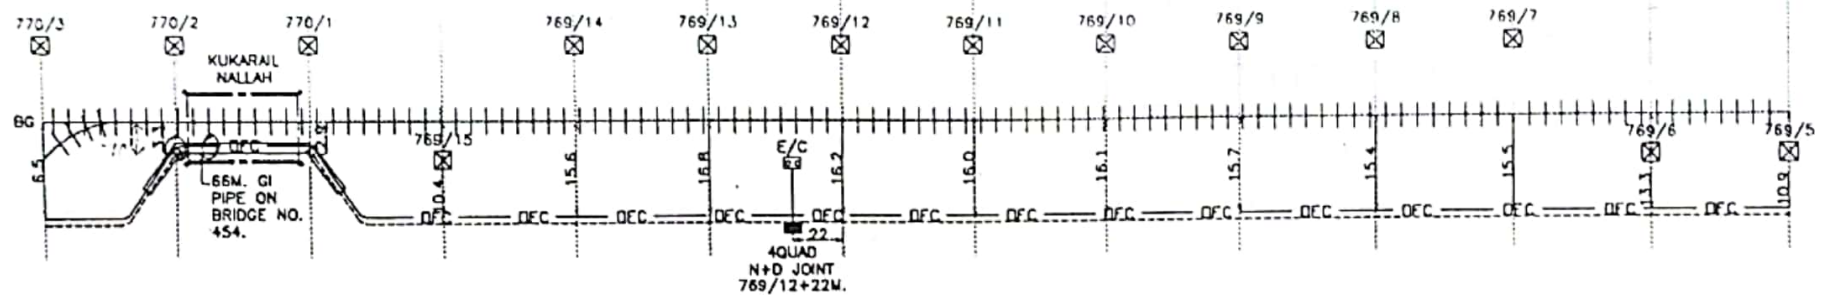

LEGENDS:

BROAD GAUGE (B.G.)	⊞
METER GAUGE (M.G.)	⊞
ONE MAST	⊞
CABLE JOINT	⊞
CULVERT	⊞
BRIDGE	⊞
ROAD XING	⊞

JE/TELE/RE/LKO

[Signature]

STL REPRESENTATIVE



Badshah Nagar to Gomti Nagar

DRAWING TITLE : O F CABLE, 4 QUAD & PIJF CABLE (LUCKNOW CIRCULAR)

DRAWING NO. : DWG/2006/012/002


CLIENT : RE

PROJECT CODE : PRJ/2006

SHEET
SIZE : A4


DRAWN BY	CHECK BY	APPVD BY	DATE	SCALE	PROJECTION	SHEET	REV.
Ashok Chaudhary	M.K. Jha	Waley Pancholi	20.11.02	NTS	2D	01 OF 01	00



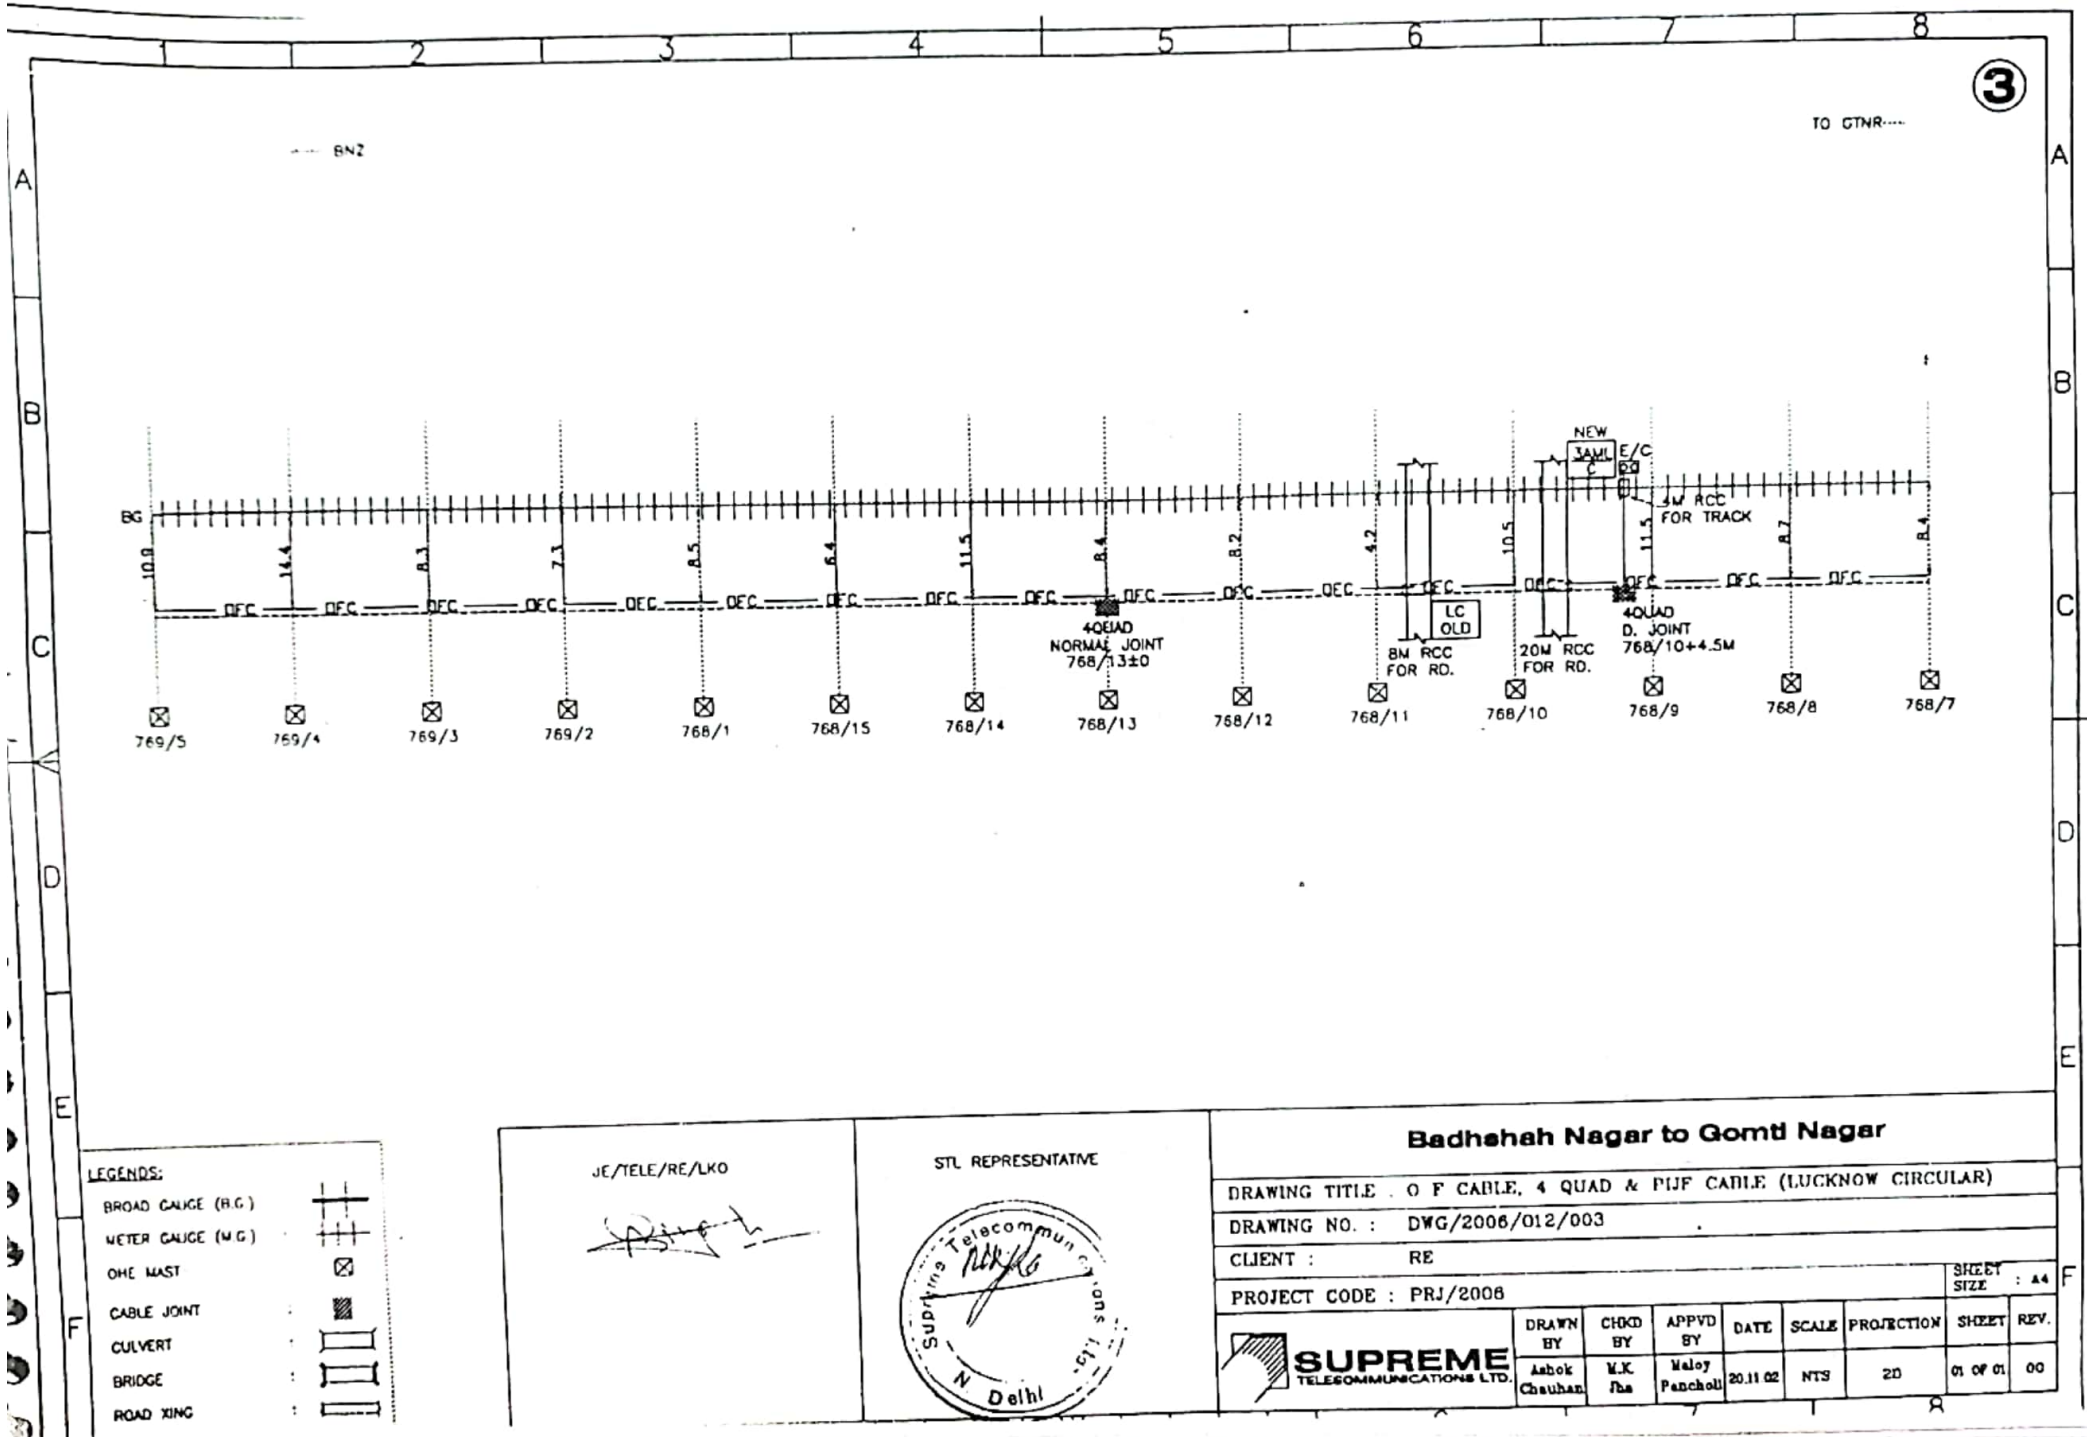

4

TO GTRR

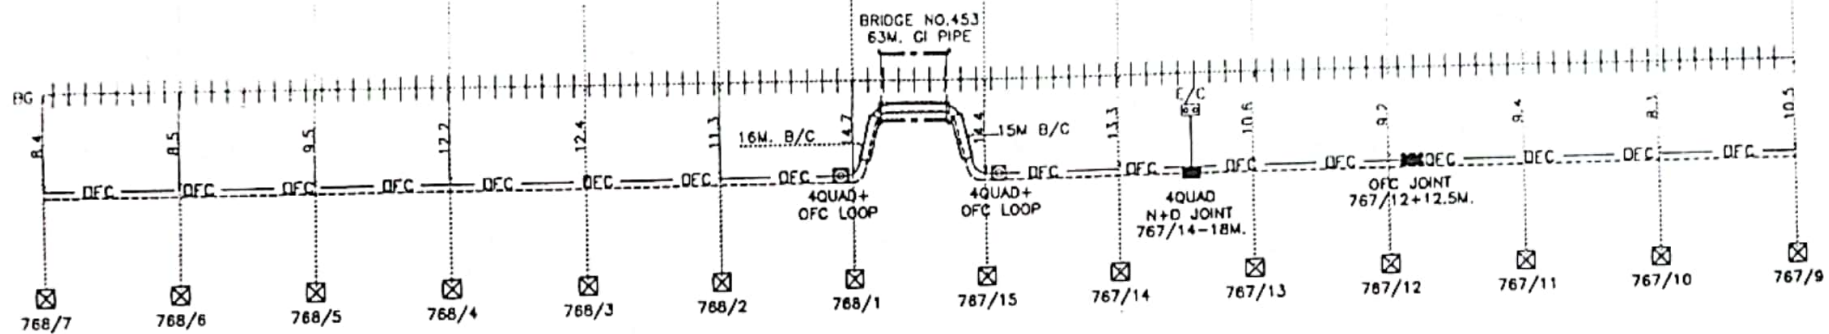

LEGENDS:

BROAD GAUGE (B.G.)	⊞
METER GAUGE (M.G.)	⊞
OHE MAST	⊞
CABLE JOINT	⊞
CULVERT	⊞
BRIDGE	⊞
ROAD XING	⊞

JE/TELE/RE/LKO

Signature

STL REPRESENTATIVE



Badshah Nagar to Gomti Nagar

DRAWING TITLE : O F CABLE, 4 QUAD & PIJF CABLE (LUCKNOW CIRCULAR)

DRAWING NO. : DWG/2006/012/004

CLIENT : RE

PROJECT CODE : PRJ/2006


SHEET SIZE : A4

DRAWN BY	CHECK BY	APPROVED BY	DATE	SCALE	PROJECTION	SHEET	REV.
Ashok Chaudhary	M.K. Iba	Malay Pancholi	20.11.02	MTS	2D	01 OF 01	00

SUPREME
TELECOMMUNICATIONS LTD.

5

TO GTR---

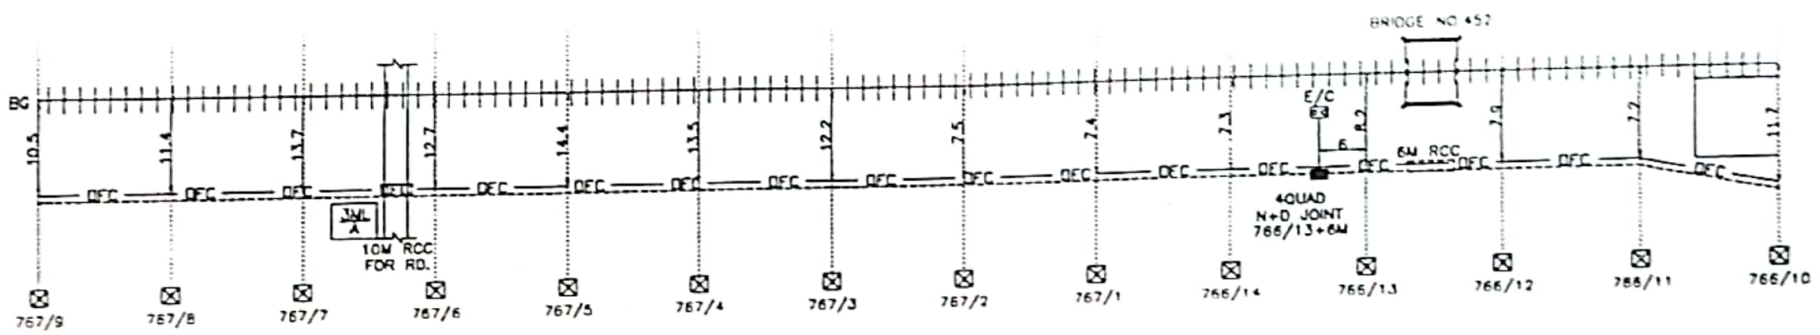

LEGENDS:

CABLE JOINT	⊠
CULVERT	▭
BRIDGE	▭
ROAD KING	▭

JE/TELE/RE/LKO

[Signature]

STL REPRESENTATIVE

[Signature]

SUPREME TELECOMMUNICATIONS LTD.


Delhi

Badshah Nagar to Gomti Nagar									
DRAWING TITLE : O F CABLE, 4 QUAD & PIJF CABLE (LUCKNOW CIRCULAR)									
DRAWING NO. : DWG/2006/012/005									
CLIENT : RE									
PROJECT CODE : PRJ/2006									
SHEET SIZE : A4									
DRAWN BY	CHKD BY	APPVD BY	DATE	SCALE	PROJECTION	SHEET	REV		
Ashok Chaudhary	M.K. Saha	Wajay Panchetti	20.11.02	NTS	2D	01 OF 02	00		

6

BNZ

TO GNR

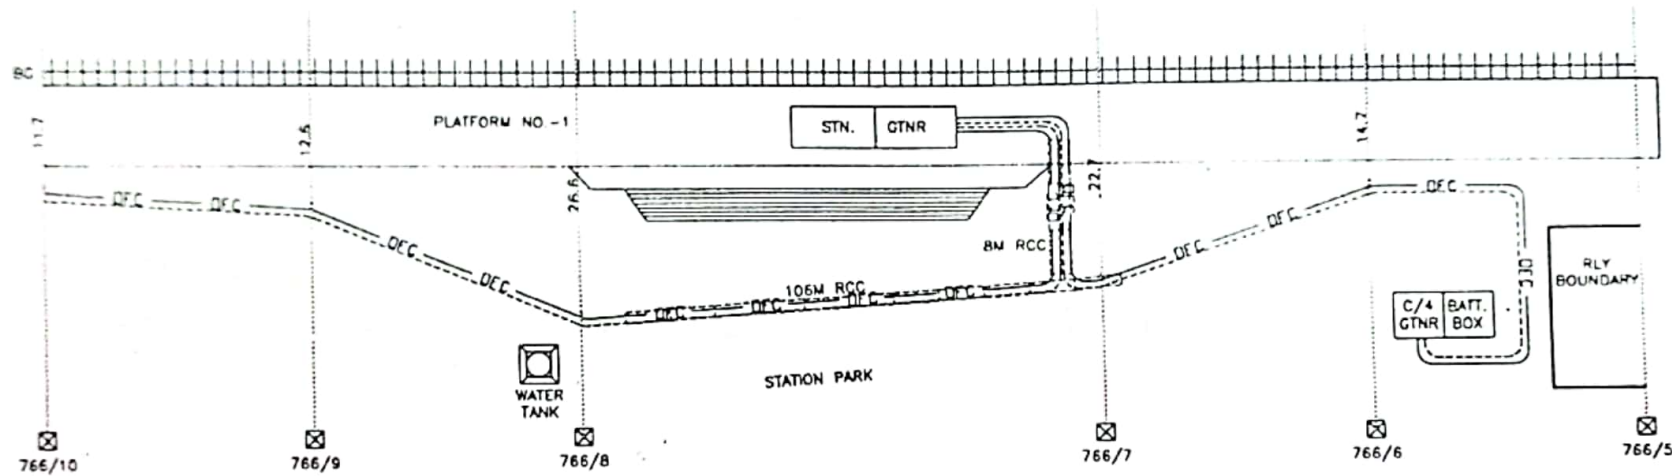

LEGENDS:

- BROAD GAUGE (B.G.) :
- METER GAUGE (M.G.) :
- ONE MAST :
- CABLE JOINT :
- CULVERT :
- BRIDGE :
- ROAD XING :

JE/TELE/RE/LKO

[Signature]

STL REPRESENTATIVE



Badhehah Nagar to Gomti Nagar

DRAWING TITLE : OF CABLE, 4 QUAD & PIJF CABLE (LUCKNOW CIRCULAR)

DRAWING NO. : DWG/2006/012/006

CLIENT : RE

PROJECT CODE : PRJ/2006


SHEET SIZE : A4

DRAWN BY	CHKD BY	APPVD BY	DATE	SCALE	PROJECTION	SHEET	REV.
Ashok Chauhan	M.K. Jha	Malay Pancholi	20.11.02	NTS	2D	01 OF 01	00




Sub Section

Gomti Nagar to Malhour

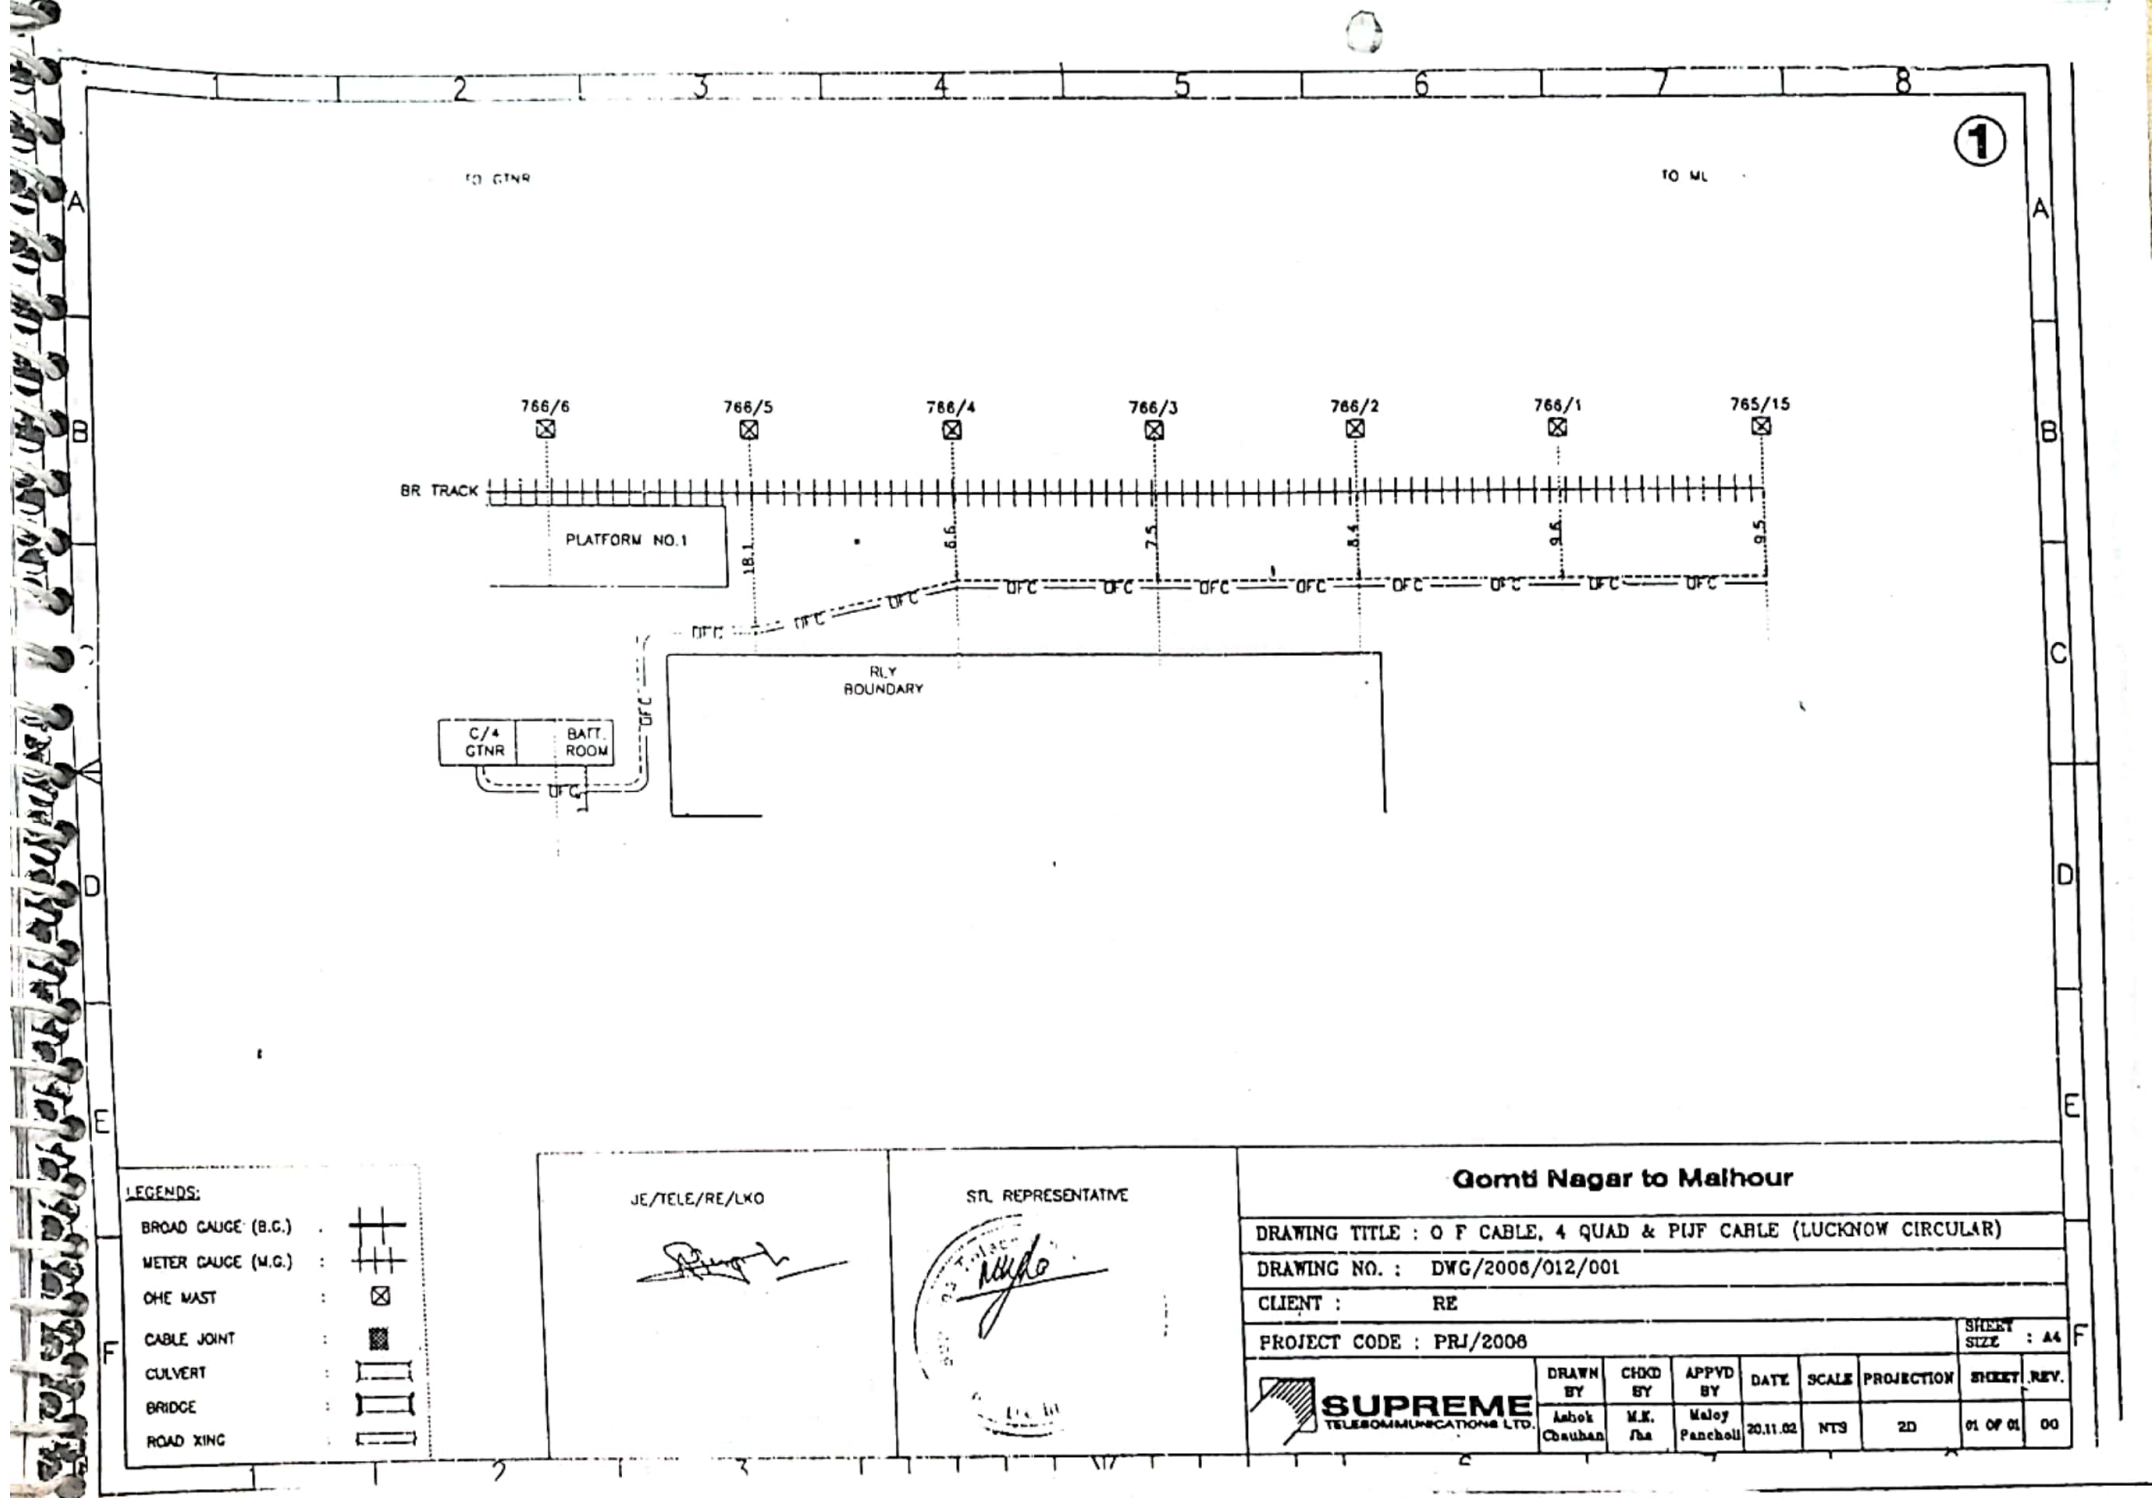

2

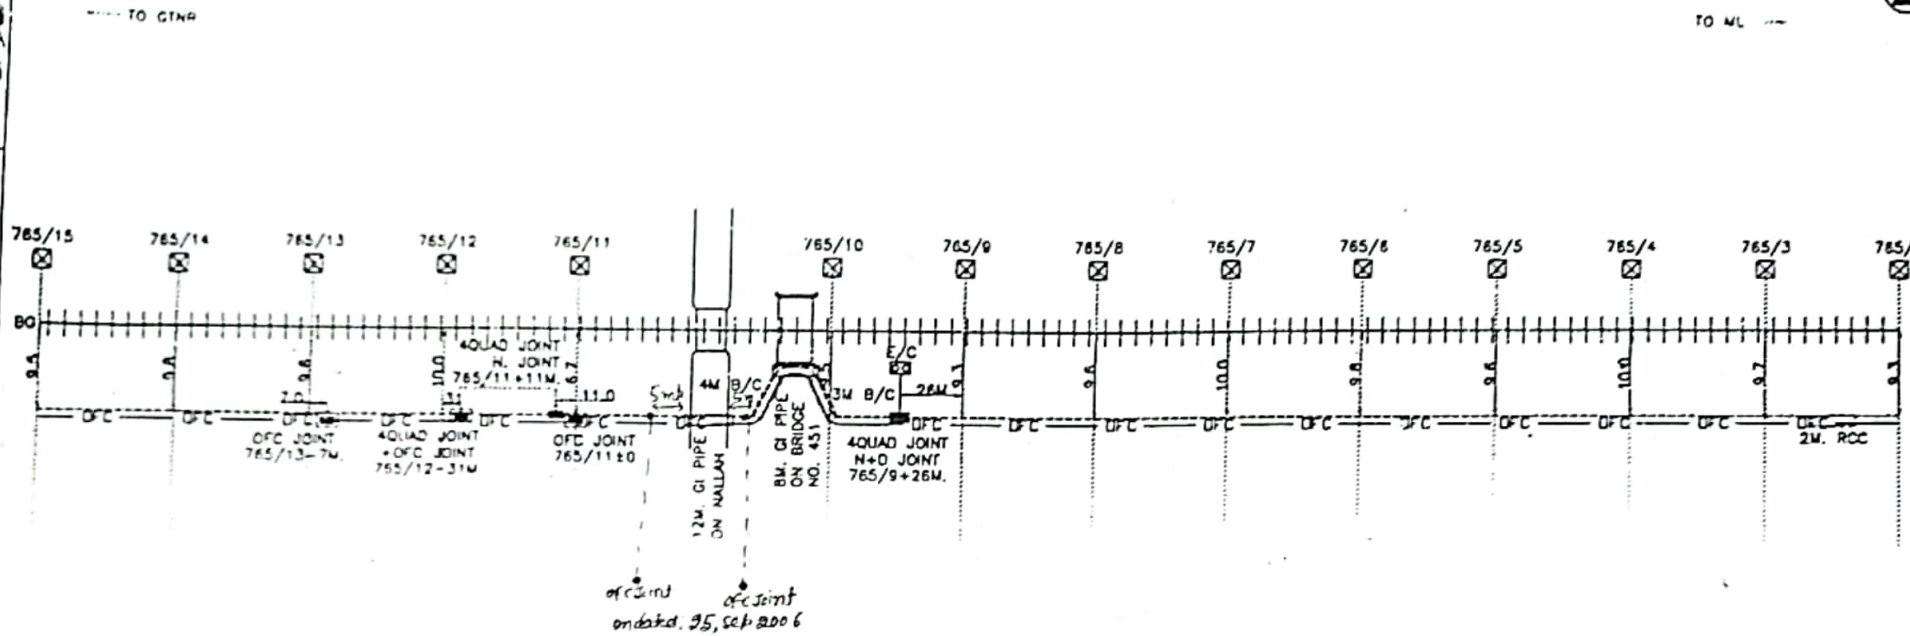


LEGENDS:

BROAD GAUGE (B.G.)	
METER GAUGE (M.G.)	
ONE MAST	⊠
CABLE JOINT	⊠
CULVERT	
BRIDGE	
ROAD XING	

SE/TELE/RE/LKO	STL REPRESENTATIVE	Gornti Nagar to Malhour									
		DRAWING TITLE : O F CABLE, 4 QUAD & PIJF CABLE (LUCKNOW CIRCULAR)									
		DRAWING NO. : DWG/2606/012/002									
		CLIENT : RE									
		PROJECT CODE : PRJ/2006									
		SUPREME TELECOMMUNICATIONS LTD.		DRAWN BY Ashok Chaudhary	CHD BY M.K. Das	APPVD BY Malay Parashari	DATE 20.11.06	SCALE NTS	PROJECTION 2D	SHEET 01 OF 01	REV. 00


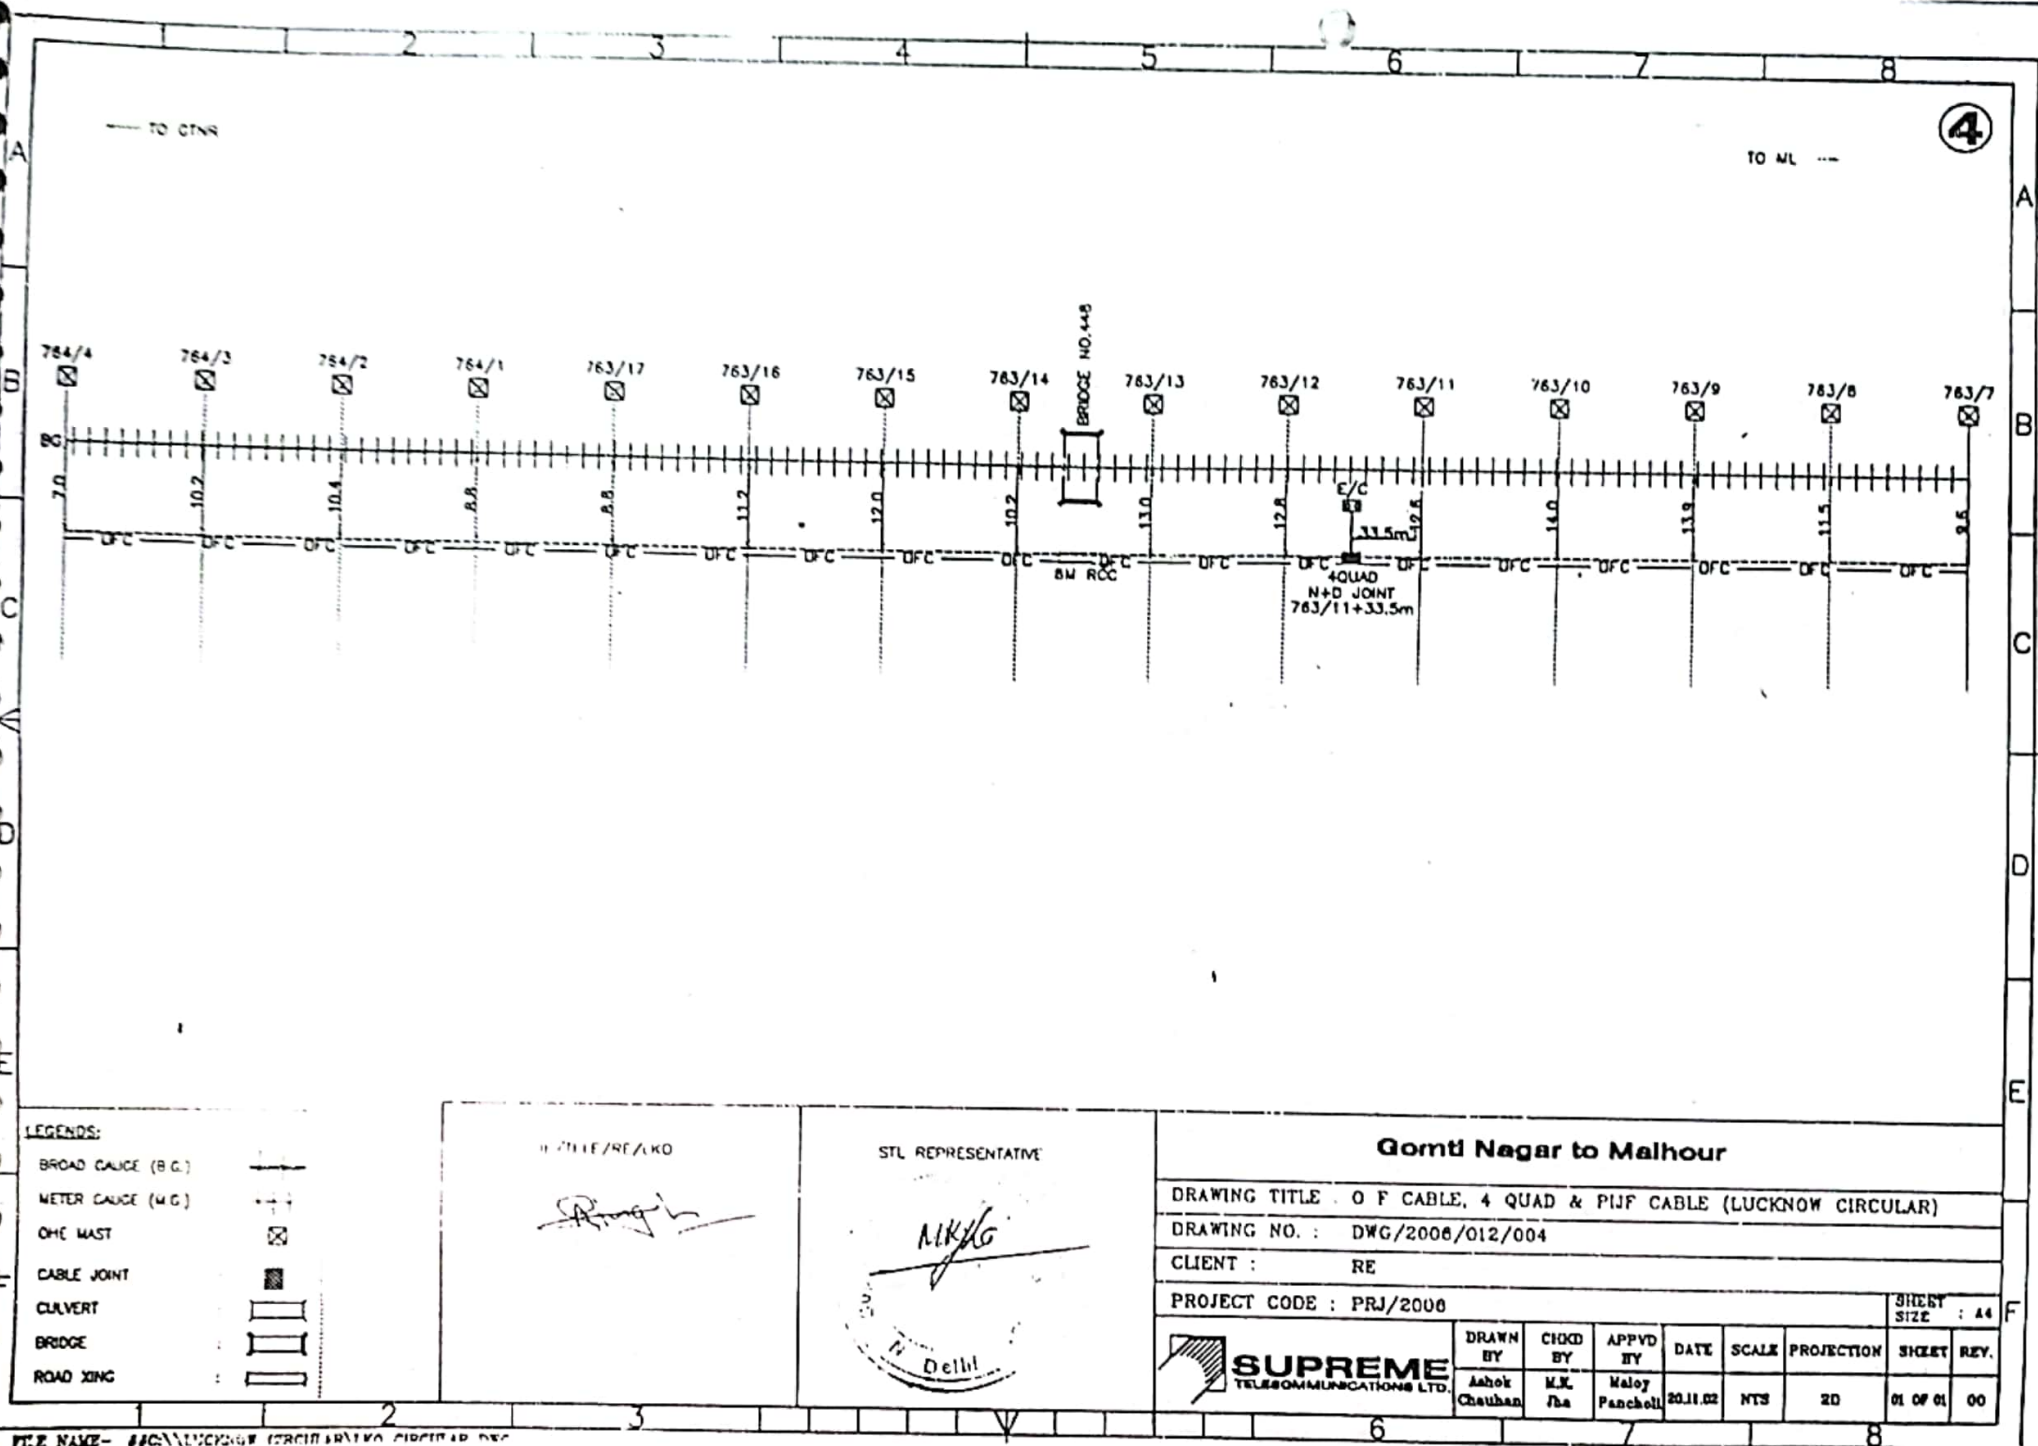



5

TO GNR

TO ML

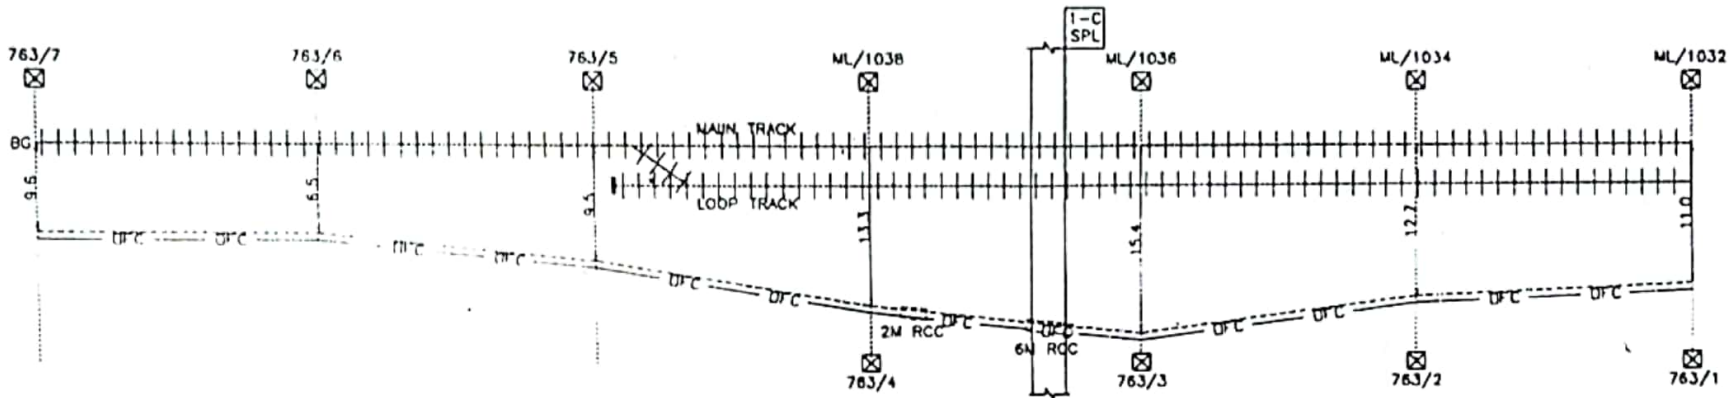

LEGENDS:

BROAD GAUGE (B.G.)	:	
METER GAUGE (M.G.)	:	
ONE MAST	:	
CABLE JOINT	:	
CULVERT	:	
BRIDGE	:	
ROAD XING	:	

JE/TELE/RE/LKO

Signature

SPL REPRESENTATIVE



Gomti Nagar to Malhour

DRAWING TITLE : O F CABLE, 4 QUAD & PLJF CABLE (LUCKNOW CIRCULAR)

DRAWING NO. : DWG/2006/012/005

CLIENT : RE


PROJECT CODE : PRJ/2006

SHEET SIZE : A4

DRAWN BY	CHECKED BY	APPVED BY	DATE	SCALE	PROJECTION	SHEET	REV.



6

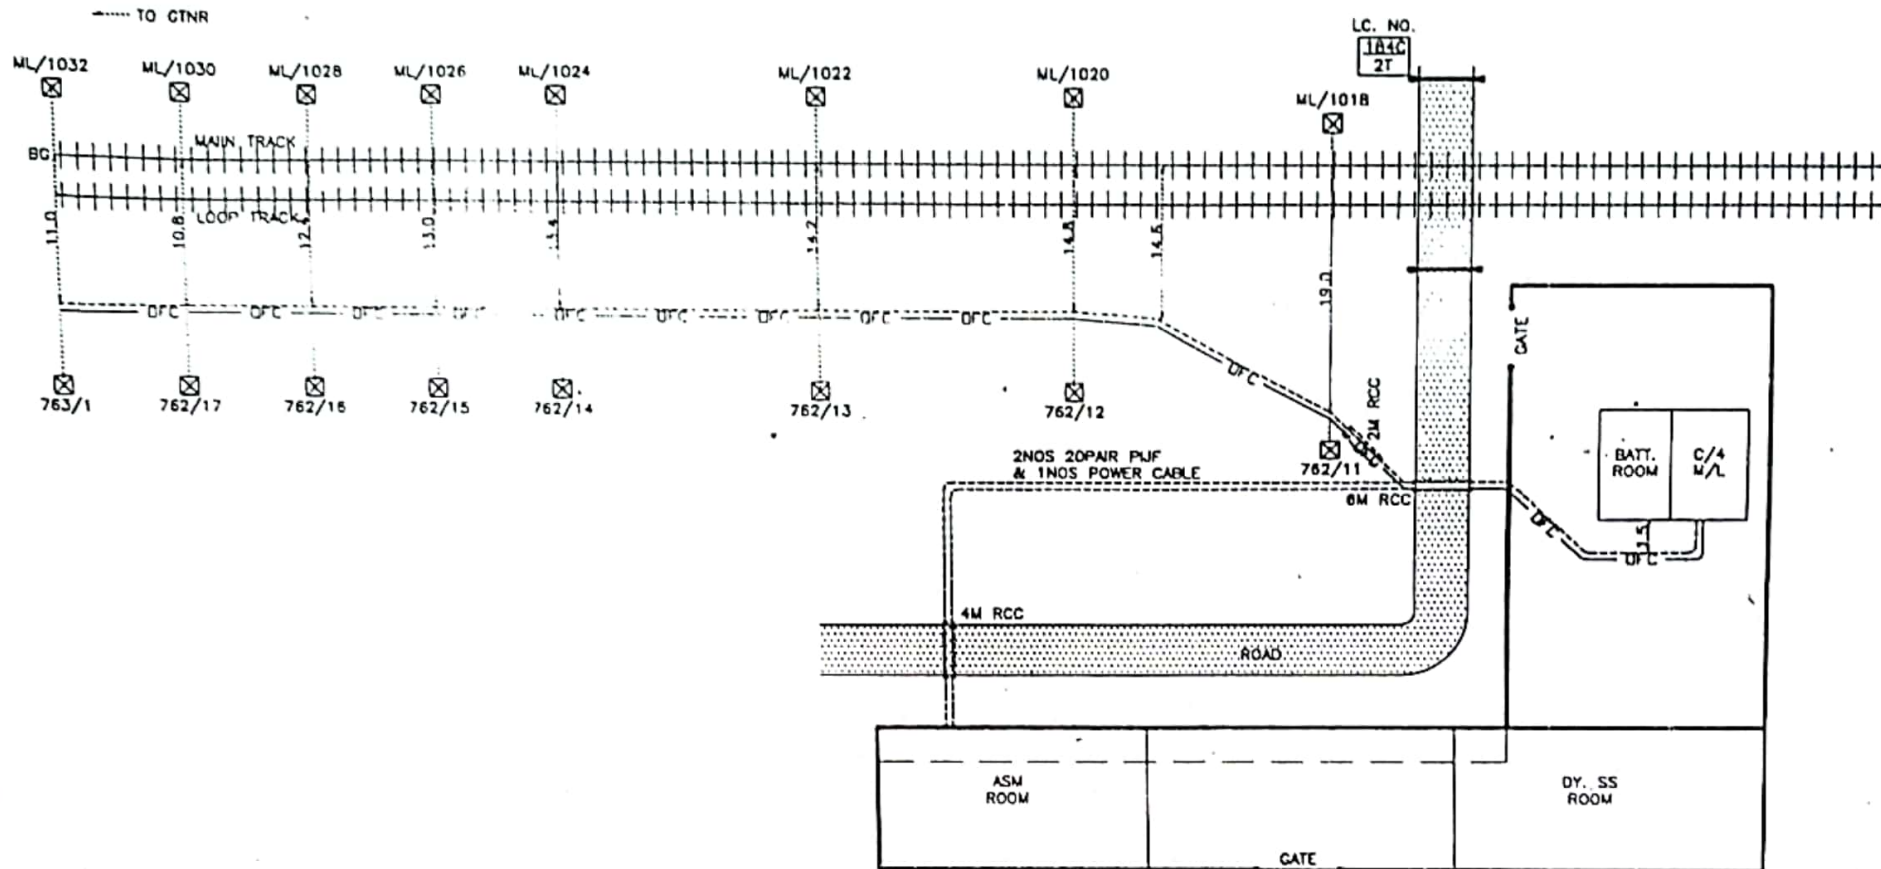

JE/TELE/RE/LKO

Signature

STL REPRESENTATIVE



Gomti Nagar to Malhour

DRAWING TITLE : O F CABLE, 4 QUAD & PIJF CABLE (LUCKNOW CIRCULAR)

DRAWING NO. : DWG/2006/012/006

CLIENT : RE

PROJECT CODE : PRJ/2006

DRAWN BY	CHKD BY	APPVD BY	DATE	SCALE	PROJECTION	SHEET	REV.
Ashok Choudhary	M.K. Jha	Maloy Pancholi	20.11.02	NTS	2D	11 OF 01	00

SUPREME
TELECOMMUNICATIONS LTD.

FILE NAME- H:\LUCKNOW CIRCULAR\LKO CIRCULAR.DWG