
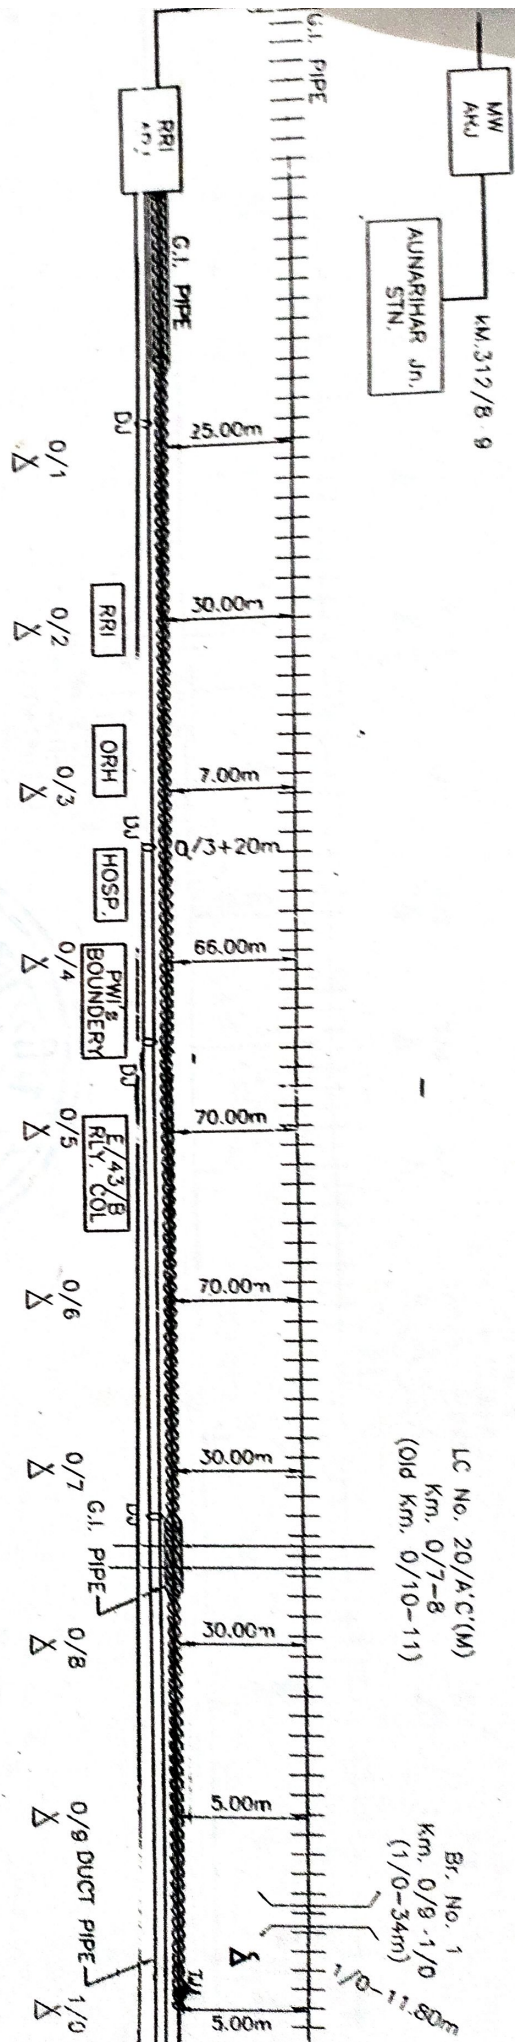


ROUTE PLAN OF
6-QUAD CABLE FOR
AUNARIHAR Jn. - JAUNPUR Jn. SECTION
ON
NORTH EASTERN RAILWAY

Submitted By-
D. P. TELECOM. PVT. LTD.
615 JAUNPUR SOUTH, KALUJI MARG,
GOLCHAR, GORAKHPUR

→ ॥ ॐ नमो भगवते वासुदेवाय ॥

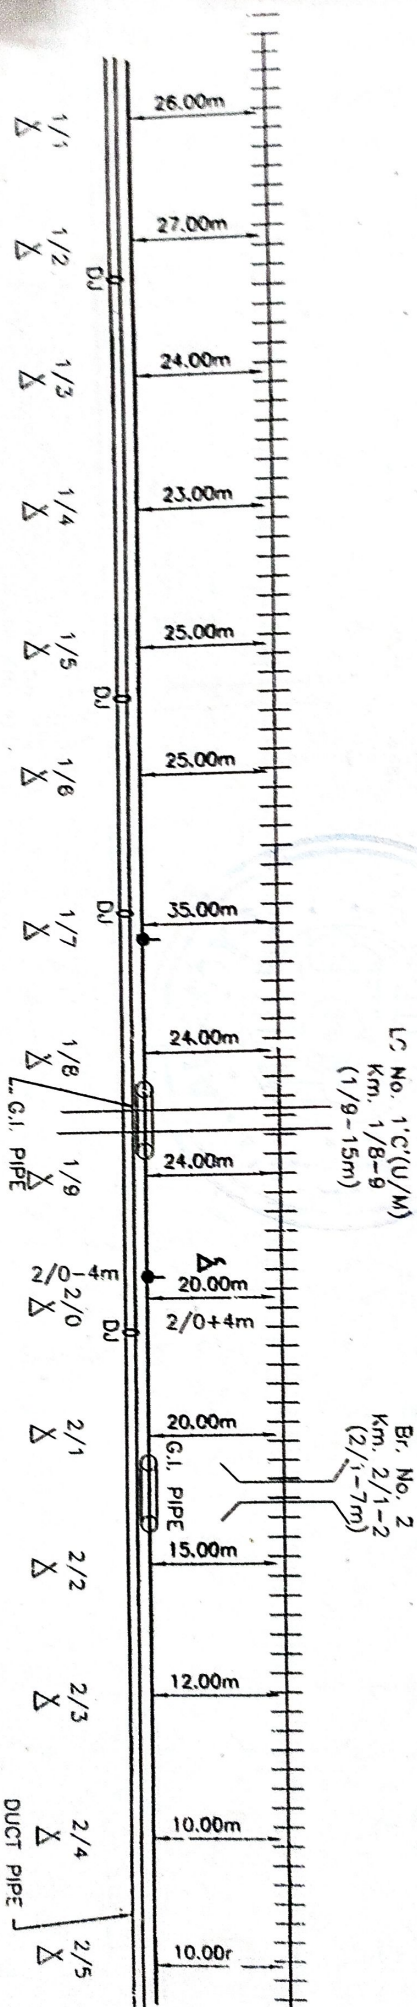


Customer Name		N. E. RAILWAY	
Prepared By :		D.P. TELECOM. PVT. LTD. 615 JATEPUR SOUTH, KALMI MARG. GOLCHAR, GORAKHPUR	
SHEET NO. 01		CREATED BY Rongest	
CREATED ON		OFFERED BY Rongest	
REVISION NO.		APPR. BY M. L. RAY	
MODIFIED ON		Ref. No. :- NE/	
LOCATION :-		AUNARHAR Jn. - JAVNUPUR	

1- JOINT MARKER	0 DU	DUCT JOINT MARKER	270	L.C. GATE PHONE		DERIVATION CABLE	
RAILWAY CROSSING	44	RAILWAY TRACK	X	POLE		EMERGENCY POST	
BRIDGE/CULVERT	0-0	C.I. PIPE	X	RAILWAY OVER BRIDGE		JOINT MARKER	
DUCT PIPE	00550	HDPE	X	RAILWAY UNDER BRIDGE		6 QUAD CABLE	

Contractor: Rongest Kumar
SSE/TELE/CON
SITE/CON

ROUTE PLAN FOR AUNARIHAR Jn. - PHARIDAH HALT SECTION (6 QUAD CABLE)


JAUNPUR →

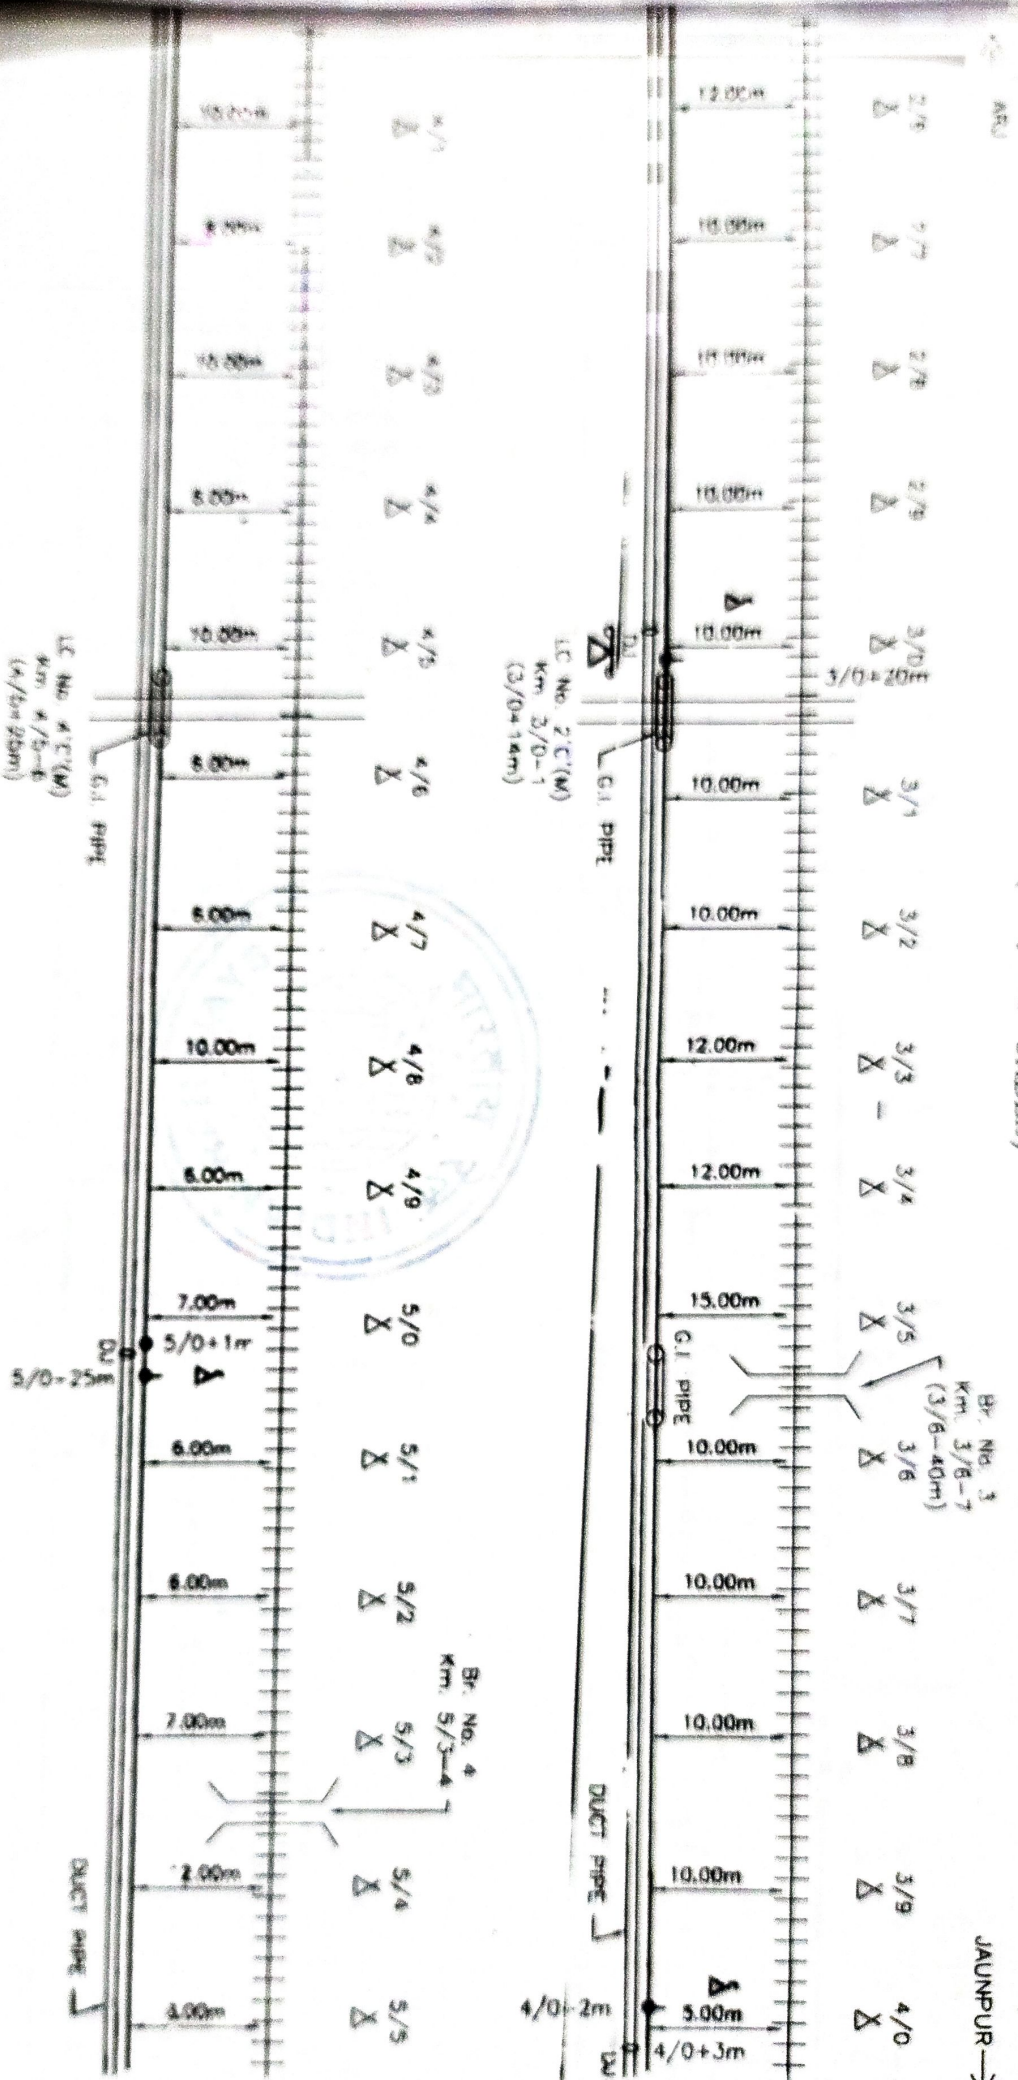

Customer Name		N. E. RAILWAY	

ROUTE PLAN FOR PHARIDAH HALT - DUNDHAUDHA SECTION (6 QUAD CABLE)

JAUNPUR →

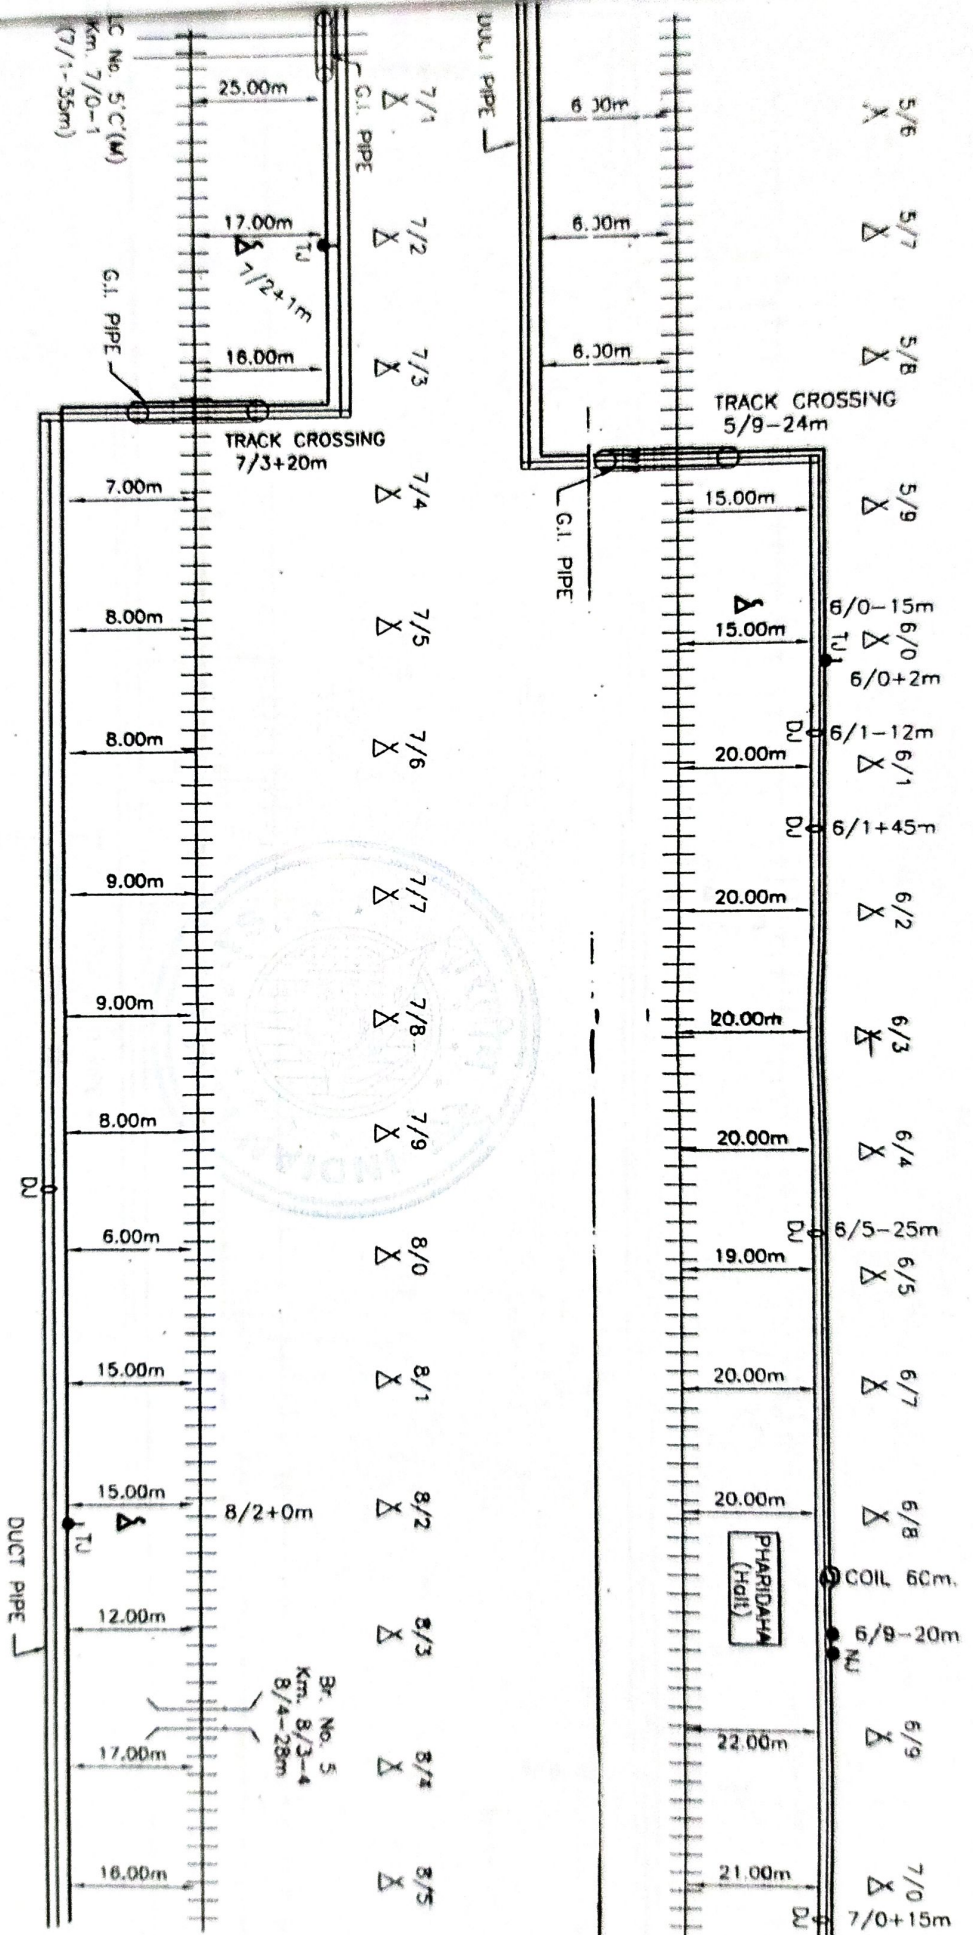


CONTRACTOR		SITE/CON		Customer Name		N. E. RAILWAY	
SSE/TELE/CON		SITE/CON		Prepared By :		D.P. TELECOM. PVT. LTD. 815 JALPAIGURI SOUTH KALDI MARG.	
DUCT PIPE		DUCT JOINT MARKER		SHEET NO.		CREATED BY	
RAILWAY CROSSING		RAILWAY TRACK		CREATED ON		OFFERED BY	
BRIDGE/CULVERT		G.I. PIPE		REVISION NO.		M.E. REV	
DUCT PIPE		RAILWAY UNDER BRIDGE		MODIFIED ON		M.E. REV	
T-JOINT MARKER		L.C. GATE PHONE		DERIVATION CABLE		Location :--	
RAILWAY CROSSING		POLE		EMERGENCY POST		AUNABHAR Jn. -	
BRIDGE/CULVERT		RAILWAY OVER BRIDGE		JOINT MARKER		JAUNPUR	
DUCT PIPE		RAILWAY UNDER BRIDGE		6 QUAD CABLE			

Not to Scale
All reading in mts

ROUTE PLAN FOR PHARDIY HALT - DUNDHAUDH SECTION (6 QUAD CABLE)

→ JALPUR

JALPUR →

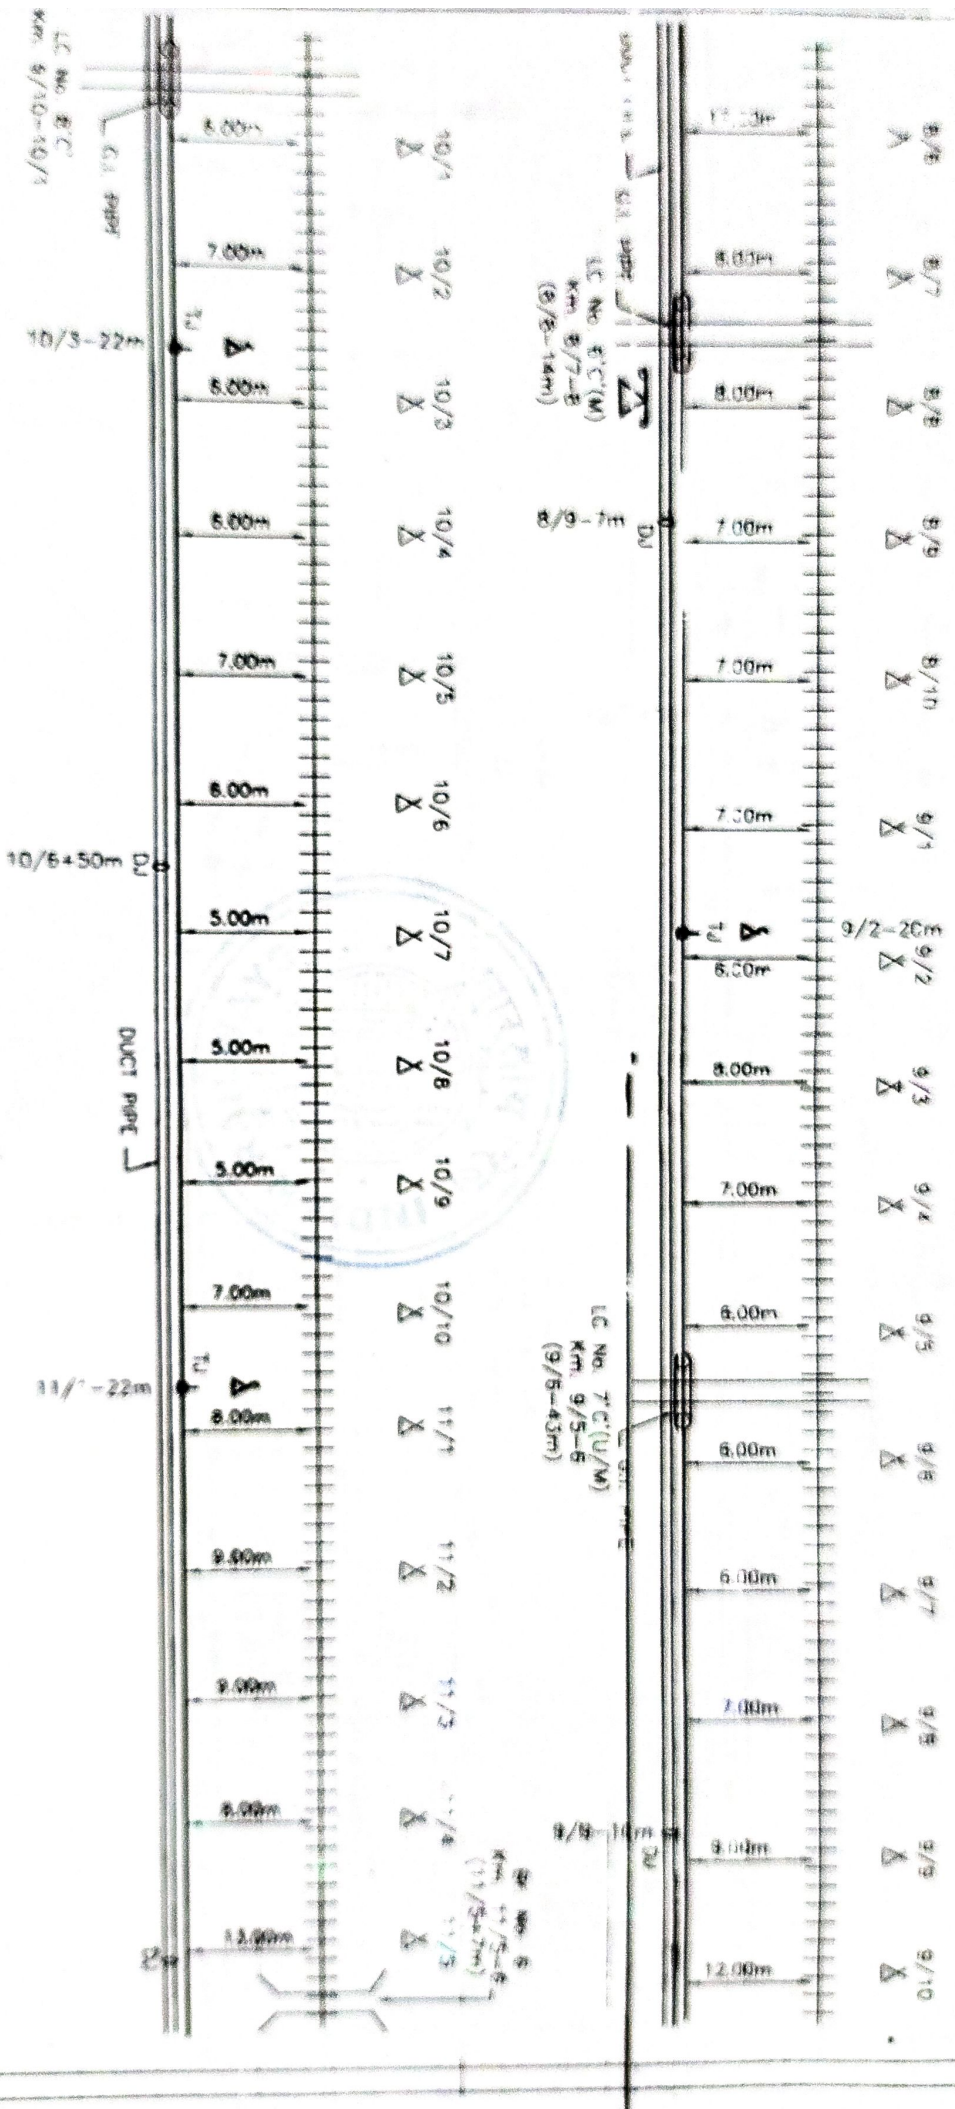


Not to Scale
All readings in mts

CONTRACTOR		SITE/CON		DATE/CON	
SSE/TELE/CON		DATE/CON			
CUSTOMER NAME		PROJECT NAME		LOCATION	
Prepared By		Checked By		Location	
N. E. RAILWAY		AUNARHAR Jn		JALPUR	

ROUTE PLAN FOR DUNDAUDH - DOBHI SECTION (6 QUAD CABLE)

JAINPUR →

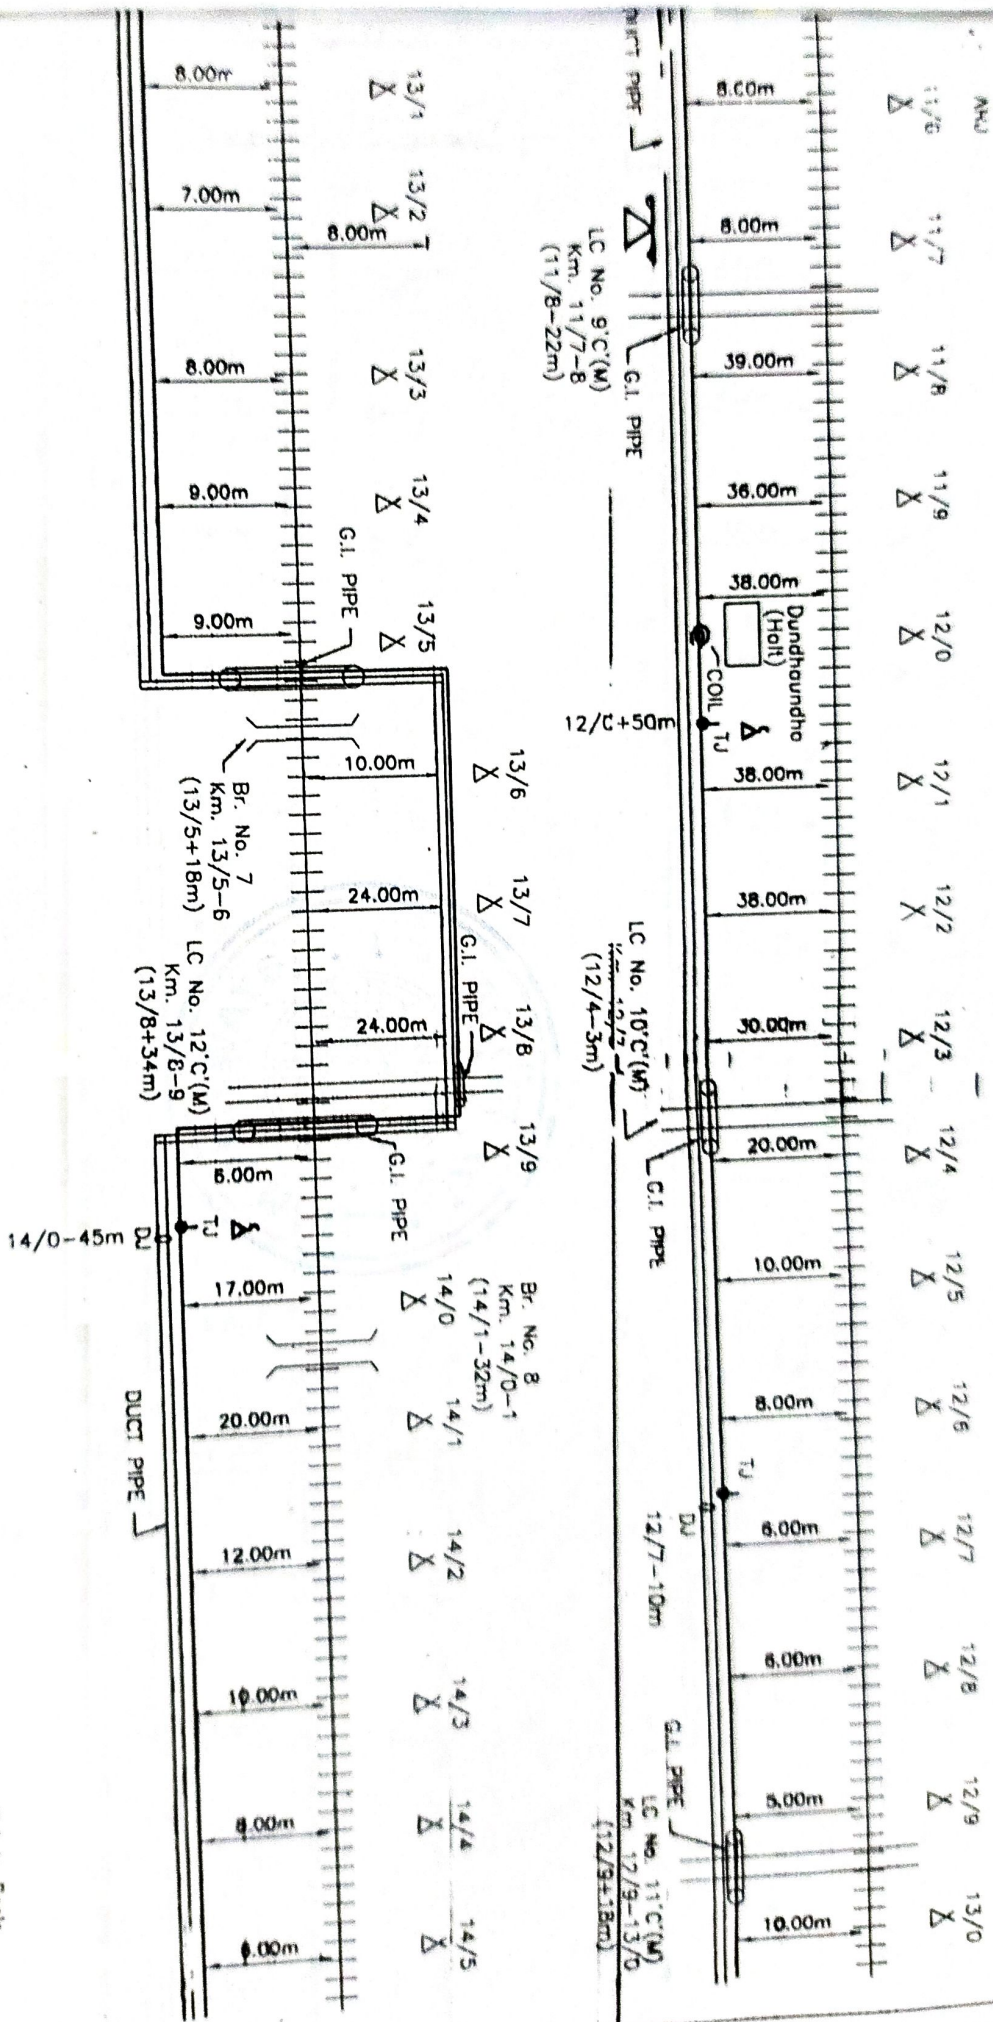


Not to Scale
All reading in mts

CONTRACTOR		SSE/TELE/CON		SITE/CON	
Project Name		N. E. RAILWAY		Location: --	
Customer Name		D.P. TELECOM. PVT. LTD.		515 JAINPUR SOUTH, KALU WAG.	
Prepared By:		CREATED BY		OFFERED BY	
SHEET NO. 05		CREATED ON		OFFERED ON	
EMERGENCY POST		EMERGENCY POST		EMERGENCY POST	
JOINT MARKER		JOINT MARKER		JOINT MARKER	
6 QUAD CABLE		6 QUAD CABLE		6 QUAD CABLE	
MODIFIED ON		MODIFIED ON		MODIFIED ON	
AUNARIHAR Jn. -		JAINPUR		JAINPUR	

ROUTE PLAN FOR DUNDHAUBH - DOBHI SECTION (6 QUAD CABLE)

JAUNPUR →

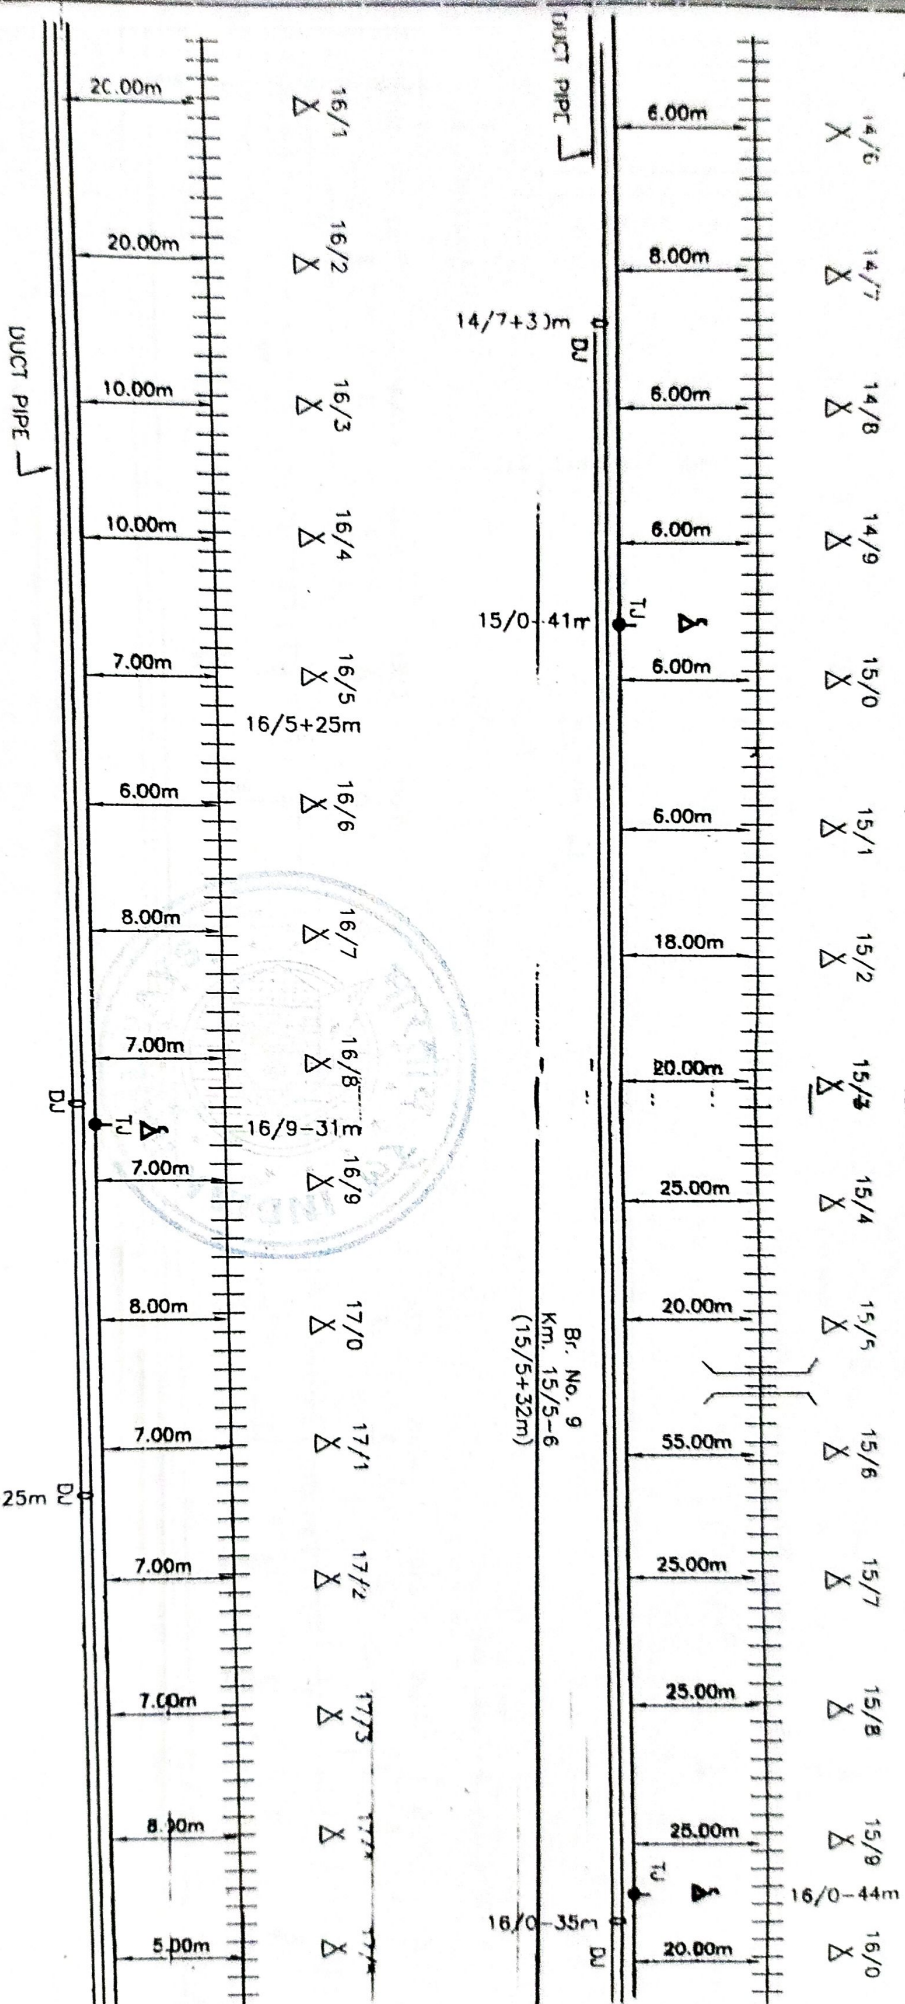


Br. No. 9
Km. 15/5-6
(15/5+32m)

CONTRACTOR <i>Ranjit Kumar</i>		SSE/TELE/CON <i>Ranjit Kumar</i>		ASTE/CON <i>Ranjit Kumar</i>	
1-JOINT MARKER	DU	DUCT JOINT MARKER	DU	L.C. GATE PHONE	DU
RAILWAY CROSSING	TH	RAILWAY TRACK	TH	POLE	DU
BRIDGE/CULVERT	CD	G.I. PIPE	CD	RAILWAY OVER BRIDGE	DU
DUCT PIPE	CD	HDPE	CD	RAILWAY UNDER BRIDGE	DU
Customer Name		SHEET NO.		CREATED ON	
D.P. TELECOM. PVT. LTD. 615 JATEPUR SOUTH, KALAI MARG, GOLCHAR, GORAKHPUR		06		CREATED BY	
N. E. RAILWAY		CREATED BY		OFFERED BY	
Location :--		APPR. BY		N.E.R.V.	
AUNARIHAR Jn. - JAUNPUR		Ref. No. :--		NE/	

Not to Scale
All reading in mts

ROUTE PLAN FOR DUNDHAUBH - DOBHI SECTION (6 QUAD CABLE)

JAINPUR →

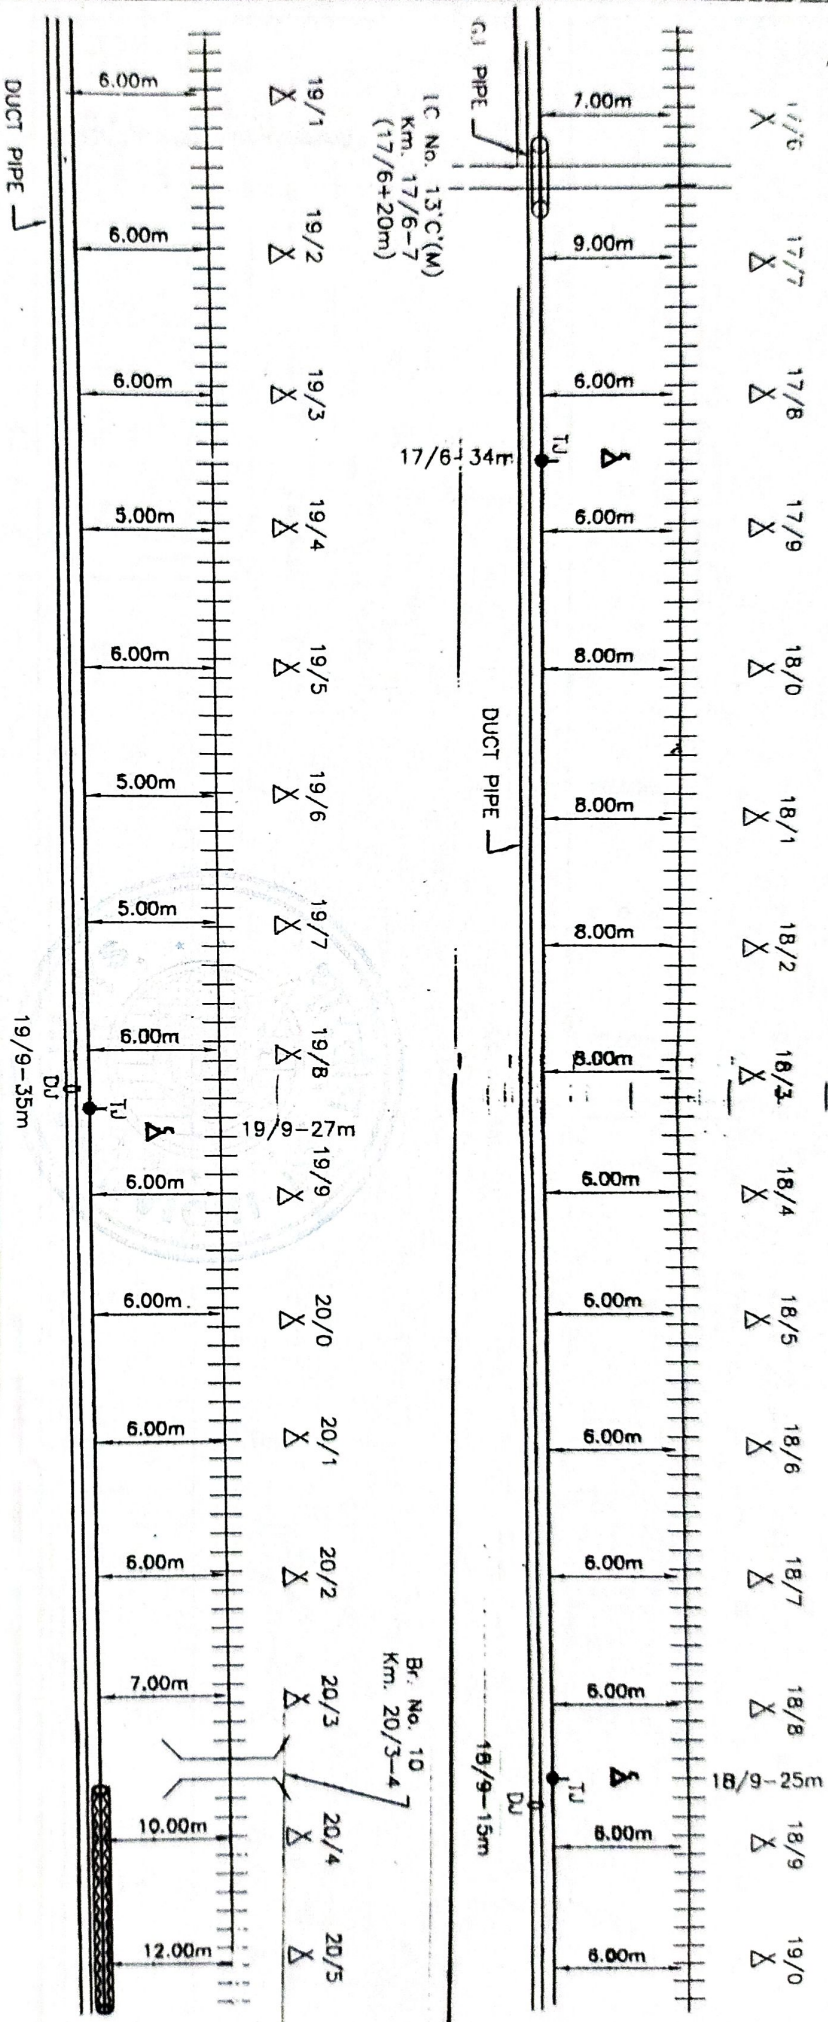


CONTRACTOR		SSE/TELE/CON		DIST/CON		Customer Name		N. E. RAILWAY	
TJ		DU		TJ		Prepared By :		D.P. TELECOM PVT. LTD.	
RAILWAY CROSSING		RAILWAY TRACK		L.C. GATE PHONE		SHEET NO.		07	
BRIDGE/CULVERT		G.I. PIPE		RAILWAY UNDER BRIDGE		CREATED ON		OFFERED BY	
DUCT PIPE		HDPE		RAILWAY UNDER BRIDGE		REVISION NO.		APPR. BY	
						DERIVATION CABLE		EMERGENCY POST	
						JOINT MARKER		MODIFIED ON	
						6 QUAD CABLE		Net no. - NE/	
								Location :-	
								AUNARIHAR Jn. -	
								JAINPUR	

Not to Scale
All reading in mts

ROUTE PLAN FOR DOBHI - KERAKAT SECTION (6 QUAD CABLE)

ARJ

JAUNPUR →

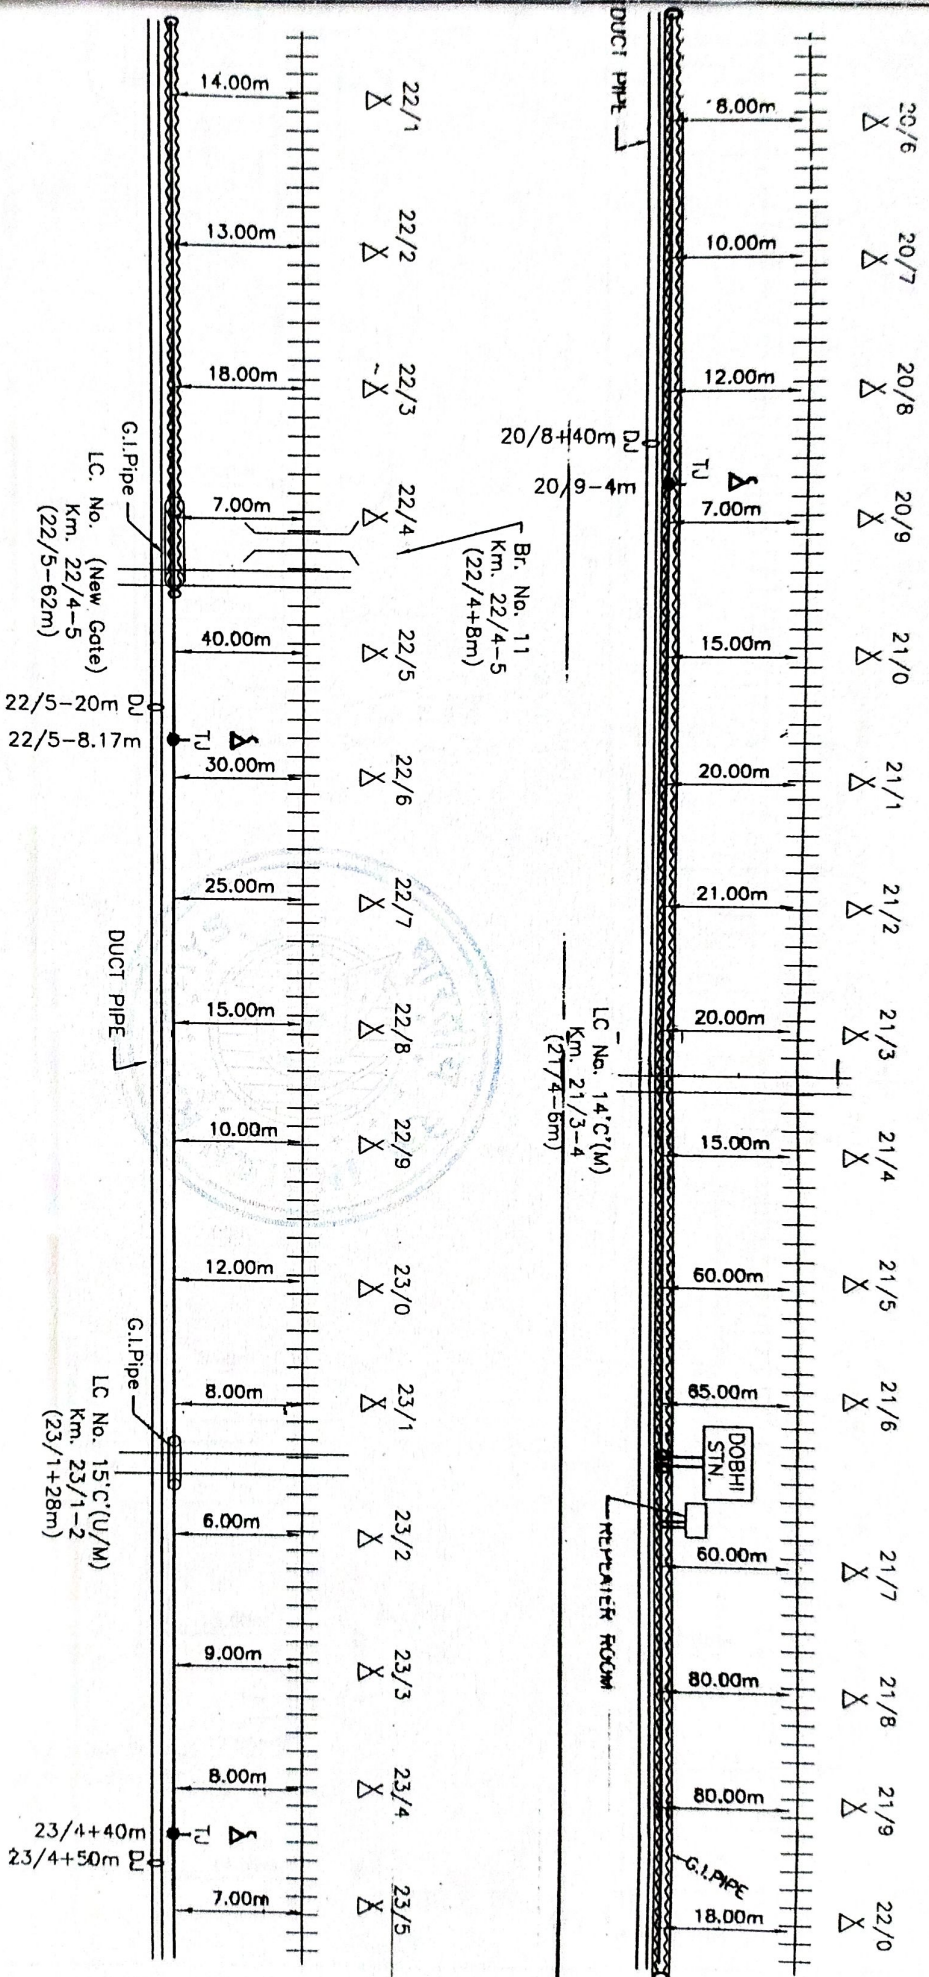

Not to Scale
All reading in mts


CONTRACTOR
SSE/TELECON
ASTE/CON

• T-J	T-JOINT MARKER	DU	DUCT JOINT MARKER	PO	L.C. GATE PHONE	—	DERIVATION CABLE	SHEET NO.	08	CREATED BY	Ranjit	Location :- AUNARHAR Jn. - JAUNPUR
≡	RAILWAY CROSSING	≡	RAILWAY TRACK	≡	POLE	Δ	EMERGENCY POST	CREATED ON		OFFERED BY	Ranjit	
))	BRIDGE/CULVERT	—	G.I. PIPE	≡	RAILWAY OVER BRIDGE	●	JOINT MARKER	REVISION NO.		APPR. BY	N.E.R.V.	
—	DUCT PIPE	—	HDPE	≡	RAILWAY UNDER BRIDGE	—	6 QUAD CABLE	MODIFIED ON		Ref. no. :- NE/		

Customer Name	N. E. RAILWAY
Prepared By :	D.P. TELECOM. PVT. LTD. 615 JAUNPUR SOUTH, KALU MARG, GORAKHPUR

ROUTE PLAN FOR DOBHI - KERAKAT SECTION (6 QUAD CABLE)

JAUNPUR →

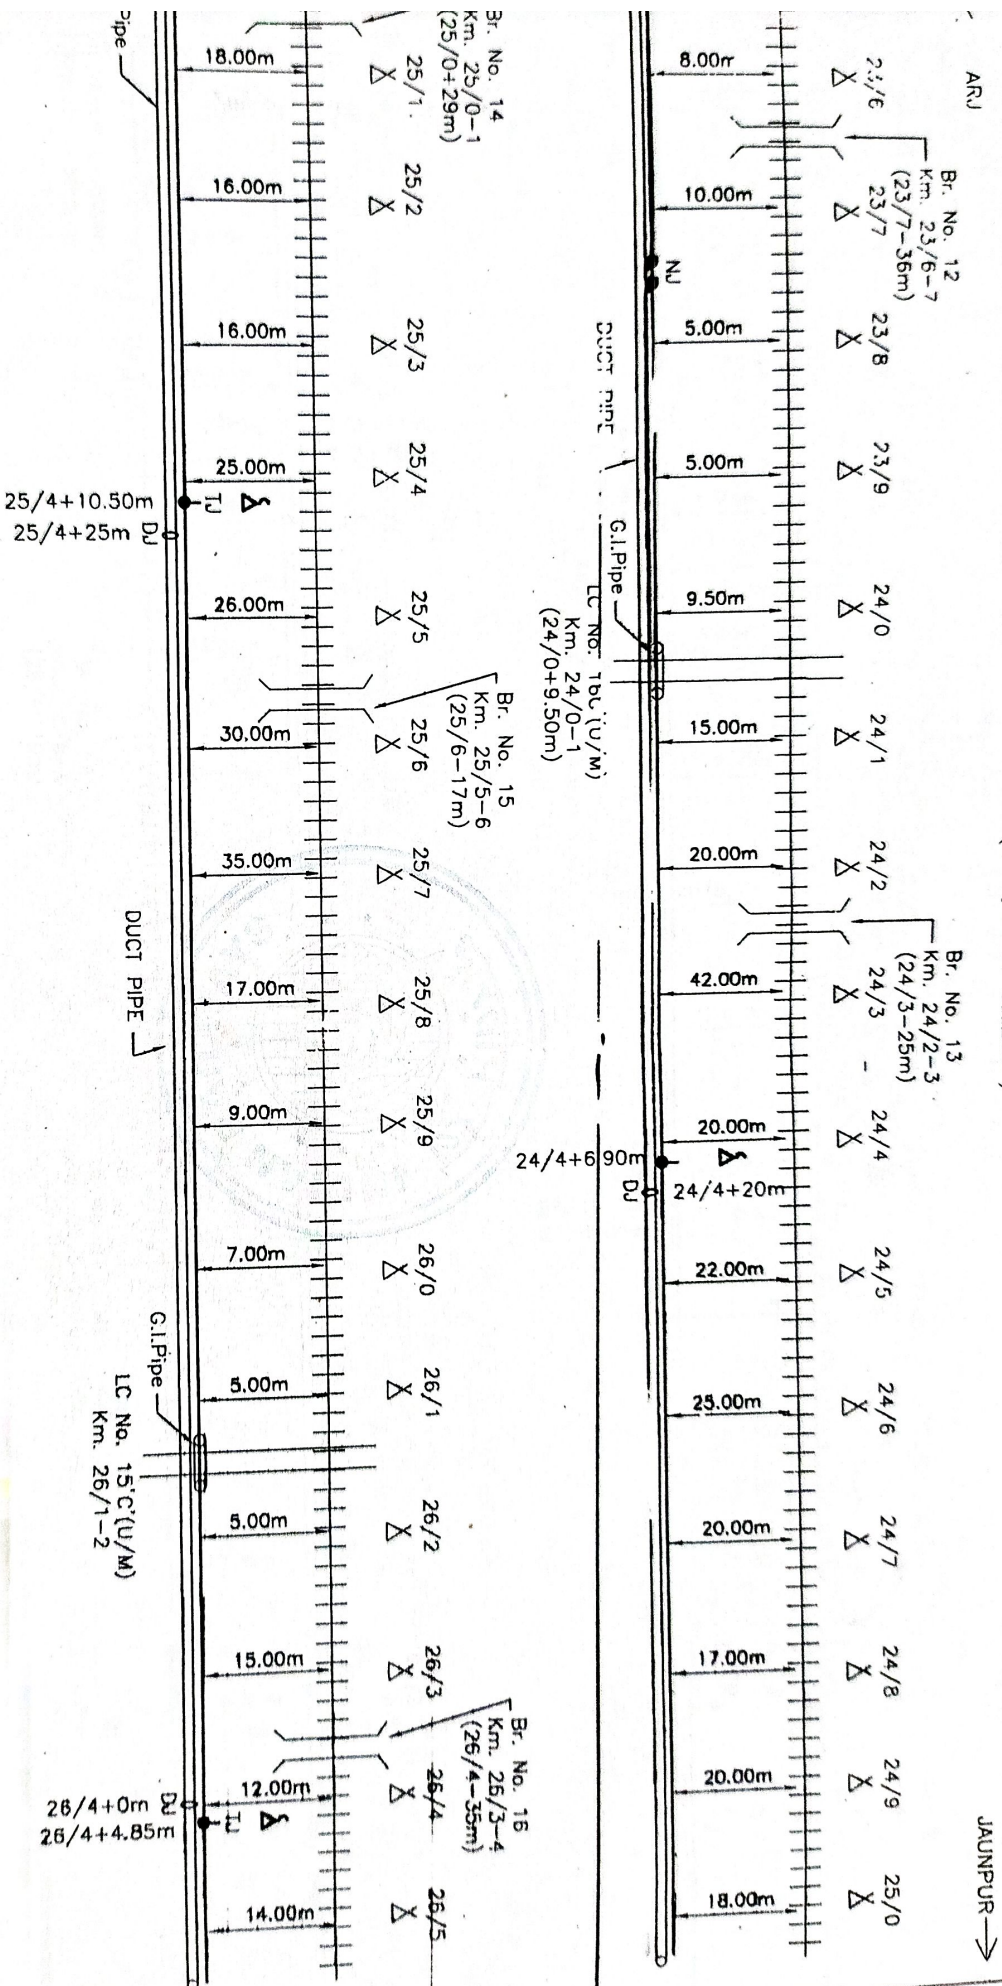

Not to Scale
All reading in mts

Contractor: *Sanjay Kumar*

SSE/TELE/CON: *V. K. Singh*

ASTE/CON: *Shri*



T-JOINT MARKER	0 DU	DUCT JOINT MARKER	Σ	L.C. GATE PHONE	Σ	DERIVATION CABLE	SHEET NO.	09	CREATED BY	Ranjit	Location :-	AUNARIHAR Jn. -
RAILWAY CROSSING	≡≡≡	RAILWAY TRACK	Δ	POLE	Δ	EMERGENCY POST	CREATED ON		OFFERED BY	Ranjit		
BRIDGE/CULVERT	○	G.I. PIPE	○	RAILWAY OVER BRIDGE	●	JOINT MARKER	REVISION NO.		APPR BY	N.E.RLY		
DUCT PIPE	□	HDPE	□	RAILWAY UNDER BRIDGE	□	6 QUAD CABLE	MODIFIED ON		Ref. no. -	NE/		

N. E. RAILWAY

Customer Name: D.P. TELECOM. PVT. LTD. 615 JATEPUR SOUTH, KALU WARG.
GOLGHAR, GORAKHPUR

Prepared By: *Sanjay Kumar*

(6 QUAD CABLE)

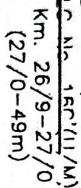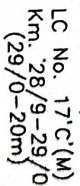


Not to Scale
All reading in mts

ROUTE PLAN FOR DOBHI - KERAKAT - GANGOLI HALT SECTION (6 QUAD CABLE)

ARI

29/6 X 29/7 X 29/8 X 29/9 X 30/0 X 30/1 X 30/2 X 30/3 X 30/4 X 30/5 X 30/6 X 30/7 X 30/8 X 30/9 X 31/0 X

JAINPUR →

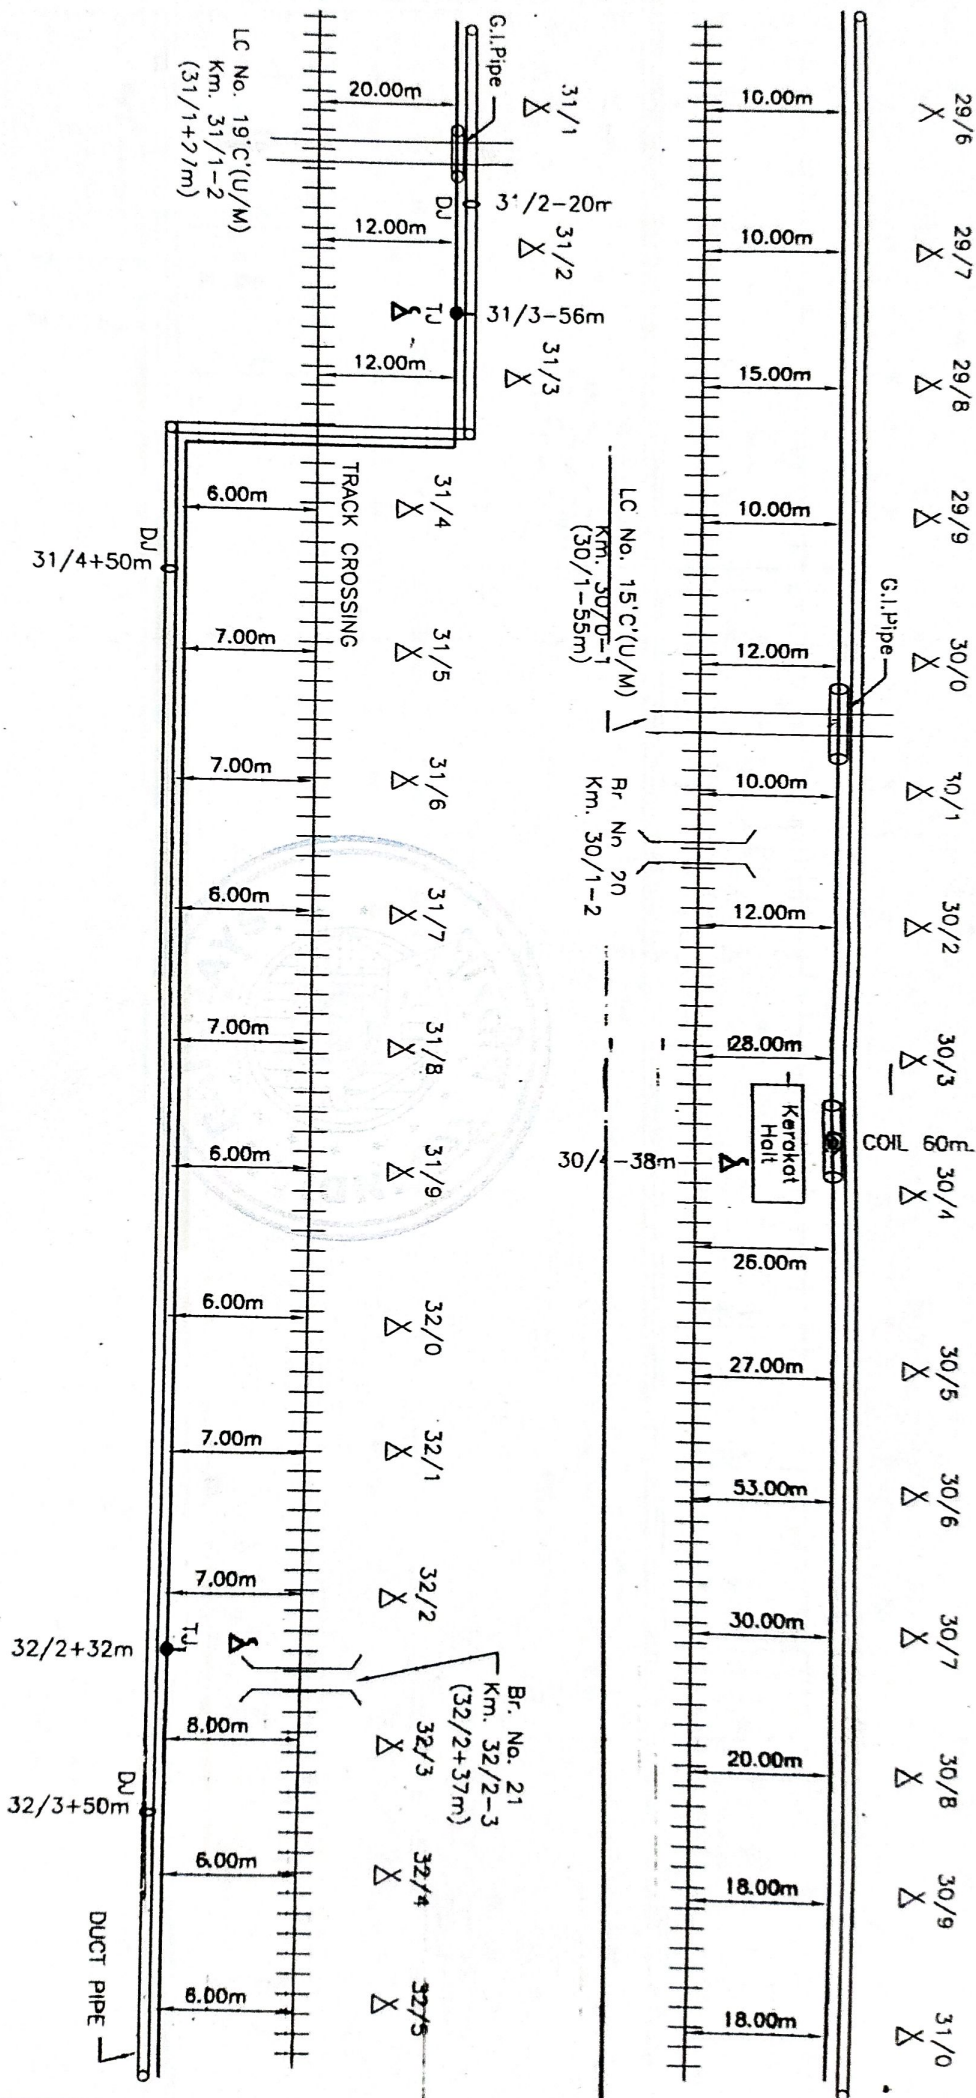

Project Engineer

SSE/ELE/CON

ASTE/CON

L.C. GATE PHONE

DERIVATION CABLE

EMERGENCY POST

JOINT MARKER

6 QUAD CABLE

*Not to Scale
All reading in mts*

Customer Name

Prepared By : D.P. TELECOM. PVT. LTD. 615 JATEPUR SOUTH, KALLI MARG, GOLSHAR, GORAKHPUR

N. E. RAILWAY

SHEET NO. 11

CREATED BY Rongpet

Location : --

AUNARIHAR Jn. -

CREATED ON

OFFERED BY Rongpet

Location : --

AUNARIHAR Jn. -

REVISION NO.

APPR. BY N.E.R.LY

Location : --

AUNARIHAR Jn. -

MODIFIED ON

Ref.no.: - NE/

Location : --

AUNARIHAR Jn. -

T-JOINT MARKER	U	DU	DUCT JOINT MARKER	U	L.C. GATE PHONE
RAILWAY CROSSING	+	+	RAILWAY TRACK	+	POLE
BRIDGE/CULVERT	O	O	G.I. PIPE	O	RAILWAY OVER BRIDGE
DUCT PIPE			HDPE		RAILWAY UNDER BRIDGE

Customer Name	D.P. TELECOM. PVT. LTD. 615 JATEPUR SOUTH, KALLI MARG, GOLSHAR, GORAKHPUR
---------------	---

Customer Name	N. E. RAILWAY
---------------	---------------

Customer Name	N. E. RAILWAY
---------------	---------------

ROUTE PLAN FOR KERAKAT - GANGOLI HALT SECTION (6 QUAD CABLE)

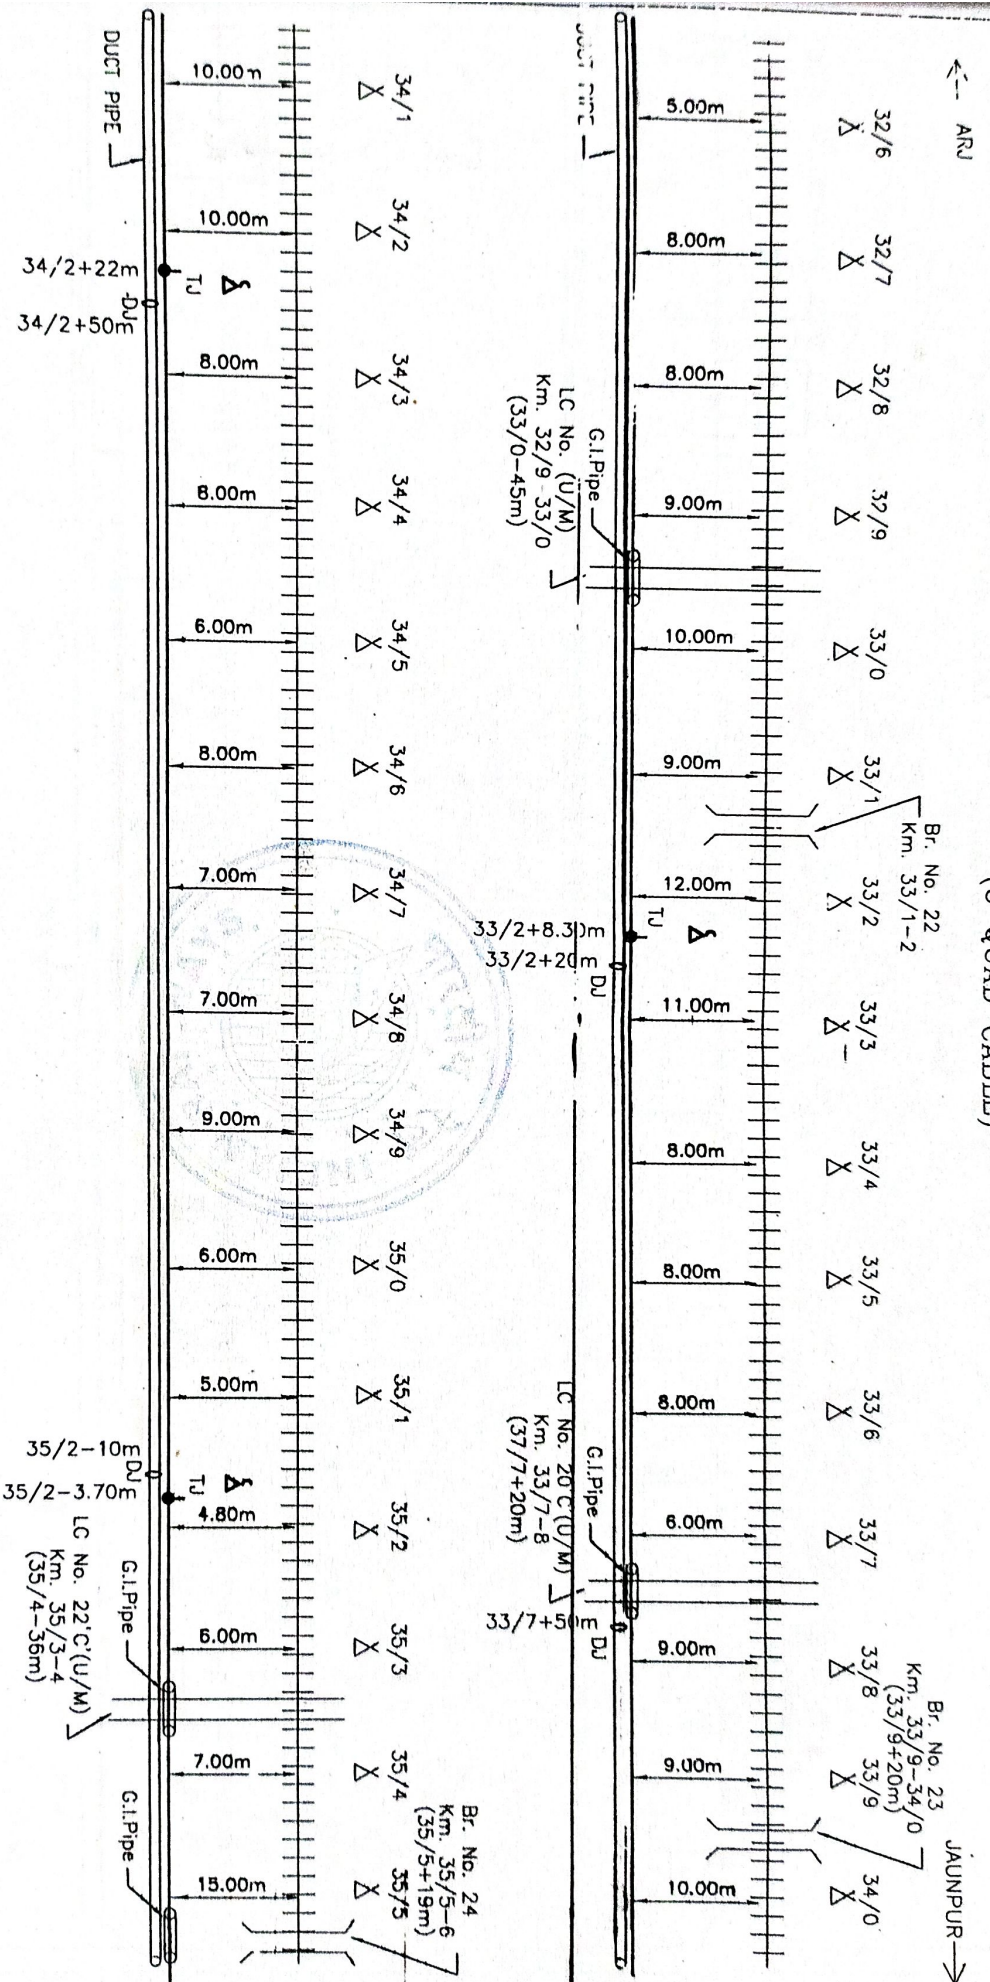


Not to Scale
All reading in mts

CONTRACTOR			SSE/ELE/CON			ASTE/CON					
Customer Name			N. E. RAILWAY								
Prepared By :			D.P. TELECOM. PVT. LTD. 615 JATEPUR SOUTH, KALU MARG, GOLGHAR, GORAKHPUR								
SHEET NO.			12			CREATED BY			Ranjeet		
CREATED ON			OFFERED BY			Ranjeet			Location :-- AUNARIHAR Jn. - JAUNPUR		
RIVISION NO.			APPR. BY			N.E.RLY					
MODIFIED ON			Rel.no.:- NE/								

• T	T-JOINT MARKER	0 DU	DUCT JOINT MARKER	Σ	L.C. GATE PHONE	—	DERIVATION CABLE
卅	RAILWAY CROSSING	卅	RAILWAY TRACK	Σ	POLE	Δ	EMERGENCY POST
)(	BRIDGE/CULVERT	○	G.I. PIPE	Σ	RAILWAY OVER BRIDGE	● NU	JOINT MARKER
—	DUCT PIPE	〰〰〰〰	HDPE	≡	RAILWAY UNDER BRIDGE	—	6 QUAD CABLE

ROUTE PLAN FOR KERAKAT - GANGOLI HALT - MUFTIGANJ SECTION (6 QUAD CABLE)

JAUNPUR →

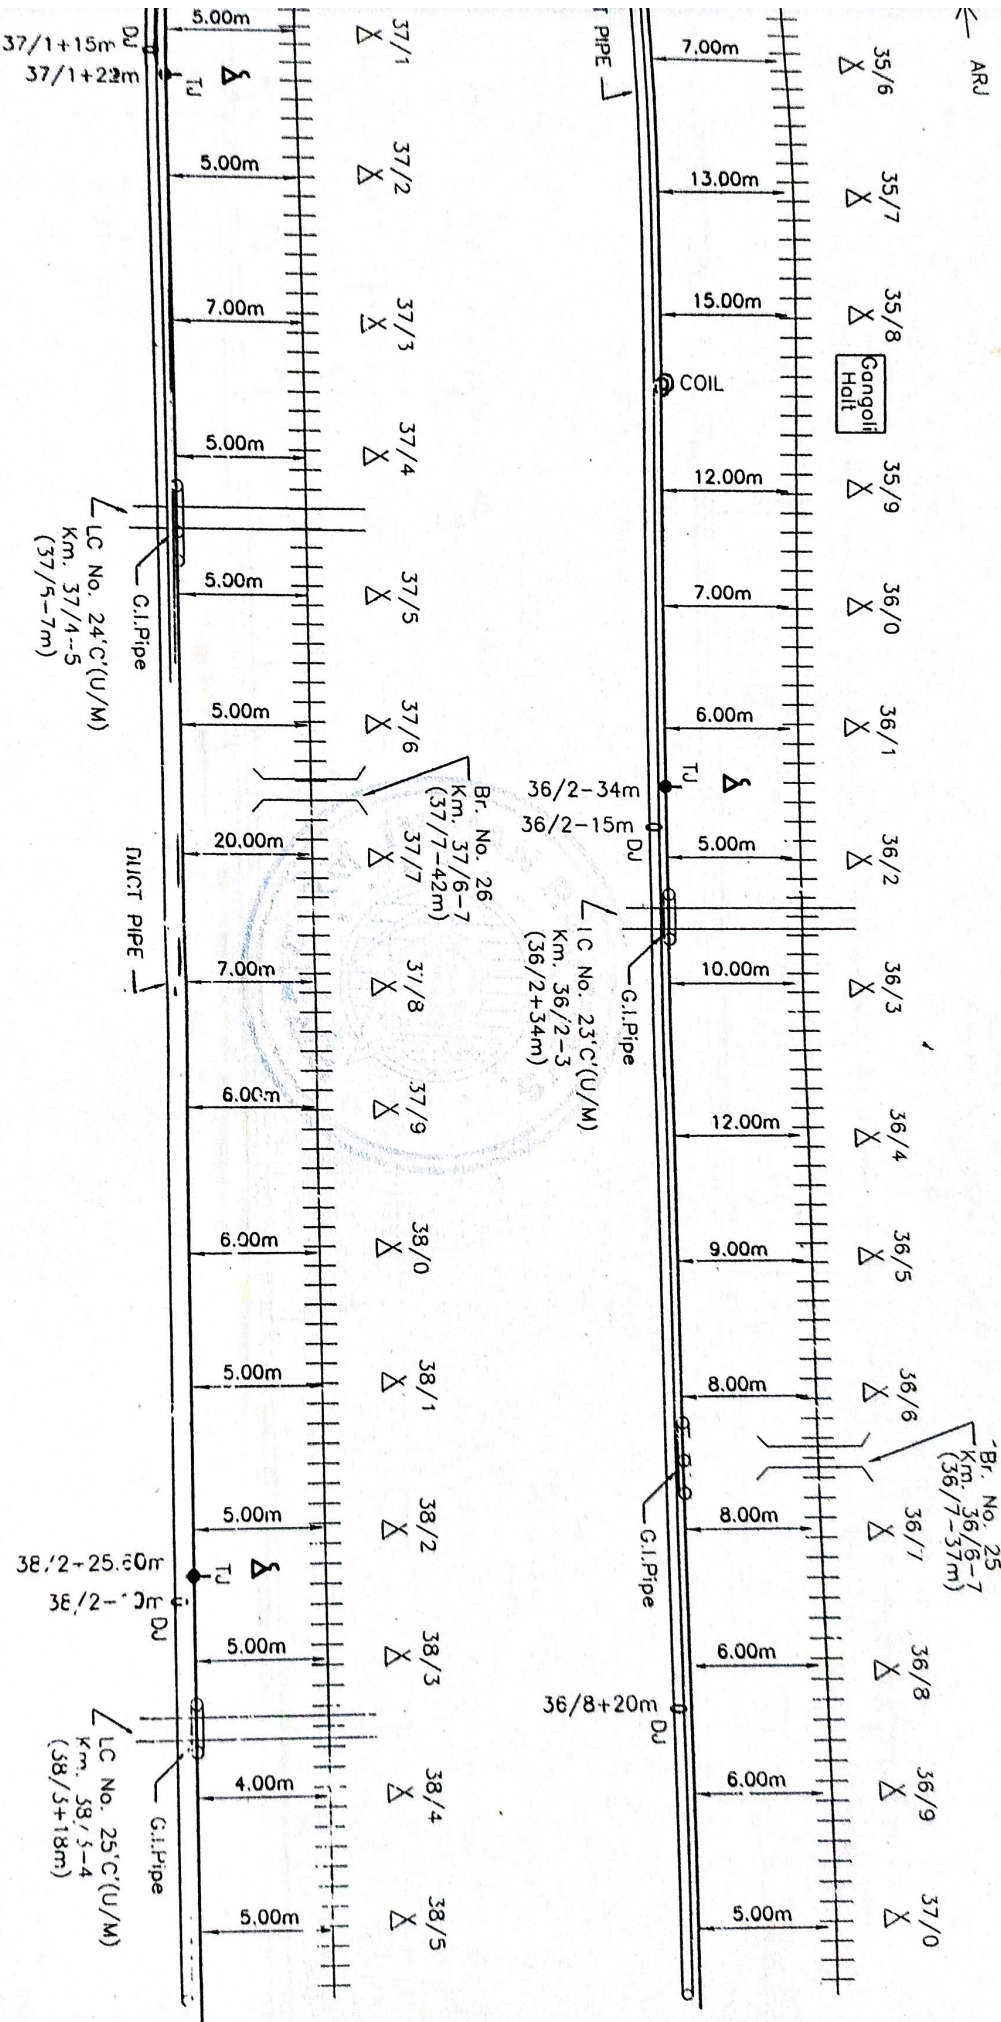

T-JOINT MARKER	DU	DUCT JOINT MARKER
RAILWAY CROSSING	##	RAILWAY TRACK
BRIDGE/CULVERT	□	G.I. PIPE
DUCT PIPE	□	HOPE

CONTRACTOR *Gayatri Kumar*
SSE/TELE/CON *V. S. Kumar*
ASTE/CON *S. K. Singh*


RAILWAY UNDER BRIDGE	≡
RAILWAY OVER BRIDGE	Δ
POLE	Δ
L.C. GATE PHONE	Δ
EMERGENCY POST	Δ
JOINT MARKER	●
6 QUAD CABLE	—

Customer Name	N. H. RAILWAY
Prepared By	D.P. TELECOM. PVT. LTD. 515 JATEPUR SOUTH, KALUJI MARG, COLCHAR, CHAKRAHUR
SHEET NO.	13
CREATED BY	Ranjit
OFFERED BY	Ranjit
APPR. BY	N.E. RLY
REVISION NO.	
MODIFIED ON	
Ref. no. :- NE/	
Location :-	AUNARHAR Jn. - JAUNPUR

Not to Scale
All reading in mts

ROUTE PLAN FOR GANGOLI HALT - MUFTIGANJ SECTION (6 QUAD CABLE)

JAUNPUR →

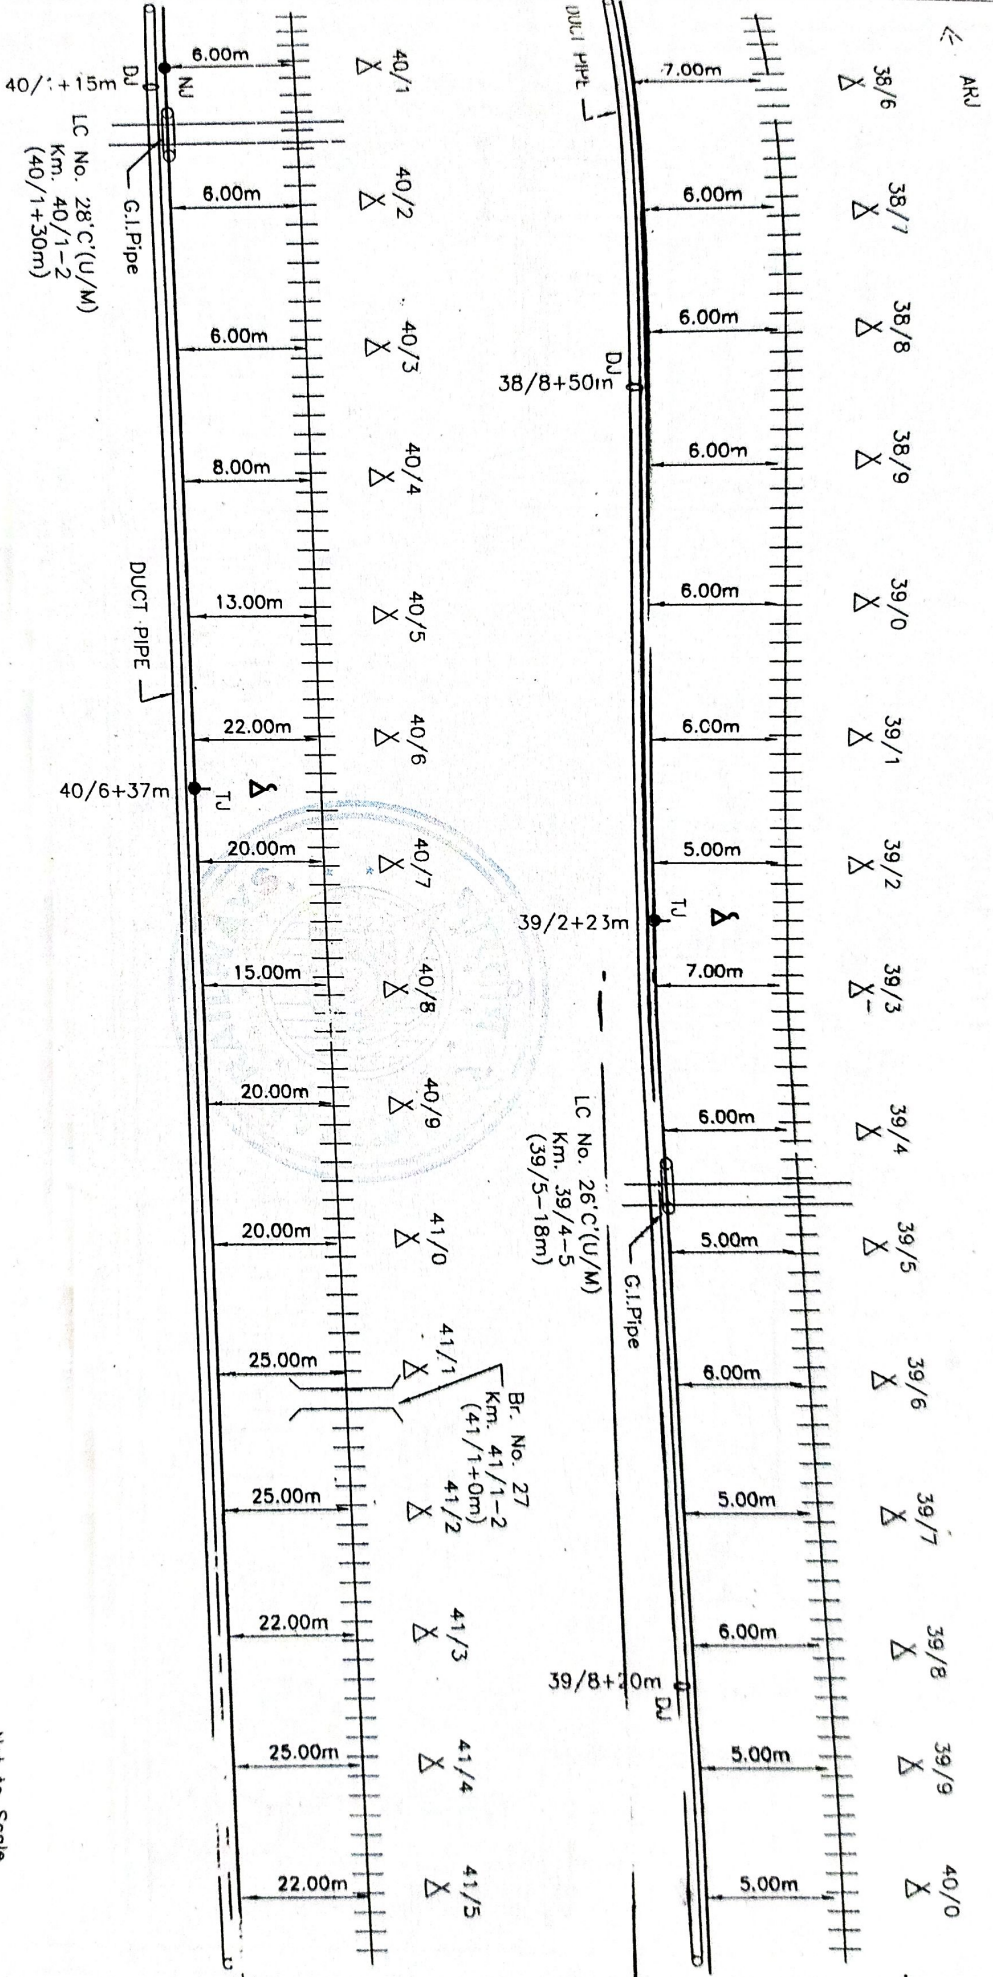


Customer Name		N. E. RAILWAY	
Prepared By :		D.P. TELECOM. PVT. LTD. 615 JATEPUR SOUTH, KALUJI MARG.	
SHEET NO. 14		CREATED BY	
CREATED ON		OFFERED BY	
REVISION NO.		APPR. BY	
MODIFIED ON		Rel. no. - NE/	
Location : --		AUNARIHAR Jn. - JAUNPUR	

CONTRACTOR	SSE/TELE/CON	ASTE/CON
T-JOINT MARKER	0 DU	L.C. GATE PHONE
RAILWAY CROSSING	TH	POLE
BRIDGE/CULVERT	GO	RAILWAY OVER BRIDGE
DUCT PIPE	HDPE	RAILWAY UNDER BRIDGE
		DERIVATION CABLE
		EMERGENCY POST
		JOINT MARKER
		6 QUAD CABLE

Not to Scale
All reading in mts

ROUTE PLAN FOR GANGOLI HALT - MUFTIGANJ - YADVENDRA NAGAR SECTION (6 QUAD CABLE)

JAINPUR →

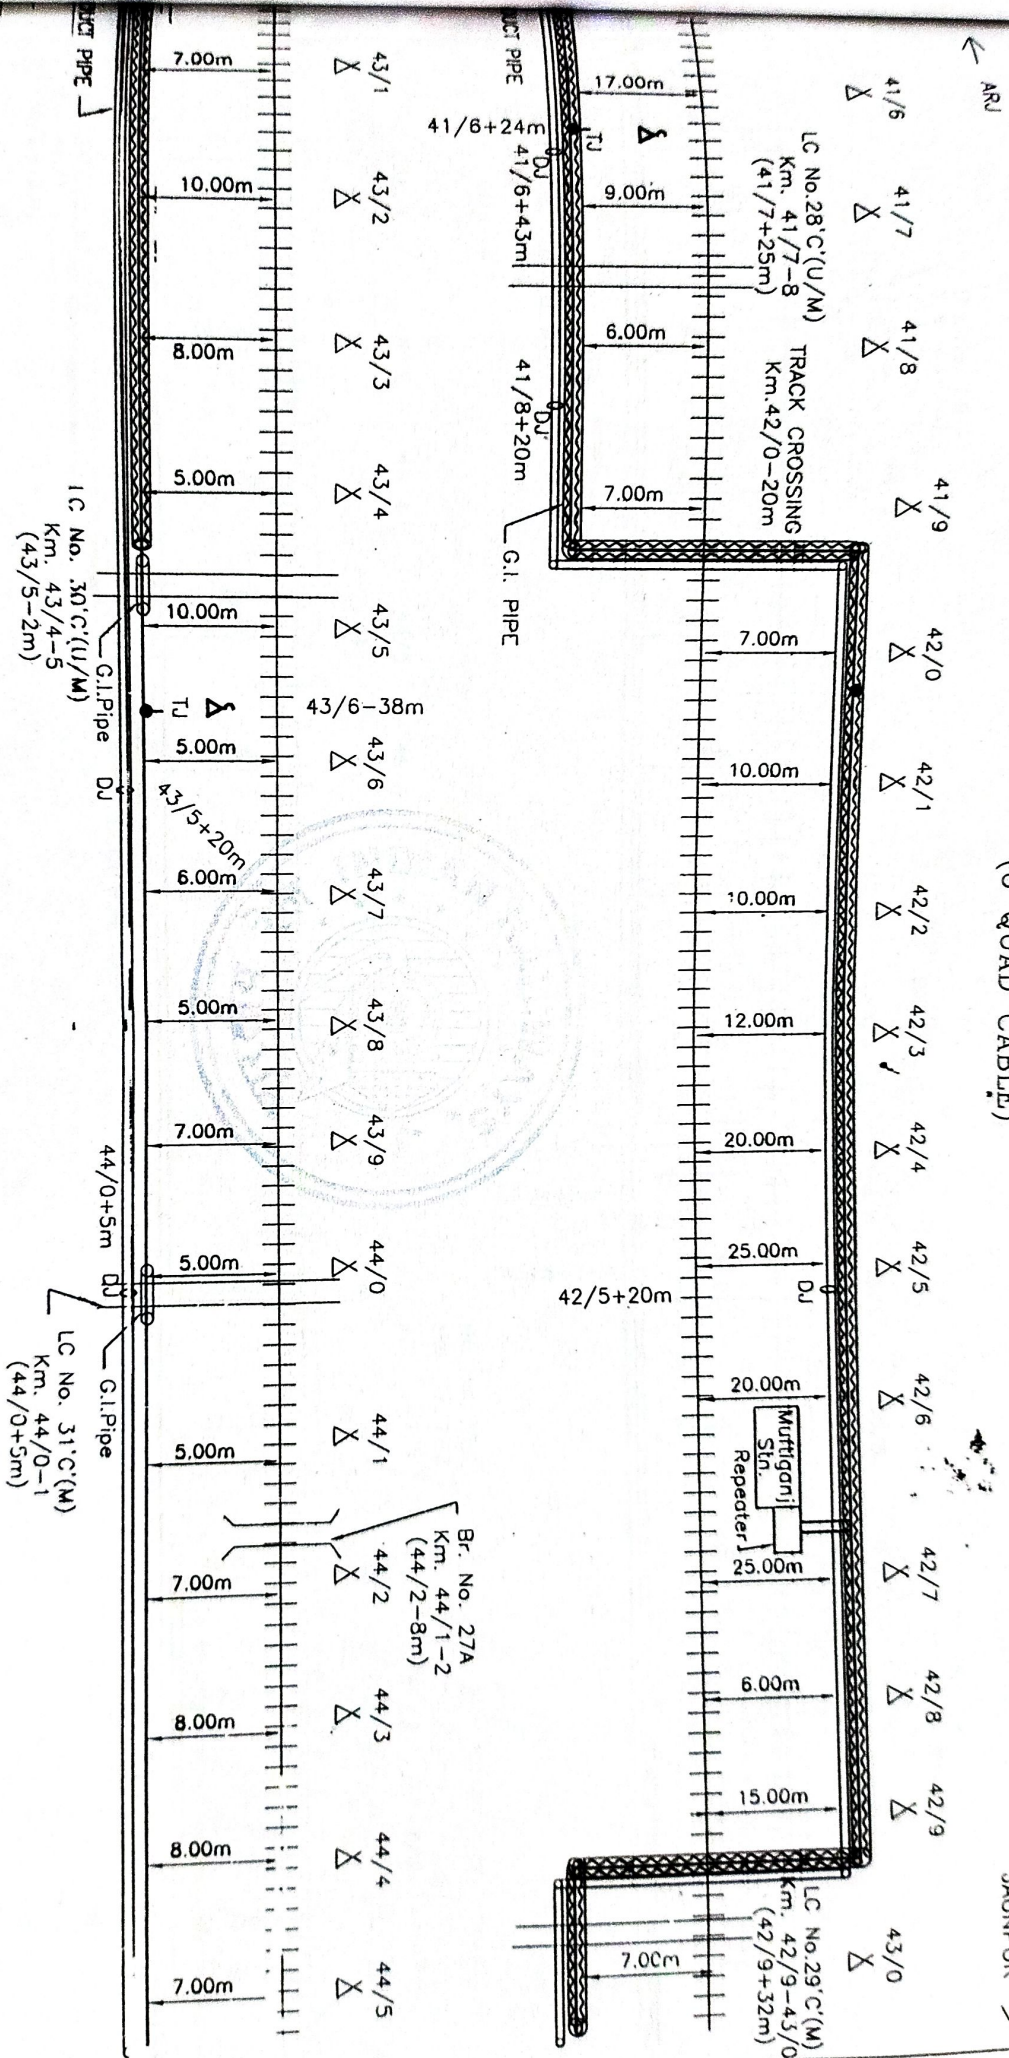

Customer Name		N. E. RAILWAY	
Prepared By :		O.P. TELECOM. PVT. LTD. 615 JATEPUR SOUTH, KALUJI MARG.	
SHEET NO. 15		CREATED BY Ronjeet	
CREATED ON		OFFERED BY Ronjeet	
REVISION NO.		APPR. BY N.E.R.V.	
MODIFIED ON		Ref. no. :- NE/	
Location :-		AUNARIHAR Jn. JAINPUR	


CONTRACTOR	SE/TELE/CON	WASTE/CON
DUCT MARKER	0 DJ	DUCT JOINT MARKER
RAILWAY CROSSING	++	RAILWAY TRACK
BRIDGE/CULVERT	○	G.I. PIPE
CABLE	○○○○○○	HOPE

SE/TELE/CON		ASTE/CON		N. E. RAILWAY			
Customer Name				D.P. TELECOM. PVT. LTD. 515 JATEPUR SOUTH, KALAI MARG, GOLGHAR, GORAKHPUR			
Prepared By :				Location --- AUNARIHAR Jn. JAUNPUR			
JOINT MARKER	▽	L.C. GATE PHONE	—	SHEET NO.	15	CREATED BY	Ranjit
AY TRACK	Δ	POLE	Δ	CREATED ON		OFFERED BY	Ranjit
E	✕	RAILWAY OVER BRIDGE	●	REVISION NO.		APPR. BY	M.R.LY
	≠	RAILWAY UNDER BRIDGE	—	MODIFIED ON		Ref.no.:- NE/	

Not to Scale
All reading in mts

ROUTE PLAN FOR MUFTIGANJ - YADVENDRA NAGAR SECTION (6 QUAD CABLE)

JAINPUR ->

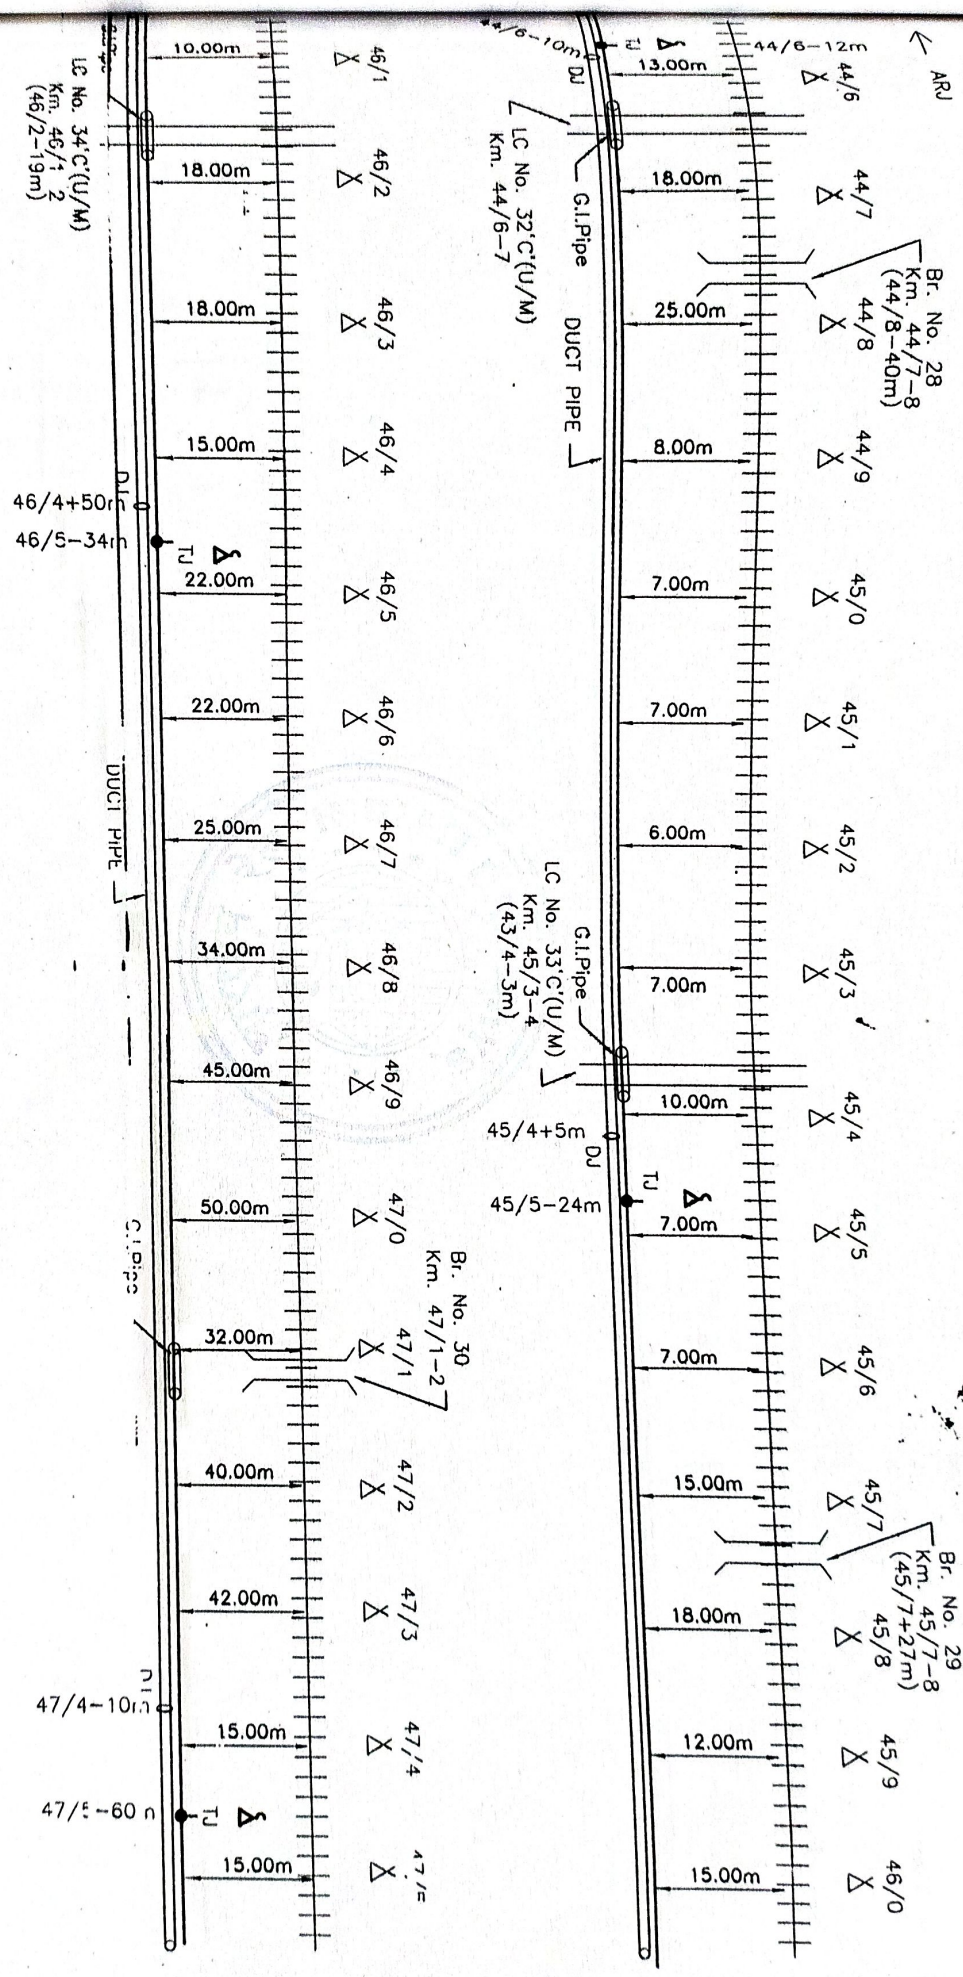


CONTRACTOR		SSE/TELE/CON		ASTE/CON	
JOINT MARKER		DUCT JOINT MARKER		L.C. GATE PHONE	
RAILWAY CROSSING		RAILWAY TRACK		RAILWAY OVER BRIDGE	
BRIDGE/CULVERT		G.I. PIPE		RAILWAY UNDER BRIDGE	
DUCT PIPE		HOPE		6 QUAD CABLE	

Customer Name		N. E. RAILWAY	
Prepared By :	D.P. TELECOM. PVT. LTD.	615 JATEPUR SOUTH, KALUJI MARG.	
	GOLCHAR, GORAKHPUR		
SHEET NO.	16	CREATED BY	Ranjit
CREATED ON		OFFERED BY	Ranjit
REVISION NO.		APPR. BY	N.E.R. J
MODIFIED ON		Ref. no. :-	NE/

Location : --
AUNARHAR Jn. --
JAUNPUR


Not to Scale
All reading in mts

JAUNPUR →

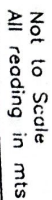


Contractor		SSE/TELE/CON		ASTE/CON		Customer Name		N. E. RAILWAY	
Duct Marker		0 DU	DUCT JOINT MARKER	Σ	L.C. GATE PHONE	Prepared By :		D.P. TELECOM. PVT. LTD. 615 JATEPUR SOUTH, KALUJI MAPO, COLGHAR, GORAKHPUR	
RAILWAY CROSSING		++	RAILWAY TRACK	Δ	POLE	SHEET NO.		17	
DRAINAGE/CULVERT		□ □	G.I. PIPE	≠	RAILWAY OVER BRIDGE	CREATED ON			
DUCT PIPE			UNPE	≠	RAILWAY UNDER BRIDGE	REVISION NO.			
						MODIFIED ON			
						DERIVATION CABLE			
						EMERGENCY POST			
						JOINT MARKER			
						8 QUAD CABLE			
						APPR. BY		N.E.R.LY	
						Ref no. :- NE/			
						Location :		AUNARHAR Jn. - JAUNPUR	

JAUNPUR →

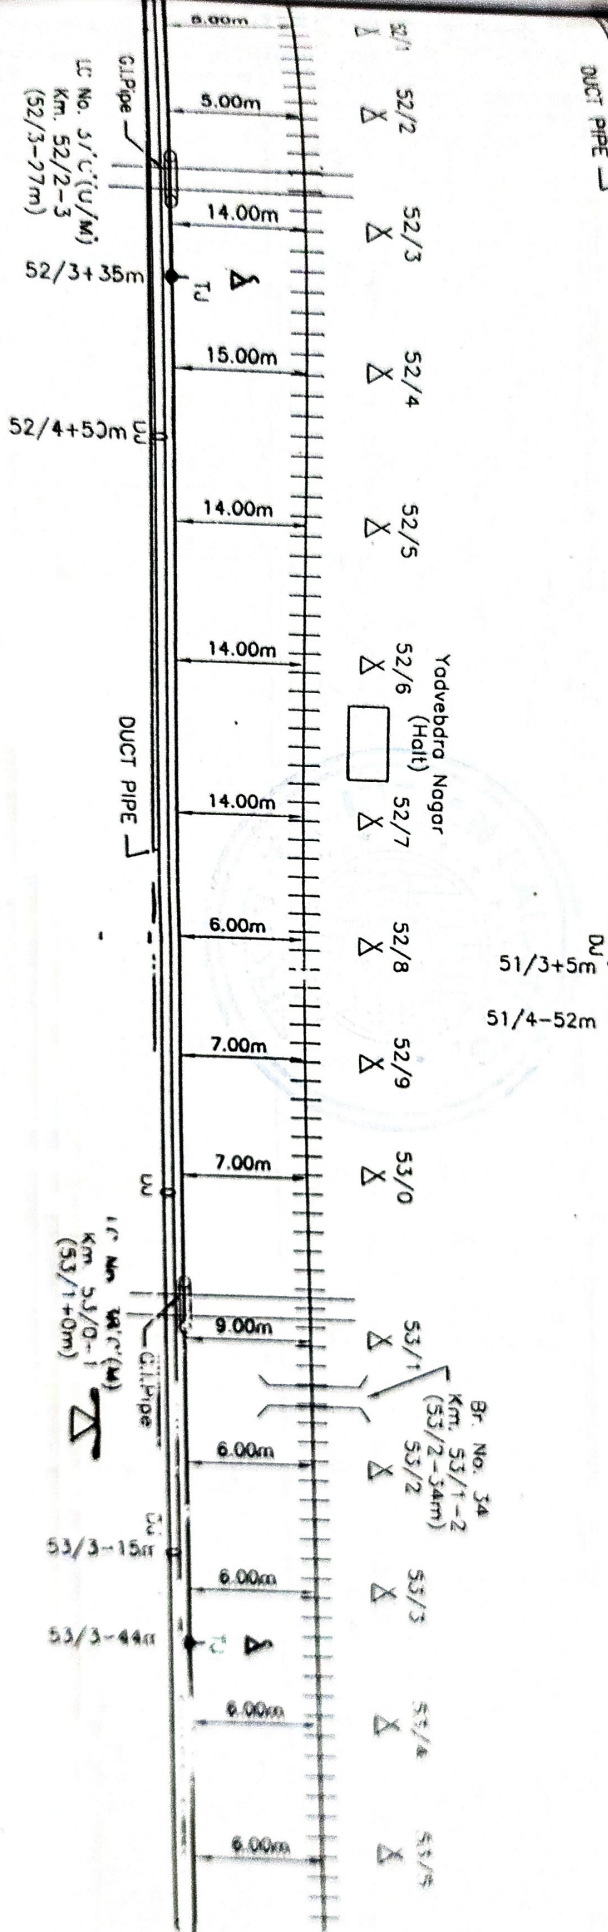

CONTRACTOR		SSE/TELE/CON		DSE/CON		Customer Name	N. E. RAILWAY			
JOINT MARKER	0	DUCT JOINT MARKER	7	L.C. GATE PHONE	—	Prepared By :	D.R. TELECOM. PVT. LTD. 815, JATEPUR SOUTH, KALKA MARG, GOLFCLUB, GOLFCLUBPUR			
RAILWAY CROSSING	+	RAILWAY TRACK	Δ	POLE	Δ	SHEET NO.	1/3	CREATED BY	Revised	LOCATION : AUNARIJAR Jn. JAUNPUR
RAIL JOINT	—	RAILWAY OVER BRIDGE	—	RAILWAY UNDER BRIDGE	—	CHANGED ON		UPDATED BY	Revised	
PIPE	—	G.I. PIPE	—	RAILWAY CABLE	—	REVISION NO.		APPRO. BY	M. E. R. J.	
HOPE	—	HOPE	—	RAILWAY CABLE	—	MODIFIED ON		MODIFIED BY	M. E. R. J.	



JAUNPUR-->

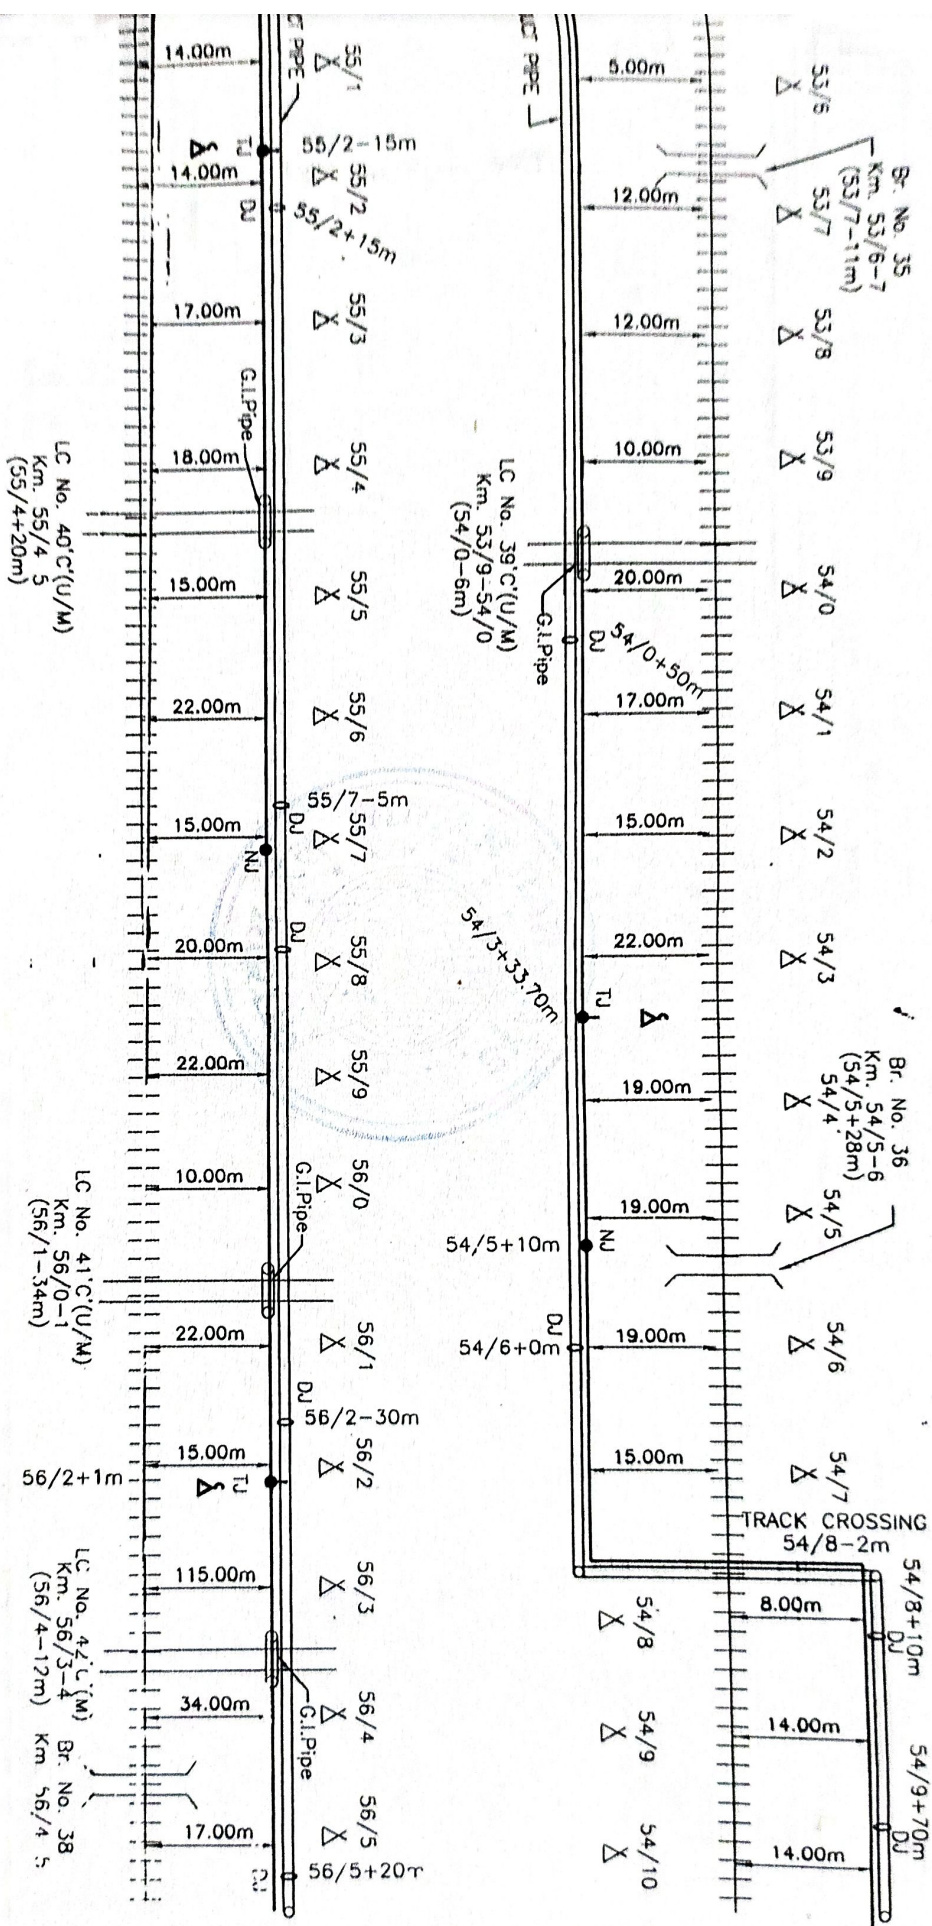

Customer Name		N. E. RAILWAY	
Prepared By :	D.P. TELECOM. PVT. LTD.	515 JATEPUR SOUTH, KALUJI MARG.	
	GOLSHAN, GORAKHPUR		
SHEET NO.	19	CREATED BY	Ranjeet
CREATED ON		OFFERED BY	Ranjeet
REVISION NO.		APPR. BY	N.E.R.V.
MODIFIED ON		Ref.no.:- NE/	
Location : -- AUNARHAR Jn. - JAINPUR			

ROUTE PLAN FOR YADVENDRA NAGAR - JAUNPUR SECTION (6 QUAD CABLE)

JAUNPUR →

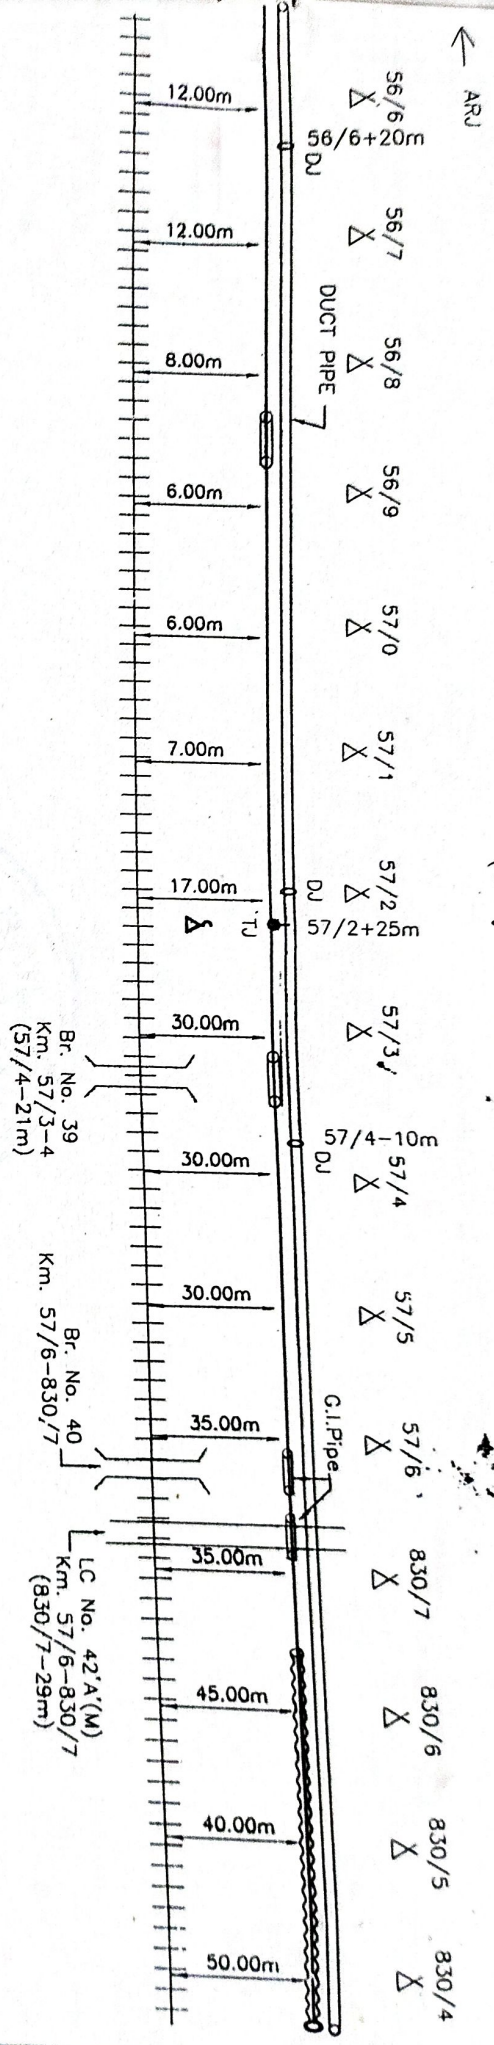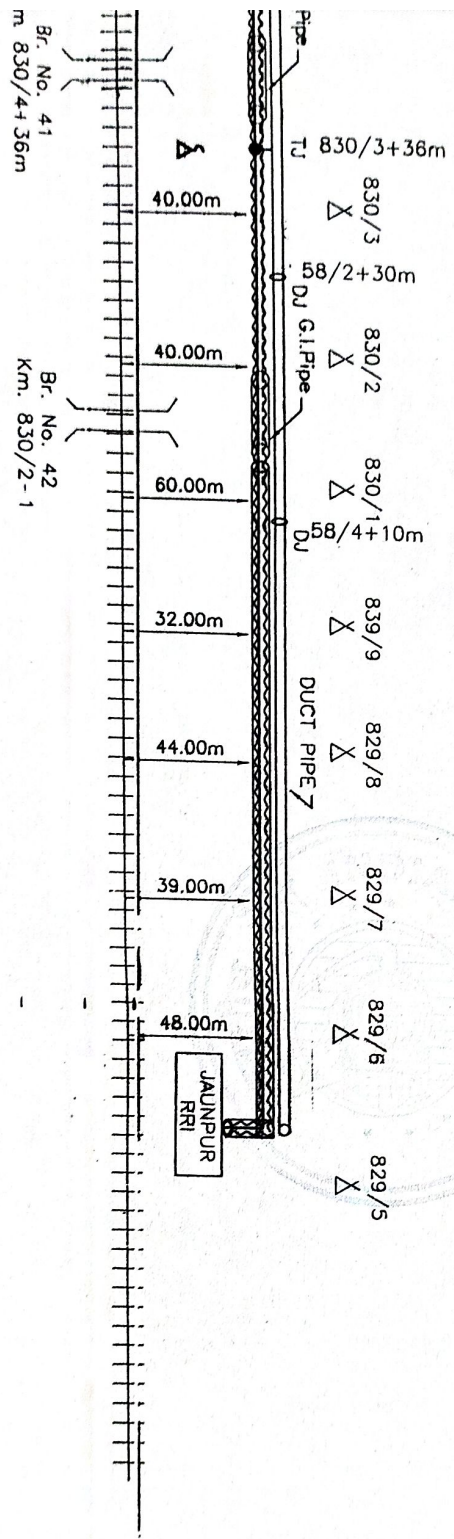

Sanjay Kumar
CONTRACTOR

Sanjay Kumar
SSE/TELE/CON

Sanjay Kumar
JSTE/CON

T-JOINT MARKER	0 DU	DUCT JOINT MARKER
RAILWAY CROSSING	≡≡	RAILWAY TRACK
BRIDGE/CULVERT	⊃	G.I. PIPE
DUCT PIPE	⊃	HDPE
	≡≡	RAILWAY UNDER BRIDGE

DERIVATION CABLE	---
EMERGENCY POST	Δ
JOINT MARKER	●
6 QUAD CABLE	—

Customer Name		N. E. RAILWAY	
Prepared By : D.P. TELECOM, PVT. LTD. 515 JAUNPUR SOUTH, KULU HANG.			
SHIELD NO.	20	CREATED BY	Ranjeet
CREATED ON		OFFERED BY	Ranjeet
REVISION NO.		APPR. BY	N.E.R.V
MODIFIED ON		Ref.no.:-	NE/
		Location :-- JAUNPUR Jn. - JAUNPUR	

Not to Scale
All reading in mts