


STP END

LC Gate No. 119 B Manned Interlocked - KM 133 / 10-1

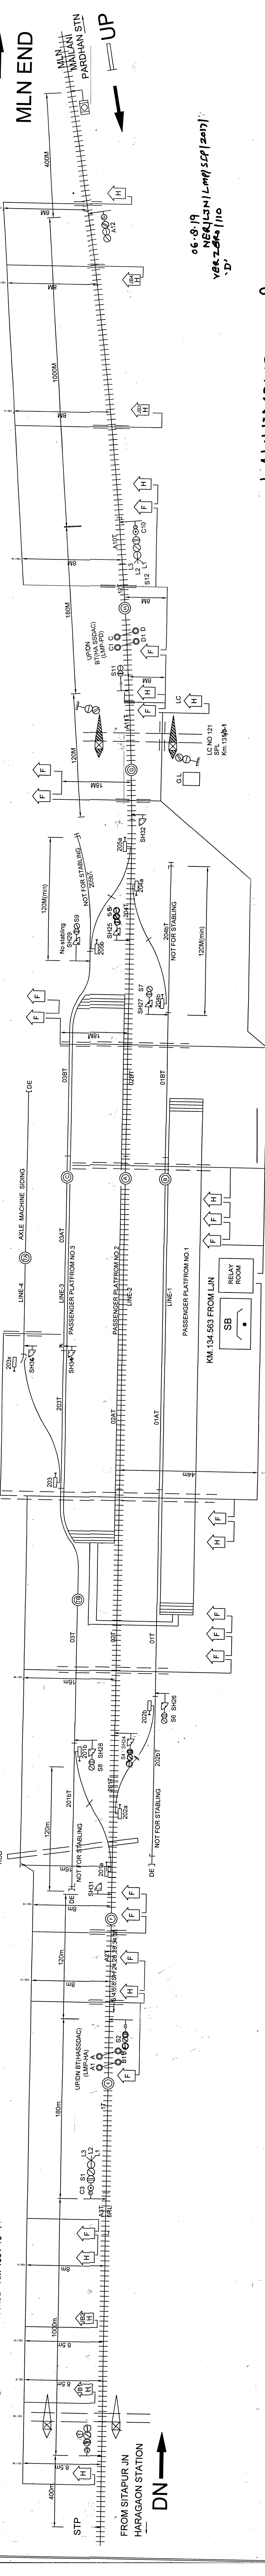

LAKHIMPUR RAILWAY STATION

MLN END

DN

06.8.19
NER/LJN/LMP/SLP/2017
VER 2.000/110
'D'

LEGEND

PROPOSED CABLE ROUTE
EXISTING MAIN LINE CENTRE
DISTANCE

LAKHIMPUR - बरौमपुर
CABLE ROUTE PLAN

SR DSTE	LJN
ADSTE	LJN
SS&Sij	LMP

BALAK RAM
SR DGM/SLT/RUN/L

DATE	06.08.19
BY	BALAK RAM
CHECKED BY	
DATE	
REVISION	
NO. OF SHEETS	1
TOTAL SHEETS	1
PROJECT NAME	LAKHIMPUR - बरौमपुर
SCALE	1:1000
PAGE NO.	1 OF 1