


2

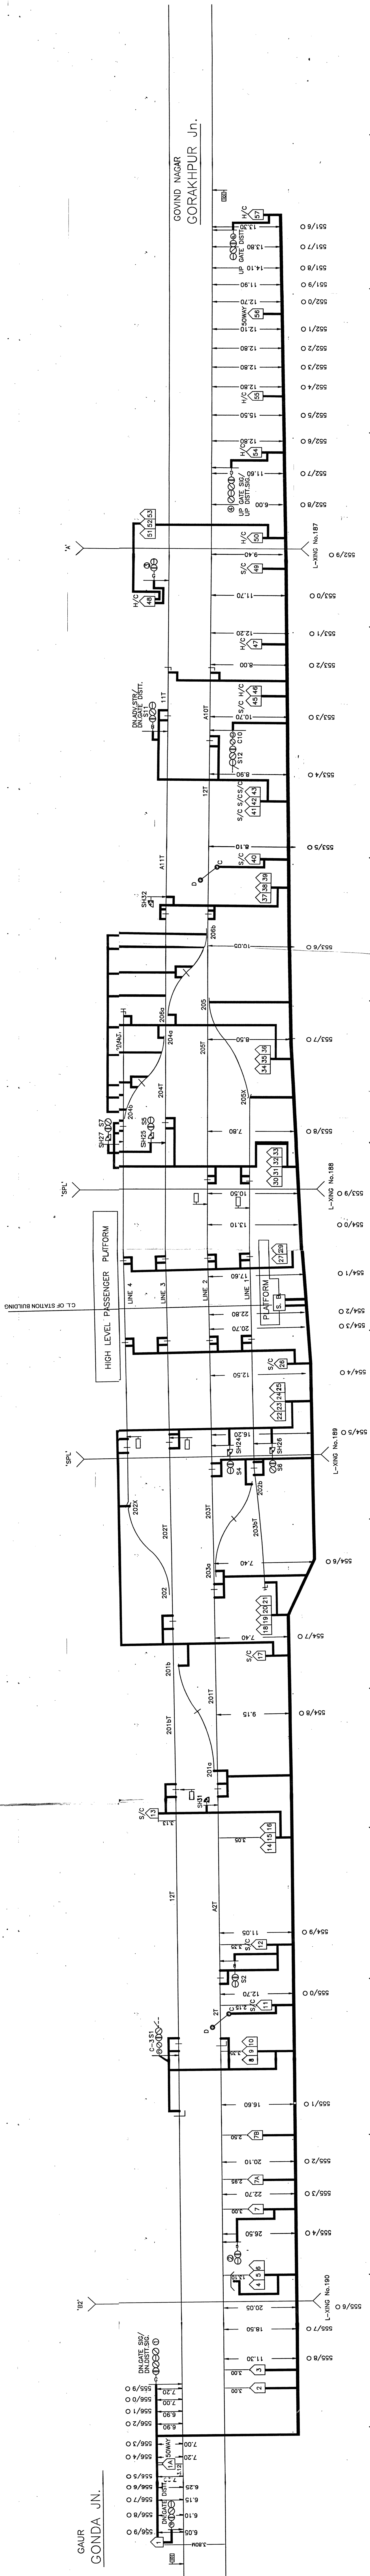

PREPARED BY

Nitesh Kumar Singh
Rajendra Nagai Chauraha
Gorakhnath, Gorkhpur

SIGNATURE

Signature

DRAWING No.

DY.CSTE/CON/GKP
2011/SK

SHEET No. 1

MUNDERWA

CABLE ROUTE

NER

DIV. LJN.

Signature

Signature

DSTE/CON/GKP.

SSE/SIG./CON.

JE/SIG./CON.

SSE/DRG./C