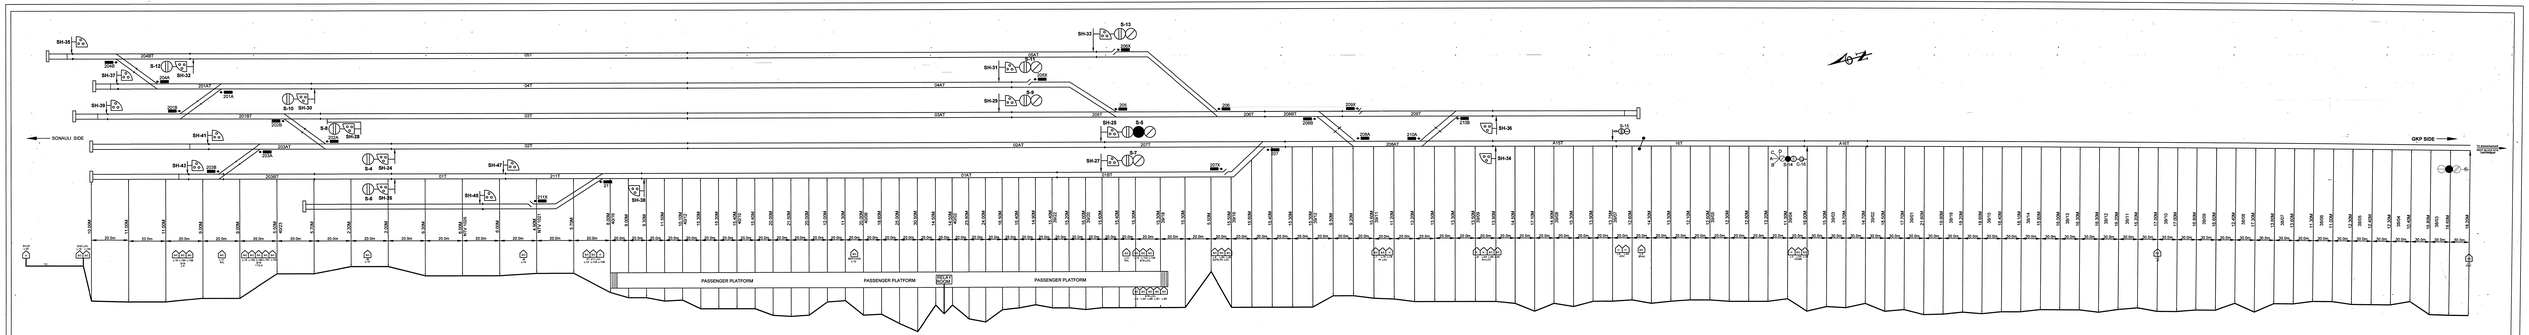

TO ANANDNAGAR
NEXT BLOCK STN. Lachmipur
GKP SIDE
SONAULI SIDE
N
A16T
16T
A15T
209T
208AT
208BT
206T
207T
205T
05AT
04AT
03AT
02AT
01AT
01BT
05T
04T
03T
02T
01T
211T
201AT
201BT
203AT
203BT
204BT
210A
210B
208A
208B
209X
207
207X
206
206X
205
205X
211
211X
201A
201B
202A
202B
203A
203B
204A
204B
S-15
S-14
C-16
A
B
C
D
S-13
S-11
S-9
S-5
S-7
S-12
S-10
S-8
S-4
S-6
SH-36
SH-34
SH-33
SH-31
SH-29
SH-25
SH-27
SH-38
SH-47
SH-45
SH-26
SH-24
SH-28
SH-30
SH-32
SH-35
SH-37
SH-39
SH-41
SH-43
18.20M
18.60M
38/03
16.80M
10.40M
38/04
12.30M
12.40M
38/05
12.30M
11.00M
38/06
11.30M
13.60M
38/07
13.60M
17.30M
38/08
12.40M
16.60M
38/09
16.80M
17.00M
38/10
17.00M
15.20M
38/11
16.20M
38/12
18.30M
16.30M
38/13
16.00M
15.80M
38/14
18.10M
18.40M
38/15
18.60M
18.20M
38/16
19.90M
21.60M
39/01
17.70M
18.60M
39/02
14.70M
15.70M
39/03
15.30M
18.00M
39/04
11.30M
13.20M
12.80M
12.30M
39/05
12.60M
12.10M
13.30M
14.30M
12.60M
39/07
13.75M
13.90M
15.30M
39/08
14.90M
17.10M
14.50M
13.90M
39/09
13.50M
13.30M
13.50M
13.20M
11.20M
39/11
10.60M
9.20M
9.50M
39/12
15.30M
15.30M
15.40M
15.60M
39/16
15.50M
5.50M
15.30M
39/18
15.30M
15.30M
15.40M
15.60M
39/20
16.00M
15.20M
39/22
15.40M
14.90M
15.40M
16.50M
24.00M
23.60M
40/02
14.50M
14.50M
30.50M
25.00M
18.60M
40/06
20.00M
11.30M
12.00M
20.00M
21.50M
20.00M
15.40M
40/10
15.40M
15.30M
15.30M
40/12
10.10M
11.50M
9.30M
9.00M
40/16
8.00M
5.70M
NTV 1021
4.90M
6.00M
NTV 1025
6.00M
6.30M
2.00M
2.30M
5.70M
40/23
5.50M
9.00M
9.00M
11.00M
11.00M
10.00M
30.0m
20.0m
20.0m
H/C L-1 DIST
S/C L-2 JB
H S/C S/C L-3 L-3A L-3B HOME
S/C L-4 BPAC
H H L-5 L-5A ADV.
H S/C H S/C L-6 L-6A L-6B L-6C SH-LOC
S/C S/C H L-7 L-7A L-7B PL LOC
S/C S/C S/C L-8 L-8A L-8B GATE-PL LOC
S/C S/C S/C L-10 L-10A L-10B STR-LOC
S/C L-11 AXL
S/C S/C S/C S/C S/C L-9 L-9A L-9B L-9C L-9D STR-LOC
S/C BERTHING L-12
S/C S/C H PT 211 LOC L-13 L-13A L-13B
S/C JB L-14
S/C JB L-15
S/C S/C S/C S/C L-16 L-16A L-16B L-16C L-16D STR 1 TO 4
S/C L-17 AXL
S/C S/C S/C L-18 L-18A L-18B STR L-5
S/C S/C END LOC L-19 L-19A
T/C
H SH-35 L-20
PASSENGER PLATFORM
RELAY ROOM
PASSENGER PLATFORM
PASSENGER PLATFORM

SUBMITTED BY	PREPARED BY	DRAWN BY		APPROVED	CHECKED			
SONALI ENTERPRISES. DANAPUR	Skylark Designer & Engineers Pvt. Ltd. PATNA NOIDA Chotti Badalpura, Khagaul, Patna-801105		N. E. R LACKNOW. DIVISION	Dy.CSTE/PROJ/LJN	ASTE/PROJ/GKP	SSE/GKP	CABLE ROUTE PLAN	NAUTANWA

SH. NO. 1/1

NERJ_INNTV/SIP/2020/ VER.ZERO/18