
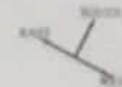


OPTICAL FIBRE CABLE ROUTE PLAN  
OF  
FARUKKHABAD-KASGANJ SECTION  
  
NORTH EASTERN RAILWAY  
(IZZATNAGAR DIVISION)

SUBMITTED BY:

M/s. D.P. TELECOM (P) LTD.615  
JATEPUR SOUTH ,KALIJI MARG , GOLGHAR  
GORAKHPUR

# **O.F.C. CABLE ROUTE PLAN** (FARUKKHABAD-KASGANJ)

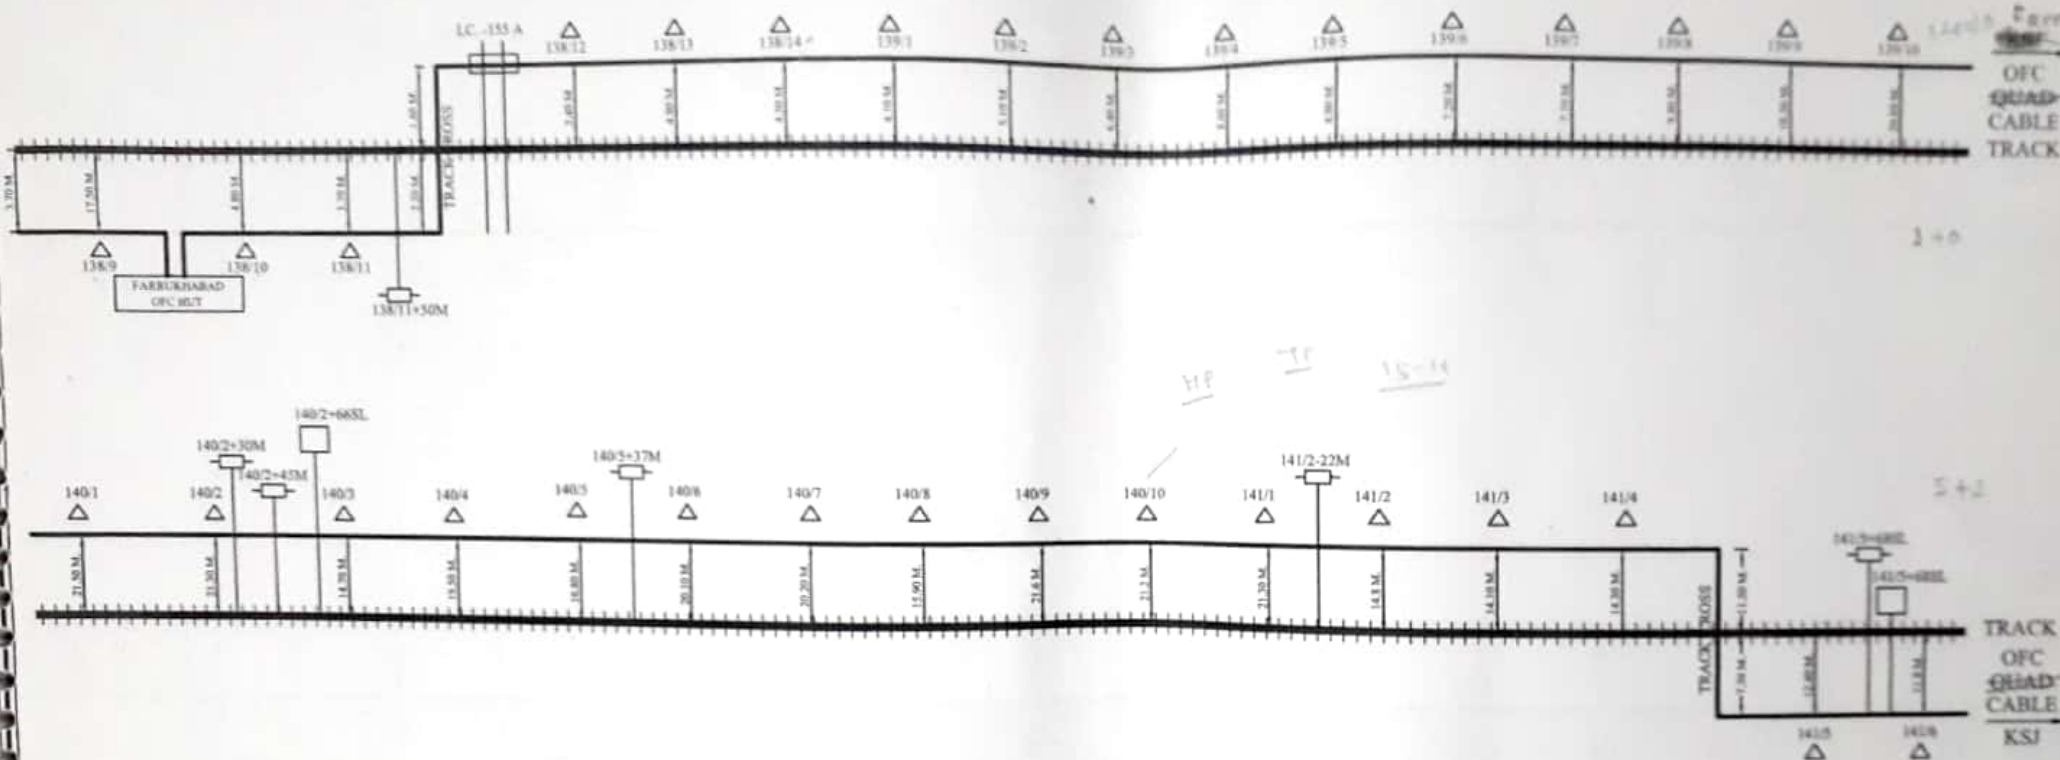

*Ranjeet Kumar*

CONTRACTOR

*[Signature]*  
SSE/TELE/CON/IZN



*[Signature]*  
DSTE/CON/IZN

*[Signature]*  
DY/CSTE/CON/IZN

|  |                               |  |            |  |           |  |                        |
|--|-------------------------------|--|------------|--|-----------|--|------------------------|
|  | OFC JOINT WITHOUT PIT CHAMBER |  | LOCATION   |  | G.I. PIPE |  | OFC CABLE UNDER GROUND |
|  | LEVEL CROSSING GATE           |  | OFC HUT    |  | HDPE PIPE |  |                        |
|  | OFC JOINT WITH PIT CHAMBER    |  | B.G. TRACK |  | C/T/P     |  | OFC CABLE THROUGH PIPE |

|                |    |                                                                                |                                  |
|----------------|----|--------------------------------------------------------------------------------|----------------------------------|
| CUSTOMER NAME: |    | N.E. RAILWAY                                                                   |                                  |
| PREPARED BY:   |    | M/s. D.P. TELECOM (P) LTD-815 JATEPUR SOUTH,<br>KALDI MARG, OOLCHAR, GORAKHPUR |                                  |
| SHEET NO       | 01 | CREATED BY                                                                     | LOCATION-                        |
| CREATED ON     |    | OFFERED BY                                                                     | FARUKKHABAD-KASGANJ              |
| REVISION ON    |    | APPD. BY                                                                       | SECTION                          |
| MODIFIED ON    |    | REF:- NE/                                                                      | NOT TO SCALE ALL READING IN MTR. |

# **O.F.C. CABLE ROUTE PLAN** (FARUKKHABAD-KASGANJ)

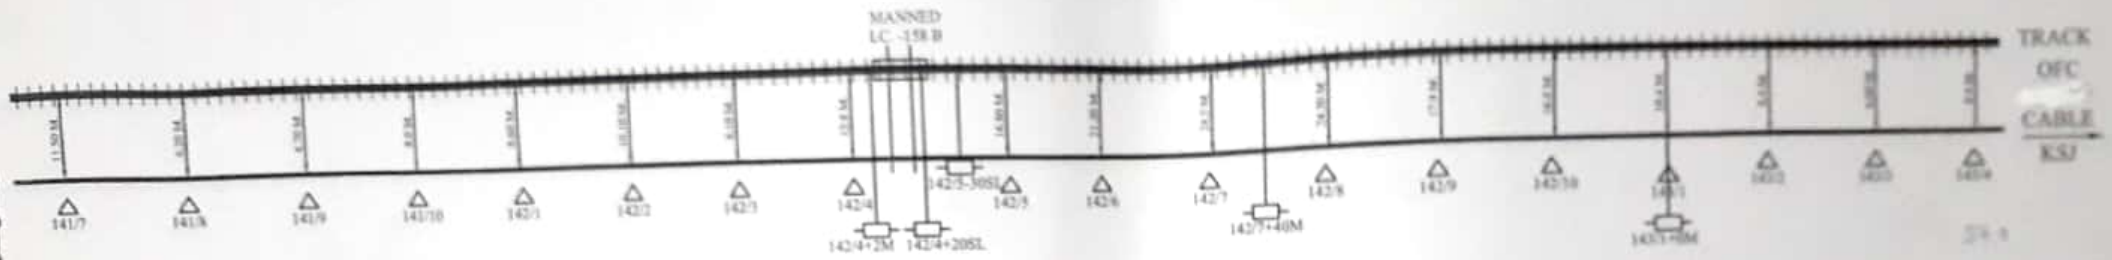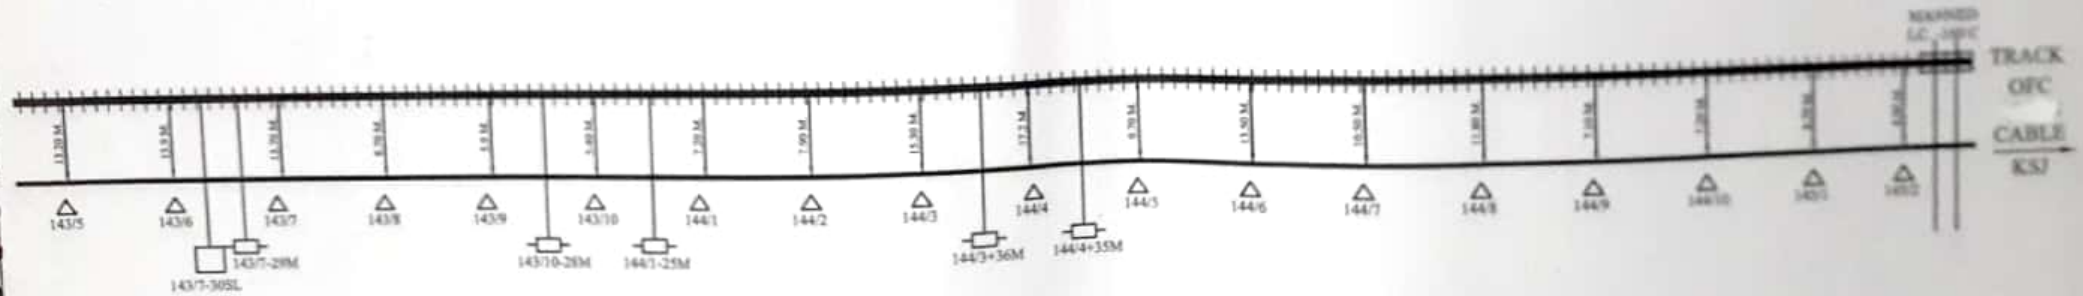

*Rajesh Kumar...*  
CONTRACTOR

*[Signature]*  
SSE/TELE/CON/IZN


*[Signature]*  
DSTE/CON/IZN

*[Signature]*  
DY/CSTE/CON/IZN

|  |                               |  |            |  |           |  |                        |
|--|-------------------------------|--|------------|--|-----------|--|------------------------|
|  | OFC JOINT WITHOUT PIT CHAMBER |  | LOCATION   |  | G.I. PIPE |  | OFC CABLE UNDER GROUND |
|  | LEVEL CROSSING GATE           |  | OFC HUT    |  | HDPE PIPE |  |                        |
|  | OFC JOINT WITH PIT CHAMBER    |  | B.G. TRACK |  | C/T/P     |  | OFC CABLE THROUGH PIPE |

|                                       |    |                                                                           |  |
|---------------------------------------|----|---------------------------------------------------------------------------|--|
| CUSTOMER NAME:                        |    | N.E. RAILWAY                                                              |  |
| PREPARED BY:                          |    | MR. D.P. TELECOM (P) LTD. 3RD FLOOR SOUTH, KALSI MARG, GOLDSIDE GORAKHPUR |  |
| SHEET NO                              | 02 | CREATED BY                                                                |  |
| CREATED ON                            |    | OFFERED BY                                                                |  |
| REVISION ON                           |    | APPRO. BY                                                                 |  |
| MODIFIED ON                           |    | RET. NO.                                                                  |  |
| LOCATION: FARUKKHABAD-KASGANJ SECTION |    |                                                                           |  |
| NOTE TO SCALE ALL READING IN MET.     |    |                                                                           |  |

# O.F.C. CABLE ROUTE PLAN (FARUKKHABAD-KASGANJ)

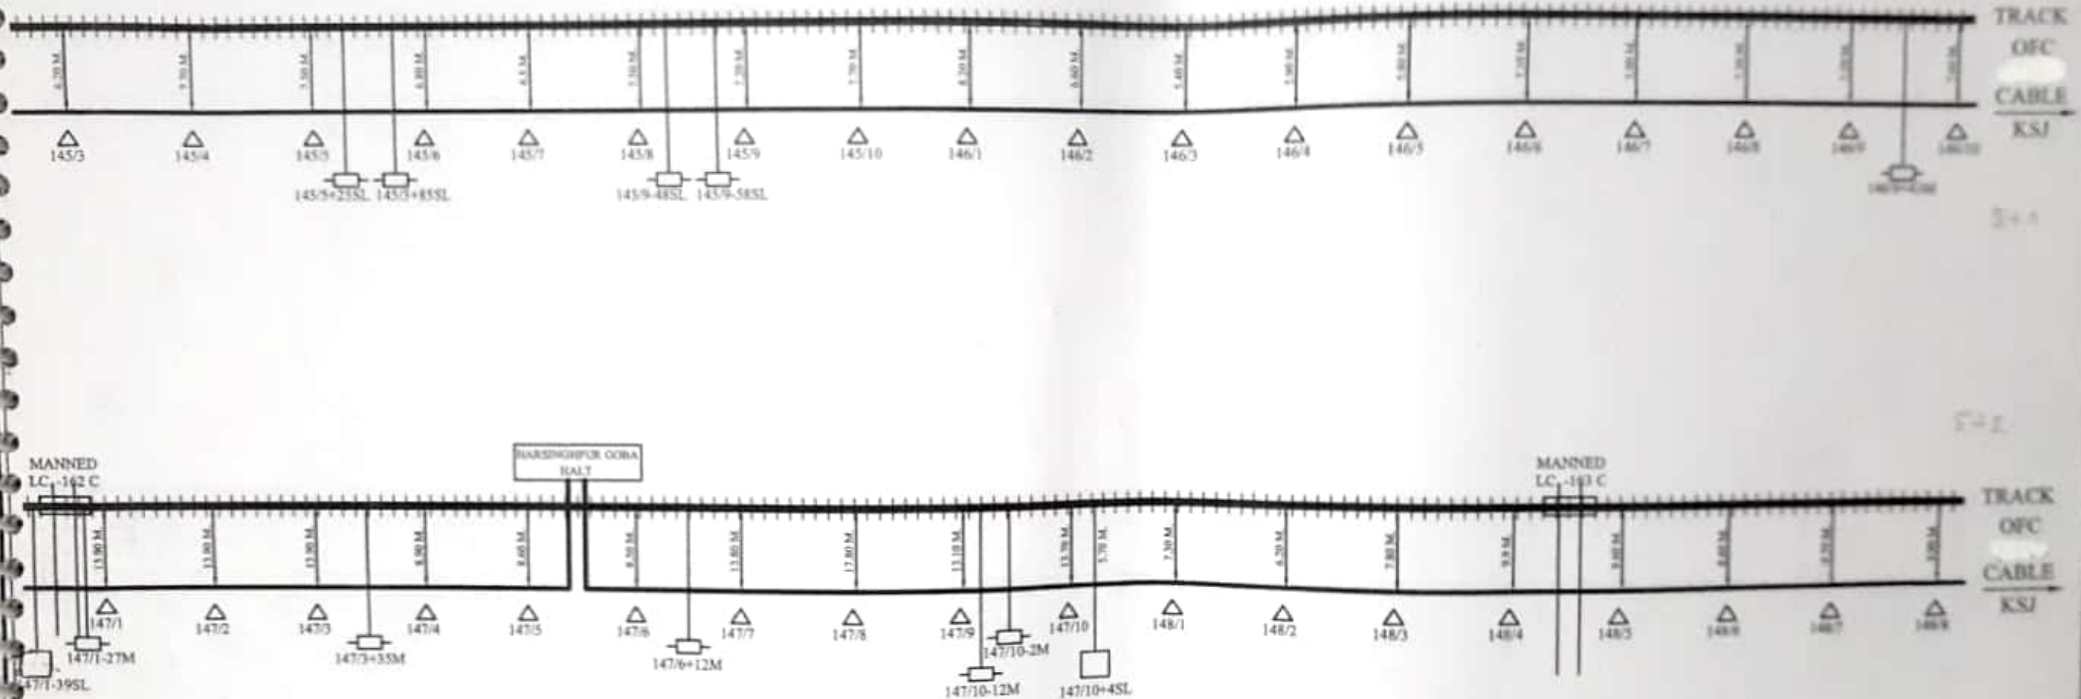

*Ranjet Kumar*

CONTRACTOR

*[Signature]*

SSE/TELE/CON/IZN

*[Signature]*

DSTE/CON/IZN



*[Signature]*

DY/CSTE/CON/IZN

|  |                               |  |            |  |           |  |                        |
|--|-------------------------------|--|------------|--|-----------|--|------------------------|
|  | OFC JOINT WITHOUT PIT CHAMBER |  | LOCATION   |  | G.I. PIPE |  | OFC CABLE UNDER GROUND |
|  | LEVEL CROSSING GATE           |  | OFC HUT    |  | HDPE PIPE |  |                        |
|  | OFC JOINT WITH PIT CHAMBER    |  | B.G. TRACK |  | C/T/P     |  | OFC CABLE THROUGH PIPE |

|                |    |                                                                            |                                   |
|----------------|----|----------------------------------------------------------------------------|-----------------------------------|
| CUSTOMER NAME: |    | N.E. RAILWAY                                                               |                                   |
| PREPARED BY:   |    | M.S. D.P. TELECOM (P) LTD-413 JATEPUR SOUTH, KALISI MARG, GOLCHAK DORAKPUR |                                   |
| SHEET NO       | 03 | CREATED BY                                                                 | LOCATION:                         |
| CREATED ON     |    | OFFERED BY                                                                 | FARUKKHABAD-KASGANJ SECTION       |
| REVISION ON    |    | APPRO BY                                                                   |                                   |
| MODIFIED ON    |    | REF: NO                                                                    | NOT TO SCALE ALL READING IN METR. |

# O.F.C. CABLE ROUTE PLAN (FARUKKHABAD-KASGANJ)

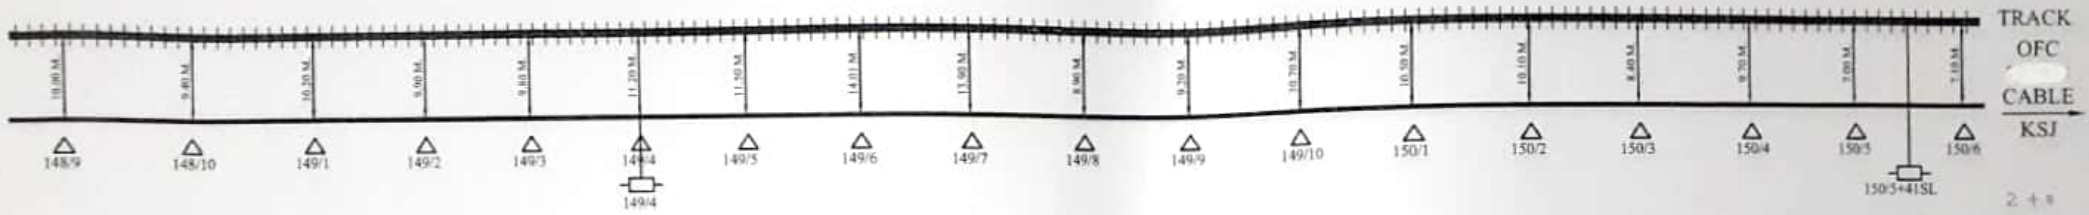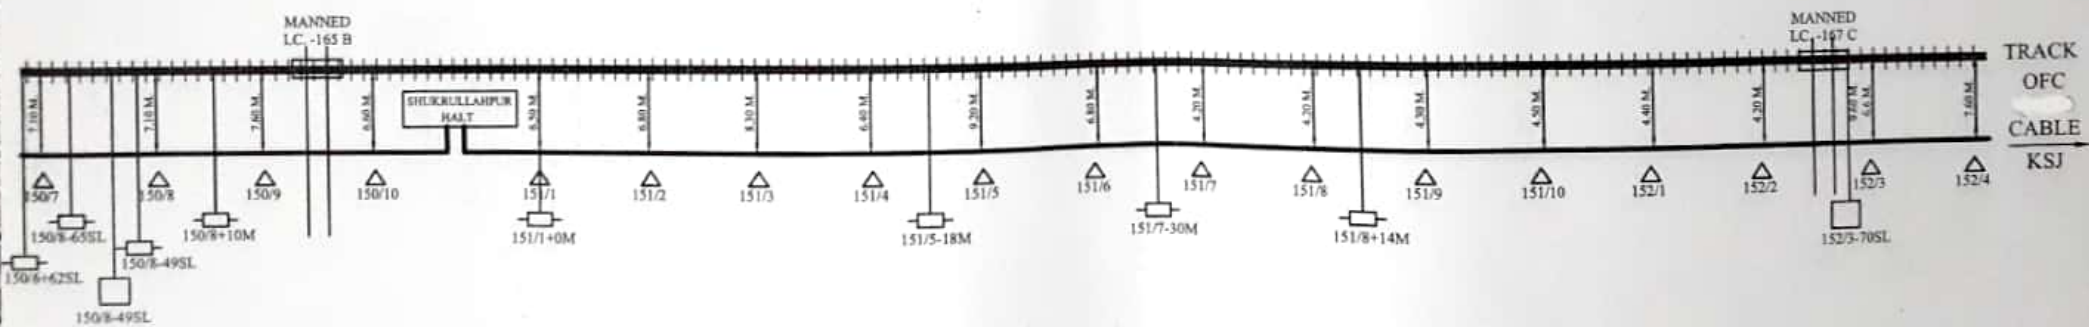

*Ranjeet Kumar*  
CONTRACTOR

*[Signature]*  
SSE/TELE/CON/IZN




*[Signature]*  
DSTE/CON/IZN

*[Signature]*  
DY/CSTE/CON/IZN

|  |                               |  |            |  |           |  |                        |
|--|-------------------------------|--|------------|--|-----------|--|------------------------|
|  | OFC JOINT WITHOUT PIT CHAMBER |  | LOCATION   |  | G.I. PIPE |  | OFC CABLE UNDER GROUND |
|  | LEVEL CROSSING GATE           |  | OFC HUT    |  | HDPE PIPE |  |                        |
|  | OFC JOINT WITH PIT CHAMBER    |  | B.G. TRACK |  | C/T/P     |  |                        |
|  |                               |  |            |  |           |  |                        |

|                |    |                                                                                 |                                                   |
|----------------|----|---------------------------------------------------------------------------------|---------------------------------------------------|
| CUSTOMER NAME: |    | N.E. RAILWAY                                                                    |                                                   |
| PREPARED BY:   |    | M/s. D.P. TELECOM (P) LTD.615 JATEPUR SOUTH,<br>KALIJI MARG, GOLGHAR, GORAKHPUR |                                                   |
| SHEET NO       | 04 | CREATED BY                                                                      | LOCATION:-<br><br>FARUKKHABAD.-KASGANJ<br>SECTION |
| CREATED ON     |    | OFFERED BY                                                                      |                                                   |
| RIVISION ON    |    | APPD. BY                                                                        |                                                   |
| MODIFIED ON    |    | REF:- NE/                                                                       |                                                   |
|                |    |                                                                                 | NOT TO SCALE ALL READING IN MTR.                  |

# O.F.C. CABLE ROUTE PLAN (FARUKKHABAD-KASGANJ)

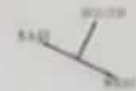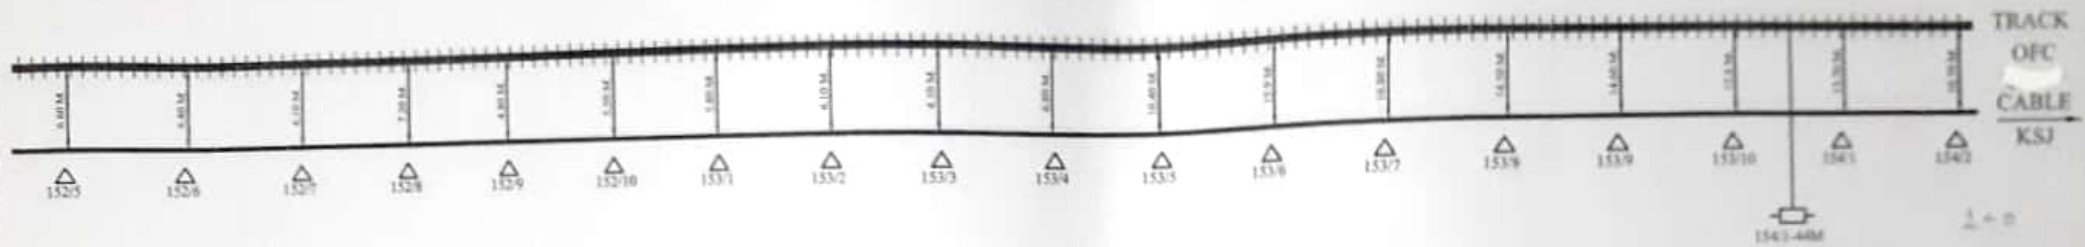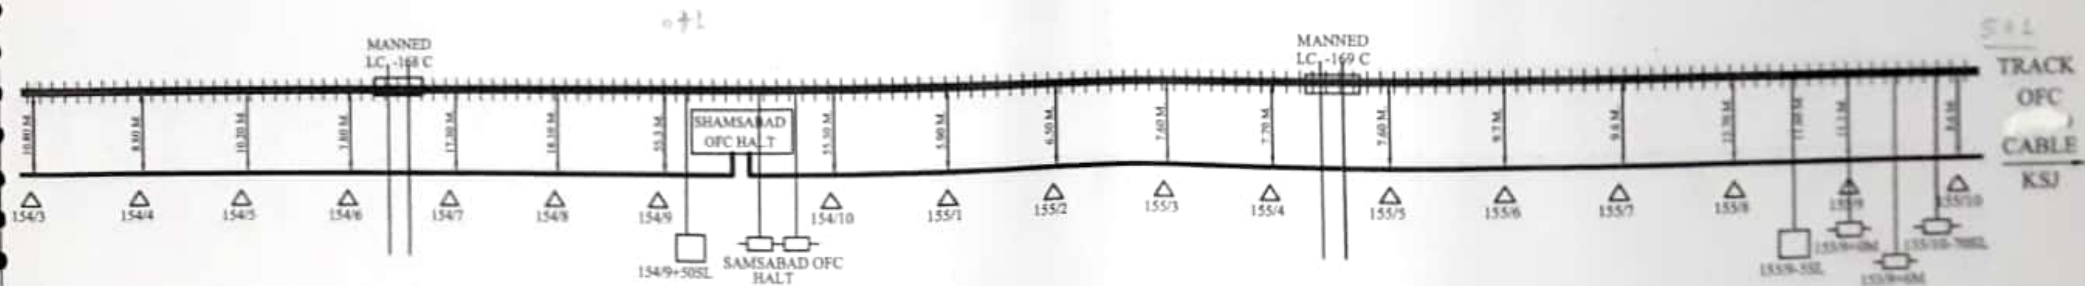

*Ranjeet Kumar*

CONTRACTOR

*[Signature]*

SSE/TELE/CON/IZN

*[Signature]*

DSTE/CON/IZN


*[Signature]*

DY/CSTE/CON/IZN

|  |                               |  |            |  |           |  |                        |
|--|-------------------------------|--|------------|--|-----------|--|------------------------|
|  | OFC JOINT WITHOUT PIT CHAMBER |  | LOCATION   |  | G.I. PIPE |  | OFC CABLE UNDER GROUND |
|  | LEVEL CROSSING GATE           |  | OFC HUT    |  | HDPE PIPE |  |                        |
|  | OFC JOINT WITH PIT CHAMBER    |  | B.G. TRACK |  | C/T/P     |  | OFC CABLE THROUGH PIPE |

|                |    |                                                                                 |                                                      |
|----------------|----|---------------------------------------------------------------------------------|------------------------------------------------------|
| CUSTOMER NAME: |    | N.E. RAILWAY                                                                    |                                                      |
| PREPARED BY:   |    | M/s. D.P. TELECOM (P) LTD-615 JATEPUR SOUTH,<br>KALDI MARG, GOLCHHAR, GORAKHPUR |                                                      |
| SHEET NO       | 05 | CREATED BY                                                                      | LOCATION:-<br><br>FARUKKHABAD-KASGANJ<br><br>SECTION |
| CREATED ON     |    | OFFERED BY                                                                      |                                                      |
| REVISION ON    |    | APPD. BY                                                                        |                                                      |
| MODIFIED ON    |    | REF:- NE/                                                                       |                                                      |
|                |    |                                                                                 | NOT TO SCALE. ALL READING IN MTR.                    |

# O.F.C. CABLE ROUTE PLAN (FARUKKHABAD-KASGANJ)

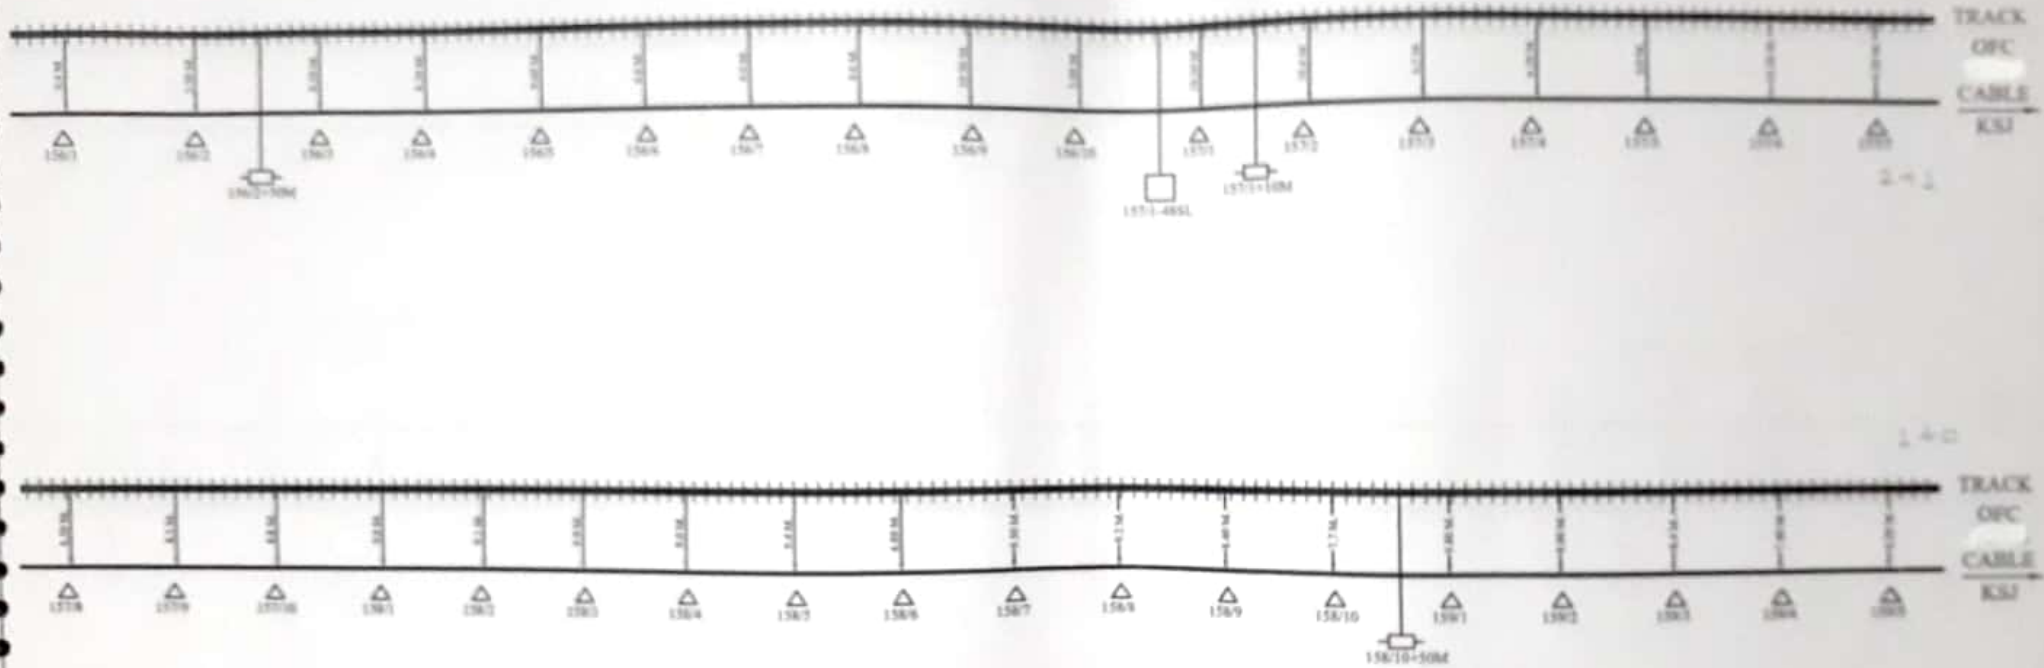

*Rajesh Kumar*

CONTRACTOR

*[Signature]*

SSE/TELE/CON/IZN

*[Signature]*

DSTE/CON/IZN


*[Signature]*

DY/CSTE/CON/IZN

|  |                               |  |            |  |           |  |                        |
|--|-------------------------------|--|------------|--|-----------|--|------------------------|
|  | OFC JOINT WITHOUT PIT CHAMBER |  | LOCATION   |  | G.I. PIPE |  | OFC CABLE UNDER GROUND |
|  | LEVEL CROSSING GATE           |  | OFC HUT    |  | HDPE PIPE |  |                        |
|  | OFC JOINT WITH PIT CHAMBER    |  | B.G. TRACK |  | C/T       |  |                        |

|                                  |    |                                                                            |  |
|----------------------------------|----|----------------------------------------------------------------------------|--|
| CUSTOMER NAME                    |    | N.E. RAILWAY                                                               |  |
| PREPARED BY                      |    | MR. D.P. TELUCOM (P) LTD. 4015 JATEPUR SOUTH, KALDI MARI, GORAKH CHERAKHON |  |
| SHEET NO                         | 06 | CREATED BY                                                                 |  |
| CREATED ON                       |    | OFFERED BY                                                                 |  |
| REVISION ON                      |    | APPROVED BY                                                                |  |
| REVISION ON                      |    | REF - NE                                                                   |  |
| NOT TO SCALE ALL READING IN MET. |    |                                                                            |  |

# O.F.C. CABLE ROUTE PLAN (FARUKKHABAD-KASGANI)

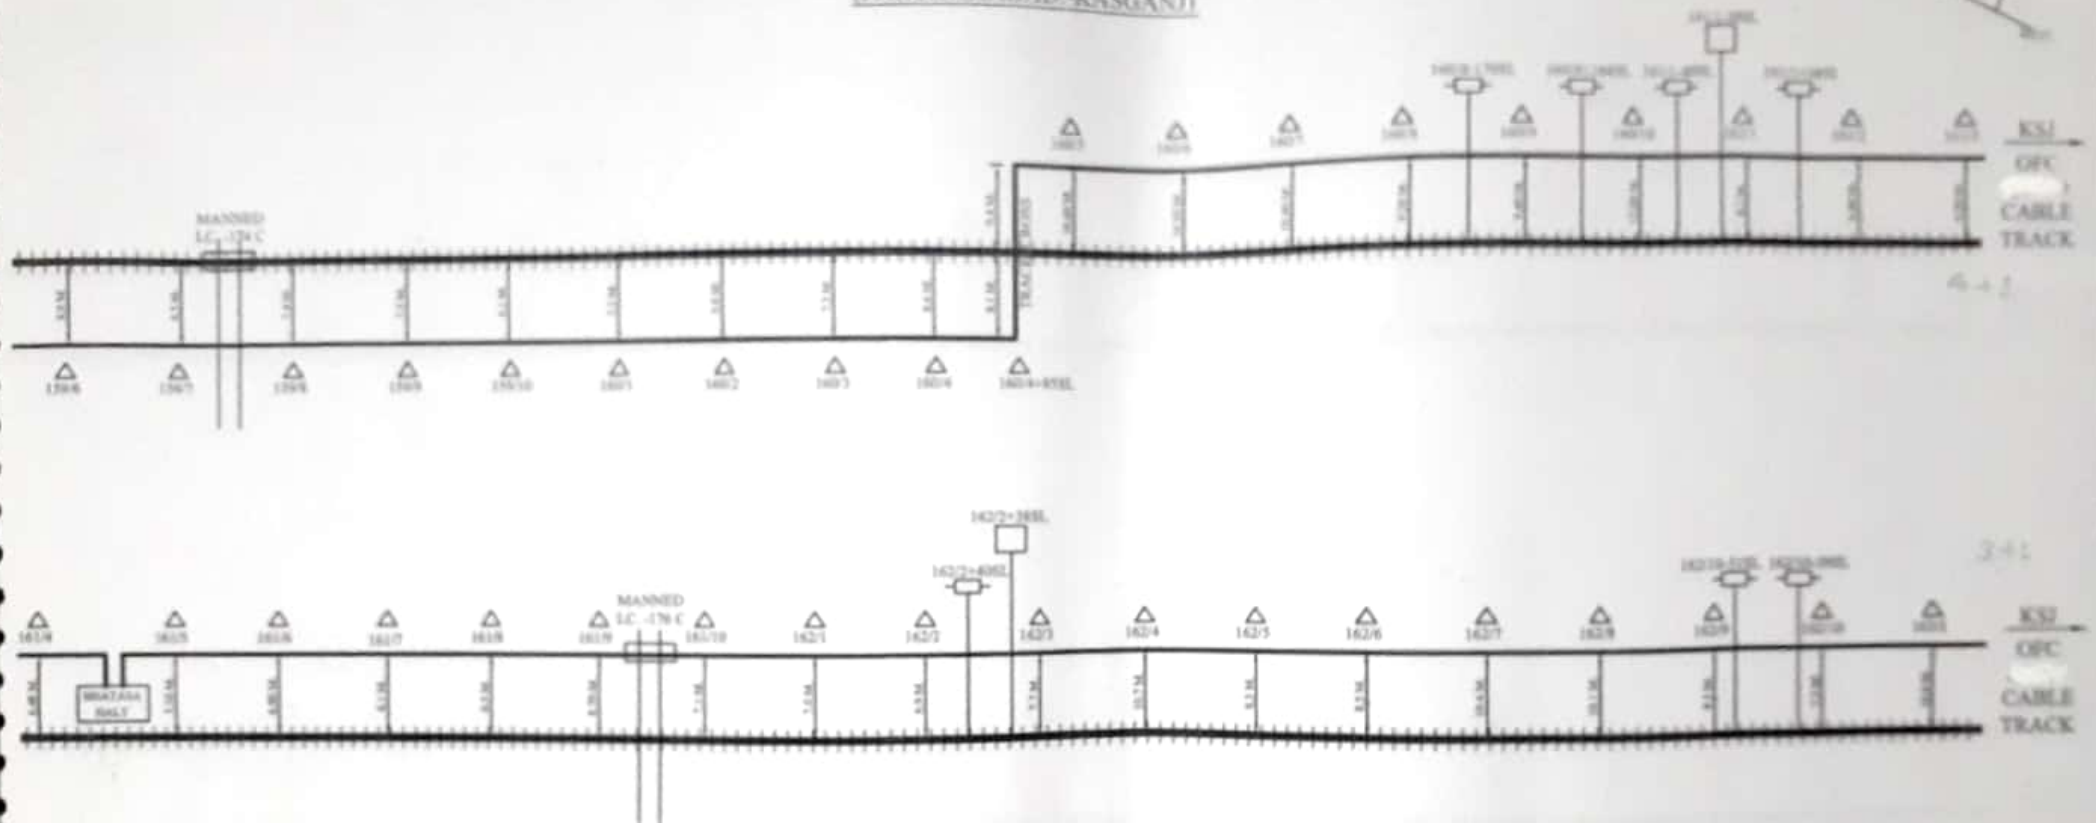

*Rajesh Kumar*  
CONTRACTOR

*[Signature]*  
SSE/TELE/CON/IZN



*[Signature]*  
DSTE/CON/IZN

*[Signature]*  
DY/CSTE/CON/IZN

|                                          |    |                                                                       |                                |
|------------------------------------------|----|-----------------------------------------------------------------------|--------------------------------|
| CUSTOMER NAME                            |    | N.E. RAILWAY                                                          |                                |
| SHEET NO                                 | 07 | CREATED BY                                                            |                                |
| CREATED ON                               |    | OFFERED BY                                                            |                                |
| REVISION ON                              |    | APPROVED BY                                                           |                                |
| MODIFIED ON                              |    | KEY - NO.                                                             |                                |
| LOCATION                                 |    |                                                                       | FARUKKHABAD-KASGANI<br>SECTION |
| NOTE TO SCALE ALL MEASUREMENTS IN METERS |    |                                                                       |                                |

|  |                                  |  |            |  |           |  |                           |
|--|----------------------------------|--|------------|--|-----------|--|---------------------------|
|  | O.F.C. JOINT WITHOUT PIT CHAMBER |  | LOCATION   |  | G.I. PIPE |  | O.F.C. CABLE UNDER GROUND |
|  | LEVEL CROSSING GATE              |  | O.F.C. HUT |  | HDPE PIPE |  |                           |
|  | O.F.C. JOINT WITH PIT CHAMBER    |  | B.G. TRACK |  | C/T/P     |  | O.F.C. CABLE THROUGH PIPE |

# O.F.C. CABLE ROUTE PLAN (FARUKKHABAD-KASGANI)

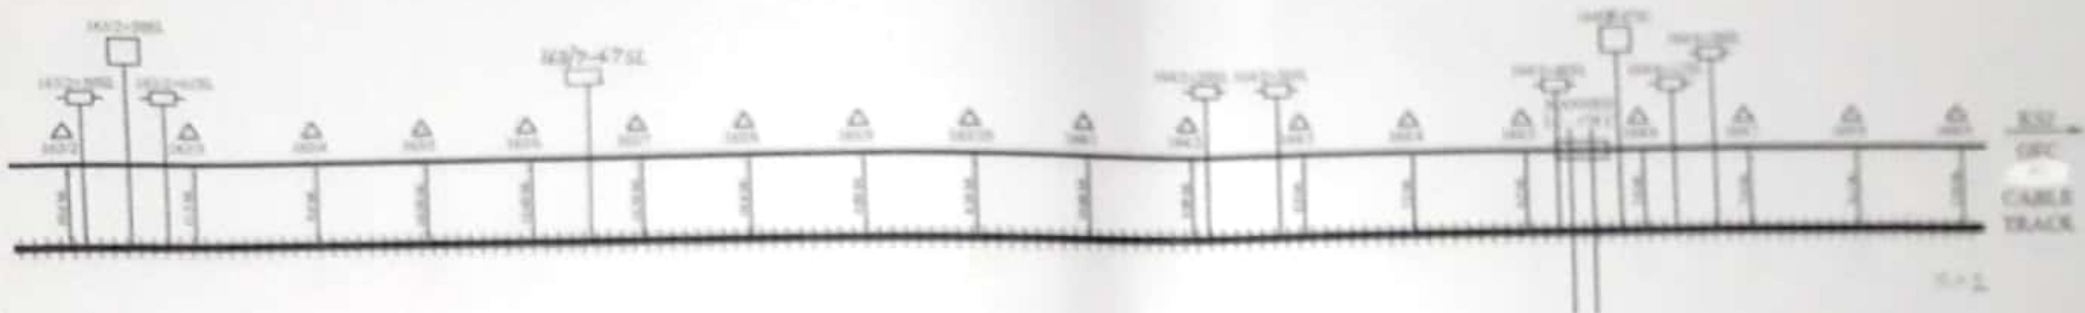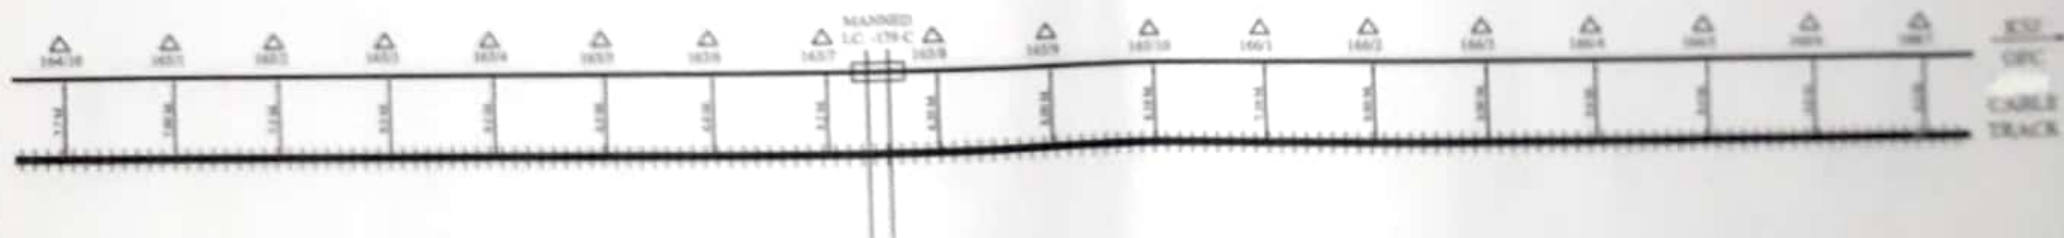

*Ranjit Kumar*  
CONTRACTOR

*[Signature]*  
SSE/TELE/CON/ZN


*[Signature]*  
DSTE/CON/ZN

*[Signature]*  
DY/CSTE/CON/ZN

|  |                               |  |            |  |           |
|--|-------------------------------|--|------------|--|-----------|
|  | OFC JOINT WITHOUT PIT CHAMBER |  | LOCATION   |  | G.I. PIPE |
|  | LEVEL CROSSING GATE           |  | OFC HUT    |  | HDPE PIPE |
|  | OFC JOINT WITH PIT CHAMBER    |  | B.G. TRACK |  | C.T.P.    |

|                |    |                                                                                           |                                             |
|----------------|----|-------------------------------------------------------------------------------------------|---------------------------------------------|
| CUSTOMER NAME: |    | N.E. RAILWAY                                                                              |                                             |
| SHEET NO.      | 08 | CREATED BY:                                                                               | LOCATION:<br>FARUKKHABAD-KASGANI<br>SECTION |
| CREATED ON:    |    | OFFERED BY:                                                                               |                                             |
| APPROVED ON:   |    | APPROVED BY:                                                                              |                                             |
| RECEIVED ON:   |    | RECEIVED BY:                                                                              |                                             |
|                |    | NOT TO SCALE ALL DIMENSIONS IN METERS                                                     |                                             |

# O.F.C. CABLE ROUTE PLAN (FARUKKHABAD-KASGANJ)

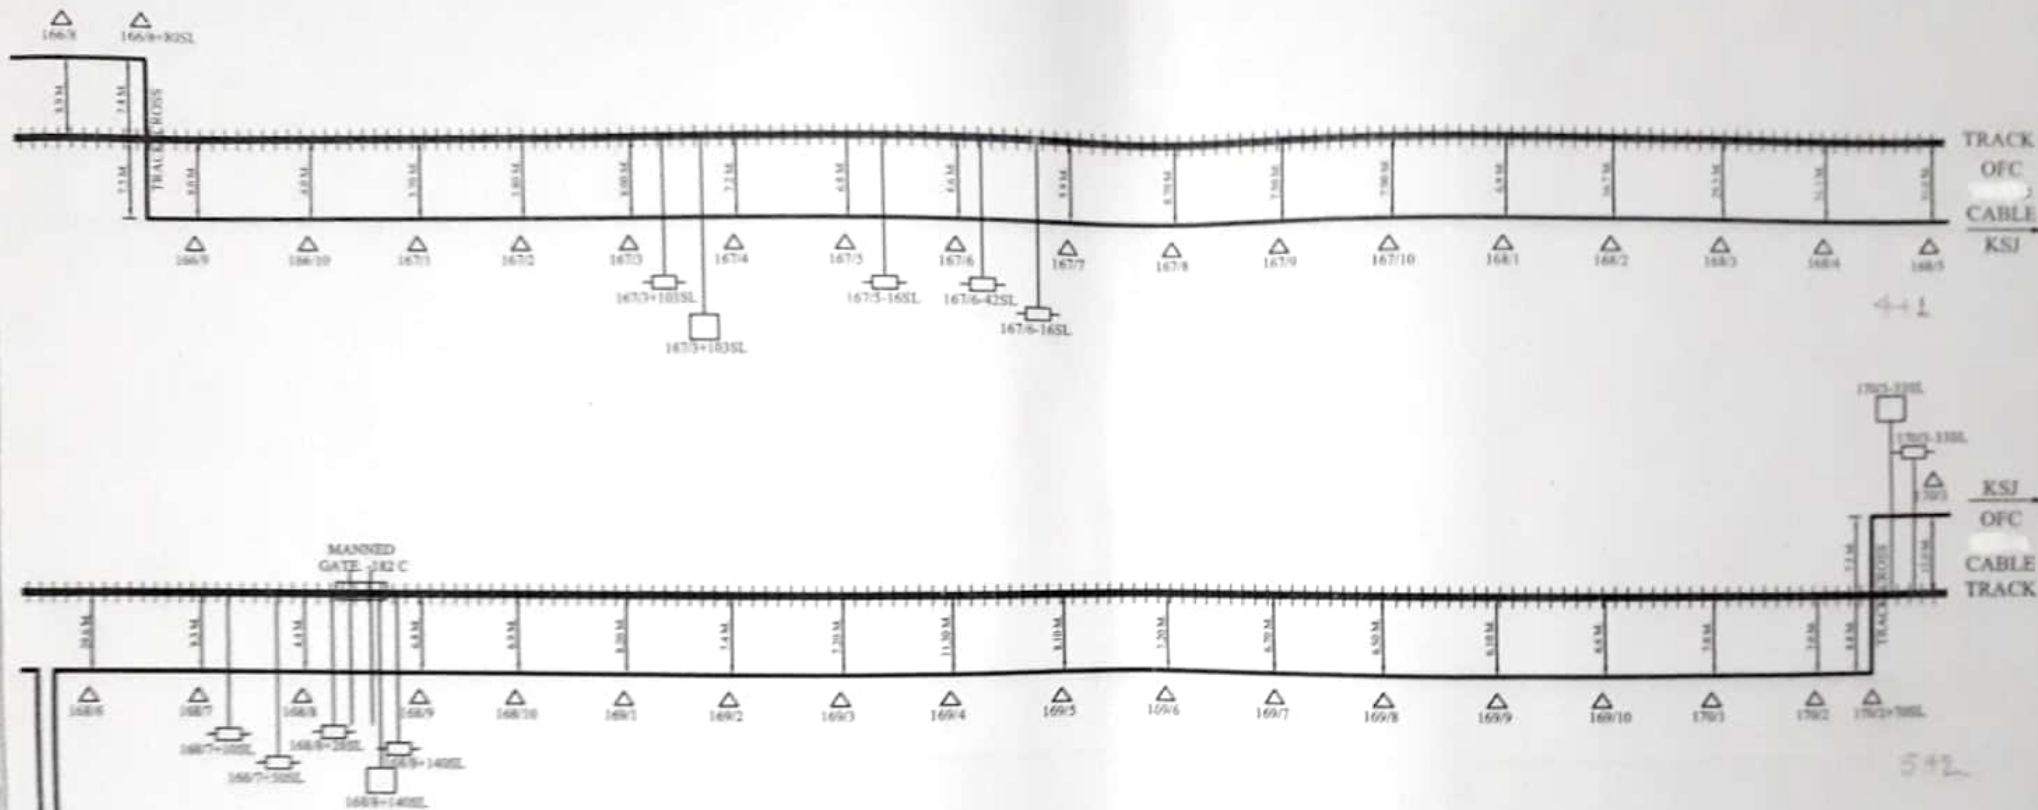

KASIMGALI  
OFC HUT

*Rajesh Kumar*  
CONTRACTOR

*[Signature]*  
SSE/TELE/CON/IZN



*[Signature]*  
DSTE/CON/IZN

*[Signature]*  
DY/CSTE/CON/IZN

|  |                               |  |            |  |           |  |                        |
|--|-------------------------------|--|------------|--|-----------|--|------------------------|
|  | OFC RIGHT WITHOUT PIT CHAMBER |  | LOCATION   |  | G.I. PIPE |  | OFC CABLE UNDER GROUND |
|  | LEVEL CROSSING GATE           |  | OFC HUT    |  | HDPE PIPE |  |                        |
|  | OFC RIGHT WITH PIT CHAMBER    |  | B.G. TRACK |  | C/T/P     |  | OFC CABLE THROUGH PIPE |

|               |    |                                                                                |                                              |
|---------------|----|--------------------------------------------------------------------------------|----------------------------------------------|
| CUSTOMER NAME |    | N.E. RAILWAY                                                                   |                                              |
| PREPARED BY:  |    | MA. D.P. TELECOM (P) LTD. 815 JATEPUR SOUTH,<br>KALIN MARI, GOLGHAR, GORAKHPUR |                                              |
| SHEET NO      | 09 | CREATED BY                                                                     | LOCATION:-<br>FARUKKHABAD-KASGANJ<br>SECTION |
| CREATED ON    |    | OFFERED BY                                                                     |                                              |
| REVISION ON   |    | APPD. BY                                                                       |                                              |
| MODIFIED ON   |    | REF. NO.                                                                       |                                              |
|               |    |                                                                                | NOT TO SCALE ALL READINGS IN MTR.            |

# O.F.C. CABLE ROUTE PLAN (FARUKKHABAD.-KASGANJ)

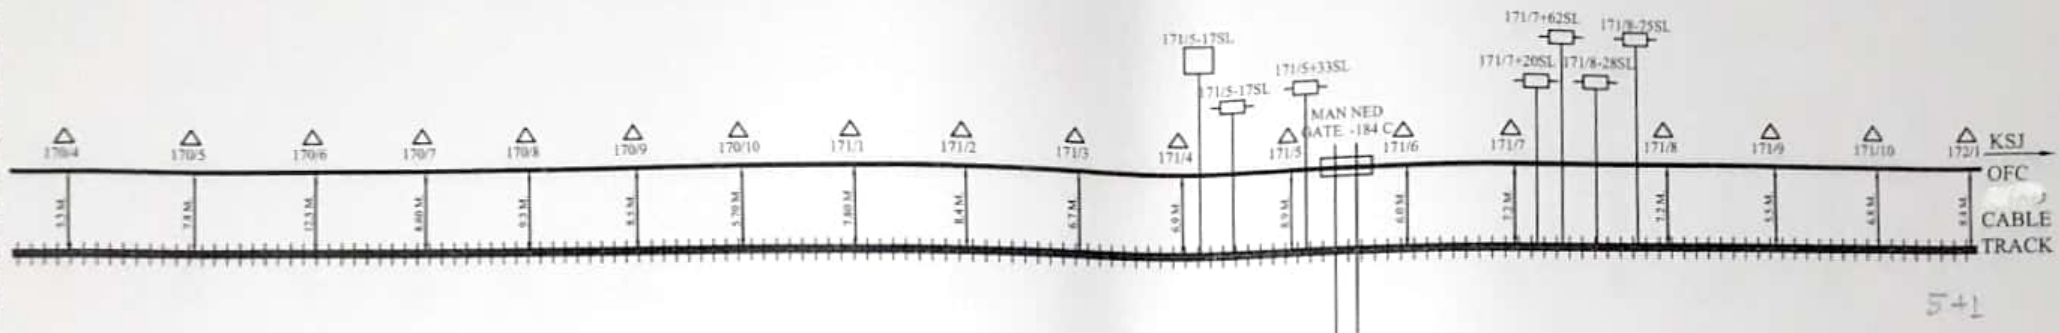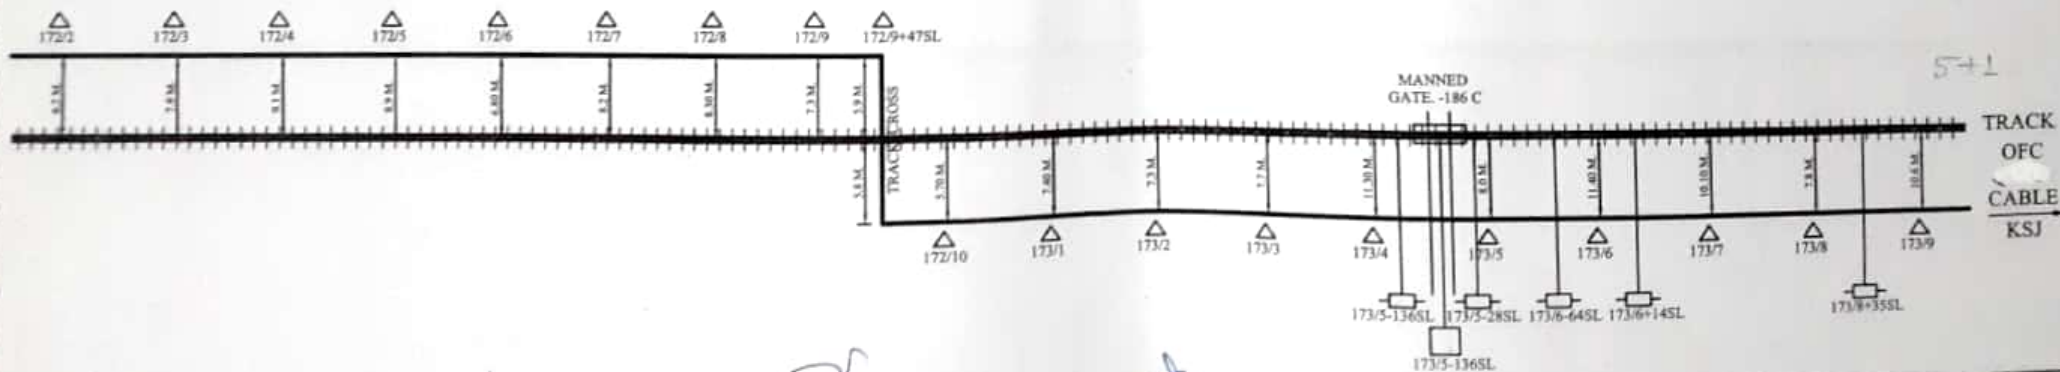

*Ranjeet Kumar*  
CONTRACTOR

*[Signature]*  
SSE/TELE/CON/IZN


*[Signature]*  
DSTE/CON/IZN

*[Signature]*  
DY/CSTE/CON/IZN

|                |    |                                                                               |                                  |
|----------------|----|-------------------------------------------------------------------------------|----------------------------------|
| CUSTOMER NAME: |    | N.E. RAILWAY                                                                  |                                  |
| PREPARED BY:   |    | M/s. D.P. TELECOM (P) LTD. 615 JATEPUR SOUTH, KALUJI MARG, GOLGHAR, GORAKHPUR |                                  |
| SHEET NO       | 10 | CREATED BY                                                                    | FARUKKHABAD.-KASGANJ SECTION     |
| CREATED ON     |    | OFFERED BY                                                                    |                                  |
| REVISION ON    |    | APPD. BY                                                                      |                                  |
| MODIFIED ON    |    | REF:- NE/                                                                     | NOT TO SCALE ALL READING IN MTR. |

|  |                               |  |            |  |           |  |                        |
|--|-------------------------------|--|------------|--|-----------|--|------------------------|
|  | OFC JOINT WITHOUT PIT CHAMBER |  | LOCATION   |  | G.I. PIPE |  | OFC CABLE UNDER GROUND |
|  | LEVEL CROSSING GATE           |  | OFC HUT    |  | HDPE PIPE |  |                        |
|  | OFC JOINT WITH PIT CHAMBER    |  | B.G. TRACK |  | C/T/P     |  | OFC CABLE THROUGH PIPE |

# O.F.C. CABLE ROUTE PLAN (FARUKKHABAD-KASGANJ)

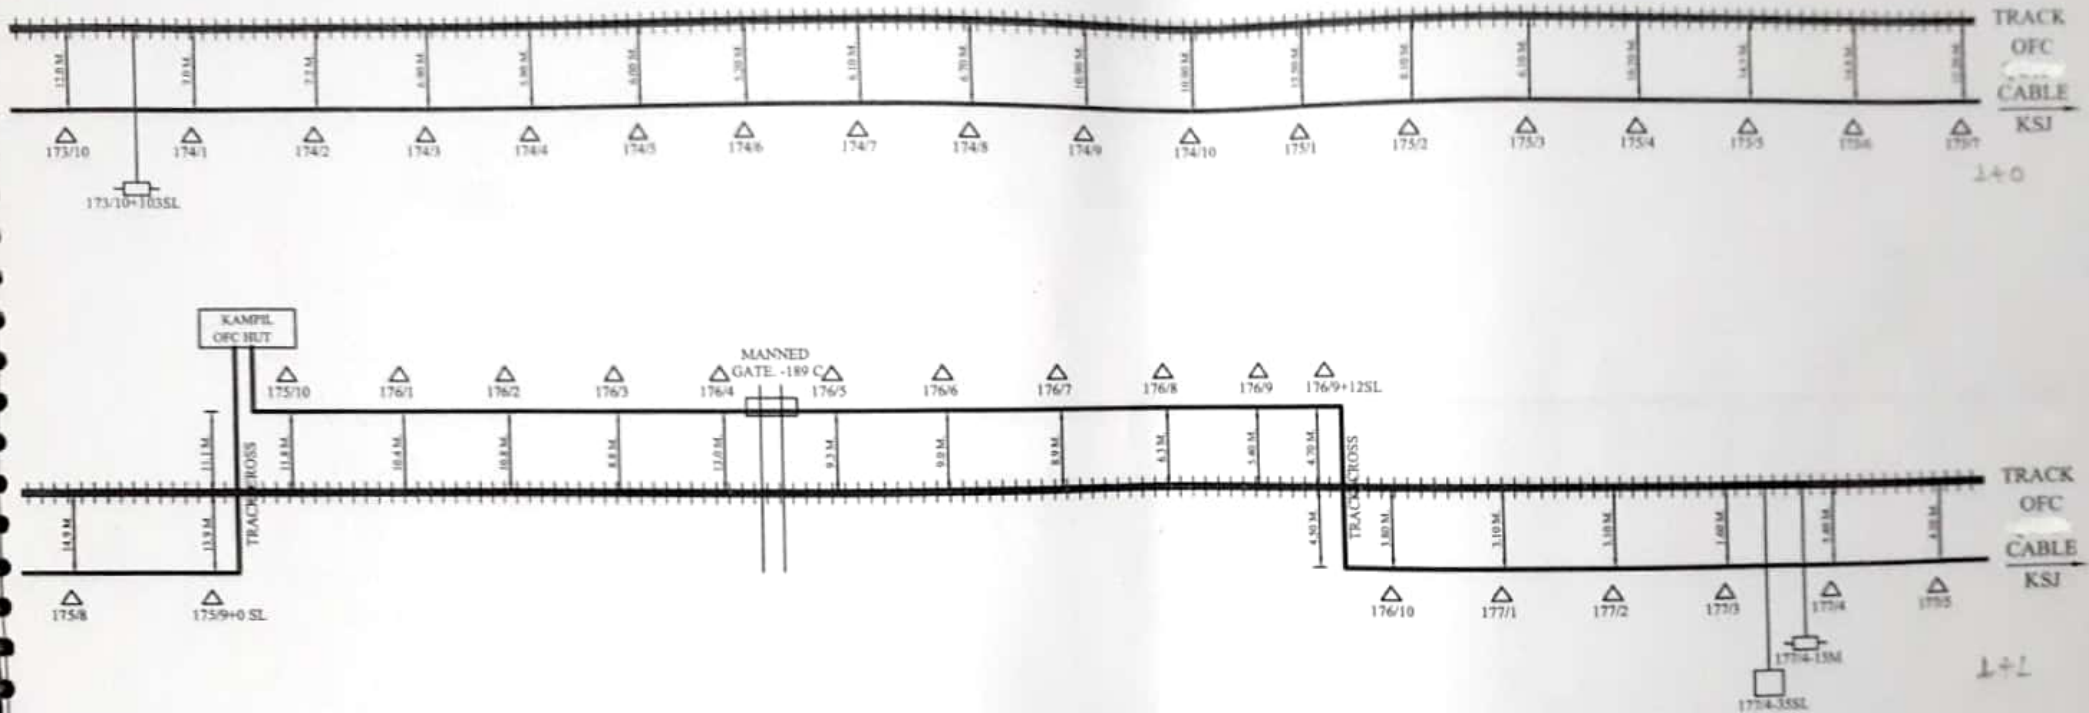

*Ranjeet Kumar*  
CONTRACTOR

*[Signature]*  
SSE/TELE/CON/IZN


*[Signature]*  
DSTE/CON/IZN

*[Signature]*  
DY/CSTE/CON/IZN

|                                  |    |                                                                                 |                                               |
|----------------------------------|----|---------------------------------------------------------------------------------|-----------------------------------------------|
| CUSTOMER NAME:                   |    | N.E. RAILWAY                                                                    |                                               |
| PREPARED BY:                     |    | M/s. D.P. TELECOM (P) LTD. 815 JATEPUR SOUTH,<br>KALINI MARG, GOLOHAR GORAKHPUR |                                               |
| SHEET NO                         | 11 | CREATED BY                                                                      |                                               |
| CREATED ON                       |    | OFFERED BY                                                                      |                                               |
| REVISION ON                      |    | APPD. BY                                                                        |                                               |
| MODIFIED ON                      |    | REF:- NE/                                                                       |                                               |
|                                  |    |                                                                                 | LOCATION:-<br>FARUKKHABAD.-KASGANJ<br>SECTION |
| NOT TO SCALE ALL READING IN MTR. |    |                                                                                 |                                               |

|  |                               |  |            |  |           |  |                        |
|--|-------------------------------|--|------------|--|-----------|--|------------------------|
|  | OFC JOINT WITHOUT PIT CHAMBER |  | LOCATION   |  | G.I. PIPE |  | OFC CABLE UNDER GROUND |
|  | LEVEL CROSSING GATE           |  | OFC HUT    |  | HDPE PIPE |  |                        |
|  | OFC JOINT WITH PIT CHAMBER    |  | B.G. TRACK |  | C/T/P     |  | OFC CABLE THROUGH PIPE |

# O.F.C. CABLE ROUTE PLAN (FARUKKHABAD-KASGANJ)

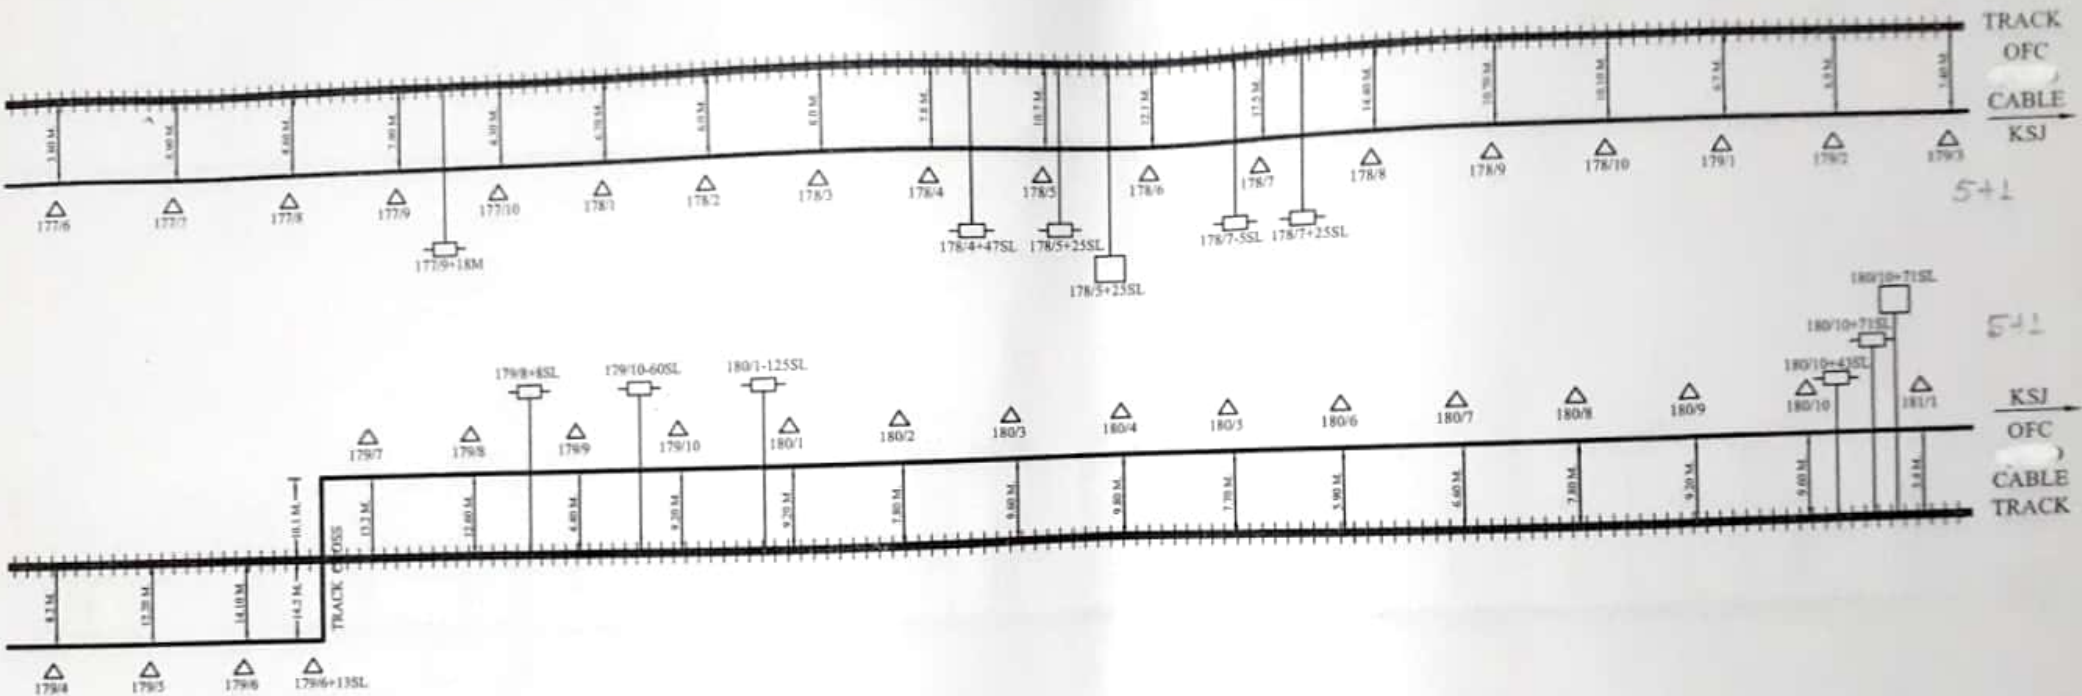

*Ranjeet Kumar*

CONTRACTAR

*[Signature]*

SSE/TELE/CON/IZN

*[Signature]*

DSTE/CON/IZN



*[Signature]*

DY/CSTE/CON/IZN

|                |    |                                                                               |                                                       |
|----------------|----|-------------------------------------------------------------------------------|-------------------------------------------------------|
| CUSTOMER NAME: |    | N.E. RAILWAY                                                                  |                                                       |
| PREPARED BY:   |    | M/s. D.P. TELECOM (P) LTD.615 JATEPUR SOUTH,<br>KALJI MARG, GOLGHAR GORAKHPUR |                                                       |
| SHEET NO       | 12 | CREATED BY                                                                    | LOCATION:-<br><br>FARUKKHABAD.-KASGANJ<br><br>SECTION |
| CREATED ON     |    | OFFERED BY                                                                    |                                                       |
| REVISION ON    |    | APPD. BY                                                                      |                                                       |
| MODIFIED ON    |    | REF.- NE/                                                                     |                                                       |
|                |    | NOT TO SCALE ALL READING IN MTR.                                              |                                                       |

|  |                               |  |            |  |           |  |                        |
|--|-------------------------------|--|------------|--|-----------|--|------------------------|
|  | OFC JOINT WITHOUT PIT CHAMBER |  | LOCATION   |  | G.I. PIPE |  | OFC CABLE UNDER GROUND |
|  | LEVEL CROSSING GATE           |  | OFC HUT    |  | HDPE PIPE |  |                        |
|  | OFC JOINT WITH PIT CHAMBER    |  | B.G. TRACK |  | C/T/P     |  | OFC CABLE THROUGH PIPE |

# O.F.C. CABLE ROUTE PLAN (FARUKKHABAD.-KASGANJ)

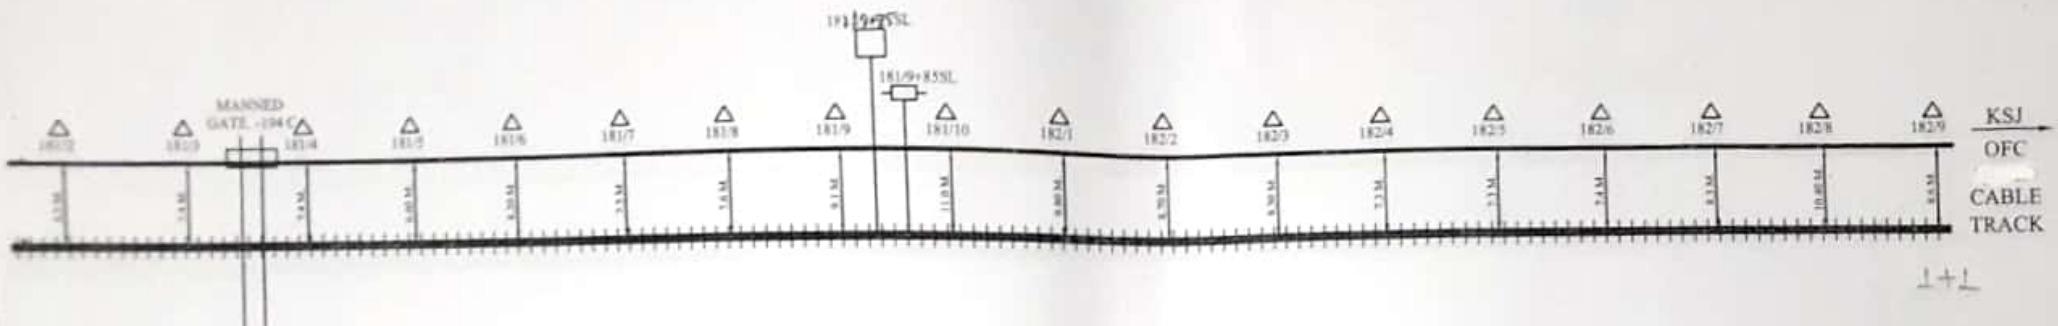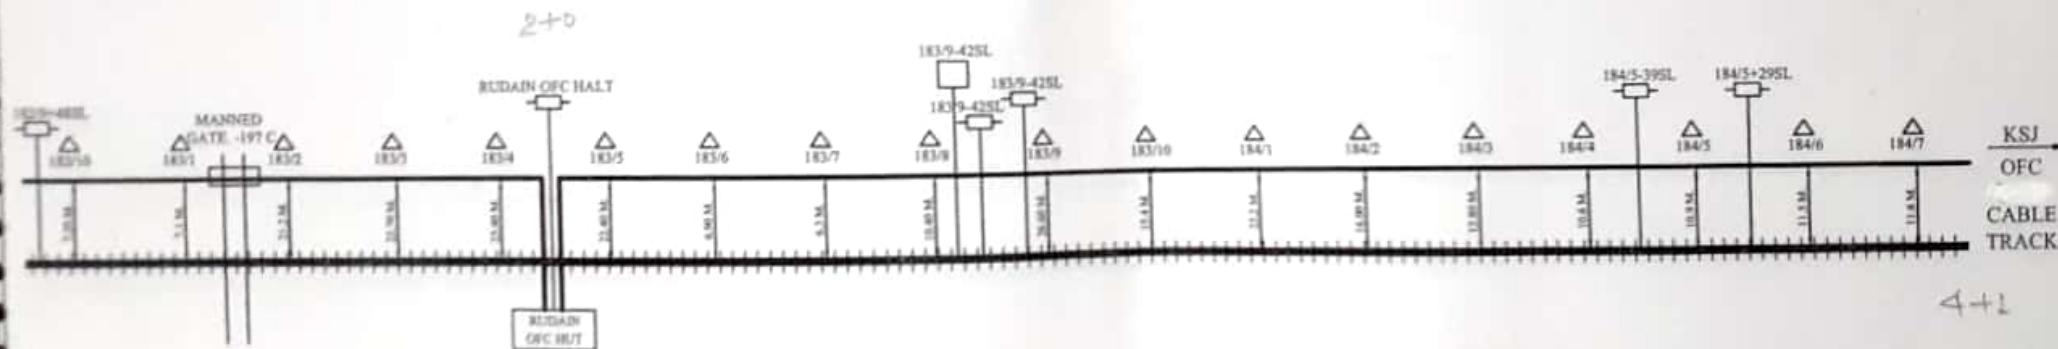

*Rajesh Kumar*  
CONTRACTOR

*[Signature]*  
SSE/TELE/CON/IZN

*[Signature]*  
DSTE/CON/IZN

*[Signature]*  
DY/CSTE/CON/IZN


|                |    |                                                                                |  |                                               |
|----------------|----|--------------------------------------------------------------------------------|--|-----------------------------------------------|
| CUSTOMER NAME: |    | N.E. RAILWAY                                                                   |  |                                               |
| PREPARED BY:   |    | M/s. D.P. TELECOM (P) LTD. 615 JATEPUR SOUTH, KALUJI MARG, GOLGHAR, GORAKHPUR. |  |                                               |
| SHEET NO       | 13 | CREATED BY                                                                     |  | LOCATION:-<br>FARUKKHABAD.-KASGANJ<br>SECTION |
| CREATED ON     |    | OFFERED BY                                                                     |  |                                               |
| REVISION ON    |    | APPRO. BY                                                                      |  |                                               |
| MODIFIED ON    |    | REF. - NE/                                                                     |  | NOT TO SCALE ALL READING IN MTR.              |

|  |                                 |  |            |  |           |  |                        |
|--|---------------------------------|--|------------|--|-----------|--|------------------------|
|  | O.F.C. ROHT WITHOUT PIT CHAMBER |  | LOCATION   |  | G.I. PIPE |  | OFC CABLE UNDER GROUND |
|  | LEVEL CROSSING GATE             |  | OFC HUT    |  | HDPE PIPE |  |                        |
|  | OFC ROHT WITH PIT CHAMBER       |  | B.G. TRACK |  | C/T/P     |  | OFC CABLE THROUGH PIPE |

# O.F.C. CABLE ROUTE PLAN (FARUKKHABAD-KASGANJ)



6+2

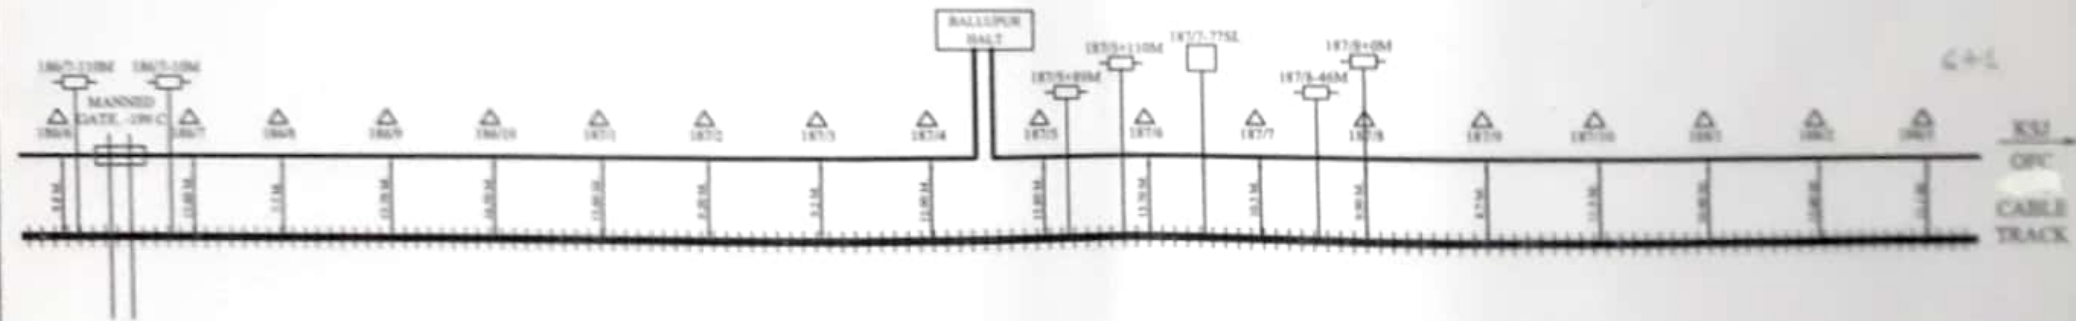

6+1

*Rajesh Kumar*  
CONTRACTOR

*[Signature]*  
SSE/TELE/CON/ZN

*[Signature]*  
DSTE/CON/ZN



*[Signature]*  
DY/CSTE/CON/ZN

|  |                                  |  |            |  |           |  |                           |
|--|----------------------------------|--|------------|--|-----------|--|---------------------------|
|  | O.F.C. JOINT WITHOUT PIT CHAMBER |  | LOCATION   |  | G.I. PIPE |  | O.F.C. CABLE UNDER GROUND |
|  | LEVEL CROSSING GATE              |  | O.F.C. HUT |  | HDPE PIPE |  |                           |
|  | O.F.C. JOINT WITH PIT CHAMBER    |  | B.G. TRACK |  | C.T.P.    |  | O.F.C. CABLE THROUGH PIPE |

|                |    |                                                                  |                                   |
|----------------|----|------------------------------------------------------------------|-----------------------------------|
| CUSTOMER NAME: |    | N.E. RAILWAY                                                     |                                   |
| SHEET NO       | 14 | CREATED BY                                                       |                                   |
| CREATED ON     |    | CHECKED BY                                                       |                                   |
| REVISION ON    |    | APPROVED BY                                                      |                                   |
| MODIFIED ON    |    | REP. NO                                                          |                                   |
|                |    |                                                                  | NOT TO SCALE ALL READINGS IN MET. |

LOCATION:  
FARUKKHABAD-KASGANJ  
SECTION

# O.F.C. CABLE ROUTE PLAN (FARUKKHABAD-KASGANJ)

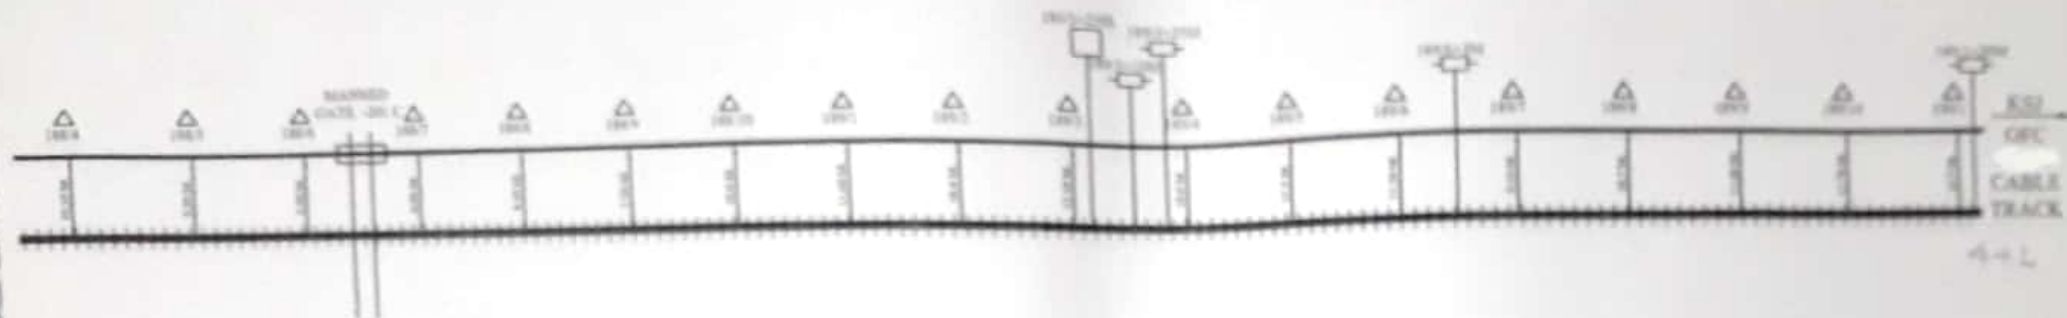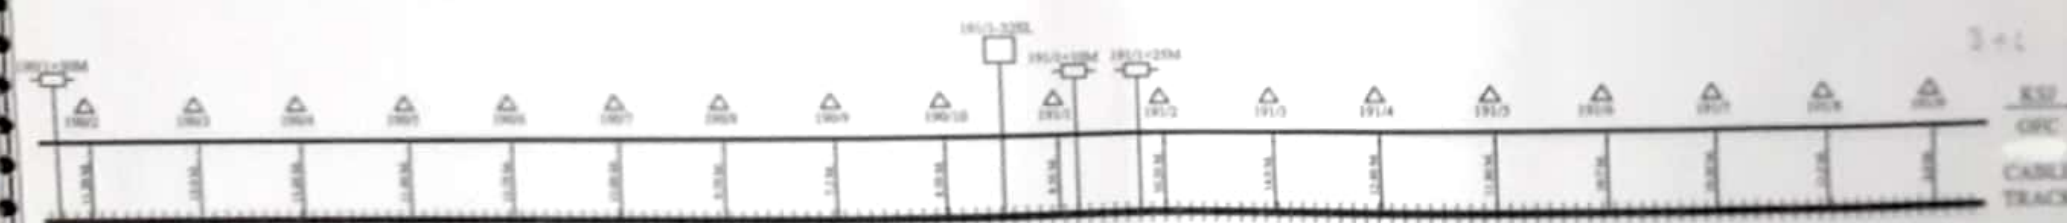

*Rajesh Kumar*  
CONTRACTOR

*[Signature]*  
SSE/TELE/CON/ZN


*[Signature]*  
DSTE/CON/ZN

*[Signature]*  
DY/CSTE/CON/ZN

|  |                                  |  |            |  |           |  |                           |
|--|----------------------------------|--|------------|--|-----------|--|---------------------------|
|  | O.F.C. JOINT WITHOUT PIT CHAMBER |  | LOCATION   |  | G.I. PIPE |  | O.F.C. CABLE UNDER GROUND |
|  | LEVEL CROSSING GATE              |  | O.F.C. HUT |  | HDPE PIPE |  |                           |
|  | O.F.C. JOINT WITH PIT CHAMBER    |  | R.G. TRACK |  | C.T.P.    |  | O.F.C. CABLE THROUGH PIPE |

|                                       |    |                                                                         |                                       |
|---------------------------------------|----|-------------------------------------------------------------------------|---------------------------------------|
| CUSTOMER NAME:                        |    | N.E. RAILWAY                                                            |                                       |
| SHEET NO                              | 15 | CREATED BY                                                              |                                       |
| CREATED ON                            |    | OFFERED BY                                                              |                                       |
| REVISION ON                           |    | APPRO BY                                                                |                                       |
| MODIFIED ON                           |    | REF. NO.                                                                |                                       |
|                                       |    |                                                                         | LOCATION: FARUKKHABAD-KASGANJ SECTION |
| NOT TO SCALE ALL MEASUREMENTS IN MTR. |    |                                                                         |                                       |

# O.F.C. CABLE ROUTE PLAN (FARUKKHABAD.-KASGANJ)

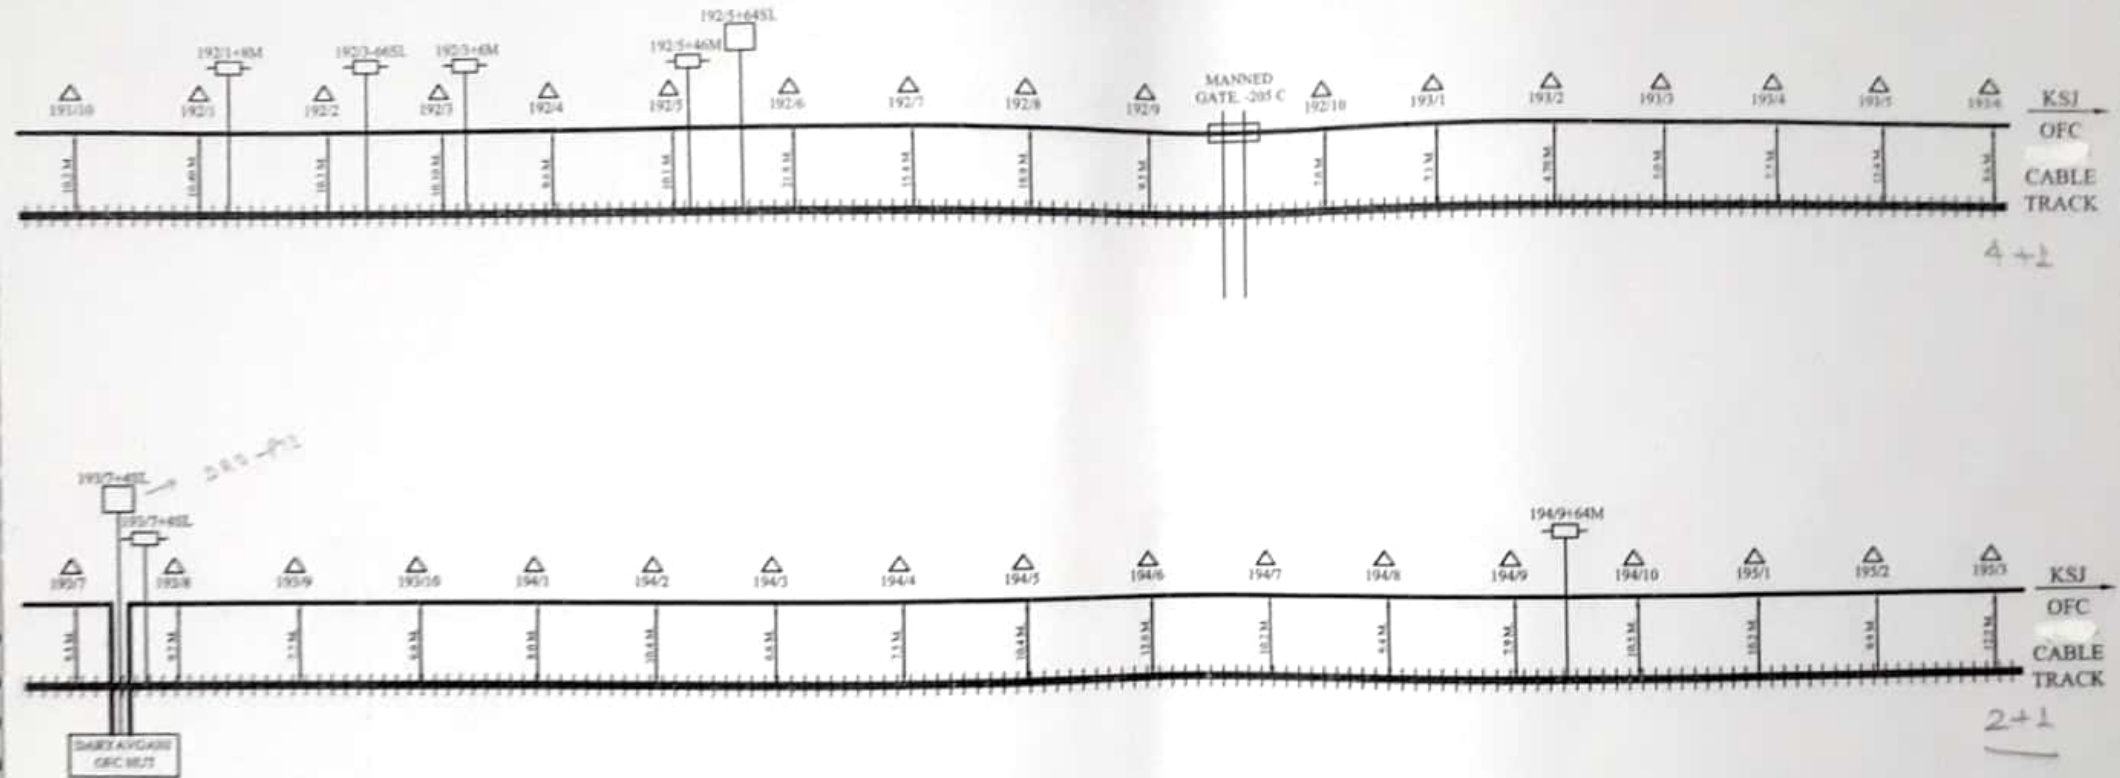

*Rajesh Kumar*  
CONTRACTOR

*[Signature]*  
SSE/TELE/CON/IZN



*[Signature]*  
DSTE/CON/IZN

*[Signature]*  
DY/CSTE/CON/IZN

|                |    |                                                                              |                                  |
|----------------|----|------------------------------------------------------------------------------|----------------------------------|
| CUSTOMER NAME: |    | N.E. RAILWAY                                                                 |                                  |
| PREPARED BY:   |    | M/s. D.P. TELECOM (P) LTD. 615 JATEPUR SOUTH, KALDI MARG, GOLGHAR, GORAKHPUR |                                  |
| SHEET NO       | 16 | CREATED BY                                                                   | FARUKKHABAD.-KASGANJ SECTION     |
| CREATED ON     |    | OFFERED BY                                                                   |                                  |
| REVISION ON    |    | APPD. BY                                                                     |                                  |
| MODIFIED ON    |    | REF: NE/                                                                     | NOT TO SCALE ALL READING IN MTR. |

|  |                                  |  |            |  |           |  |                           |
|--|----------------------------------|--|------------|--|-----------|--|---------------------------|
|  | O.F.C. JOINT WITHOUT PIT CHAMBER |  | LOCATION   |  | G.I. PIPE |  | O.F.C. CABLE UNDER GROUND |
|  | LEVEL CROSSING GATE              |  | O.F.C. HUT |  | HDPE PIPE |  |                           |
|  | O.F.C. JOINT WITH PIT CHAMBER    |  | B.G. TRACK |  | C/T/P     |  | O.F.C. CABLE THROUGH PIPE |

# O.F.C. CABLE ROUTE PLAN (FARUKKHABAD-KASGANJ)

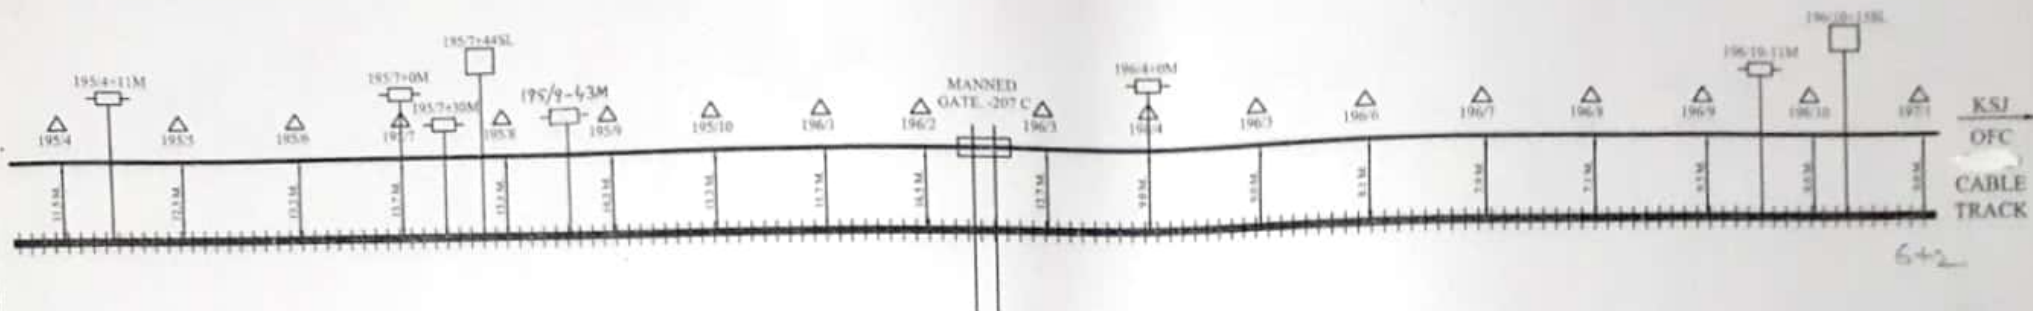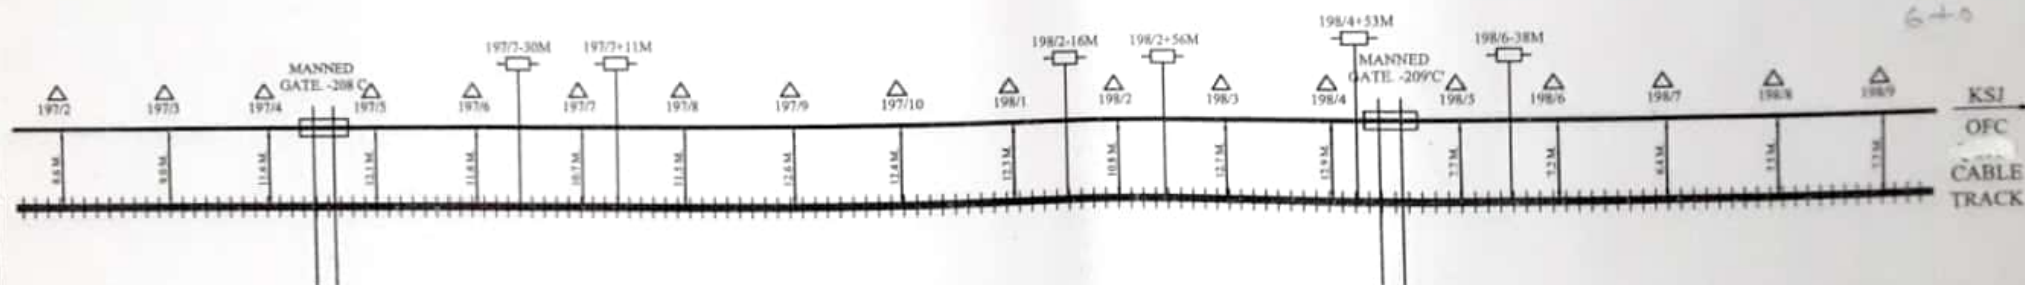

*Ranjeet Kumar*

CONTRACTOR

*[Signature]*

SSE/TELE/CON/IZN

*[Signature]*

DSTE/CON/IZN



*[Signature]*

DY/CSTE/CON/IZN

|  |                               |  |            |  |           |  |                        |
|--|-------------------------------|--|------------|--|-----------|--|------------------------|
|  | OFC JOINT WITHOUT PIT CHAMBER |  | LOCATION   |  | G.I. PIPE |  | OFC CABLE UNDER GROUND |
|  | LEVEL CROSSING GATE           |  | OFC HUT    |  | HDPE PIPE |  |                        |
|  | OFC JOINT WITH PIT CHAMBER    |  | B.G. TRACK |  | C/T/P     |  | OFC CABLE THROUGH PIPE |

|                |    |                                                                                 |                                                  |
|----------------|----|---------------------------------------------------------------------------------|--------------------------------------------------|
| CUSTOMER NAME: |    | N.E. RAILWAY                                                                    |                                                  |
| PREPARED BY:   |    | M/s. D.P. TELECOM (P) LTD. 613 JATEPUR SOUTH,<br>KALINI MARG, GOLGHAR GORAKHPUR |                                                  |
| SHEET NO       | 17 | CREATED BY                                                                      | LOCATION:-<br><br>FARUKKHABAD-KASGANJ<br>SECTION |
| CREATED ON     |    | OFFERED BY                                                                      |                                                  |
| REVISION ON    |    | APPD. BY                                                                        |                                                  |
| MODIFIED ON    |    | REF- NE/                                                                        |                                                  |
|                |    | NOT TO SCALE ALL READING IN MTR.                                                |                                                  |

# O.F.C. CABLE ROUTE PLAN (FARUKKHABAD-KASGANJ)

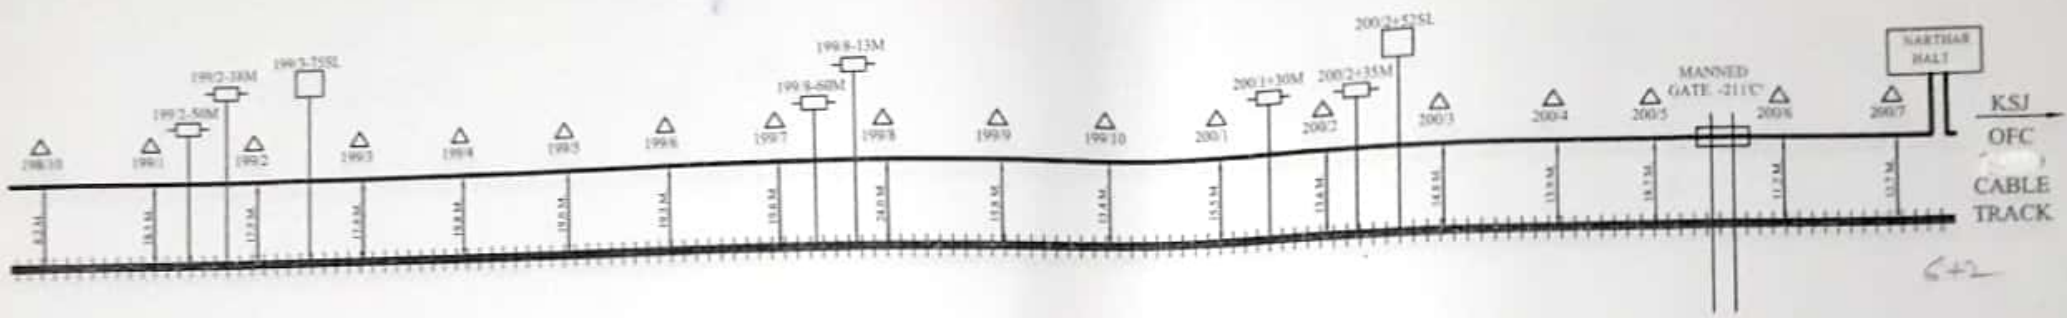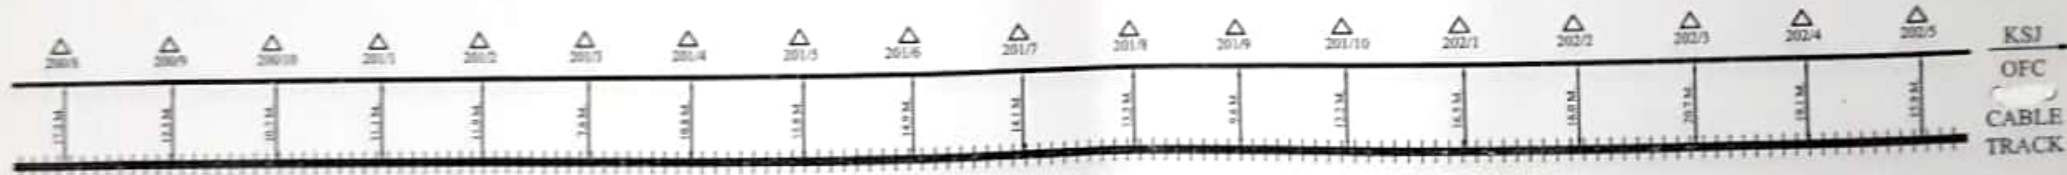

*Ranjit Kumar...*

CONTRACTOR

*[Signature]*

SSE/TELE/CON/IZN

*[Signature]*


DSTE/CON/IZN

*[Signature]*


DY/CSTE/CON/IZN

|                |    |                                                                              |                                              |
|----------------|----|------------------------------------------------------------------------------|----------------------------------------------|
| CUSTOMER NAME: |    | N.E. RAILWAY                                                                 |                                              |
| PREPARED BY:   |    | M/s D.P. TELECOM (P) LTD. 813 JATEPUR SOUTH, KALINI MARG, GOLGHAR, GORAKHPUR |                                              |
| SHEET NO       | 18 | CREATED BY                                                                   | LOCATION:-<br>FARUKKHABAD-KASGANJ<br>SECTION |
| CREATED ON     |    | OFFERED BY                                                                   |                                              |
| REVISION ON    |    | APPD. BY                                                                     |                                              |
| MODIFIED ON    |    | REF - NU                                                                     |                                              |
|                |    |                                                                              | NOT TO SCALE ALL READING IN MTR.             |

# O.F.C. CABLE ROUTE PLAN (FARUKKHABAD-KASGANJ)

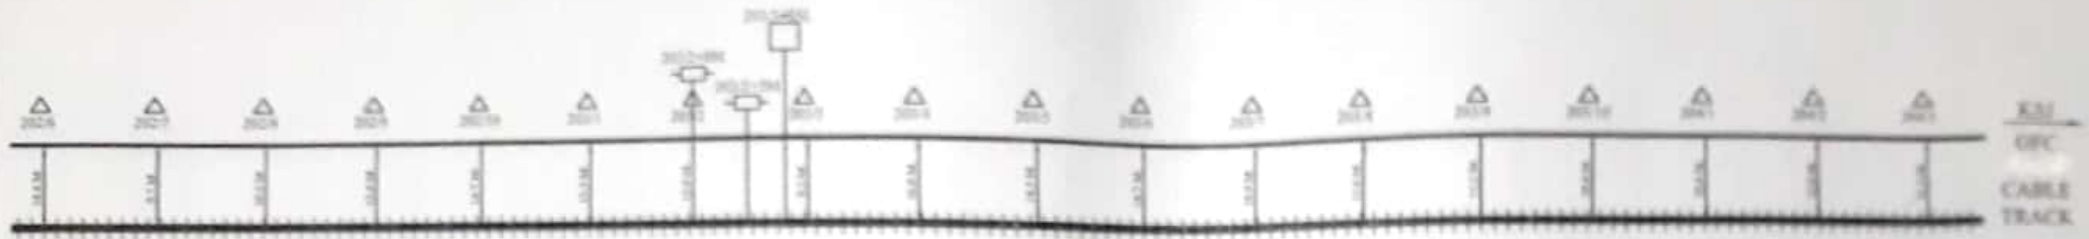

204.6

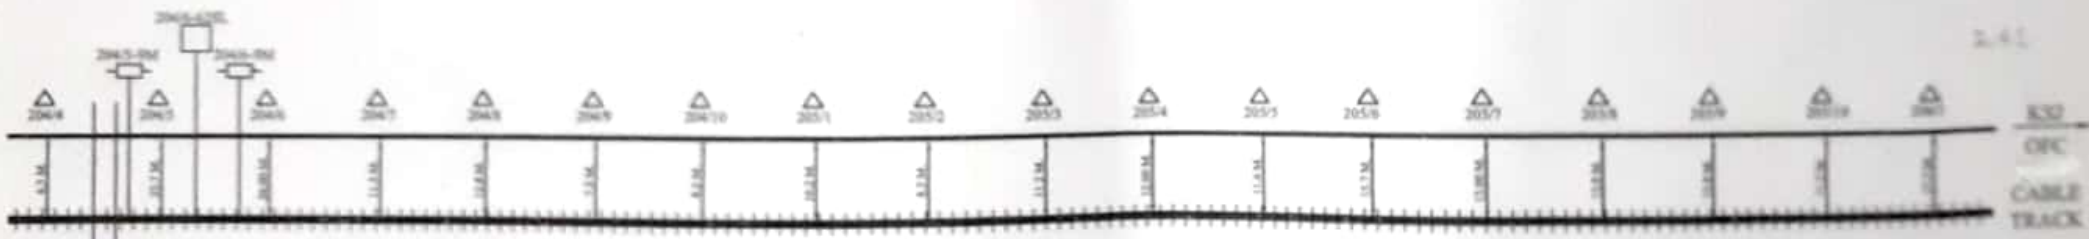

204.8

*Ranjit Kumar*

CONTRACTOR

*[Signature]*

SSE/TELE/CON/ZN

*[Signature]*

DSTE/CON/ZN

*[Signature]*

DY/ASTE/CON/ZN



|                |    |                                                                   |  |
|----------------|----|-------------------------------------------------------------------|--|
| CUSTOMER NAME: |    | N.E. RAILWAY                                                      |  |
| SHEET NO.      | 19 | CREATED BY:                                                       |  |
| CREATED ON:    |    | OFFERED BY:                                                       |  |
| REVISION ON:   |    | APPRO. BY:                                                        |  |
| MODIFIED ON:   |    | REP. NO:                                                          |  |

LOCATION:  
FARUKKHABAD-KASGANJ  
SECTION

NOT TO SCALE ALL MEASUREMENTS

|  |                                  |  |            |  |           |  |                           |
|--|----------------------------------|--|------------|--|-----------|--|---------------------------|
|  | O.F.C. JOINT WITHOUT PIT CHAMBER |  | LOCATION   |  | G.I. PIPE |  | O.F.C. CABLE UNDER GROUND |
|  | LEVEL CROSSING GATE              |  | O.F.C. HUT |  | HDPE PIPE |  |                           |
|  | O.F.C. JOINT WITH PIT CHAMBER    |  | B.G. TRACK |  | C/T/P     |  | O.F.C. CABLE THROUGH PIPE |

# O.F.C. CABLE ROUTE PLAN (FARUKKHABAD-KASGANJ)

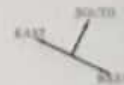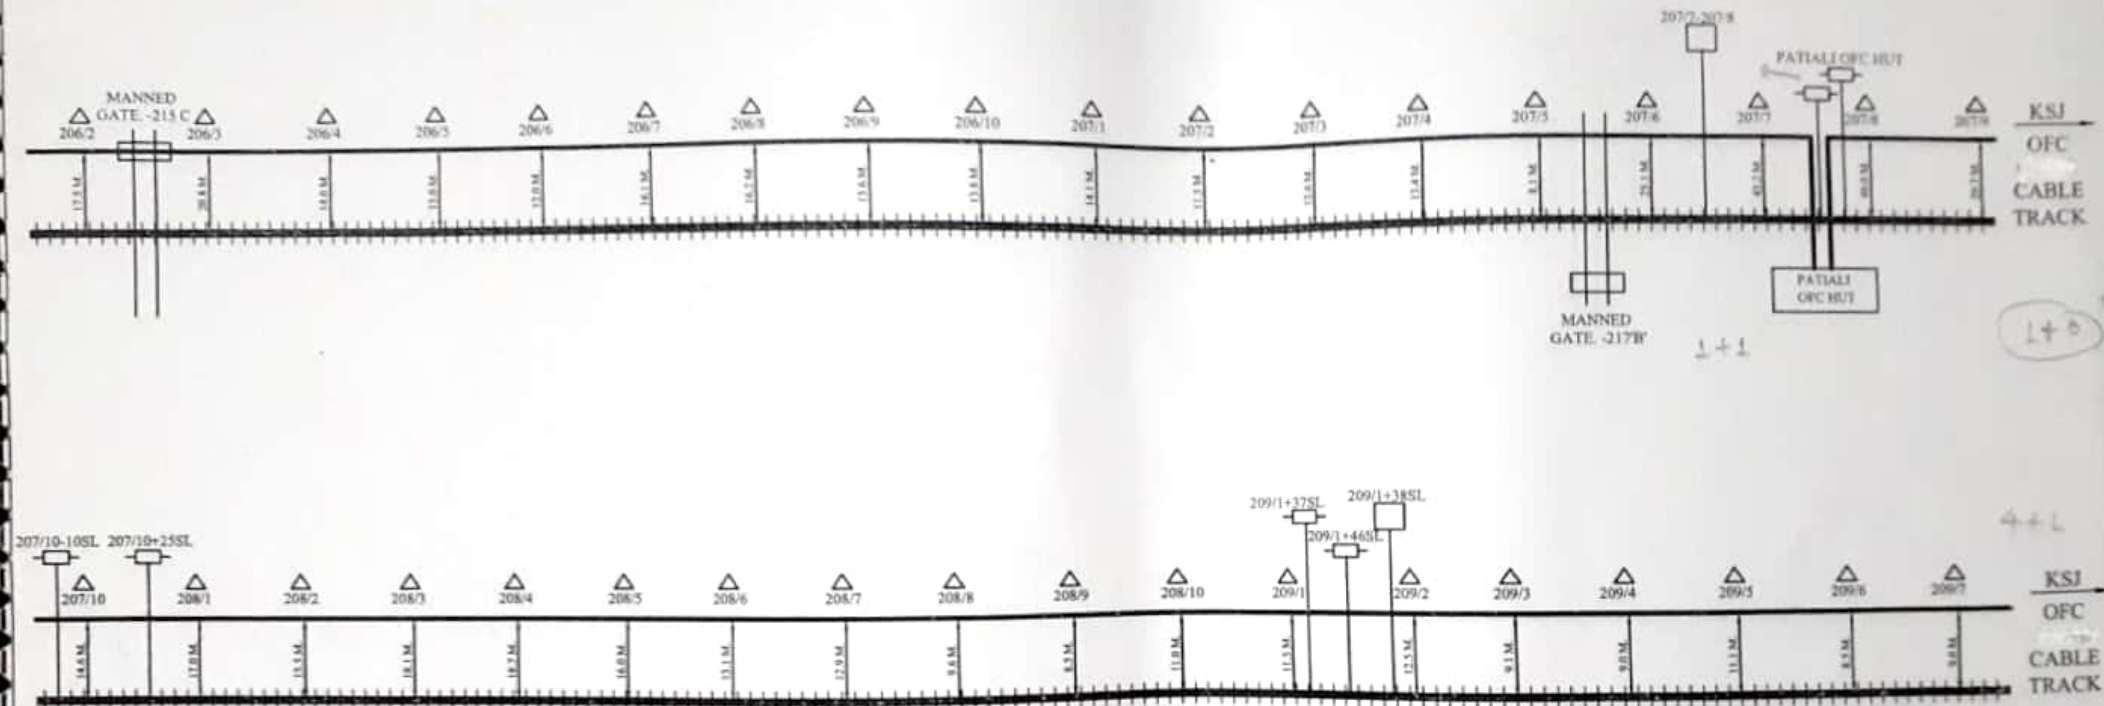

*Ranjit Kumar*  
CONTRACTAR

*[Signature]*  
SSE/TELE/CON/IZN


*[Signature]*  
DSTE/CON/IZN

*[Signature]*  
DY/CSTE/CON/IZN

|                |    |                                                                            |                                  |
|----------------|----|----------------------------------------------------------------------------|----------------------------------|
| CUSTOMER NAME: |    | N.E. RAILWAY                                                               |                                  |
| PREPARED BY:   |    | M/s D.P. TELECOM (P) LTD-615 JATEPUR SOUTH, KALJI MARG, GOLGHAR, GORAKHPUR |                                  |
| SHEET NO       | 20 | CREATED BY                                                                 | FARUKKHABAD-KASGANJ SECTION      |
| CREATED ON     |    | OFFERED BY                                                                 |                                  |
| REVISION ON    |    | APPD. BY                                                                   |                                  |
| MODIFIED ON    |    | REF: NE/                                                                   |                                  |
|                |    |                                                                            | NOT TO SCALE ALL READING IN MTR. |

|  |                               |  |            |  |           |  |                        |
|--|-------------------------------|--|------------|--|-----------|--|------------------------|
|  | OFC JOINT WITHOUT PIT CHAMBER |  | LOCATION   |  | G.I. PIPE |  | OFC CABLE UNDER GROUND |
|  | LEVEL CROSSING GATE           |  | OFC HUT    |  | HDPE PIPE |  |                        |
|  | OFC JOINT WITH PIT CHAMBER    |  | B.G. TRACK |  | C/T/P     |  | OFC CABLE THROUGH PIPE |

# O.F.C. CABLE ROUTE PLAN (FARUKKHABAD-KASGANJ)

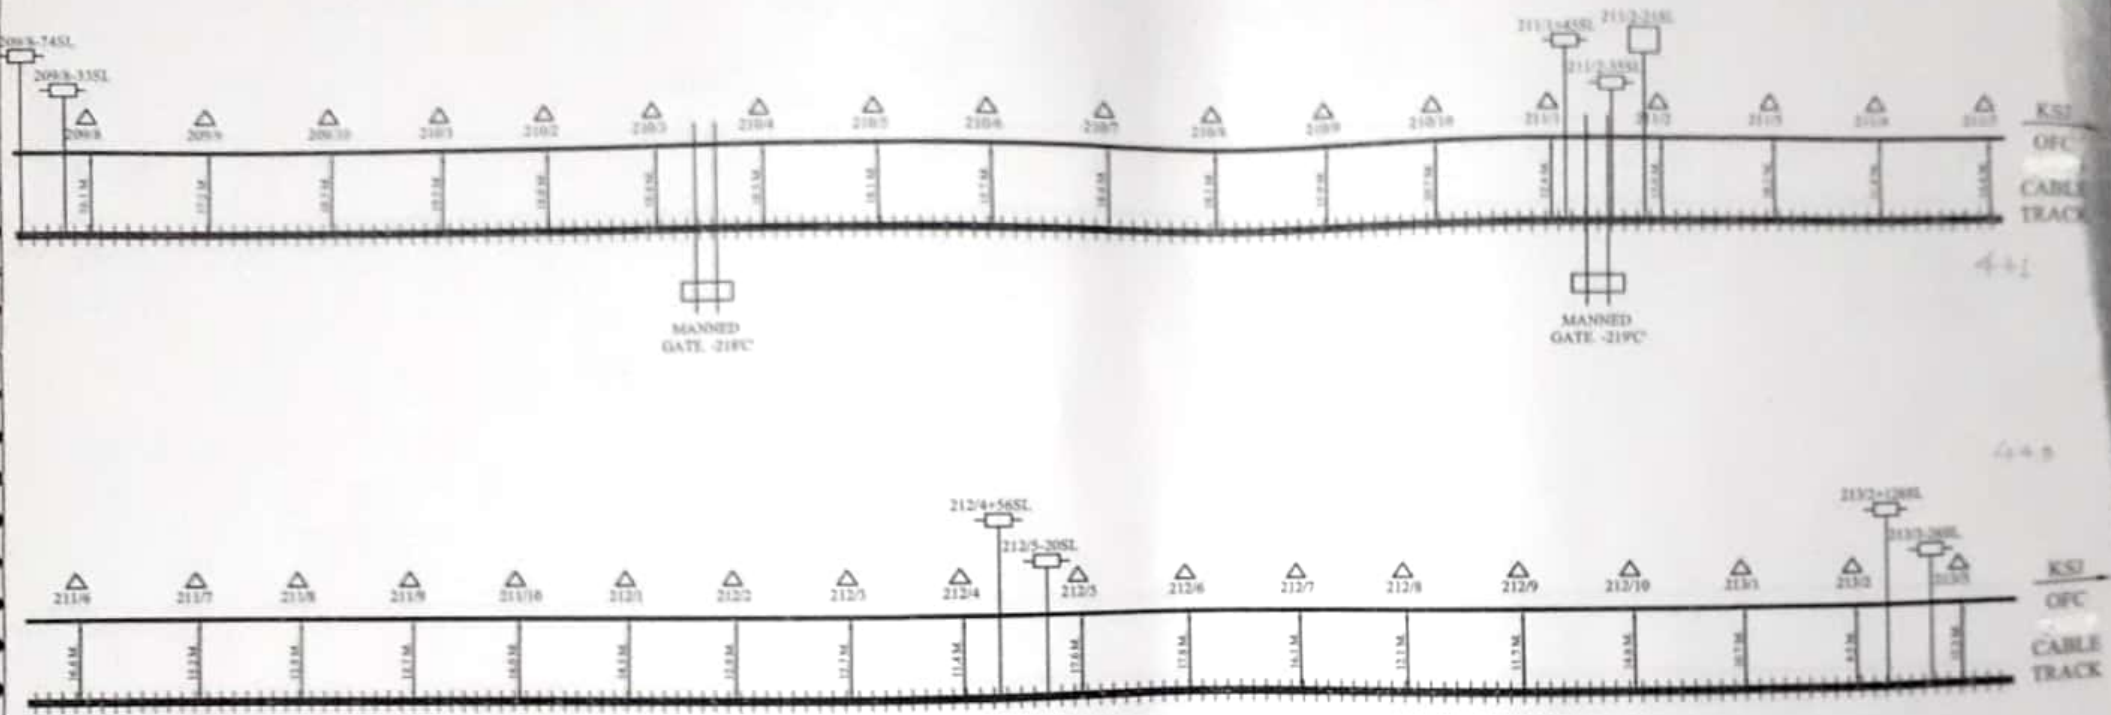

*Ranjit Kumar*  
CONTRACTOR

*[Signature]*  
SSE/TELE/CON/IZN


*[Signature]*  
DSTE/CON/IZN

*[Signature]*  
DY/CSTE/CON/IZN

|                |    |                                                                                |                                              |
|----------------|----|--------------------------------------------------------------------------------|----------------------------------------------|
| CUSTOMER NAME: |    | N.E. RAILWAY                                                                   |                                              |
| PREPARED BY:   |    | M/s. D.P. TELECOM (P) LTD-613 JATEPUR, SOUTH,<br>KALDI MARG, GOLCHAK, GOLAKPUR |                                              |
| SHEET NO       | 21 | CREATED BY                                                                     | LOCATION:-<br>FARUKKHABAD-KASGANJ<br>SECTION |
| CREATED ON     |    | OFFERED BY                                                                     |                                              |
| REVISION ON    |    | APPRO. BY                                                                      |                                              |
| MODIFIED ON    |    | REF: NE/                                                                       |                                              |
|                |    |                                                                                | NOT TO SCALE ALL READING IN METRE            |

|  |                               |  |            |  |           |  |                        |
|--|-------------------------------|--|------------|--|-----------|--|------------------------|
|  | OFC JOINT WITHOUT PIT CHAMBER |  | LOCATION   |  | G.I. PIPE |  | OFC CABLE UNDER GROUND |
|  | LEVEL CROSSING GATE           |  | OFC HUT    |  | HDPE PIPE |  |                        |
|  | OFC JOINT WITH PIT CHAMBER    |  | B.G. TRACK |  | C/T/P     |  | OFC CABLE THROUGH PIPE |

# O.F.C. CABLE ROUTE PLAN (FARUKKHABAD-KASGANJ)

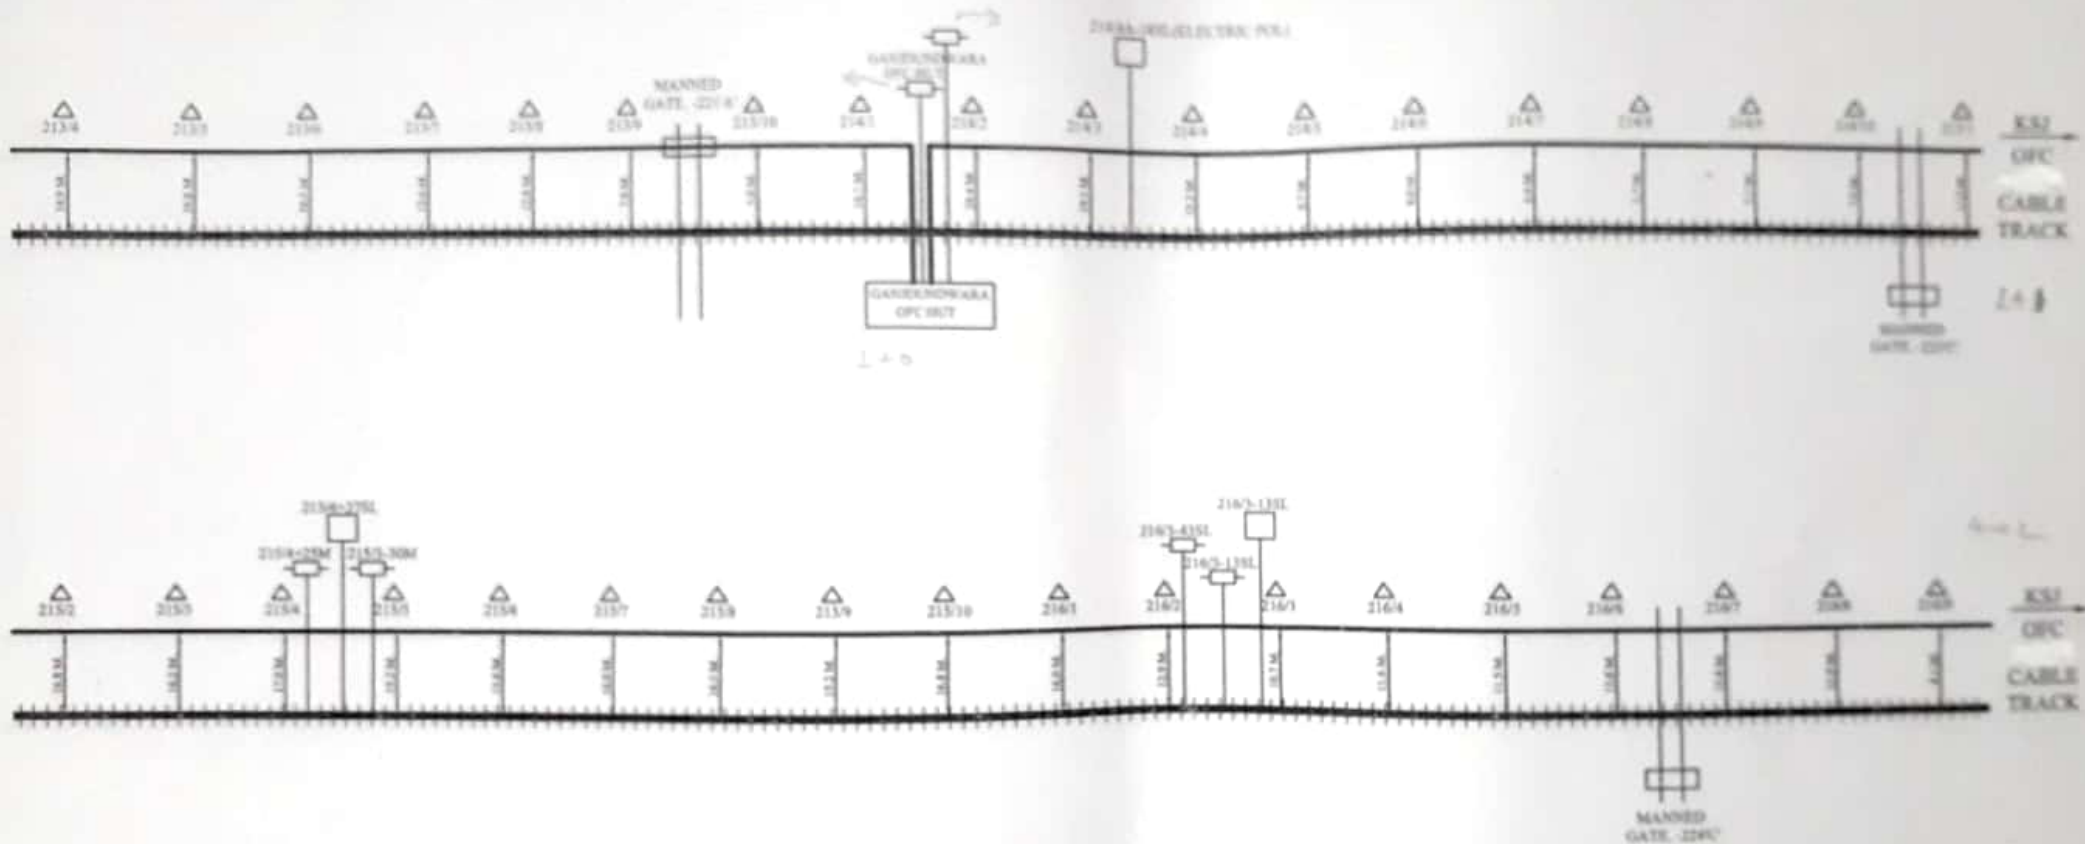

*Rajesh Kumar*  
CONTRACTOR

*[Signature]*  
SSE/TELE/CON/IZN



*[Signature]*  
DSTE/CON/IZN

*[Signature]*  
DY/CSTE/CON/IZN

|                                       |    |                                                                        |  |
|---------------------------------------|----|------------------------------------------------------------------------|--|
| CUSTOMER NAME                         |    | N.E. RAILWAY                                                           |  |
| SHEET NO.                             | 22 | CREATED BY                                                             |  |
| CREATED ON                            |    | DETERMINED BY                                                          |  |
| REVISION ON                           |    | APPROVED BY                                                            |  |
| MODIFIED ON                           |    | REF. NO.                                                               |  |
| LOCATION: FARUKKHABAD-KASGANJ SECTION |    |                                                                        |  |
| NOT TO SCALE ALL MEASUREMENTS IN MTR. |    |                                                                        |  |

|  |                                  |  |            |  |           |  |                           |
|--|----------------------------------|--|------------|--|-----------|--|---------------------------|
|  | O.F.C. JOINT WITHOUT PIT CHAMBER |  | LOCATION   |  | G.I. PIPE |  | O.F.C. CABLE UNDER GROUND |
|  | LEVEL CROSSING GATE              |  | O.F.C. MUT |  | HDPE PIPE |  |                           |
|  | O.F.C. JOINT WITH PIT CHAMBER    |  | B.G. TRACK |  | C/T/P     |  | O.F.C. CABLE THROUGH PIPE |

# O.F.C. CABLE ROUTE PLAN (FARUKKHABAD-KASGANJ)

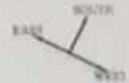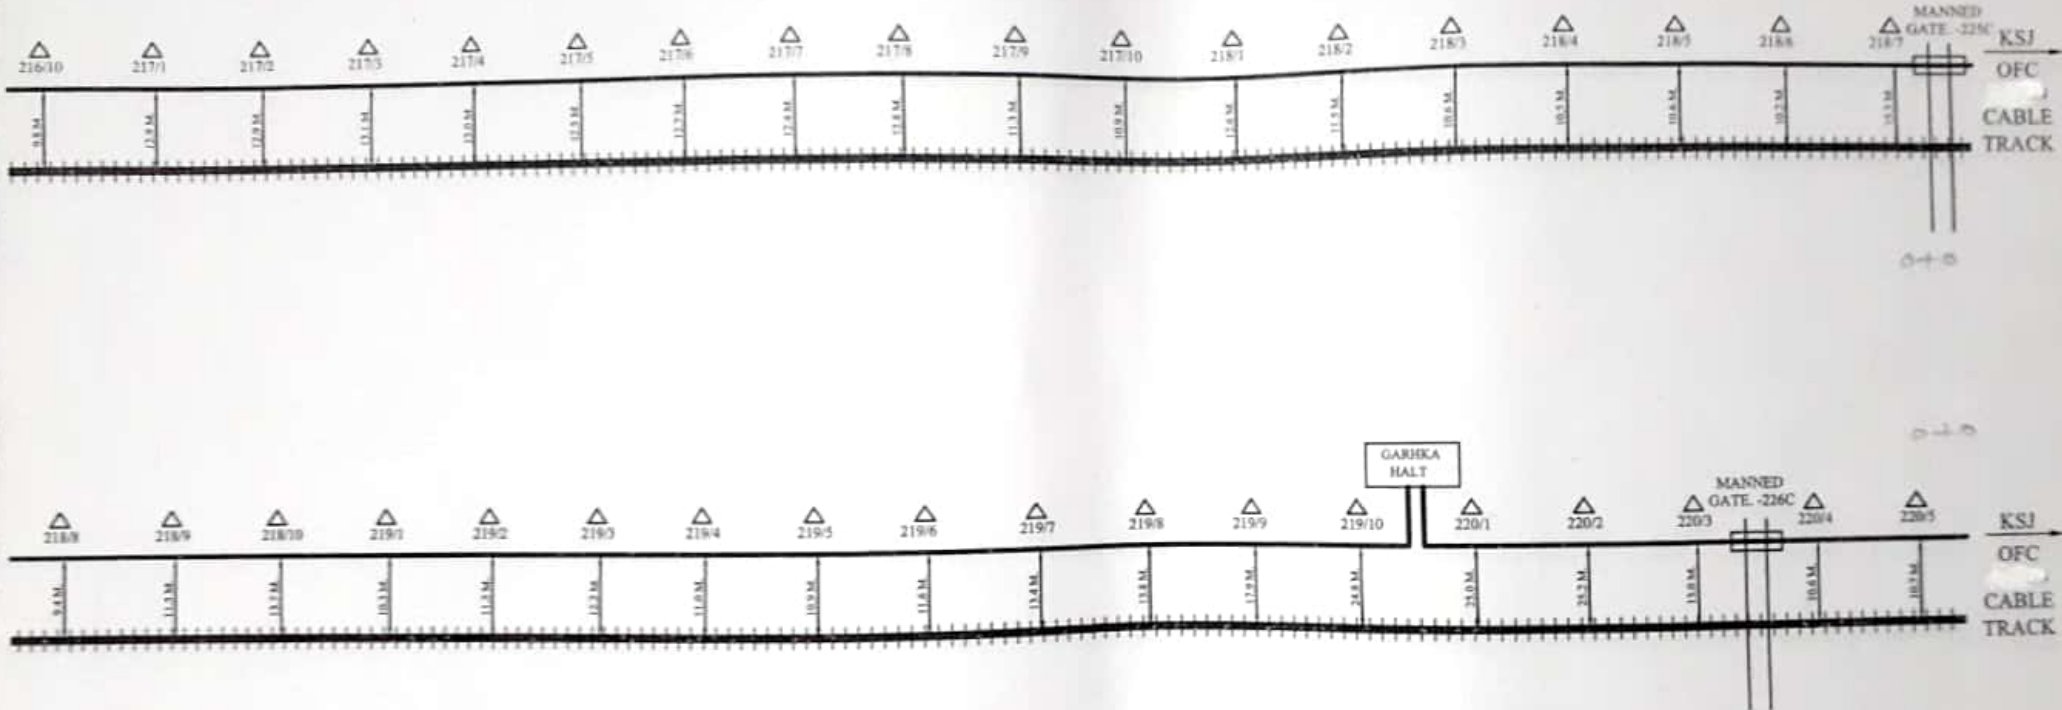

*Ranjit Kumar...*  
CONTRACTOR

*[Signature]*  
SSE/TELE/CON/IZN



*[Signature]*  
DSTE/CON/IZN

*[Signature]*  
DY/CSTE/CON/IZN

|                                  |    |                                                                                 |  |
|----------------------------------|----|---------------------------------------------------------------------------------|--|
| CUSTOMER NAME:                   |    | N.E. RAILWAY                                                                    |  |
| PREPARED BY:                     |    | M/s. D.P. TELECOM (P) LTD. 615 JATEPUR SOUTH,<br>KALJI MARG, GOLGHAR, GORAKHPUR |  |
| SHEET NO                         | 23 | CREATED BY                                                                      |  |
| CREATED ON                       |    | OFFERED BY                                                                      |  |
| REVISION ON                      |    | APPD. BY                                                                        |  |
| MODIFIED ON                      |    | REF.- NE/                                                                       |  |
|                                  |    | LOCATION:-<br>FARUKKHABAD-KASGANJ<br>SECTION                                    |  |
| NOT TO SCALE ALL READING IN MTR. |    |                                                                                 |  |

|  |                               |  |            |  |           |  |                        |
|--|-------------------------------|--|------------|--|-----------|--|------------------------|
|  | OFC JOINT WITHOUT PIT CHAMBER |  | LOCATION   |  | G.I. PIPE |  | OFC CABLE UNDER GROUND |
|  | LEVEL CROSSING GATE           |  | OFC HUT    |  | HDPE PIPE |  |                        |
|  | OFC JOINT WITH PIT CHAMBER    |  | B.G. TRACK |  | C/T/P     |  | OFC CABLE THROUGH PIPE |

# **O.F.C. CABLE ROUTE PLAN** (FARUKKHABAD.-KASGANJ)

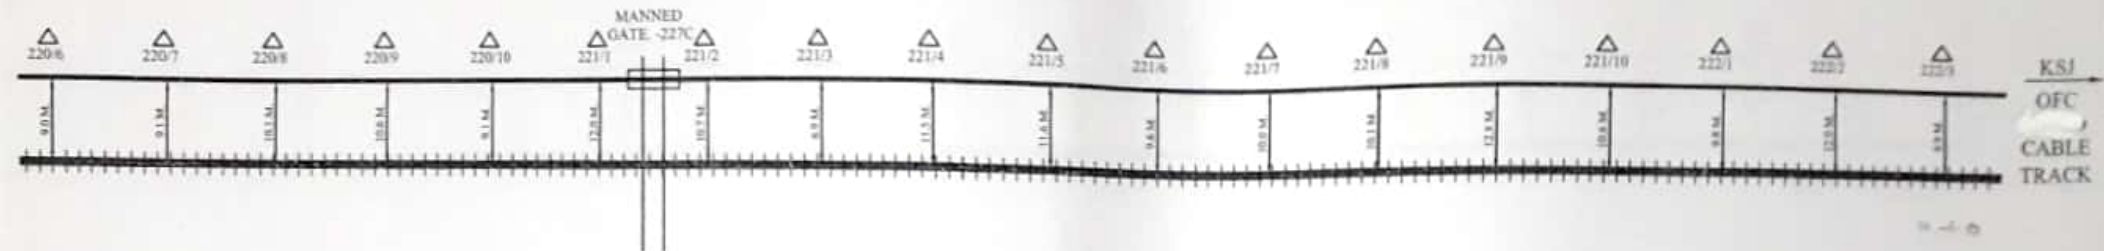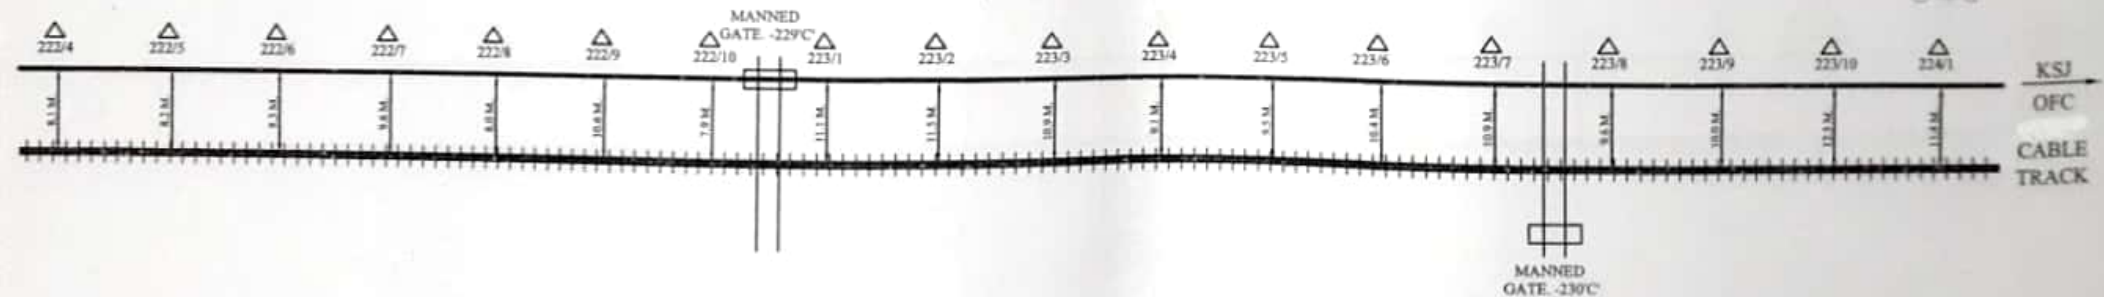

*Rajeev Kumar*  
CONTRACTOR

*[Signature]*  
SSE/TELE/CON/IZN



*[Signature]*  
DSTE/CON/IZN

*[Signature]*  
DY/CSTE/CON/IZN

|  |                               |  |            |  |           |  |                        |
|--|-------------------------------|--|------------|--|-----------|--|------------------------|
|  | OFC JOINT WITHOUT PIT CHAMBER |  | LOCATION   |  | G.I. PIPE |  | OFC CABLE UNDER GROUND |
|  | LEVEL CROSSING GATE           |  | OFC HUT    |  | HDPE PIPE |  |                        |
|  | OFC JOINT WITH PIT CHAMBER    |  | B.G. TRACK |  | C/T/P     |  | OFC CABLE THROUGH PIPE |

|                |    |                                                                                |                                                  |
|----------------|----|--------------------------------------------------------------------------------|--------------------------------------------------|
| CUSTOMER NAME: |    | N.E. RAILWAY                                                                   |                                                  |
| PREPARED BY:   |    | M/s. D.P. TELECOM (P) LTD-615 JATEPUR SOUTH,<br>KALUJI MARG, GOLGHAR GORAKHPUR |                                                  |
| SHEET NO       | 24 | CREATED BY                                                                     | LOCATION:-<br><br>FARUKKHABAD-KASGANJ<br>SECTION |
| CREATED ON     |    | OFFERED BY                                                                     |                                                  |
| REVISION ON    |    | APPD. BY                                                                       |                                                  |
| MODIFIED ON    |    | REF:- NE/                                                                      |                                                  |
|                |    |                                                                                | NOT TO SCALE ALL READING IN MTR.                 |

# **O.F.C. CABLE ROUTE PLAN** (FARUKKHABAD.-KASGANJ)

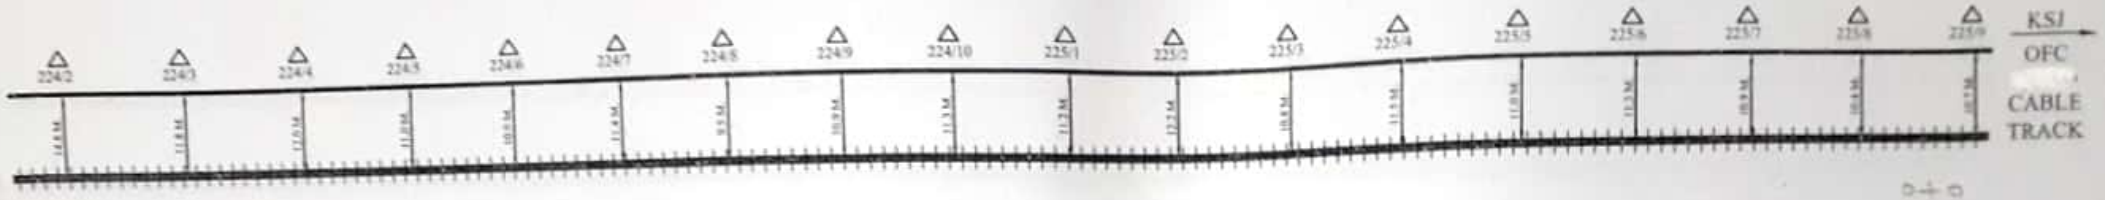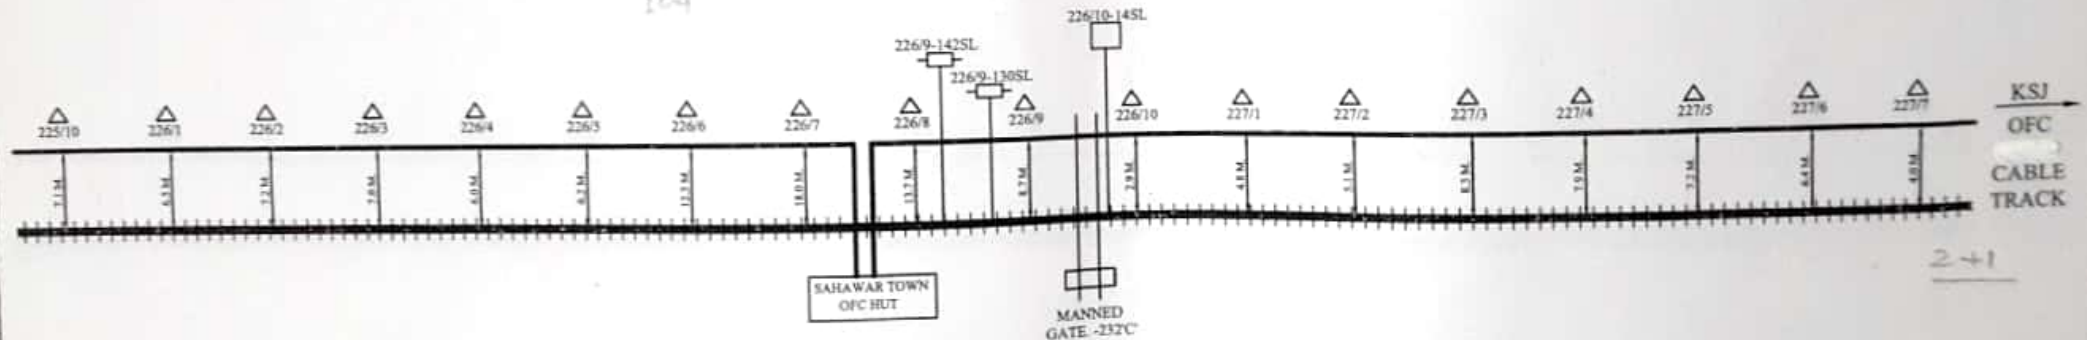

*Ranjeet Kumar*

CONTRACTAR

*[Signature]*

SSE/TELE/CON/IZN

*[Signature]*

DSTE/CON/IZN


*[Signature]*

DY/CSTE/CON/IZN

|  |                               |  |            |  |           |  |                        |
|--|-------------------------------|--|------------|--|-----------|--|------------------------|
|  | OFC JOINT WITHOUT PIT CHAMBER |  | LOCATION   |  | G.I. PIPE |  | OFC CABLE UNDER GROUND |
|  | LEVEL CROSSING GATE           |  | OFC HUT    |  | HDPE PIPE |  |                        |
|  | OFC JOINT WITH PIT CHAMBER    |  | B.G. TRACK |  | C/T/P     |  | OFC CABLE THROUGH PIPE |

|                |    |                                                                                  |                                                   |
|----------------|----|----------------------------------------------------------------------------------|---------------------------------------------------|
| CUSTOMER NAME: |    | N.E. RAILWAY                                                                     |                                                   |
| PREPARED BY:   |    | M/s. D.P. TELECOM (P) LTD. 615 JATEPUR, SOUTH,<br>KALIH MARG, GOLGHAR, GORAKHPUR |                                                   |
| SHEET NO       | 25 | CREATED BY                                                                       | LOCATION:-<br><br>FARUKKHABAD.-KASGANJ<br>SECTION |
| CREATED ON     |    | OFFERED BY                                                                       |                                                   |
| REVISION ON    |    | APPD. BY                                                                         |                                                   |
| MODIFIED ON    |    | REF: NU/                                                                         |                                                   |
|                |    |                                                                                  | NOT TO SCALE ALL READING IN MTR.                  |

# **O.F.C. CABLE ROUTE PLAN** **(FARUKKHABAD-KASGANI)**

 

*Rajesh Kumar*  
 CONTRACTOR

*[Signature]*  





|  |                                  |  |            |  |                           |  |                           |
|--|----------------------------------|--|------------|--|---------------------------|--|---------------------------|
|  | O.F.C. JOINT WITHOUT PIT CHAMBER |  | LOCATION   |  | G.I. PIPE                 |  | O.F.C. CABLE UNDER GROUND |

|               |    |                                                                 |  |
|---------------|----|-----------------------------------------------------------------|--|
| CUSTOMER NAME |    | NE RAILWAY                                                      |  |
| SHEET NO.     | 26 | CREATED BY                                                      |  |
| CREATED ON    |    | APPROVED BY                                                     |  |
| REVISION ON   |    | APPROVED BY                                                     |  |
| MODIFIED ON   |    | APPROVED BY                                                     |  |
|               |    | FARUKKHABAD-KASGANI SECTION                                     |  |
|               |    | SEE TO SCALE ALL DIMENSIONS                                     |  |

# O.F.C. CABLE ROUTE PLAN (FARUKKHABAD-KASGANJ)

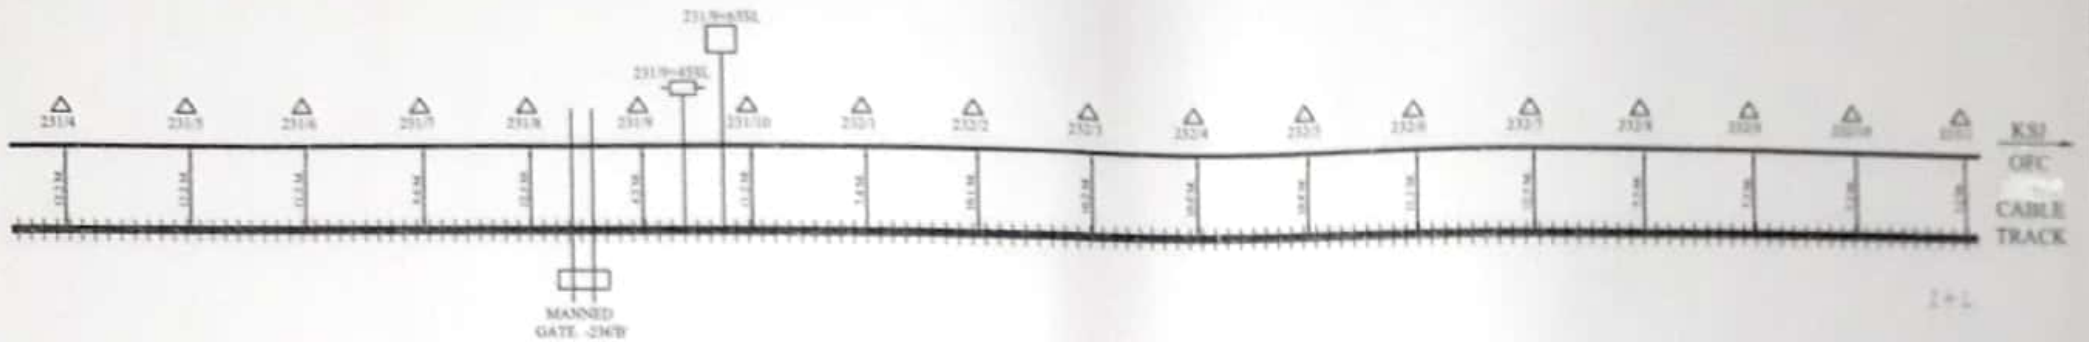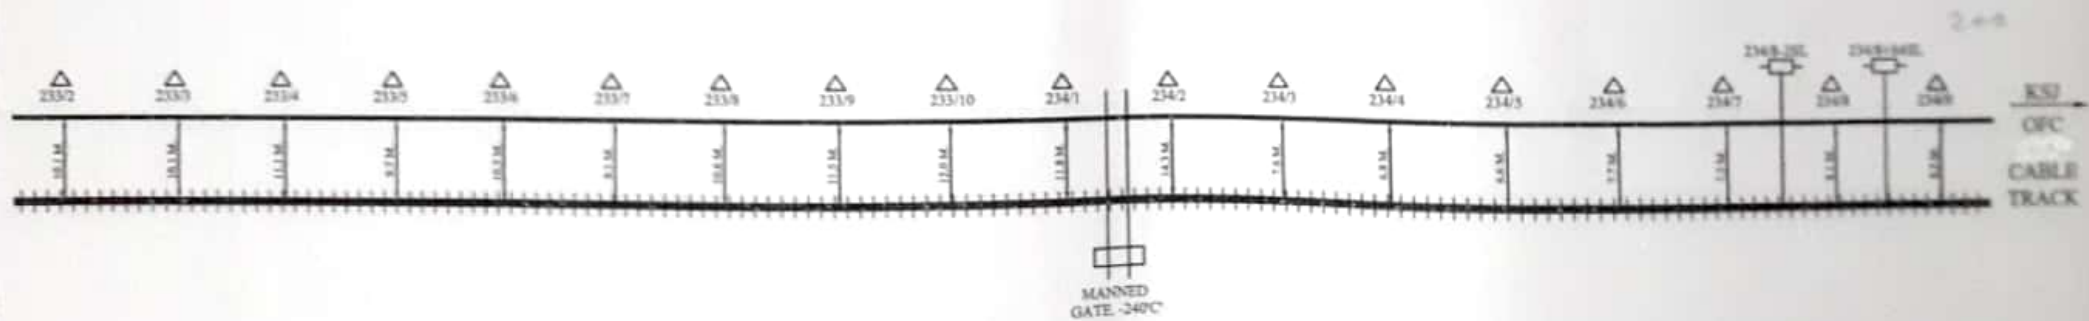

*Rajesh Kumar*  
CONTRACTOR

*[Signature]*  
SSE/TELE/CON/IZN



*[Signature]*  
DSTE/CON/IZN

*[Signature]*  
DY/CSTE/CON/IZN

|  |                               |  |            |  |           |  |                        |
|--|-------------------------------|--|------------|--|-----------|--|------------------------|
|  | OFC JOINT WITHOUT PIT CHAMBER |  | LOCATION   |  | G.I. PIPE |  | OFC CABLE UNDER GROUND |
|  | LEVEL CROSSING GATE           |  | OFC HUT    |  | HDPE PIPE |  |                        |
|  | OFC JOINT WITH PIT CHAMBER    |  | B.G. TRACK |  | C/T/P     |  | OFC CABLE THROUGH PIPE |

|                |    |                                                                                 |                                              |
|----------------|----|---------------------------------------------------------------------------------|----------------------------------------------|
| CUSTOMER NAME: |    | N.E. RAILWAY                                                                    |                                              |
| PREPARED BY:   |    | MS. D.P. TELECOM (P) LTD. 410 JATEPUR SOUTH,<br>KALSI MARG, GOKULNATH GORAKHPUR |                                              |
| SHEET NO       | 27 | CREATED BY                                                                      | LOCATION:-<br>FARUKKHABAD-KASGANJ<br>SECTION |
| CREATED ON     |    | OFFERED BY                                                                      |                                              |
| REVISION ON    |    | APPRO. BY                                                                       |                                              |
| MODIFIED ON    |    | REF. NO.                                                                        |                                              |
|                |    | NOT TO SCALE ALL READING IN MTS.                                                |                                              |

# O.F.C. CABLE ROUTE PLAN (FARUKKHABAD.-KASGANJ)

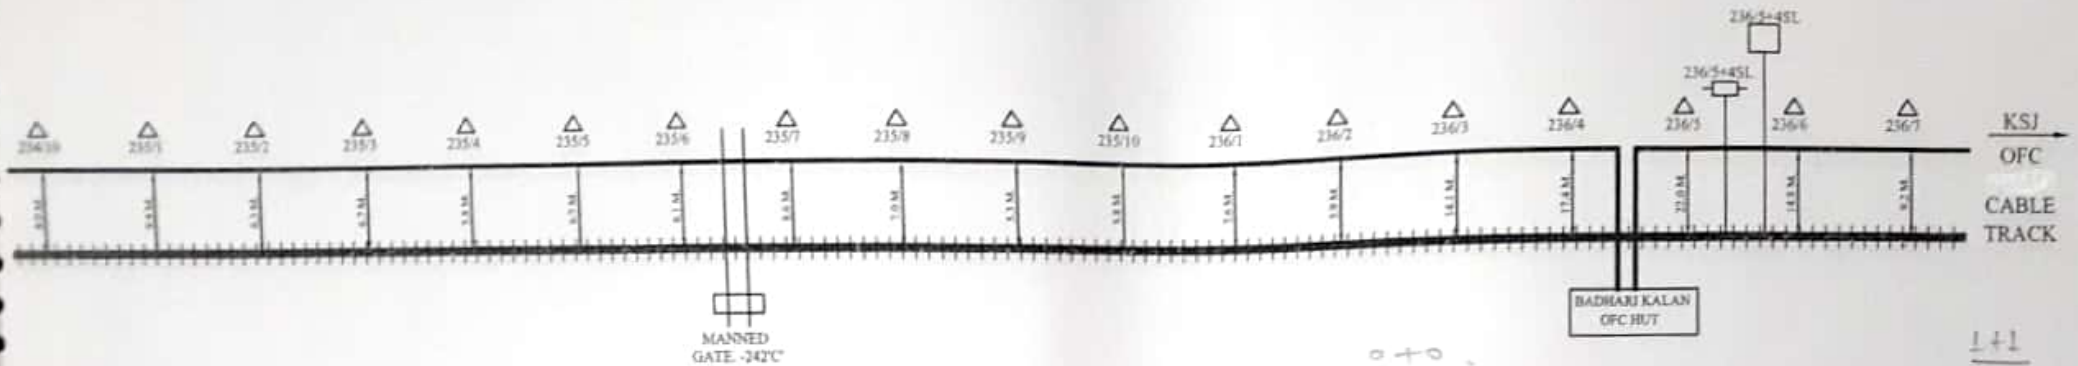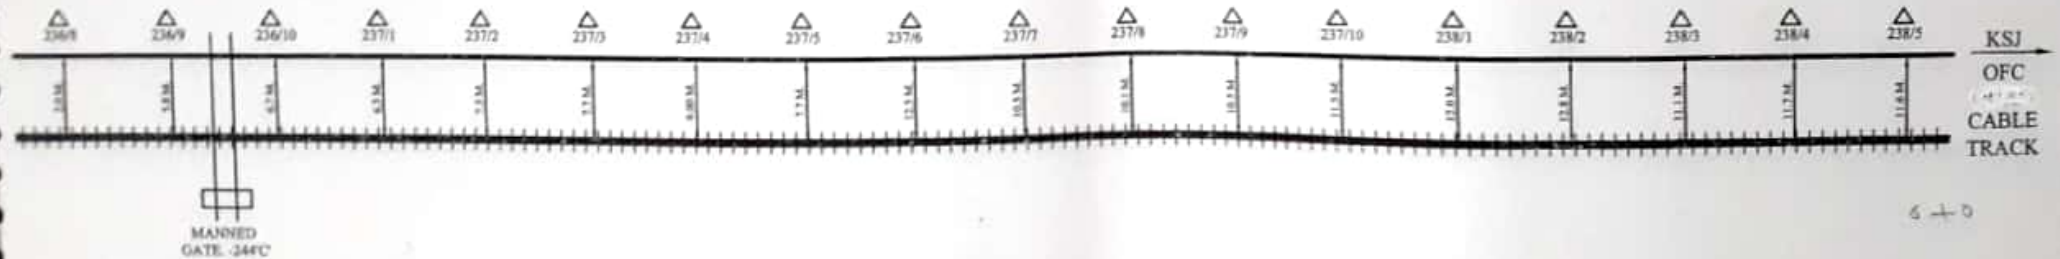

*Rajath Kumar*  
CONTRACTOR

*[Signature]*  
SSE/TELE/CON/IZN



*[Signature]*  
DSTE/CON/IZN

*[Signature]*  
DY/CSTE/CON/IZN

|  |                                  |  |            |  |           |  |                           |
|--|----------------------------------|--|------------|--|-----------|--|---------------------------|
|  | O.F.C. JOINT WITHOUT PIT CHAMBER |  | LOCATION   |  | G.I. PIPE |  | O.F.C. CABLE UNDER GROUND |
|  | LEVEL CROSSING GATE              |  | O.F.C. HUT |  | HDPE PIPE |  |                           |
|  | O.F.C. JOINT WITH PIT CHAMBER    |  | B.G. TRACK |  | C/T/P     |  | O.F.C. CABLE THROUGH PIPE |

|                 |    |                                                                                 |                                                   |
|-----------------|----|---------------------------------------------------------------------------------|---------------------------------------------------|
| CUSTOMER NAME:- |    | N.E. RAILWAY                                                                    |                                                   |
| PREPARED BY:    |    | M/s. D.P. TELECOM (P) LTD. 615 JATEPUR SOUTH,<br>KALUJI MARG, GOLGHAR GORAKHPUR |                                                   |
| SHEET NO        | 28 | CREATED BY                                                                      | LOCATION:-<br><br>FARUKKHABAD.-KASGANJ<br>SECTION |
| CREATED ON      |    | OFFERED BY                                                                      |                                                   |
| REVISION ON     |    | APPD. BY                                                                        |                                                   |
| MODIFIED ON     |    | REF. - NE/                                                                      |                                                   |
|                 |    |                                                                                 | NOT TO SCALE ALL READING IN MTR.                  |

# O.F.C. CABLE ROUTE PLAN (FARUKKHABAD-KASGANI)

  

*Rajath...*  
CONTRACTOR


*[Signature]*  
SSE/TELE/CON/ZN

*[Signature]*  
DSTE/CON/ZN

*[Signature]*  
DY/STE/CON/ZN

|                                          |    |                                                                  |  |
|------------------------------------------|----|------------------------------------------------------------------|--|
| CUSTOMER NAME                            |    | N.E. RAILWAY                                                     |  |
| SHEET NO.                                | 29 | CREATED BY                                                       |  |
| CREATED ON                               |    | CHECKED BY                                                       |  |
| REVISION ON                              |    | APPROVED BY                                                      |  |
| MODIFIED ON                              |    | APP. NO.                                                         |  |
|                                          |    | LOCATION:<br>FARUKKHABAD-KASGANI SECTION                         |  |
| NOTE TO SCALE ALL MEASUREMENTS IN METERS |    |                                                                  |  |

# O.P.C. CABLE ROUTE PLAN (FARUKKHABAD-KASGANJ)

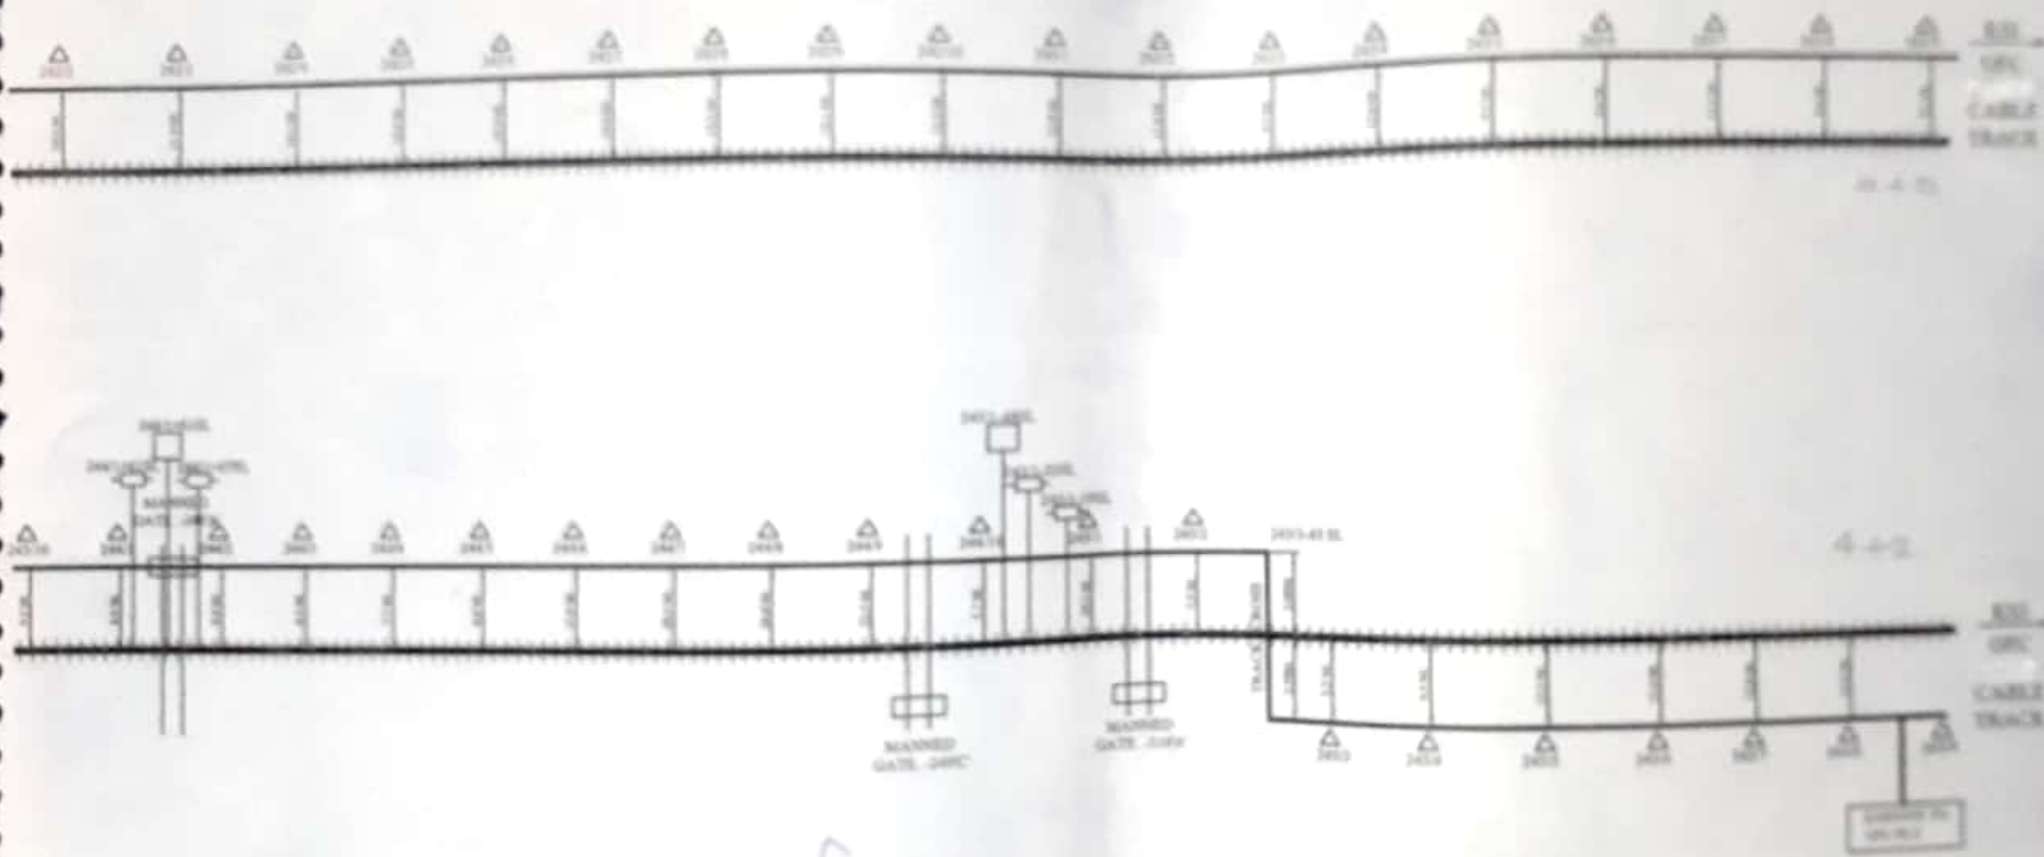

*Rajesh Kumar*  
CONTRACTOR

*[Signature]*  
SITE/TELE/CONSEN

*[Signature]*  
DIST/CONSEN

*[Signature]*  
DEPT/TE/CONSEN

| CUSTOMER NAME |  | NE RAILWAY                                  |  |
|---------------|--|---------------------------------------------|--|
| PREPARED BY:  |  | MR. D. S. THAKUR/CONSEN/LEAD/INCHARGE/WORK/ |  |
| SHEET NO      |  | 30                                          |  |
| CREATED ON    |  | ORDERED BY                                  |  |
| APPROVED ON   |  | APPRO BY                                    |  |
| NOTIFIED ON   |  | BAG - NO                                    |  |
|               |  | LOCATION                                    |  |
|               |  | FARUKKHABAD-KASGANJ                         |  |
|               |  | SECTION                                     |  |
|               |  | DATE TO BE SUBMITTED TO THE                 |  |

|  |                                  |  |              |  |             |  |                           |
|--|----------------------------------|--|--------------|--|-------------|--|---------------------------|
|  | O.P.C. JOINT WITHOUT PIT CHAMBER |  | LOCATION     |  | G.I. PIPE   |  | O.P.C. CABLE UNDER GROUND |
|  | LEVEL CROSSING GATE              |  | O.P.C. JOINT |  | R.R.P. PIPE |  |                           |
|  | O.P.C. JOINT WITH PIT CHAMBER    |  | R.O. TRACK   |  | C.I.P       |  | O.P.C. CABLE THROUGH PIPE |