
 


TO VARANASI
(KM.205)
MADHOSINGH(MBS) Class B' (Km.252/3-4)
12.77Kms.
AHIMANPUR (AHM) Halt (Km.256/4-5)
8.75 Kms. 260/3-4
ALMAU Halt (A) (Km.260/3-4)
5.19 Kms.

ALLAHABAD CITY
(Km.32/2)
BHITI(BH) CLASS B' (Km.282/2-3)
7.23Kms.
ATPORA HALT (ATP) 13.88 Kms.
JANGIAHALT (JG) (Km.273/7-8)
8.68 Kms.
SAIBAI JAGDISH HALT (SJGH)(Km.272/0-1)
6.70 Kms.

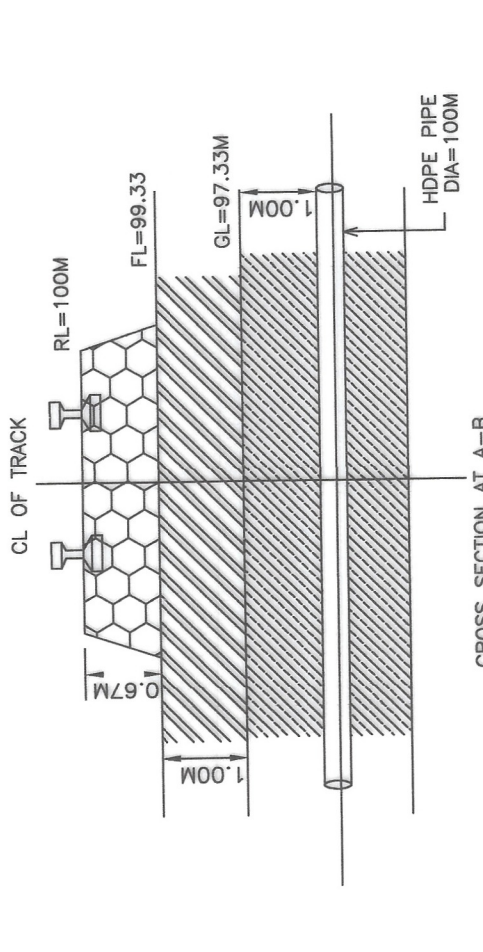

LEGEND
--- SIGNALING CABLE
--- EXISTING CABLE
--- UNDER TRACK CROSSING

PREPARED BY		APPROVED BY PROJECT CONSULTANT M/S RVNL		DIVISION		SUITABLE FOR 25KVAC TRACTION	
SHIVAKAT INTERNATIONAL LTD.		Real Vikas Vikram Limited (A Government of India Enterprise)		VARANASI		GYANPUR ROAD	
DESIGNED BY R.V. SANNI		CHECKED BY D.B. KUMAR		N. E. R.LY.		CABLE ROUTE	
DRAWN BY Vijay Singh		RE/S&T/ PMC		ROW/S&T/EX		PLAN	
DATE: 26/07/2019		DATE: 10-09-2022		DATE: 10-09-2022		DATE: 10-09-2022	

BASED ON SIP NO. NER/BSB/GYNSIP/2021/NER ZERO/1