
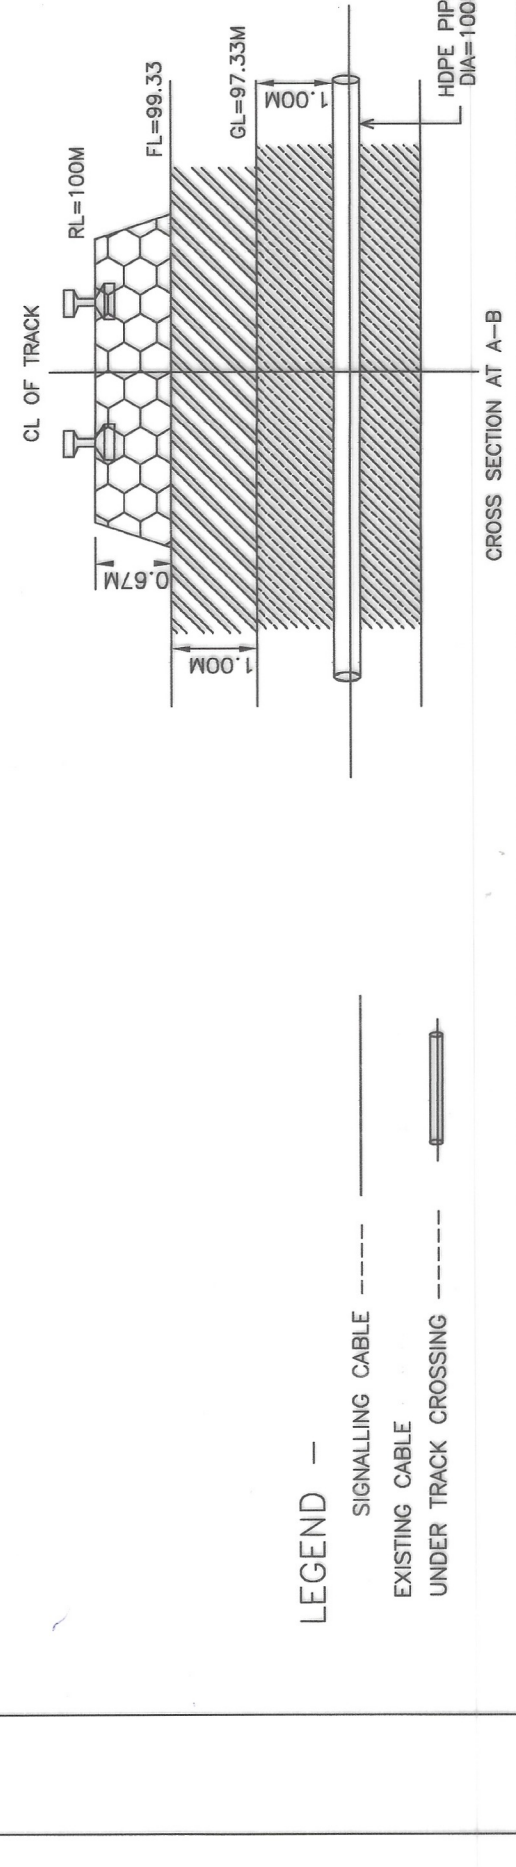


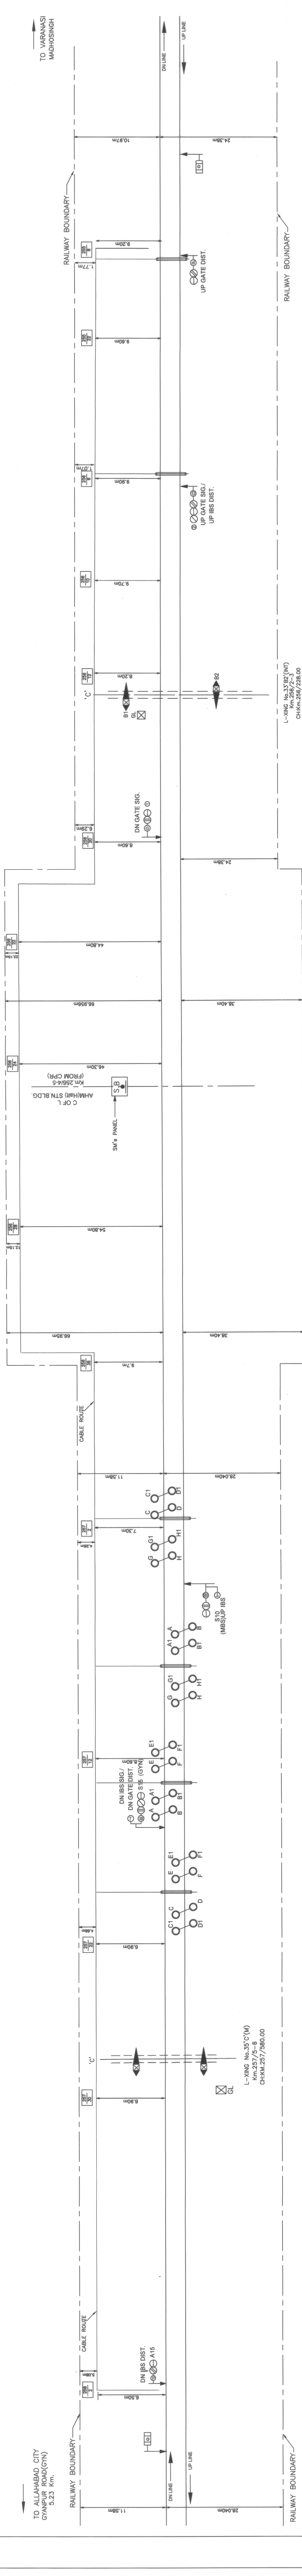

LEGEND —
SIGNALLING CABLE ----
EXISTING CABLE
UNDER TRACK CROSSING

PREPARED BY SHIVAKRITI INTERNATIONAL LTD. DESIGNED BY: JAY P. R. SANNI CHECKED BY: D.D. KUNDU Nivesh Gupta		APPROVED BY PROJECT CONSULTANT MIS RVNL Sr. DEE (G), B.S.B.		COMPLETION SUITABLE FOR 25KVAC TRACTION	
DIVISION VARANASI N. E. R. LY.		DRAWING NO. NER/BS/IBS-GYN/ SIP/IBS/2020/VER. ZERO/16		IBH AHIMANPUR CABLE ROUTE PLAN	
RE/S&T/ PMC		ADST/NER/BSB DST/NER/BSB SSE/WORKS/ NER/BSB		DATE:	
CLIENT		BASED ON SIP NO. NER/BS/IBS-GYN/SIP/IBS/2020/VER. ZERO/16			